

MCCARRS CREEK ROAD REALIGNMENT STAGE 1

CNR MCCARRS CREEK AND PITTWATER ROADS, CHURCH POINT

FOR CONSTRUCTION



LOCALITY AERIAL
NOT TO SCALE

SOURCE : GOOGLE EARTH

DRAWING SCHEDULE		
DRG No.	DRAWING TITLE	REV.
C1.00 Arrangement and Overview Plans		
C1.01	Cover Sheet	2
C1.02	Specification Notes	1
C1.03	General Arrangement Plan	1
C1.04	Pavement Plan and Details	3
C1.05	Typical Road Cross-Sections Sheet 1 of 2	3
C1.06	Typical Road Cross-Sections Sheet 2 of 2	3
C1.11	Traffic Control Device Plan - Stage 1a - Road Only	3
C1.12	Traffic Control Device Plan - Stage 1b - Road and Carpark	1
C3.00 Survey Setout		
C3.01	Setout Plan	2
C4.00 Siteworks Plans		
C4.01	Siteworks Plan	3
C4.03	Upper Level Stormwater, Grading and Traffic Control Device Plan	1
C4.11	Civil Details	3
C4.12	Pavement Jointing Layout Plan and Details	3
C5.00 Road Longitudinal and Cross Sections		
C5.01	Road Longitudinal Sections Sheet 1 of 5 - McCarrs Creek Rd	2
C5.03	Road Longitudinal Sections Sheet 3 of 5 - Cargo Wharf	1
C5.04	Road Longitudinal Sections Sheet 4 of 5 - Ramp Entry	2
C5.05	Road Longitudinal Sections Sheet 5 of 5 - Ramp Exit	2
C5.11	Road Cross Sections Sheet 1 of 2 - McCarrs Creek Rd	2
C5.12	Road Cross Sections Sheet 2 of 2 - McCarrs Creek Rd	1

DRAWING SCHEDULE		
DRG No.	DRAWING TITLE	REV.
C6.00 Kerb Return and Kerb Longitudinal Sections		
C6.01	Carpark Ground Level Kerb Longitudinal Sections	1
C6.02	Carpark Upper Level Longitudinal Sections - Left Kerb CL	1
C6.03	Carpark Upper Level Longitudinal Sections - Carpark CL	1
C6.04	Carpark Upper Level Longitudinal Sections - Right Kerb CL	1
C6.05	Western Retrofit Kerb Longitudinal and Cross Sections	1
C7.00 Stormwater Drainage		
C7.01	Stormwater Drainage Plan	4
C7.11	Stormwater Details Sheet 1 of 4	1
C7.12	Stormwater Details Sheet 2 of 4	1
C7.13	Stormwater Details Sheet 3 of 4	2
C7.14	Stormwater Details Sheet 4 of 4	1
C7.15	Subsoil Drainage Details	1
C7.16	Carpark Stormwater Drainage Details	3
C7.17	Carpark Stormwater Drainage	1
C7.21	Stormwater Drainage Longitudinal Sections Sheet 1 of 2	3
C7.22	Stormwater Drainage Longitudinal Sections Sheet 2 of 2	3
C7.23	Concrete Channel Chainage Plan Longitudinal Sections	2
C7.24	Concrete Channel Details	1
C9.00 Services Coordination Plans		
C9.01	Services Coordination Plan	2
C9.02	Carpark Lighting Coordination Plan	1
C9.03	Carpark Fire Coordination Plan	1

- REFERENCE DRAWINGS:**
1. RUDDS STREET LIGHTING DRG "118094-E100"
 2. SYDNEY WATER DRG'S:
 - CASE 156379WW - 1.1
 - CASE 156379WW - 1.2
 - CASE 156379WW - 1.3

CLIENT

WARD

PROJECT MANAGER

CNR MCCARRS CREEK AND
PITTWATER ROADS, CHURCH POINT

ARCHITECT

Warren Smith & Partners Pty Ltd

A 1st Floor, 123 Clarence Street, Sydney 2000 NSW Australia
T 02 9299 1312 F 02 9290 1295 E wsp@warrensmith.com.au

Consulting Engineers

Hydraulic Services | Civil Engineering | Fire Protection | Sydney Water Accredited • Water Servicing Co-ordinator • Design and Project Management


SERVING THE CONSTRUCTION INDUSTRY SINCE 1981




QUALITY ASSURED COMPANY
ISO 9001
International Standards Certification

Lic: QAC/R61/0771


COVER SHEET				
SCALE	DRAWN	DESIGNED	CHECKED	APPROVED
AS SHOWN	J.C.	C.S.	P.G.	M.C.
JOB No.	DRAWING No.		ISSUE	
5325000	C1.01		2	
DATE	STATUS			
10/02/2017	FOR CONSTRUCTION			

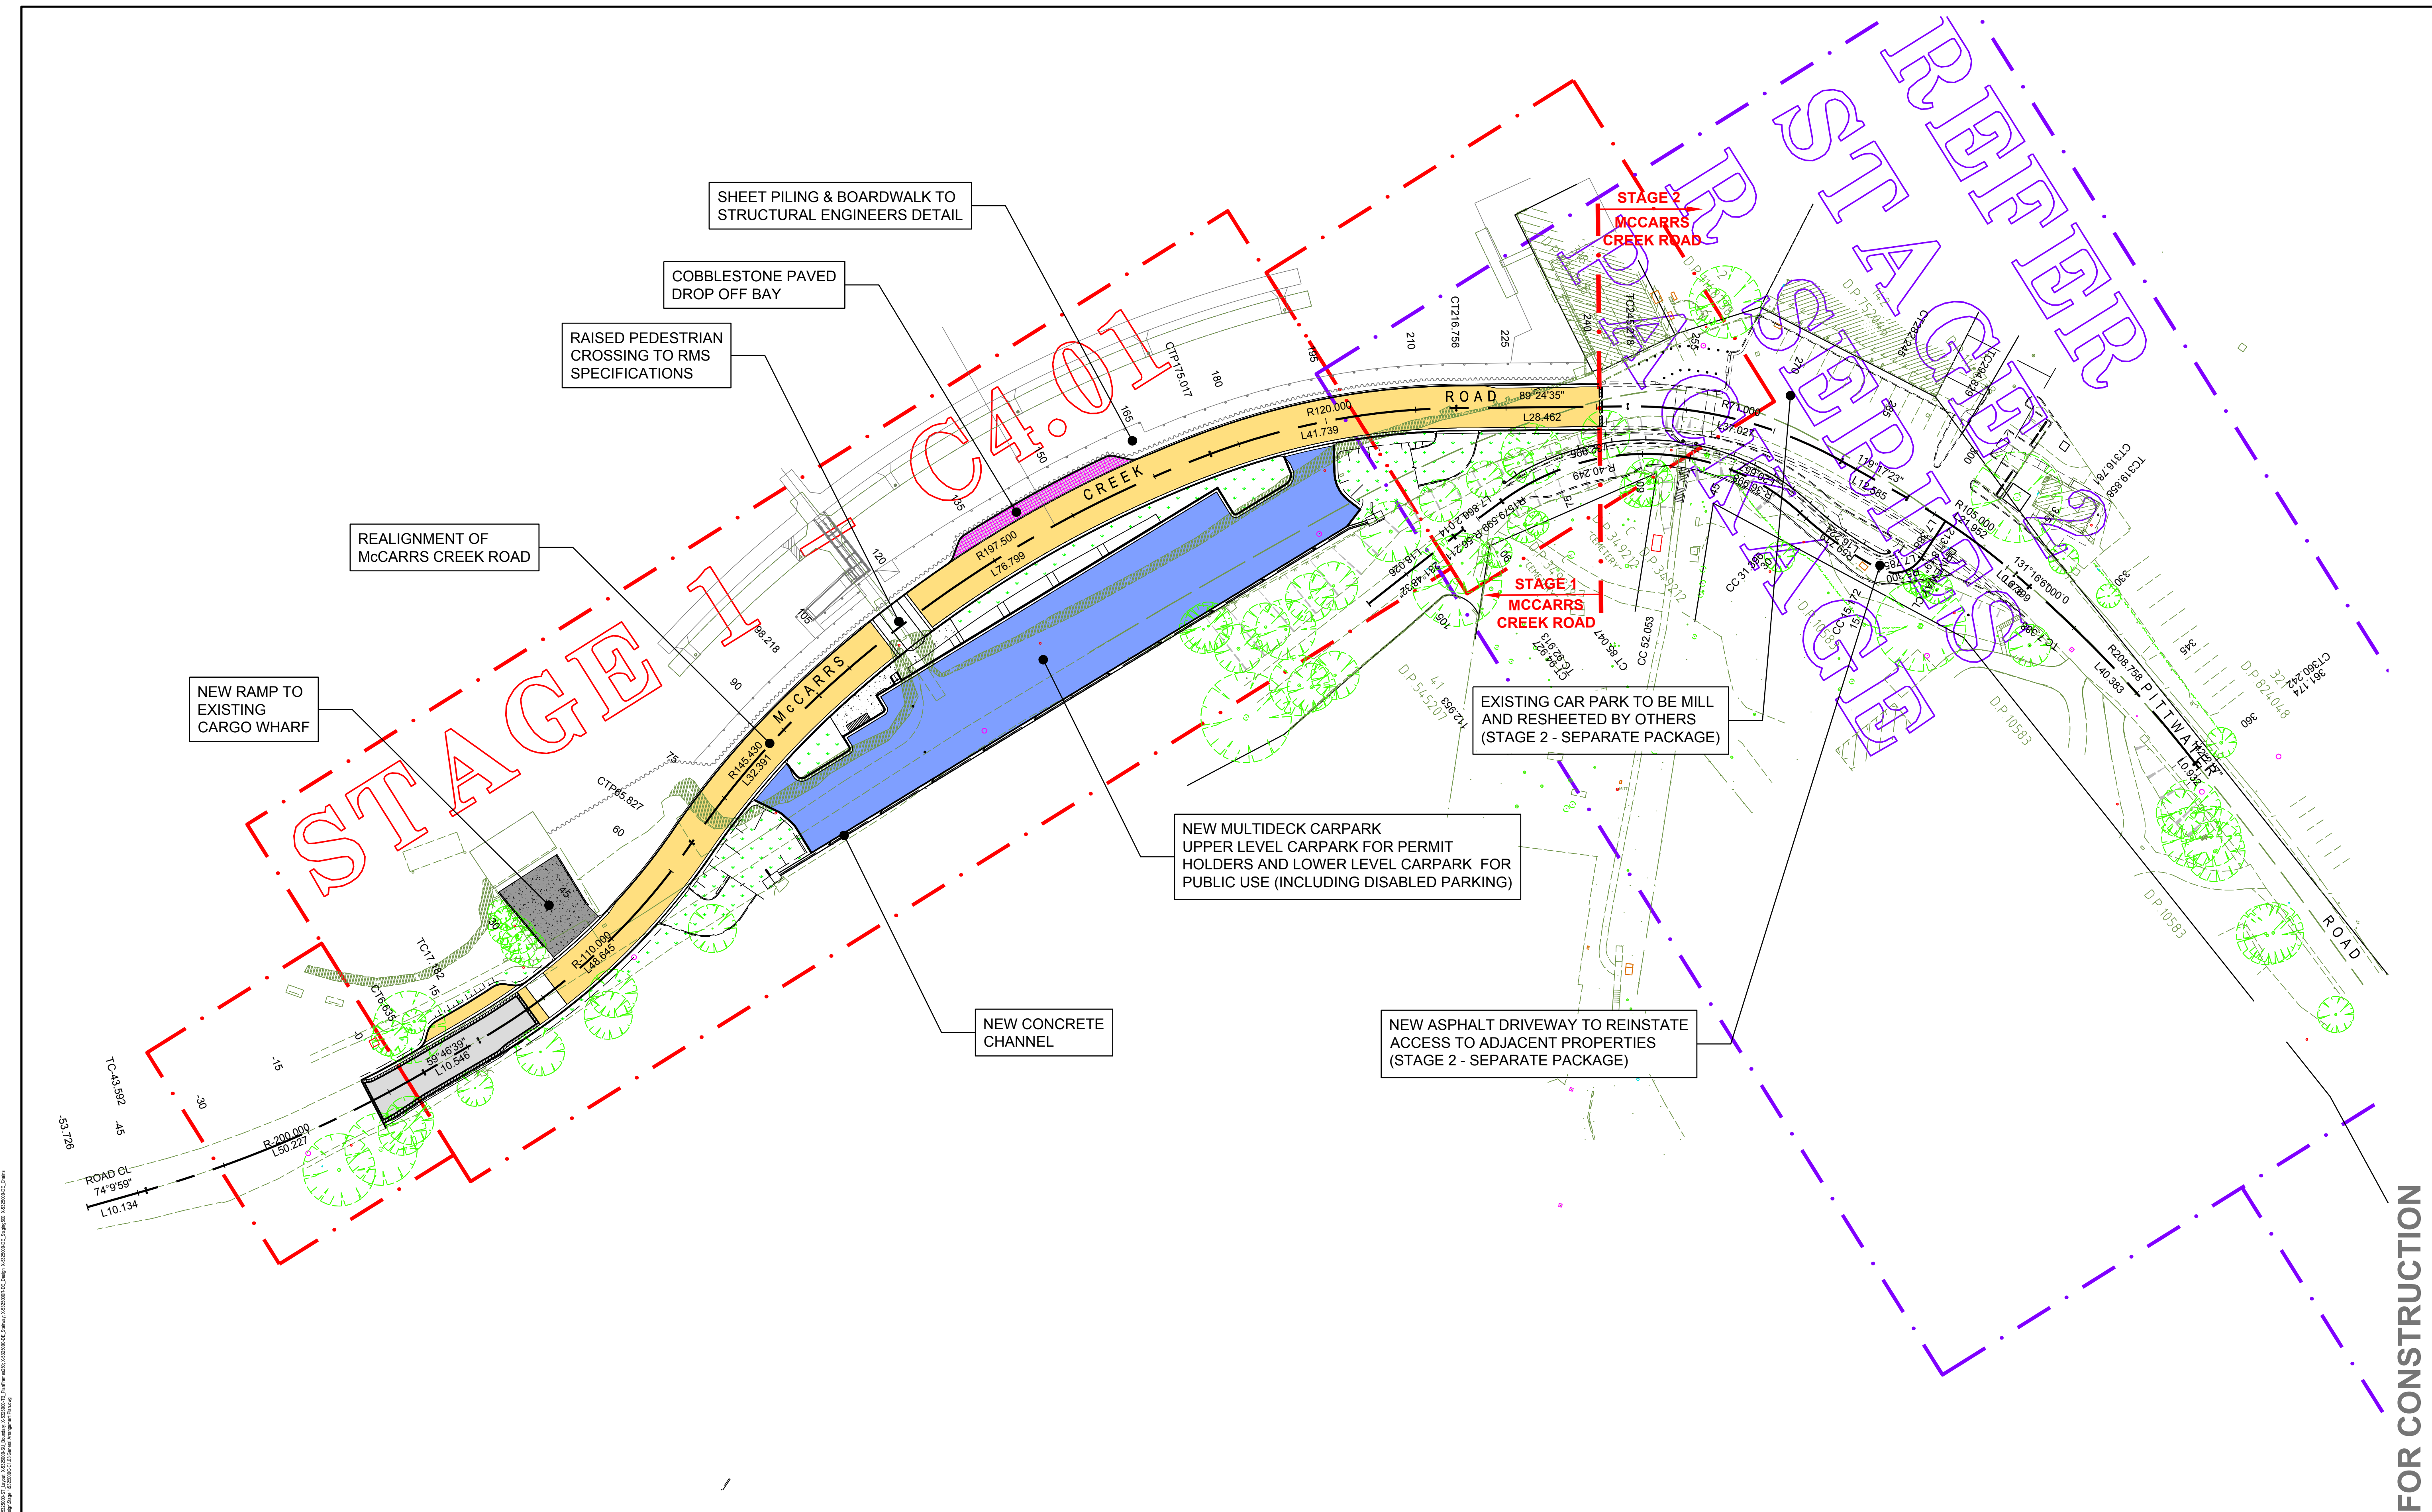

WARREN SMITH & PARTNERS PTY LTD
1st Floor, 123 Clarence Street, Sydney 2000 NSW Australia
T 02 9299 1312 F 02 9299 1295 wsp@warrensmith.com.au
www.warrensmith.com.au ABN 36 300 430 126

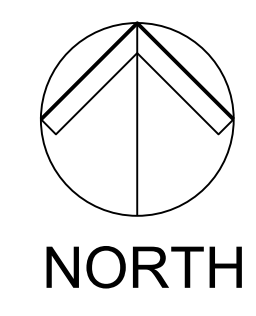

NORTH

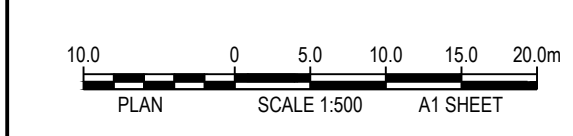

SCALE 1:500 A1 SHEET

REVISION	AMENDMENT	DATE
A	80% DETAILED DESIGN ISSUE	14/10/16
B	STAGE 1 100% DETAILED DESIGN ISSUE	08/11/16
1	STAGE 1 CONSTRUCTION ISSUE	03/05/17

REVISION	AMENDMENT	DATE

WARD

PROJECT
MCCARRS CREEK ROAD
REALIGNMENT STAGE 1
CNR MCCARRS CREEK AND
PITTSWATER ROADS, CHURCH POINT

PREPARED BY
Warren Smith & Partners

Warren Smith & Partners Pty Ltd
1st Floor, 123 Clarence Street, Sydney 2000 NSW Australia
T 02 9299 1312 F 02 9299 1295 wsp@warrensmith.com.au
www.warrensmith.com.au ABN 36 300 430 126

CONSULTING ENGINEERS
Hydraulic Services Fire Protection Civil Engineering
Sydney Water Accredited Water Servicing Co-ordinator
Design Project Management - Building Plan Approvals

SERVING THE CONSTRUCTION INDUSTRY SINCE 1981.


TITLE
**GENERAL
ARRANGEMENT PLAN**

SCALE 1:500	DRAWN J.C.	DESIGNED C.S.	CHECKED P.G.	APPROVED M.C.
JOB No. 5325000		DRAWING No. C1.03		ISSUE 1
DATE 10/02/2017		PACKAGE STATUS FOR CONSTRUCTION		




SURFACE TREATMENT

- PAVEMENT RESHEETING
- AC CONNECTION INTO EXISTING PAVEMENT - REFER PAVEMENT REINSTATEMENT DETAIL ON DRG. C4.11
- PAVEMENT TYPE 1
AC ROAD PAVEMENT FOR NEW ROAD CONSTRUCTION
- PAVEMENT TYPE 2
AC CARPARK PAVEMENT
- PAVEMENT TYPE 5
PWC STD DRIVEWAY - REFER STD DRG STD-01 FOR DETAIL
- PAVEMENT TYPE 7
PWC STD FOOTPATH - REFER STD DRG STD-04 FOR DETAIL
- PAVEMENT TYPE 8
COBBLESTONE PAVING
- LANDSCAPING (BY OTHERS)



FOR RIGID PAVEMENT JOINTING LAYOUT AND JOINTING DETAILS
- REFER DRG C4.12 - PAVEMENT JOINTING LAYOUT PLAN AND DETAILS

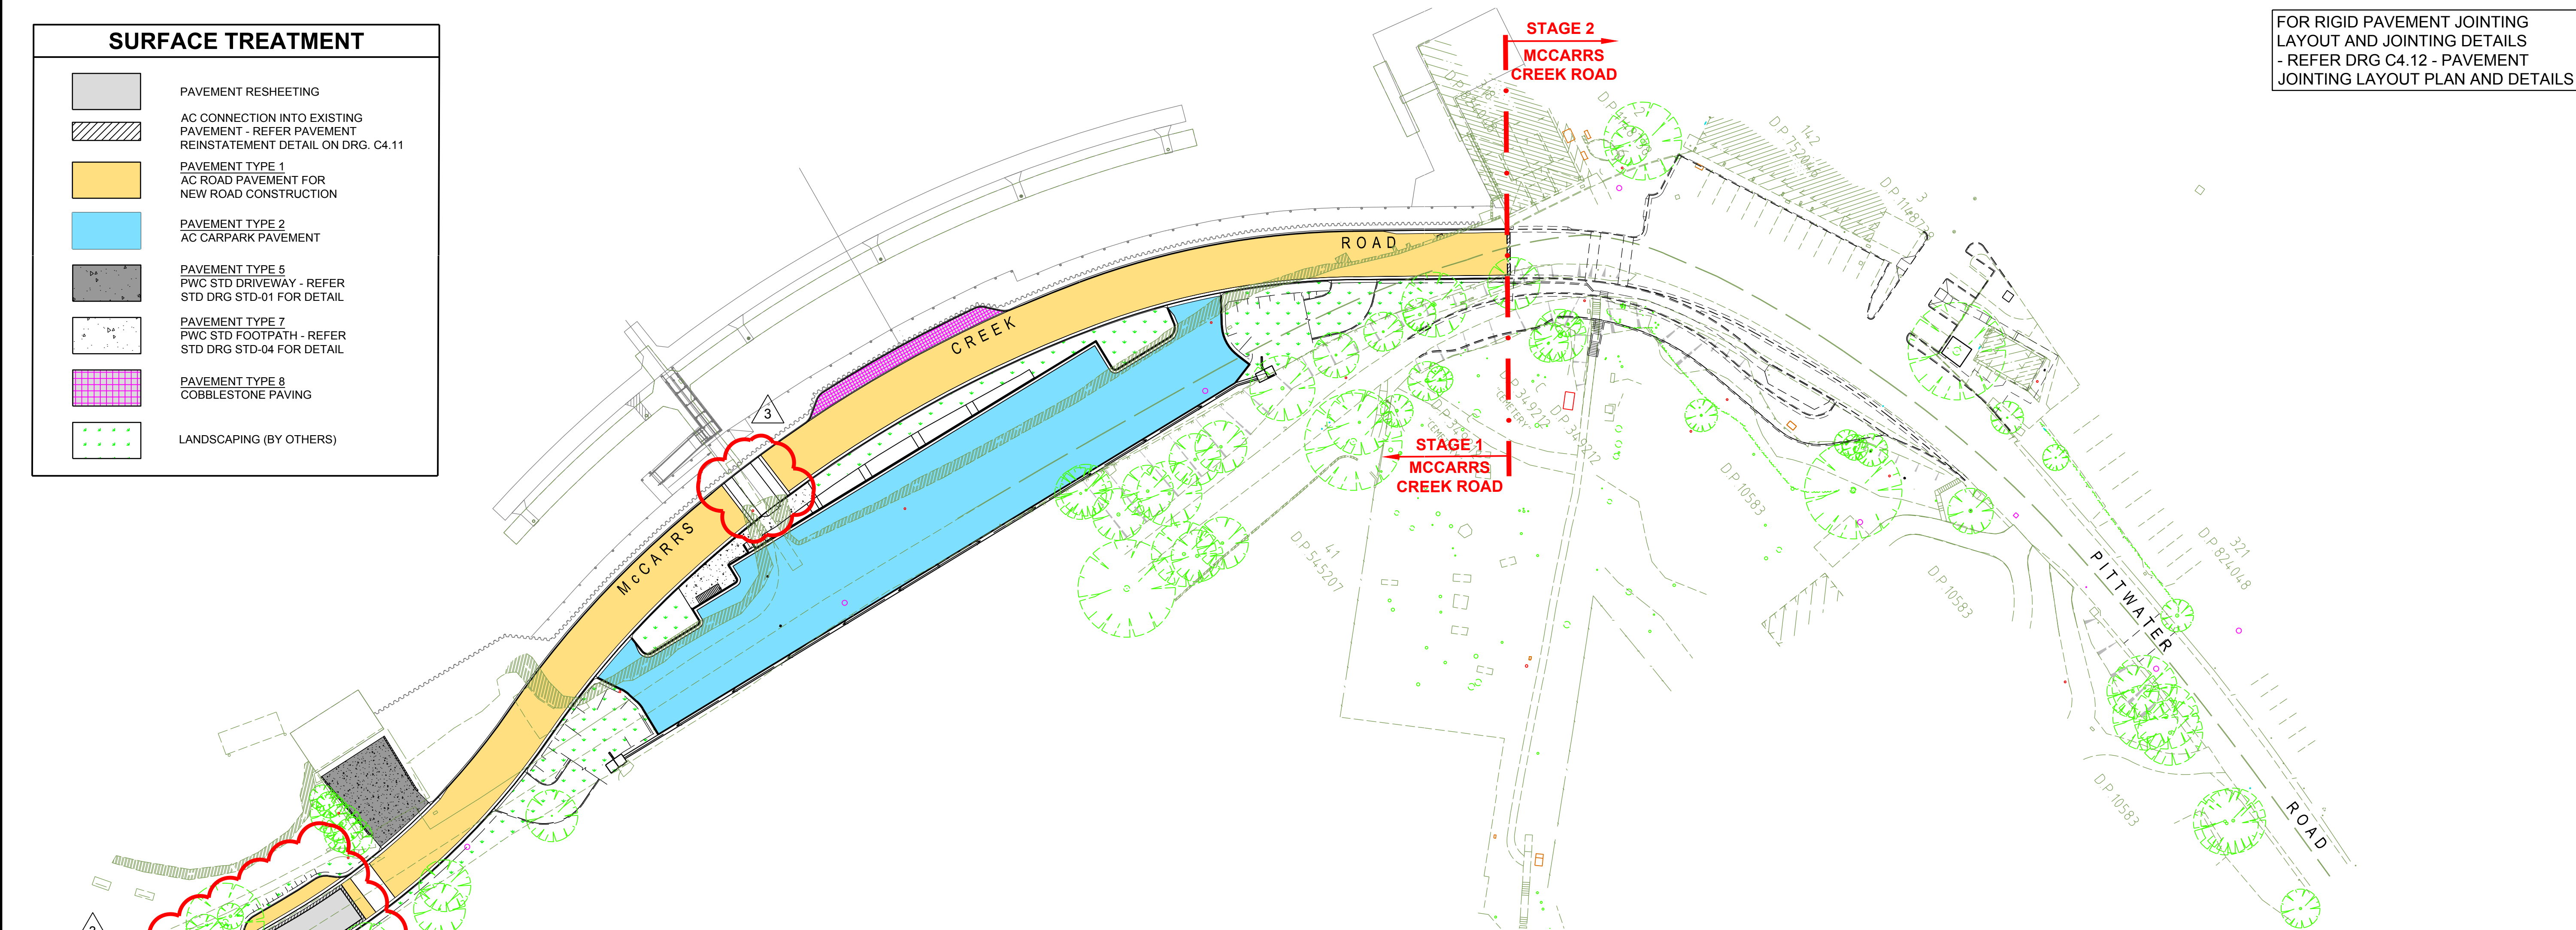

PAVEMENT PLAN
SCALE 1:500

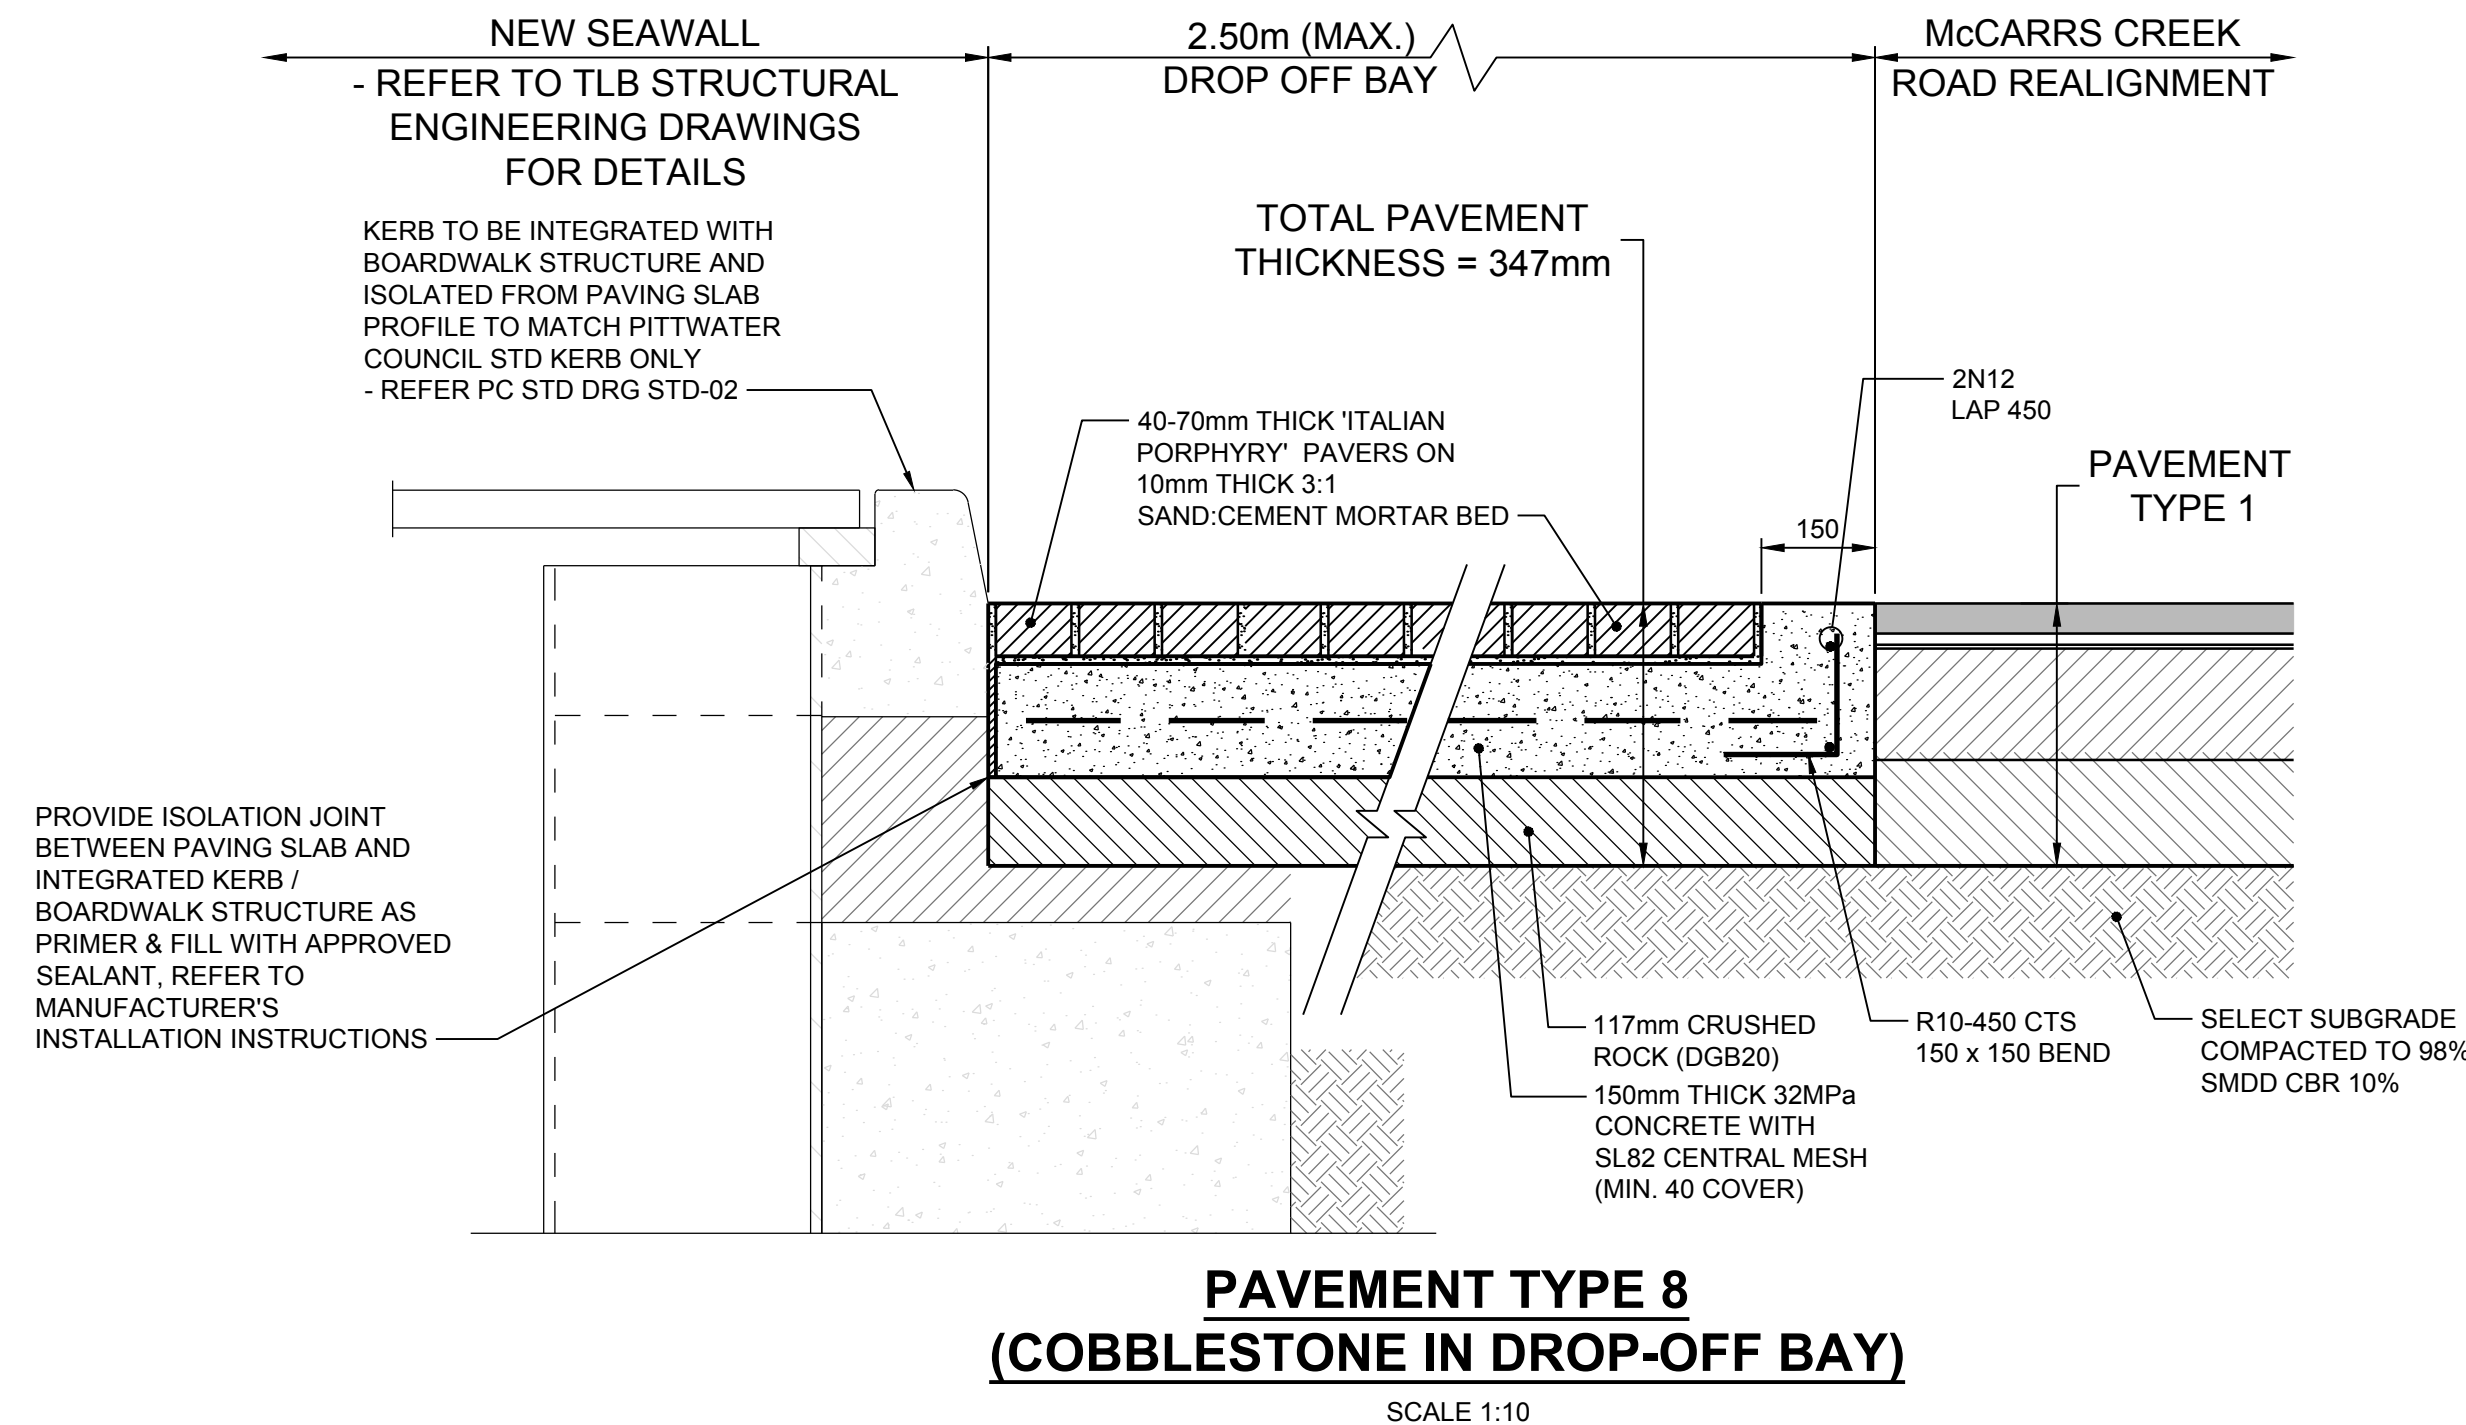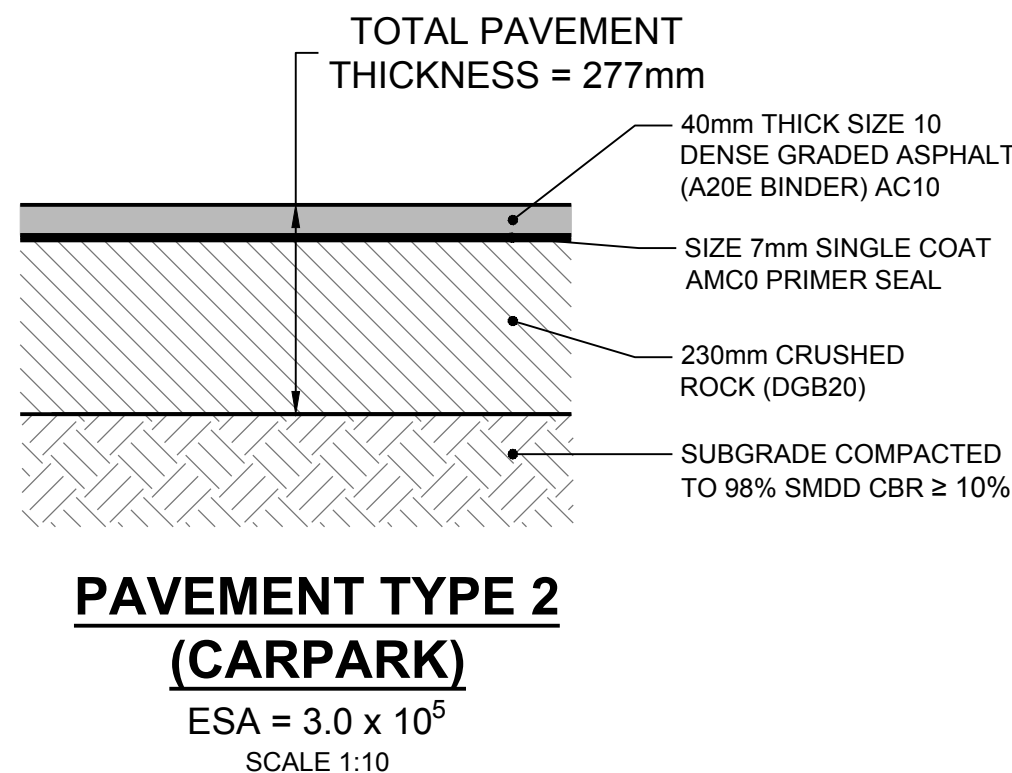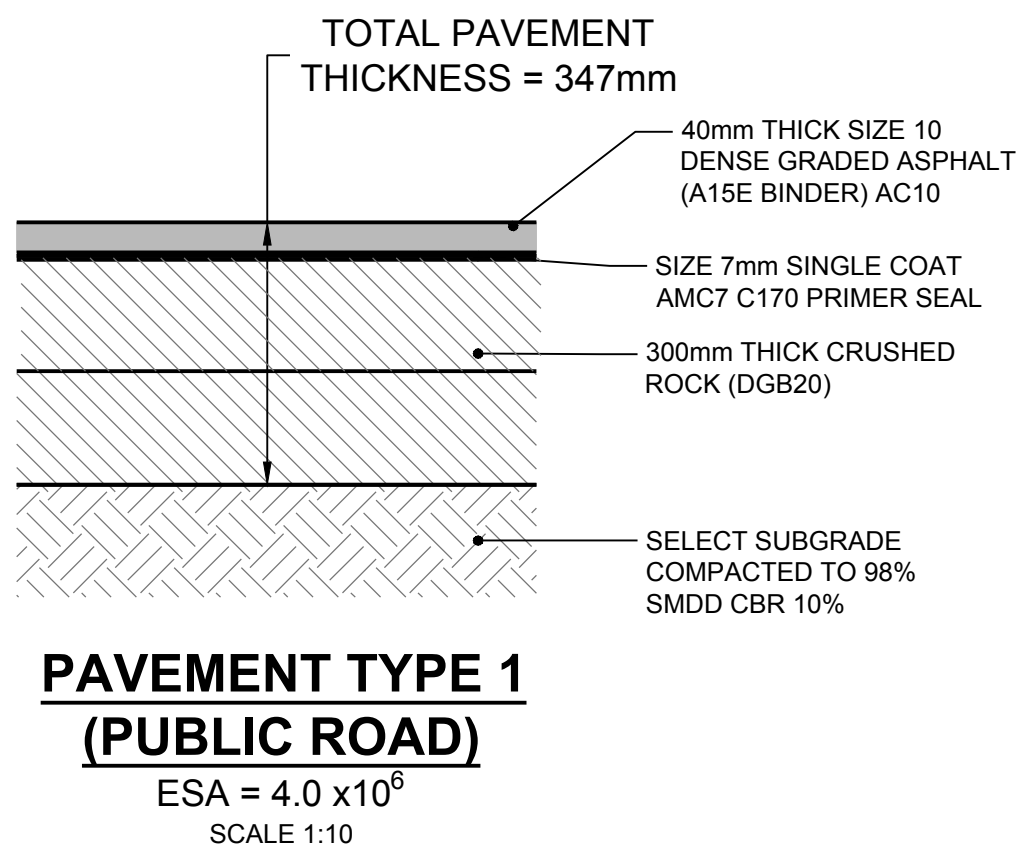

FOR CONSTRUCTION

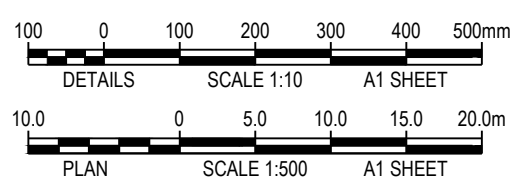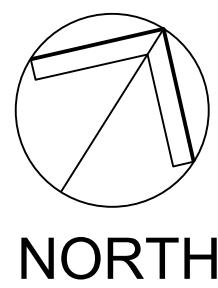

REVISION	AMENDMENT	DATE
A	80% DETAILED DESIGN ISSUE	14/10/16
B	STAGE 1 100% DETAILED DESIGN ISSUE	08/11/16
1	STAGE 1 CONSTRUCTION ISSUE (ROAD ONLY)	03/05/17
2	STAGE 1 CONSTRUCTION ISSUE (ROAD ONLY)	22/06/17
3	STAGE 1 CONSTRUCTION ISSUE	30/08/17

REVISION	AMENDMENT	DATE

WARD

PROJECT
MCCARRS CREEK ROAD REALIGNMENT STAGE 1
CNR MCCARRS CREEK AND PITTWATER ROADS, CHURCH POINT

PREPARED BY
Warren Smith & Partners

Warren Smith & Partners Pty Ltd
1st Floor, 123 Clarence Street, Sydney 2000 NSW Australia
T 02 9290 1312 F 02 9290 1295 wsp@warrensmith.com.au
www.warrensmith.com.au ABN 36 300 430 126

CONSULTING ENGINEERS
Hydraulic Services Fire Protection Civil Engineering
Sydney Water Accredited Water Servicing Co-ordinator
Design Project Management - Building Plan Approvals



SERVING THE CONSTRUCTION INDUSTRY SINCE 1981.


PAVEMENT PLAN AND DETAILS

SCALE AS SHOWN	DRAWN J.C.	DESIGNED C.S.	CHECKED P.G.	APPROVED M.C.
JOB No. 5325000		DRAWING No. C1.04		ISSUE 3
DATE 10/02/2017		PACKAGE STATUS FOR CONSTRUCTION		



	REVISION	AMENDMENT	DATE	REVISION	AMENDMENT	DATE	CLIENT	PREPARED BY	TITLE
	A	80% DETAILED DESIGN ISSUE	14/10/16					 Warren Smith & Partners Pty Ltd 1st Floor, 123 Clarence Street, Sydney 2000 NSW Australia T 02 9299 1312 F 02 9290 1295 wsp@warrensmith.com.au www.warrensmith.com.au ABN 36 300 430 126	TYPICAL ROAD CROSS-SECTIONS SHEET 1 OF 2
	B	STAGE 1 100% DETAILED DESIGN ISSUE	08/11/16						
	1	STAGE 1 CONSTRUCTION ISSUE (ROAD ONLY)	03/05/17						
	2	STAGE 1 CONSTRUCTION ISSUE (ROAD ONLY)	30/08/17						
	3	STAGE 1 CONSTRUCTION ISSUE	28/11/17						
			PROJECT						

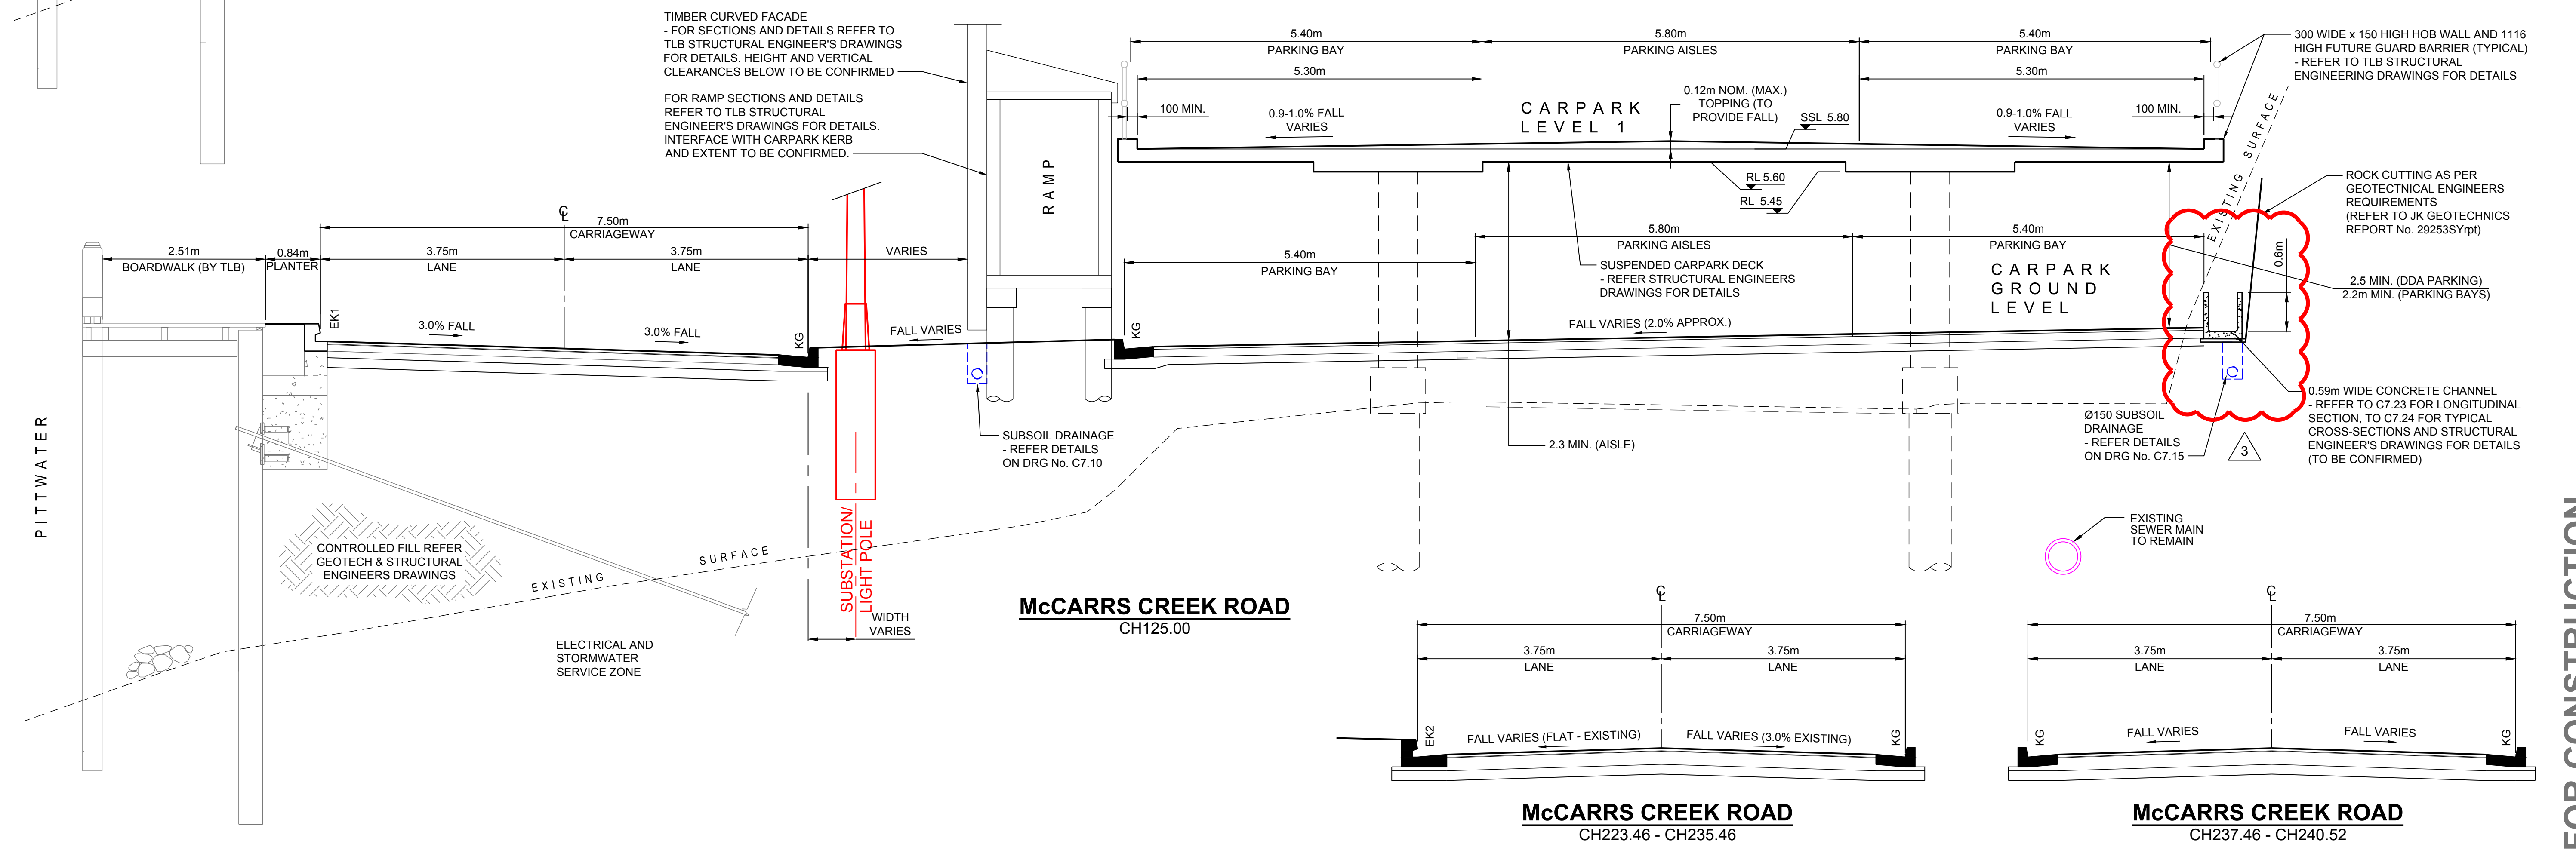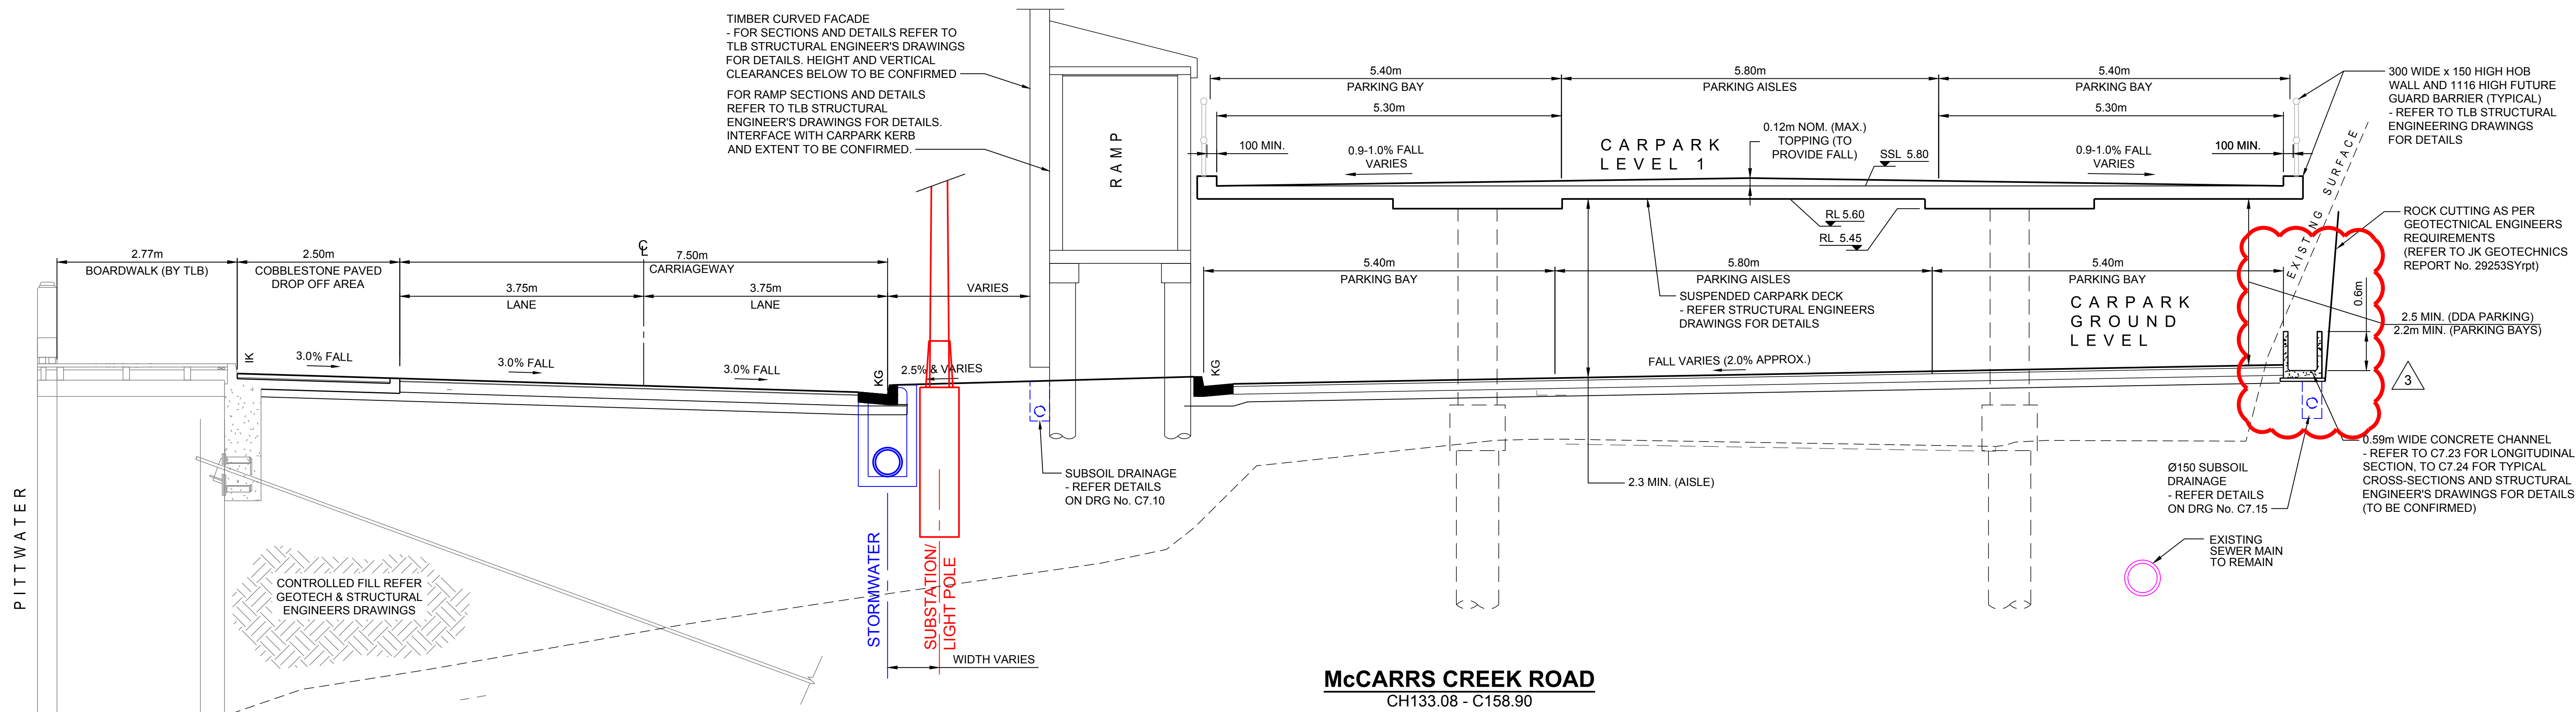


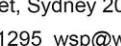10000 0 500 1000 1500 2000mm TYPICAL XS SCALE 1:50 A1 SHEET			<table><tr><th>REVISION</th><th>AMENDMENT</th><th>DATE</th></tr><tr><td>A</td><td>STAGE 1 100% DETAILED DESIGN ISSUE</td><td>08/11/16</td></tr><tr><td>1</td><td>STAGE 1 CONSTRUCTION ISSUE (ROAD ONLY)</td><td>03/05/17</td></tr><tr><td>2</td><td>STAGE 1 CONSTRUCTION ISSUE (ROAD ONLY)</td><td>30/08/17</td></tr><tr><td>3</td><td>STAGE 1 CONSTRUCTION ISSUE</td><td>28/11/17</td></tr></table>			REVISION	AMENDMENT	DATE	A	STAGE 1 100% DETAILED DESIGN ISSUE	08/11/16	1	STAGE 1 CONSTRUCTION ISSUE (ROAD ONLY)	03/05/17	2	STAGE 1 CONSTRUCTION ISSUE (ROAD ONLY)	30/08/17	3	STAGE 1 CONSTRUCTION ISSUE	28/11/17	<table><tr><th>REVISION</th><th>AMENDMENT</th><th>DATE</th></tr><tr><td></td><td></td><td></td></tr><tr><td></td><td></td><td></td></tr><tr><td></td><td></td><td></td></tr></table>			REVISION	AMENDMENT	DATE										CLIENT  PROJECT MCCARRS CREEK ROAD REALIGNMENT STAGE 1 CNR MCCARRS CREEK AND PITTWATER ROADS, CHURCH POINT			PREPARED BY  Warren Smith & Partners Pty Ltd 1st Floor, 123 Clarence Street, Sydney 2000 NSW Australia T 02 9299 1312 F 02 9290 1295 wsp@warrensmith.com.au www.warrensmith.com.au ABN 36 300 430 126  Q QUALITY MANAGEMENT Lic No: QACR619271 CONSULTING ENGINEERS ■ Hydraulic Services ■ Fire Protection ■ Civil Engineering ■ Sydney Water Accredited Water Servicing Co-ordinator - Design Project Management - Building Plan Approvals SERVING THE CONSTRUCTION INDUSTRY SINCE 1981.			TITLE TYPICAL ROAD CROSS-SECTIONS SHEET 2 OF 2 SCALE 1:50 DRAWN J.C. DESIGNED C.S. CHECKED P.G. APPROV M.C. JOB No. 5325000 DRAWING No. C1.06 ISSUE 3 DATE 10/02/2017 PACKAGE STATUS FOR CONSTRUCTION		
REVISION	AMENDMENT	DATE	
A	STAGE 1 100% DETAILED DESIGN ISSUE	08/11/16	
1	STAGE 1 CONSTRUCTION ISSUE (ROAD ONLY)	03/05/17	
2	STAGE 1 CONSTRUCTION ISSUE (ROAD ONLY)	30/08/17	
3	STAGE 1 CONSTRUCTION ISSUE	28/11/17	
REVISION	AMENDMENT	DATE	

FOR CONSTRUCTION

WARREN SMITH & PARTNERS PTY LTD
1st Floor, 123 Clarence Street, Sydney 2000 NSW Australia
T 02 9299 1312 F 02 9290 1295 wsp@warrensmith.com.au
www.warrensmith.com.au ABN 36 300 430 126
CONSULTING ENGINEERS
Hydraulic Services Fire Protection Civil Engineering
Sydney Water Accredited Water Servicing Co-ordinator
Design Project Management - Building Plan Approvals
SERVING THE CONSTRUCTION INDUSTRY SINCE 1981.
LIC No: QACR010071

DO NOT SCALE FROM DRAWINGS. CHECK & VERIFY ALL DIMENSIONS & LEVELS BEFORE COMMENCEMENT OF ANY WORK.
THIS DRAWING IS NOT TO BE COPIED IN PART OR WHOLE WITHOUT WRITTEN PERMISSION FROM WARREN SMITH AND PARTNERS.

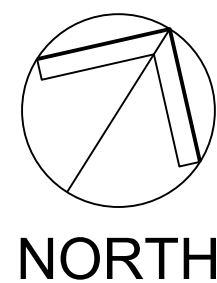

5.0 0 2.5 5.0 7.5 10.0m
PLAN SCALE 1:250 A1 SHEET

REVISION	AMENDMENT	DATE
A	80% DETAILED DESIGN ISSUE	14/10/16
B	STAGE 1 100% DETAILED DESIGN ISSUE	08/11/16
1	STAGE 1 CONSTRUCTION ISSUE (ROAD ONLY)	03/05/17
2	STAGE 1 CONSTRUCTION ISSUE (ROAD ONLY)	28/08/17
3	STAGE 1 CONSTRUCTION ISSUE	30/08/17


REVISION	AMENDMENT	DATE

CLIENT
WARD
PROJECT
MCCARRS CREEK ROAD
REALIGNMENT STAGE 1
CNR MCCARRS CREEK AND
PITTWATER ROADS, CHURCH POINT

PREPARED BY
Warren Smith & Partners
Warren Smith & Partners Pty Ltd
1st Floor, 123 Clarence Street, Sydney 2000 NSW Australia
T 02 9299 1312 F 02 9290 1295 wsp@warrensmith.com.au
www.warrensmith.com.au ABN 36 300 430 126
CONSULTING ENGINEERS
Hydraulic Services Fire Protection Civil Engineering
Sydney Water Accredited Water Servicing Co-ordinator
Design Project Management - Building Plan Approvals
SERVING THE CONSTRUCTION INDUSTRY SINCE 1981.

TITLE				
TRAFFIC CONTROL DEVICE PLAN - STAGE 1A - ROAD ONLY				
SCALE	DRAWN	DESIGNED	CHECKED	APPROVED
AS SHOWN	J.C.	C.S.	P.G.	M.C.
JOB No.	DRAWING No.			ISSUE
5325000		C1.11		3
DATE	PACKAGE STATUS			
10/02/2017	FOR CONSTRUCTION			

FOR CONTINUATION (C1) - REFER ABOVE

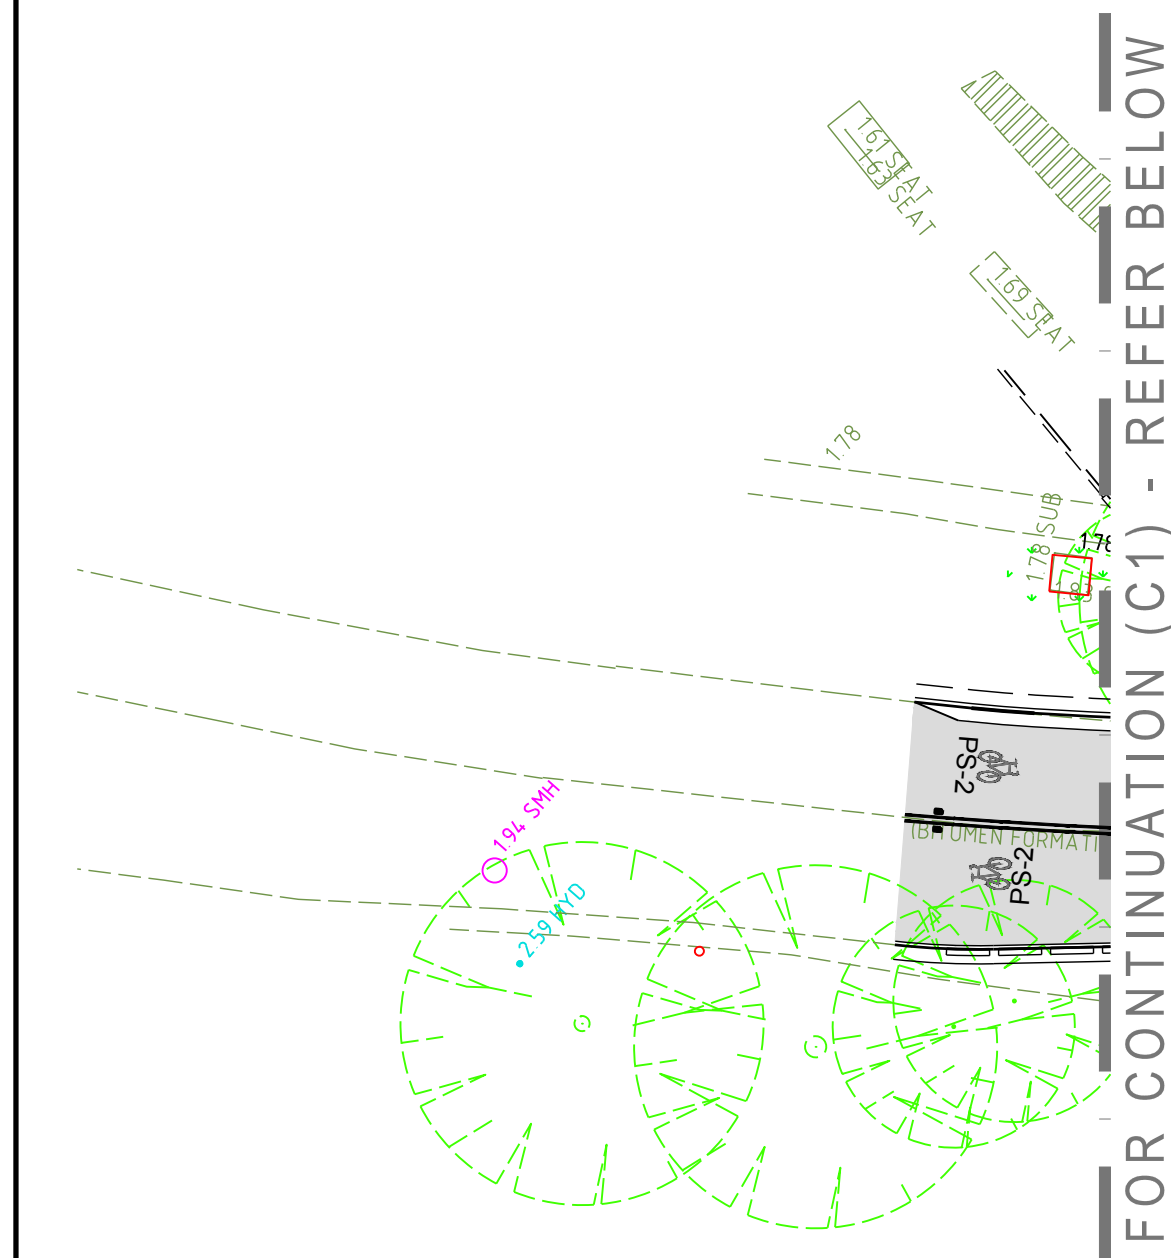

FOR CONTINUATION (C1) - REFER BELOW


TRAFFIC CONTROL DEVICES

- CONTRACTOR IS TO TAKE CARE WHEN ERECTING SIGN POSTS AND ENSURE THAT SIGNPOST FOOTINGS DO NOT DISTURB ANY UNDERGROUND STORMWATER DRAINAGE INFRASTRUCTURE OR SERVICES.
- ALL LINEMARKING AND SIGNAGE WORKS TO BE IN ACCORDANCE WITH BOTH CURRENT RMS AND AUSTRALIAN STANDARD AS1742-2009 MANUAL UNIFORM TRAFFIC CONTROL DEVICES, OR AS SHOWN ON THE PLANS OR AS DIRECTED BY THE SUPERINTENDENT.
- THE SCOPE OF WORK SHALL INCLUDE ALL PAVEMENT MARKINGS TO ROADS AND CARPARKS.
- RELOCATE/ REMOVE EXISTING SIGNS AS REQUIRED.
- THE WORK CARRIED OUT AND TESTING PERFORMED SHALL COMPLY WITH THE CURRENT, RELEVANT AUSTRALIAN STANDARDS AND RMS STANDARDS WHERE NECESSARY.
- ALL MARKINGS SHALL BE SPOTTED OUT AND APPROVED BY THE SUPERINTENDENT PRIOR TO APPLICATION.
- PAINT SHALL BE APPLIED AT A WET THICKNESS OF BETWEEN 0.35mm - 0.45mm.
- PAINT SHALL ONLY BE APPLIED TO CLEAN AND DRY SURFACES.
- ALL LONGITUDINAL LINES SHALL BE APPLIED BY A SELF-PROPELLED MACHINE.
- LINEMARKING REMOVAL SHALL BE CARRIED OUT BY GRINDING OR SANDBLASTING. REMOVAL BY BURNING WILL NOT BE PERMITTED.
- THE EXTENT OF LINEMARKING TO BE ERADICATED SHALL BE CONFIRMED ON SITE PRIOR TO REMOVAL. ANY MARKINGS INCORRECTLY REMOVED SHALL BE REINSTATED AT THE CONTRACTOR'S EXPENSE.
- ALL MARKINGS SHALL BE COMPLETED IN A WORKMANLIKE MANNER AND BE STRAIGHT, SMOOTH AND WITH EVEN CURVES. ANY NON-CONFORMING WORK, SHALL BE REMOVED AND REINSTATED AT THE DIRECTION OF THE SUPERINTENDENT AT THE CONTRACTOR'S EXPENSE.

FOR STAGE 1B TRAFFIC
CONTROL DEVICE PLAN
REFER DRG C1.12

FOR CARPARK UPPER LEVEL
TRAFFIC CONTROL DEVICE
PLAN REFER DRG C4.03

FOR CONTINUATION (C2) - REFER BELOW

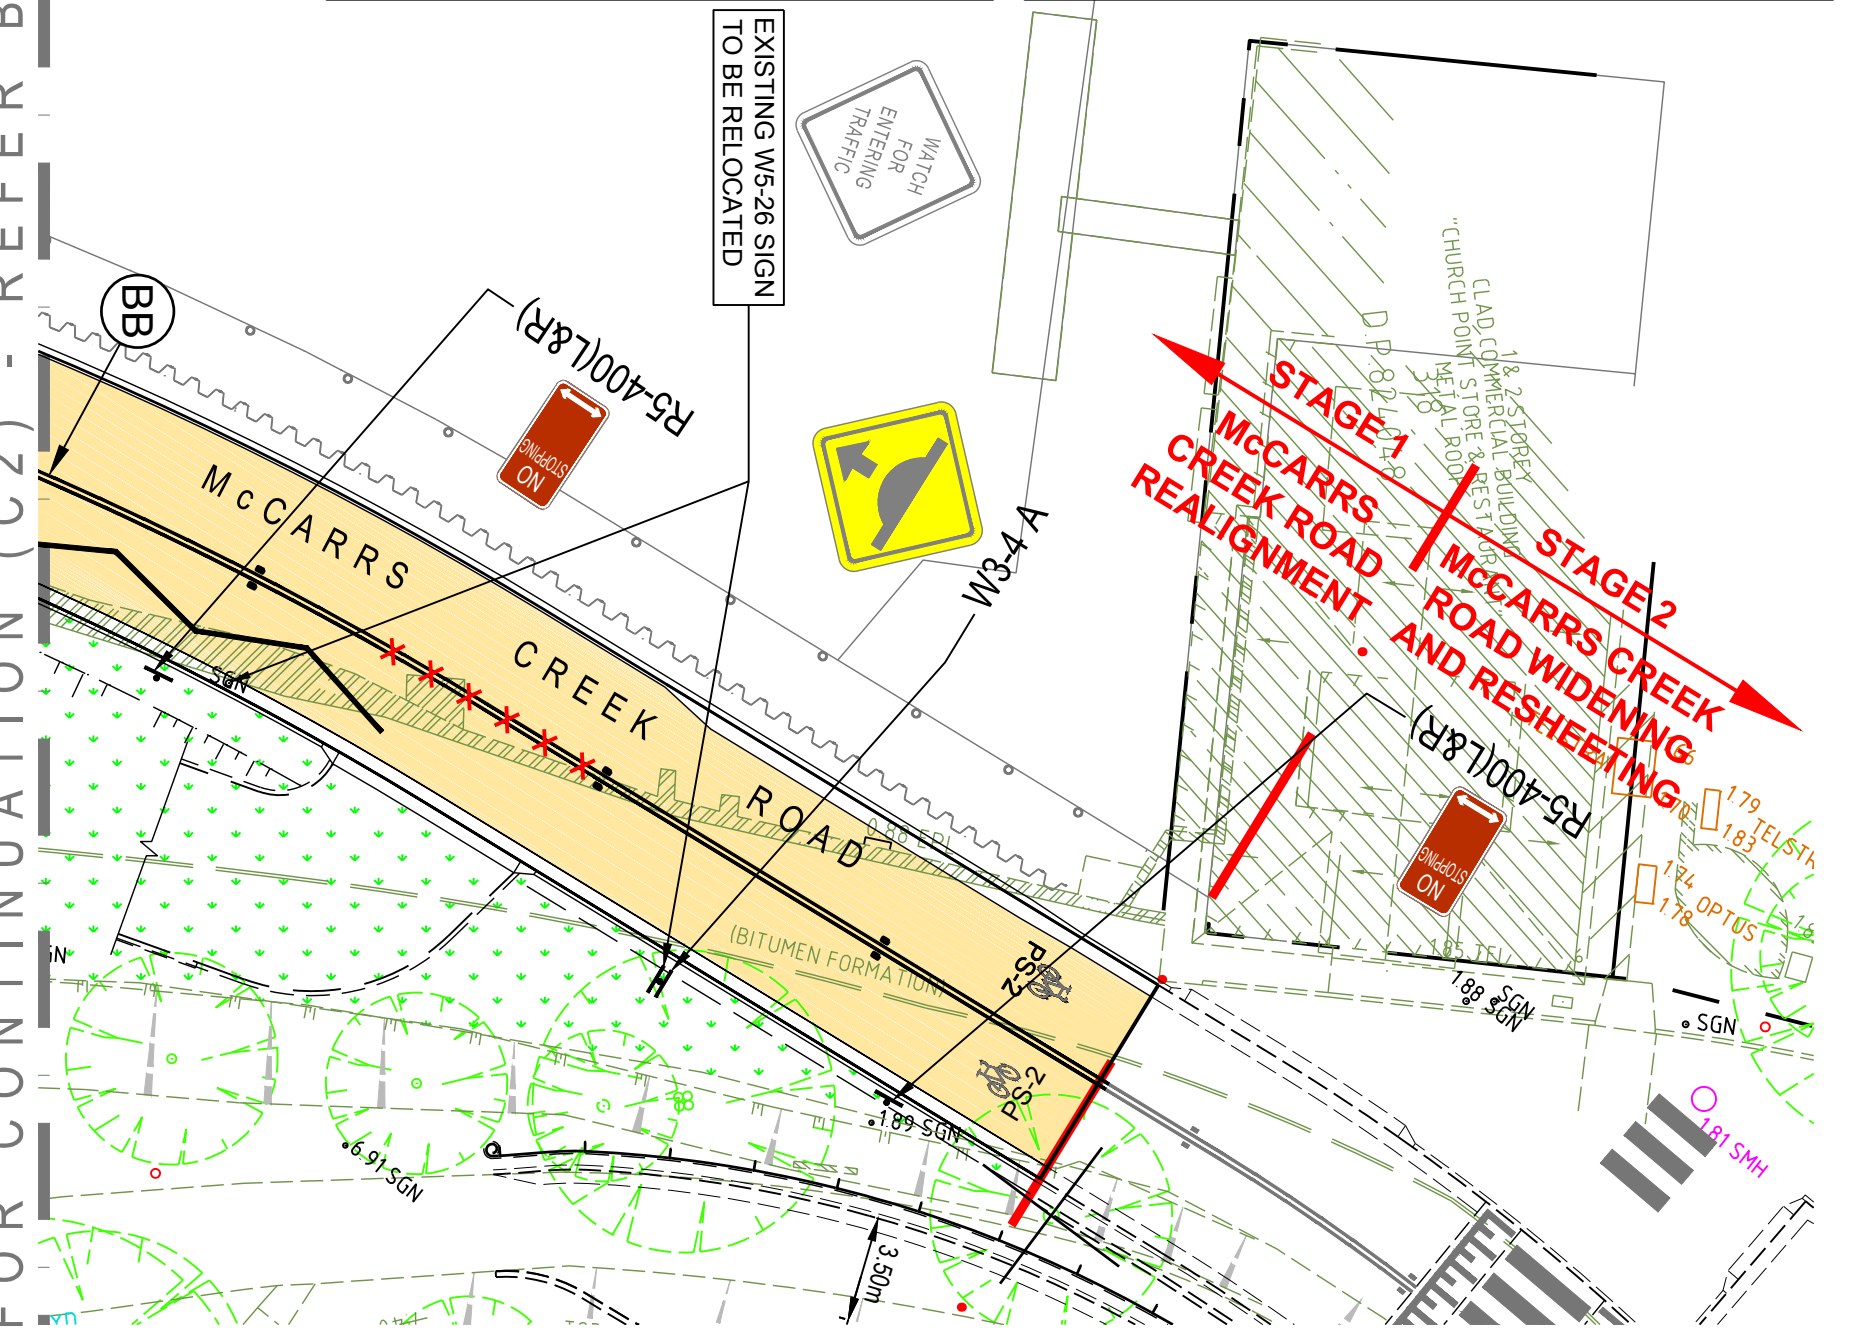

LOCATION OF HPAA
ZONE SIGNAGE TO
BE CONFIRMED

FOR CONTINUATION (C2) - REFER ABOVE

FOR CONSTRUCTION

1. CONTRACTOR IS TO TAKE CARE WHEN ERECTING SIGN POSTS AND ENSURE THAT SIGNPOST FOOTINGS DO NOT DISTURB ANY UNDERGROUND STORMWATER DRAINAGE INFRASTRUCTURE OR SERVICES.
2. ALL LINEMARKING AND SIGNAGE WORKS TO BE IN ACCORDANCE WITH BOTH CURRENT RMS AND AUSTRALIAN STANDARD AS1742-2009 MANUAL UNIFORM TRAFFIC CONTROL DEVICES, OR AS SHOWN ON THE PLANS OR AS DIRECTED BY THE SUPERINTENDENT.
3. THE SCOPE OF WORK SHALL INCLUDE ALL PAVEMENT MARKINGS TO ROADS AND CARPARKS.
4. RELOCATE/ REMOVE EXISTING SIGNS AS REQUIRED.
5. THE WORK CARRIED OUT AND TESTING PERFORMED SHALL COMPLY WITH THE CURRENT, RELEVANT AUSTRALIAN STANDARDS AND RMS STANDARDS WHERE NECESSARY.
6. ALL MARKINGS SHALL BE SPOTTED OUT AND APPROVED BY THE SUPERINTENDENT PRIOR TO APPLICATION.
7. PAINT SHALL BE APPLIED AT A WET THICKNESS OF BETWEEN 0.35mm - 0.45mm.
8. PAINT SHALL ONLY BE APPLIED TO CLEAN AND DRY SURFACES.
9. ALL LONGITUDINAL LINES SHALL BE APPLIED BY A SELF-PROPELLED MACHINE.
10. LINEMARKING REMOVAL SHALL BE CARRIED OUT BY GRINDING OR SANDBLASTING. REMOVAL BY BURNING WILL NOT BE PERMITTED.
11. THE EXTENT OF LINEMARKING TO BE ERADICATED SHALL BE CONFIRMED ON SITE PRIOR TO REMOVAL. ANY MARKINGS INCORRECTLY REMOVED SHALL BE REINSTATED AT THE CONTRACTOR'S EXPENSE.
12. ALL MARKINGS SHALL BE COMPLETED IN A WORKMANLIKE MANNER AND BE STRAIGHT, SMOOTH AND WITH EVEN CURVES. ANY NON-CONFORMING WORK, SHALL BE REMOVED AND REINSTATED AT THE DIRECTION OF THE SUPERINTENDENT AT THE CONTRACTOR'S EXPENSE.

FOR CONTINUATION (C1) - REFER BELOW


**FOR CARPARK UPPER LEVEL
TRAFFIC CONTROL DEVICE
PLAN REFER DRG C4.03**

FOR CONTINUATION (C2) - REFER BELOW

FOR CONTINUATION (C2) - REFER ABOVE

FOR CONTINUATION (C1) - REFER ABOVE

THIS DRAWING IS NOT
TO BE COPIED IN PART
OR WHOLE WITHOUT
WRITTEN PERMISSION
FROM WARREN SMITH
AND PARTNERS.

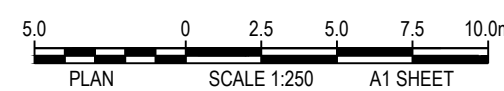[illegible]

REVISION	AMENDMENT	DATE

CLIENT	
PROJECT	MCCARRS CREEK ROAD REALIGNMENT STAGE 1 CNR MCCARRS CREEK AND PITTWATER ROADS, CHURCH POINT



PREPARED BY

Warren Smith & Partners Pty Ltd
 1st Floor, 123 Clarence Street, Sydney 2000 NSW Australia
 T 02 9299 1312 F 02 9290 1295 wsp@warrensmith.com.au
www.warrensmith.com.au ABN 36 300 430 126

CONSULTING ENGINEERS


■ Hydraulic Services ■ Fire Protection ■ Civil Engineering
 ■ Sydney Water Accredited Water Services Co-ordinator
 - Design Project Management - Building Plan Approvals

SERVING THE CONSTRUCTION INDUSTRY SINCE 1981.



Lic No: QACR1810771

TITLE				
TRAFFIC CONTROL DEVICE PLAN - STAGE 1B - ROAD AND CARPARK				
SCALE	DRAWN	DESIGNED	CHECKED	APPROVED
AS SHOWN	J.C.	C.S.	P.G.	M.C.
JOB No.		DRAWING No.		ISSUE
5325000		C1.12		1
DATE	PACKAGE STATUS			
10/02/2017	FOR CONSTRUCTION			

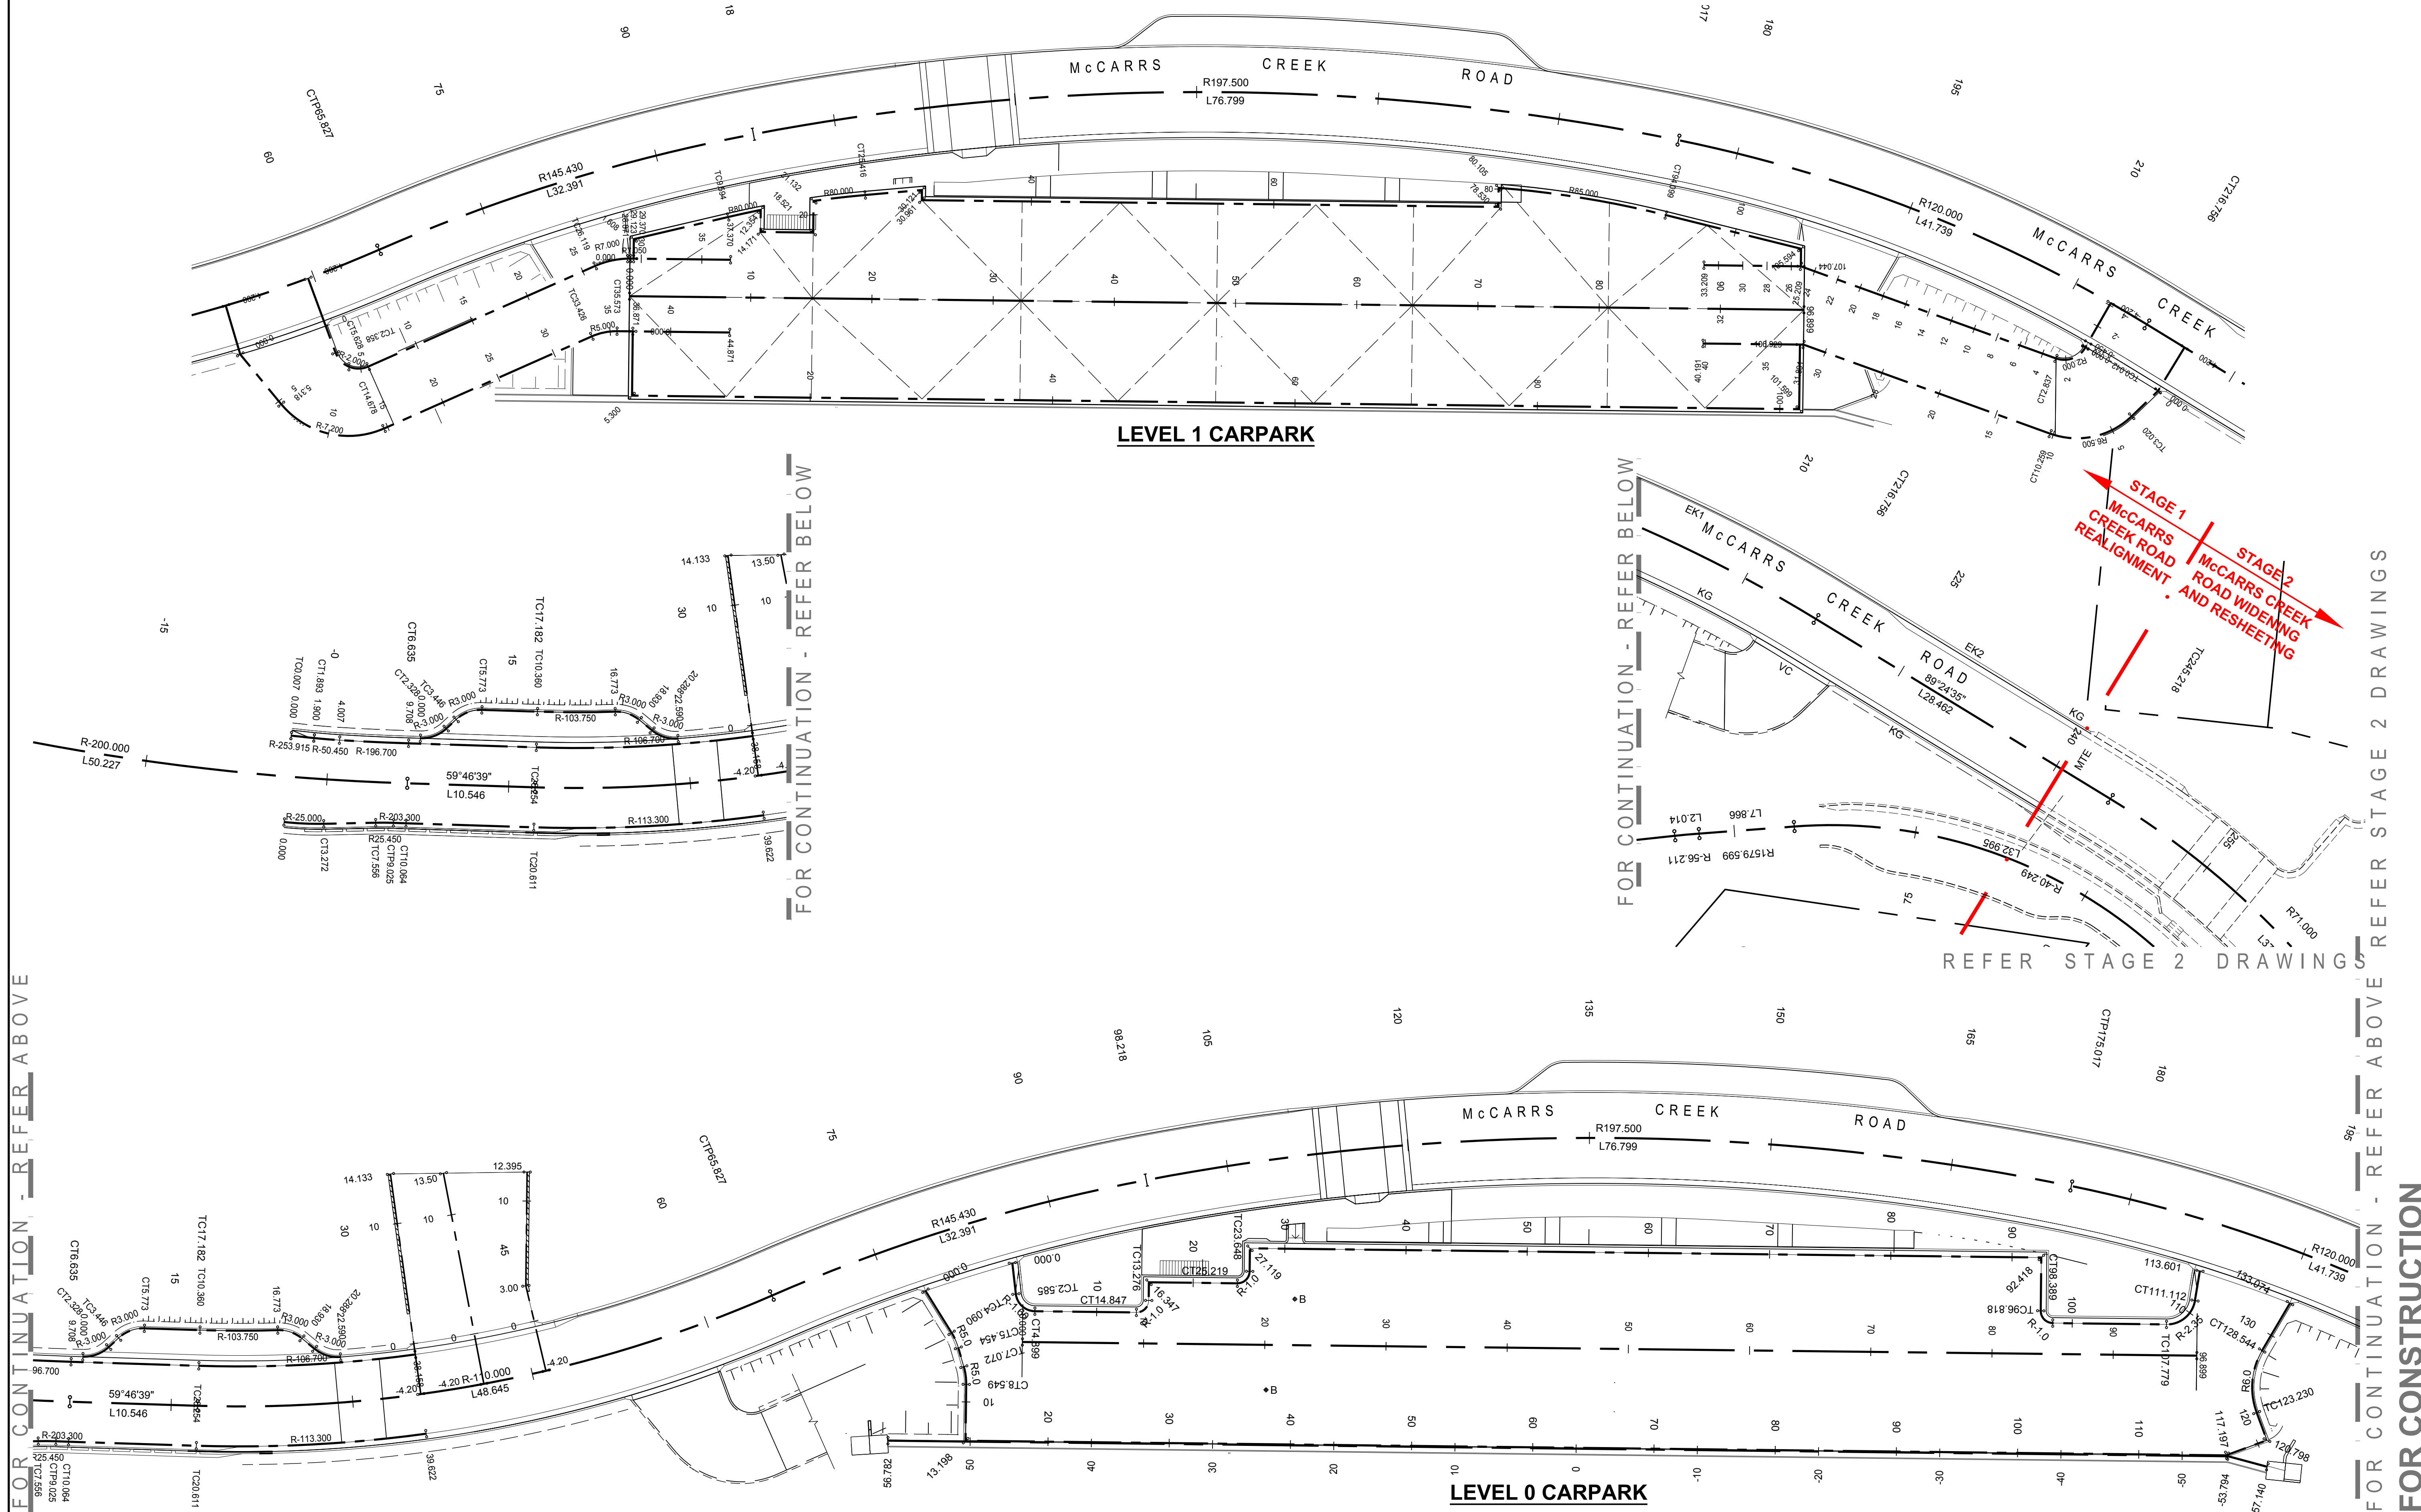

NORTH

05.000

0

2.5

5.0

7.5

10.0m

PLAN

SCALE 1:250

A1 SHEET

REVISION	AMENDMENT	DATE	REVISION	AMENDMENT	DATE
A	STAGE 1 100% DETAILED DESIGN ISSUE	08/11/16			
1	STAGE 1 CONSTRUCTION ISSUE (ROAD ONLY)	03/05/17			
2	STAGE 1 CONSTRUCTION ISSUE	30/08/17			

PROJECT

MCCARRS CREEK ROAD
REALIGNMENT STAGE 1
CNR MCCARRS CREEK AND
PITTWATER ROADS, CHURCH POINT

PREPARED BY

WARD

CLIENT

Warren Smith & Partners
1st Floor, 123 Clarence Street, Sydney 2000 NSW Australia
T 02 9299 1312 F 02 9290 1295 wsp@warrensmith.com.au
www.warrensmith.com.au ABN 36 300 430 126

CONSULTING ENGINEERS

Hydraulic Services

Fire Protection

Civil Engineering

Sydney Water Accredited Water Servicing Co-ordinator

Design Project Management - Building Plan Approvals

SERVING THE CONSTRUCTION INDUSTRY SINCE 1981.

TITLE

SETOUT PLAN

SCALE AS SHOWN

DRAWN J.C.

DESIGNED C.S.

CHECKED P.G.

APPROVED M.C.

JOB No. 5325000

DRAWING No. C3.01

ISSUE 2

DATE 10/02/2017

PACKAGE STATUS FOR CONSTRUCTION

WARREN SMITH & PARTNERS PTY LTD
123 CLARENCE STREET, SYDNEY NSW 2000
T 02 9299 1312 F 02 9290 1295
WSP@WARRENSMITH.COM.AU
WWW.WARRENSMITH.COM.AU
ABN 36 300 430 126

EXISTING SERVICES

- ee UNDERGROUND ELECTRICAL
- eehv UNDERGROUND ELECTRICAL HIGH VOLTAGE
- ee X UNDERGROUND ELECTRICAL TO BE REMOVED
- over head ELECTRICAL
- over head ELECTRICAL TO BE REMOVED
- 2.07 PP POWER POLE
- et TELECOMMUNICATIONS
- et X TELECOMMUNICATIONS TO BE REMOVED
- etfo OPTICAL FIBRE TELECOMMUNICATIONS
- 176 TEL TELECOM PIT
- es SEWER MAIN
- 194 SMH SEWER MAINTENANCE HOLE
- eg GAS MAIN
- ew WATERMAIN
- 2.59 HYD HYDRANT
- 2.12 WM WATER METER

CIVIL WORKS

- KG INTEGRAL KERB AND GUTTER REFER PWC STD DRG STD-02 FOR DETAIL
- ES EDGE STRIP - REFER PITTWATER COUNCIL STD DRG STD-02 FOR DETAIL
- ES 300 EDGE STRIP - REFER DRG C4.06 FOR DETAIL
- KO KERB ONLY - REFER PITTWATER COUNCIL STD DRG STD-02 FOR DETAIL
- EK1 ELSHOLZ KERB TYPE 1 - REFER DRG C4.06 FOR DETAIL
- EK2 ELSHOLZ KERB TYPE 2 - REFER DRG C4.06 FOR DETAIL
- VEHICULAR CROSSING - REFER PITTWATER COUNCIL STD DRG STD-01 FOR DETAIL
- RAMP
- KR KERB RAMP - REFER PITTWATER COUNCIL STD DRG STD-03 FOR DETAIL
- DD DISH DRAIN - REFER DETAIL ON DRG C4.11
- CONCRETE EDGE STRIP - REFER DETAIL ON DRG C4.11
- ES PERMEABLE KERB - REFER DETAIL ON DRG C4.11
- PK SAWCUT
- MTE NEATLY MATCH TO EXISTING PAVEMENT LEVELS
- DEMOLISH EXISTING TREE AND REMOVE OFF SITE
- B BOLLARD, REFER DWG C4.11 FOR DETAIL
- 1 SIGN POST
- CONCRETE LINED CHANNEL - REFER DETAIL ON DRG C7.22
- RW RETAINING WALL

SURFACE TREATMENT





- PAVEMENT RESHEETING
- AC CONNECTION INTO EXISTING PAVEMENT - REFER PAVEMENT REINSTATEMENT DETAIL ON DRG. C4.11
- PAVEMENT TYPE 1 AC ROAD PAVEMENT FOR NEW ROAD CONSTRUCTION
- PAVEMENT TYPE 2 AC CARPARK PAVEMENT
- PAVEMENT TYPE 5 PWC STD DRIVEWAY - REFER STD DRG STD-01 FOR DETAIL
- PAVEMENT TYPE 7 PWC STD FOOTPATH - REFER STD DRG STD-04 FOR DETAIL
- PAVEMENT TYPE 8 COBBLESTONE PAVING
- LANDSCAPING (BY OTHERS)

STORMWATER


- esw EXISTING STORMWATER PIPE
- Xesw X EXISTING STORMWATER PIPE TO BE REMOVED
- 0450 PIPE DIAMETER AND DIRECTION OF FLOW
- SW STORMWATER PIPE
- KERB INLET PIT (AT SAG)
- KERB INLET PIT (ON GRADE)
- 900 x 900 GRATED INLET PIT
- 900 x 900 JUNCTION PIT
- GD GRATED TRENCH DRAIN
- oVR STORMWATER PIPE VERTICAL RISE
- PIT STRUCTURE NUMBER
- STORMWATER LINE NUMBER
- GROSS POLLUTANT TRAP
- SSD SUBSOIL DRAINAGE LINE
- FPH SUBSOIL FLUSHING POINT HEAD OF LINE
- SSD SUBSOIL FLUSHING POINT ON LINE
- SSD150 SUBSOIL DRAINAGE LINE

UTILITIES


- CONCRETE ENCASEMENT
- SS SUB STATION
- LP LIGHT POLE
- PP POWER POLE

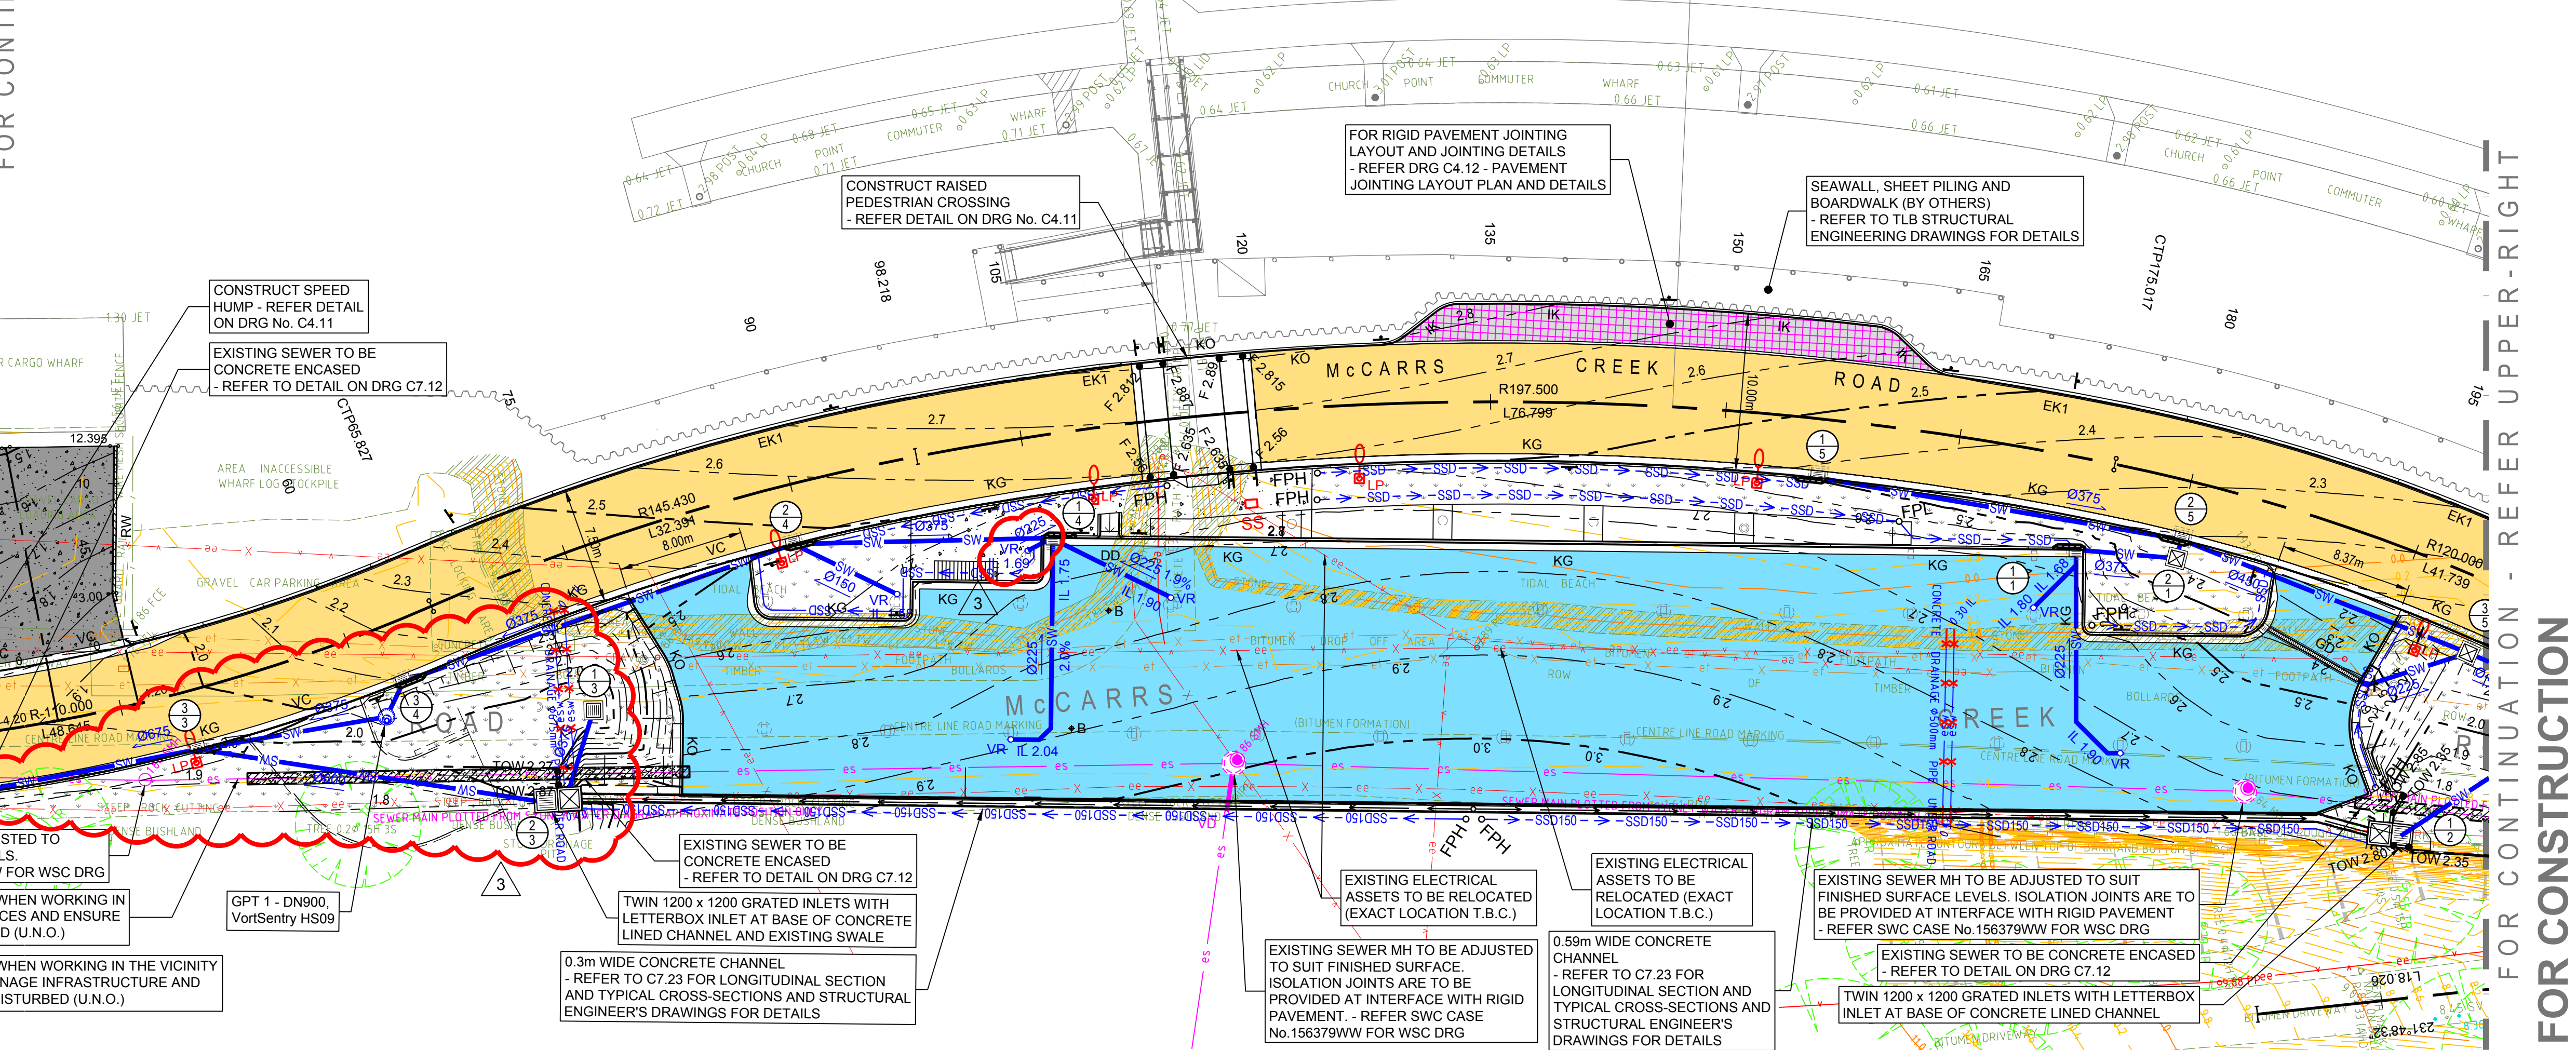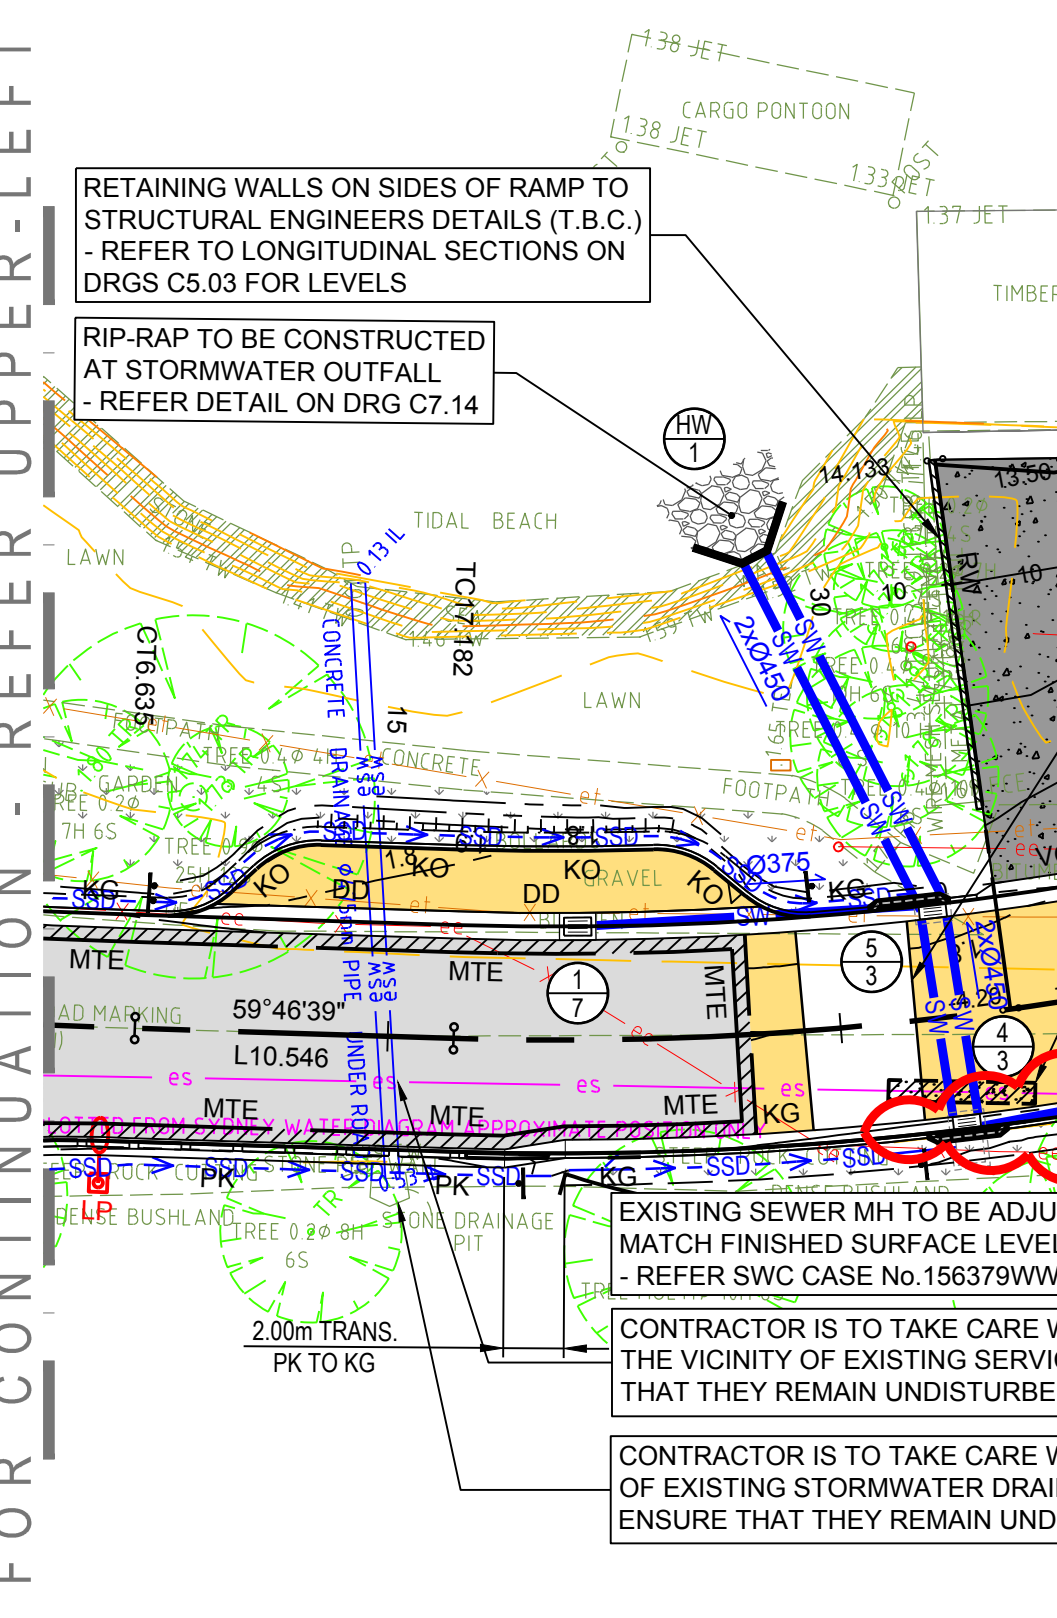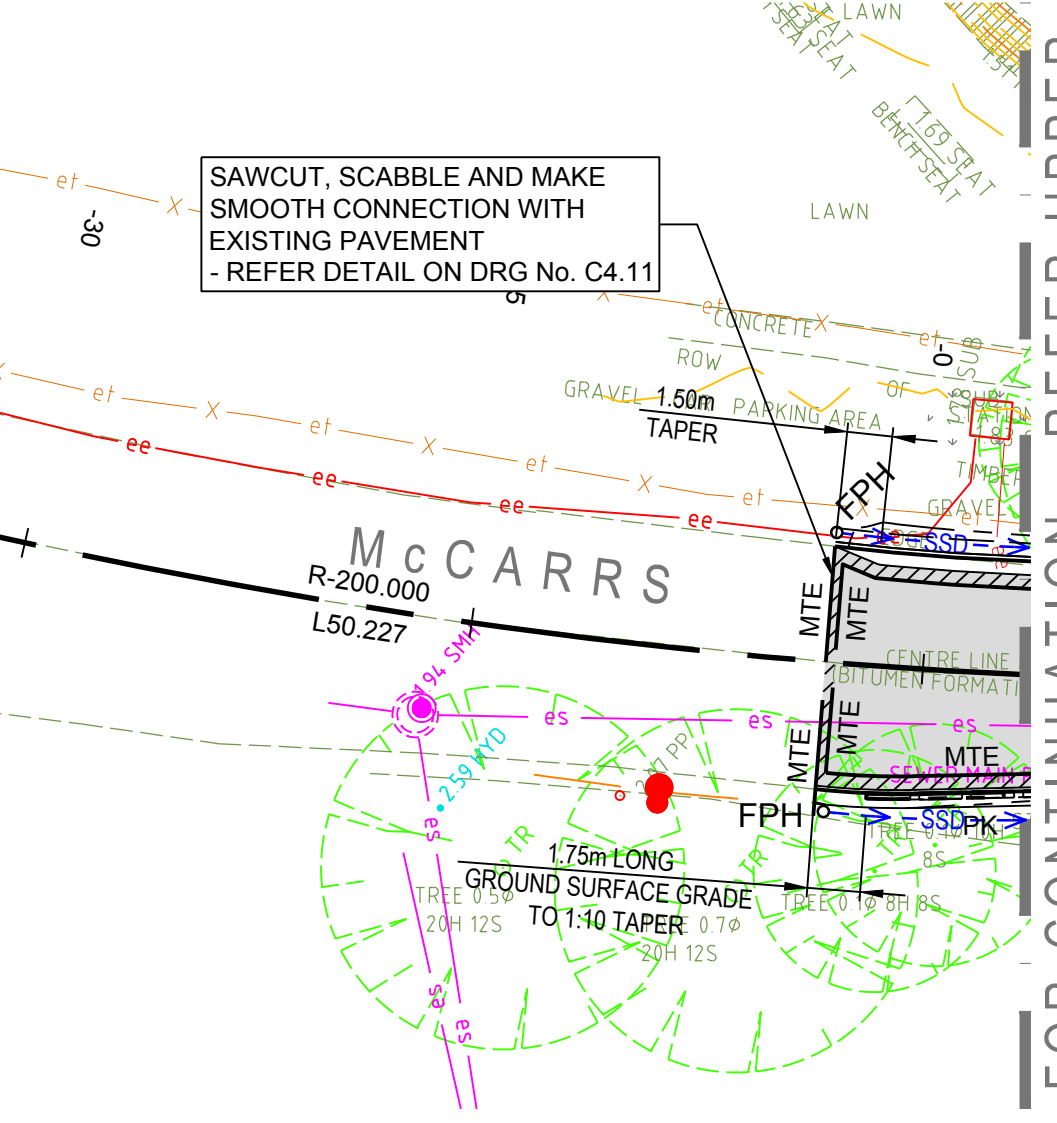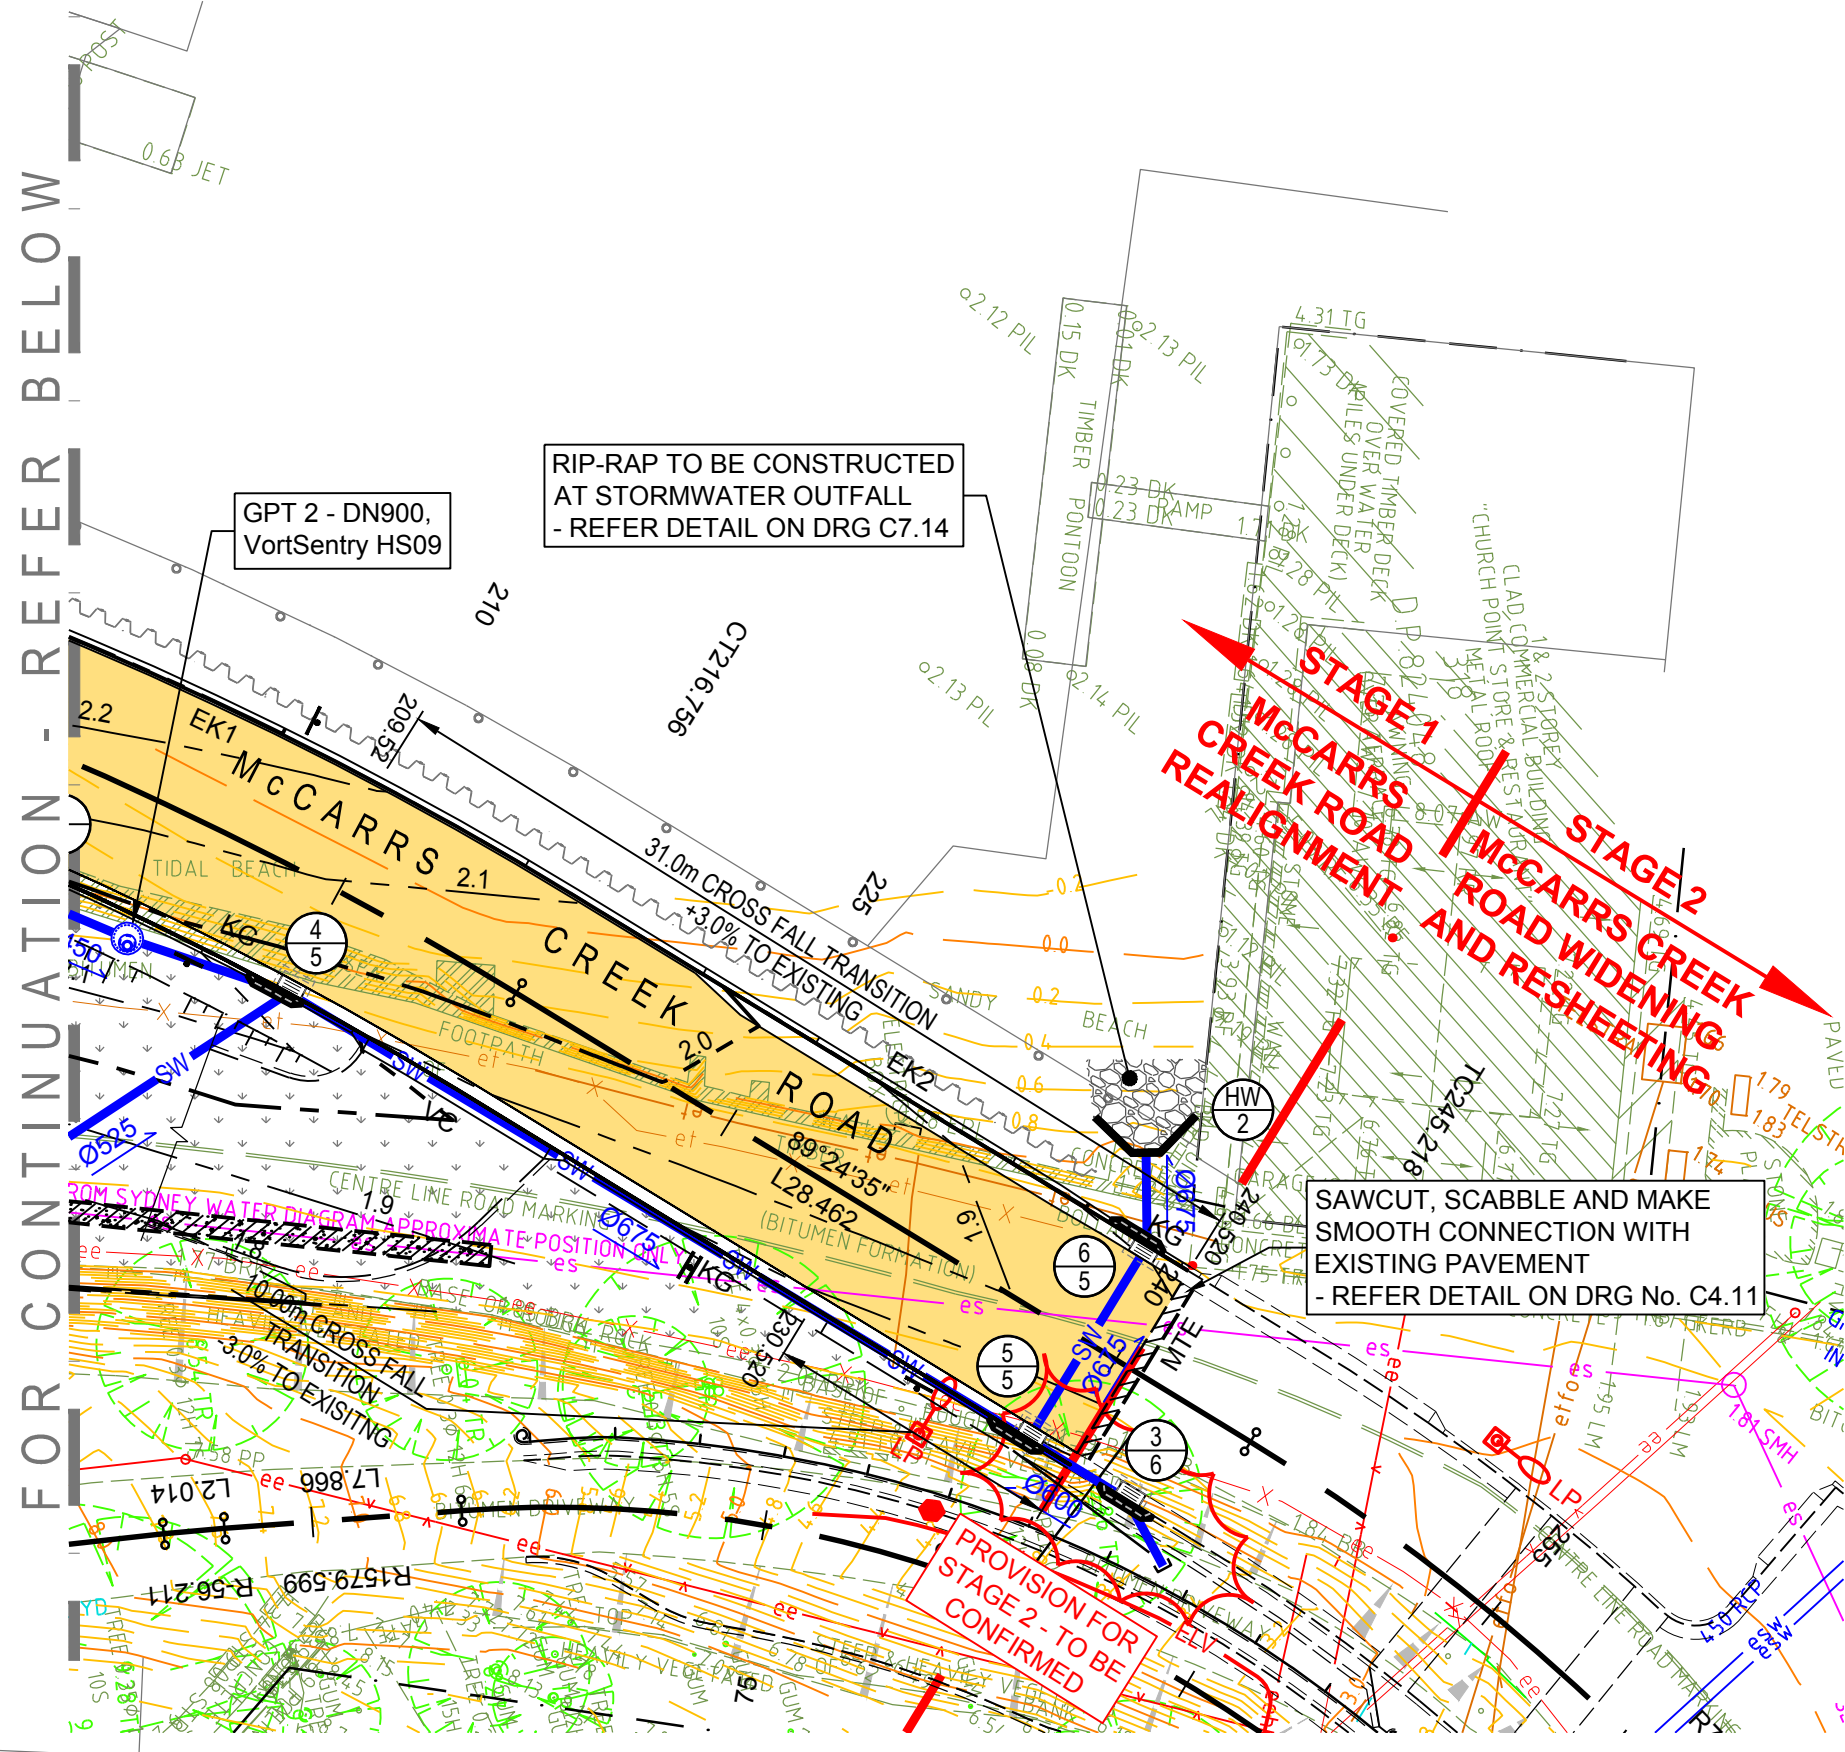

		REVISION	AMENDMENT	DATE	REVISION	AMENDMENT	DATE	CLIENT WARD PROJECT MCCARRS CREEK ROAD REALIGNMENT STAGE 1 CNR MCCARRS CREEK AND PITTWATER ROADS, CHURCH POINT	CLIENT Warren Smith & Partners 1st Floor, 123 Clarence Street, Sydney 2000 NSW Australia T 02 9299 1312 F 02 9290 1295 wsp@warrensmith.com.au www.warrensmith.com.au ABN 36 300 430 126	PREPARED BY CONSULTING ENGINEERS Hydraulic Services Fire Protection Civil Engineering Sydney Water Accredited Water Servicing Co-ordinator Design Project Management - Building Plan Approvals SERVING THE CONSTRUCTION INDUSTRY SINCE 1981.	TITLE SITEWORKS PLAN	SCALE	DRAWN	DESIGNED	CHECKED	APPROVED			
		A	80% DETAILED DESIGN ISSUE	14/10/16	B	STAGE 1 100% DETAILED DESIGN ISSUE	08/11/16					C	STAGE 1 CONSTRUCTION ISSUE (ROAD ONLY)	03/05/17	D	STAGE 1 CONSTRUCTION ISSUE (ROAD ONLY)	30/08/17	E	STAGE 1 CONSTRUCTION ISSUE
										JOB No. 5325000		DRAWING No. C4.01		ISSUE 3					
										DATE 10/02/2017		PACKAGE STATUS FOR CONSTRUCTION							

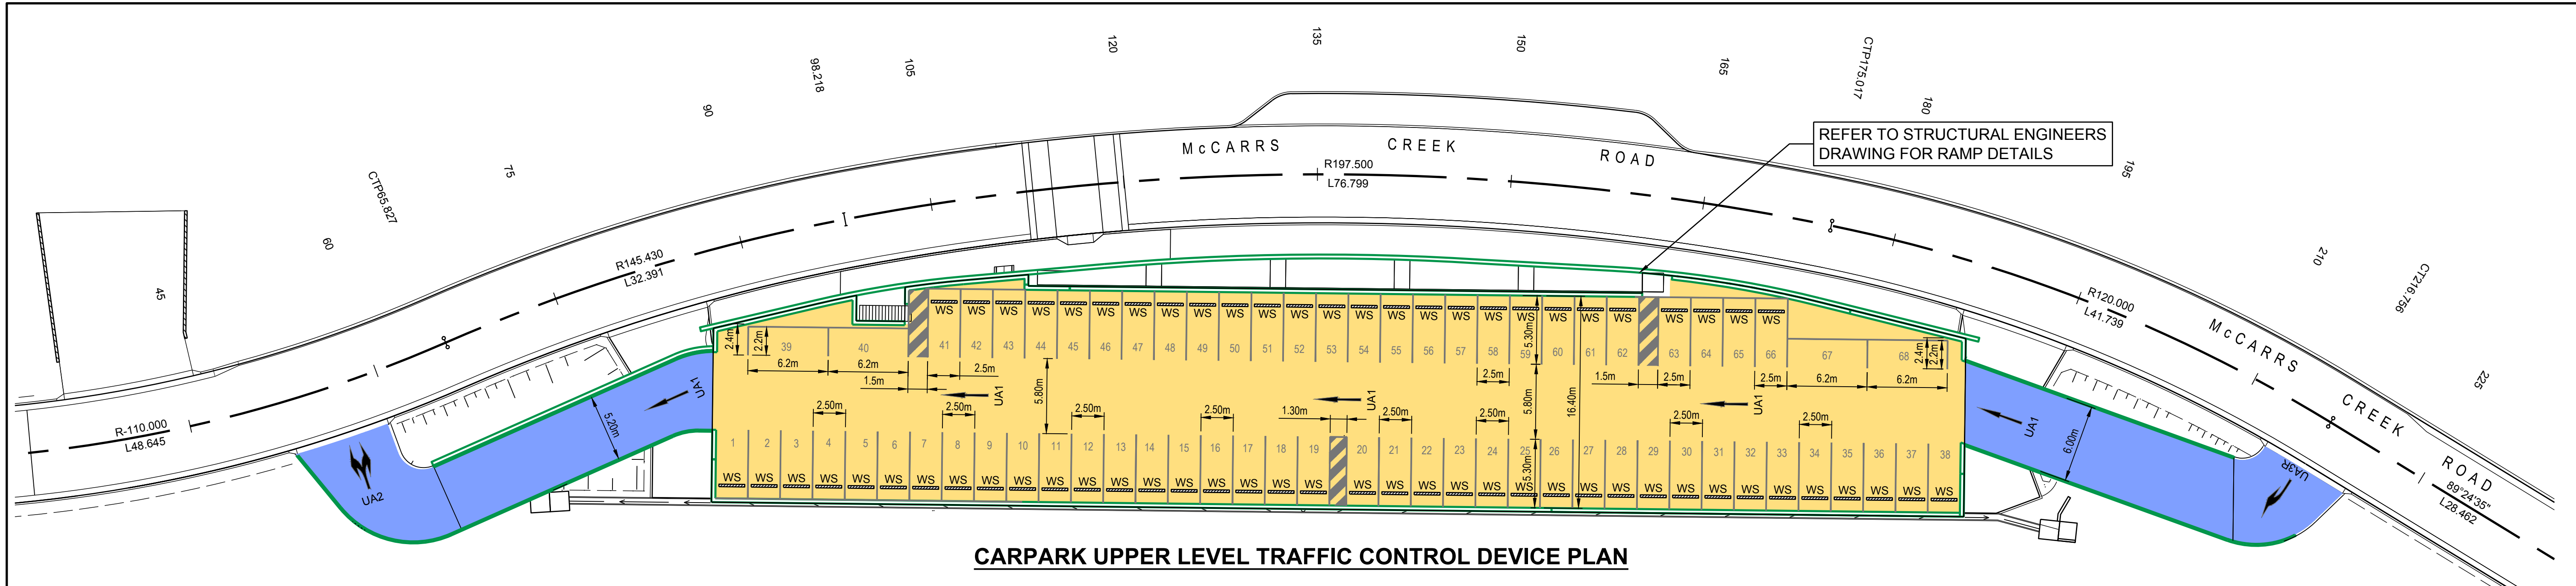

CARPARK UPPER LEVEL TRAFFIC CONTROL DEVICE PLAN

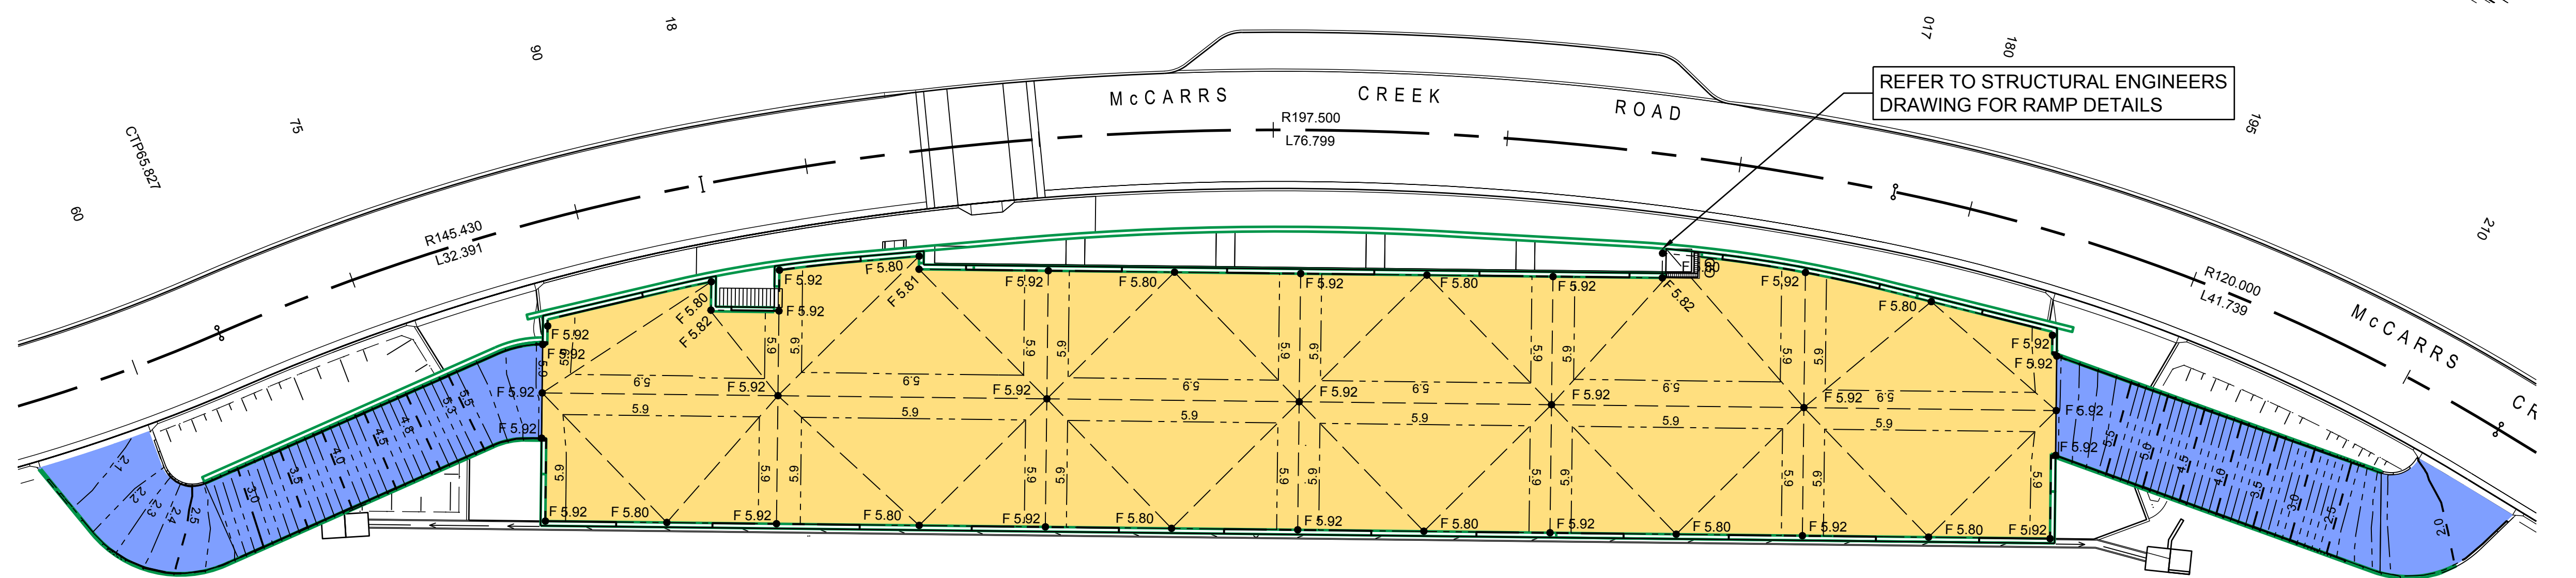


CARPARK UPPER LEVEL GRADING PLAN

FOR SETOUT OF UPPER
CARPARK LEVEL AND RAMPS
REFER TO
DRG C3.01, C7.01, C9.03


LEGEND

- VD VERTICAL DROP
- VDT VERTICAL DROP TEE
- RWO SPS TRUFLO STAINLESS STEEL RAINWATER OUTLET (OR APPROVED EQUIVALENT)
- SUSPENDED CARPARK DECK - REFER TO STRUCTURAL ENGINEERING DRAWINGS FOR DETAILS
- RAMP TO UPPER DECK - REFER TO STRUCTURAL ENGINEERING DRAWINGS FOR DETAILS

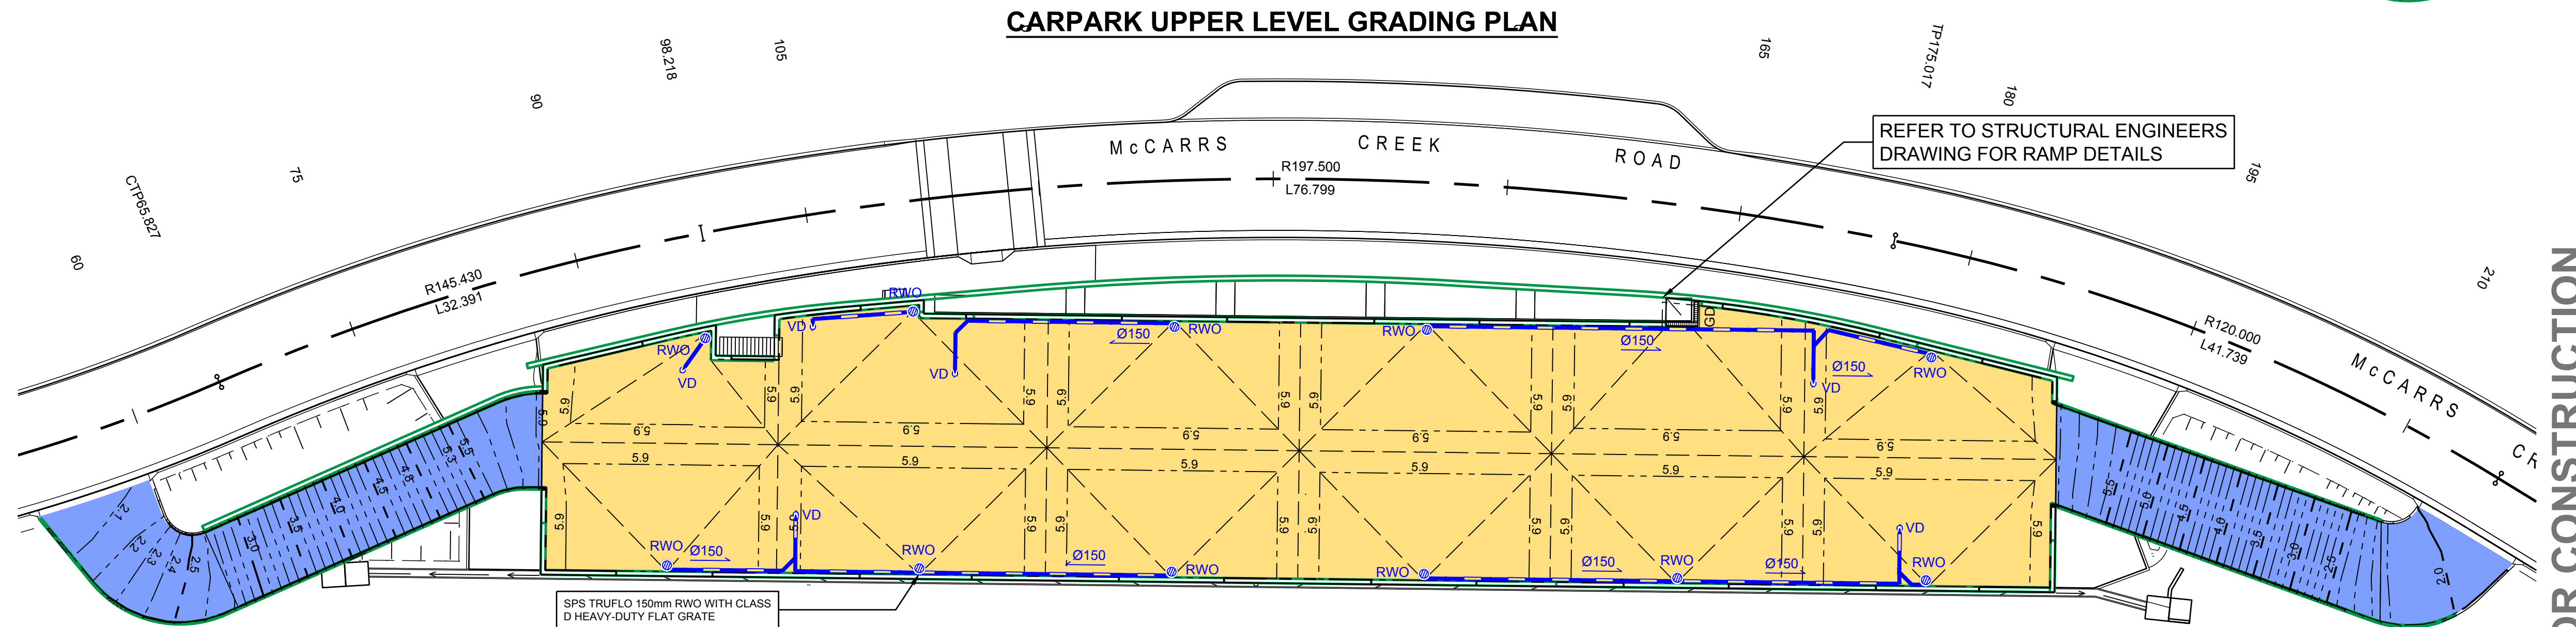


CARPARK UPPER LEVEL STORMWATER AND GRADING PLAN

FOR CONSTRUCTION

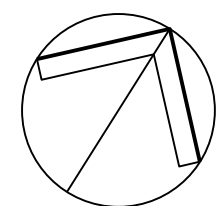

NORTH

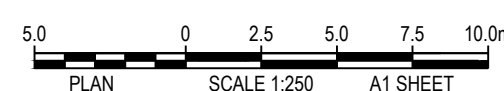

REVISION	AMENDMENT	DATE
A	STAGE 1 100% DETAILED DESIGN ISSUE	08/11/16
B	CARPARK 100% DETAILED DESIGN	03/05/17
1	STAGE 1 CONSTRUCTION ISSUE	28/11/17

REVISION	AMENDMENT	DATE

WARD

PROJECT
MCCARRS CREEK ROAD
REALIGNMENT STAGE 1
CNR MCCARRS CREEK AND
PITTSWATER ROADS, CHURCH POINT

PREPARED BY
Warren Smith & Partners


Warren Smith & Partners Pty Ltd
1st Floor, 123 Clarence Street, Sydney 2000 NSW Australia
T 02 9299 1312 F 02 9290 1295 wsp@warrensmith.com.au
www.warrensmith.com.au ABN 36 300 430 126

CONSULTING ENGINEERS
Hydraulic Services Fire Protection Civil Engineering
Sydney Water Accredited Water Servicing Co-ordinator
Design Project Management - Building Plan Approvals

SERVING THE CONSTRUCTION INDUSTRY SINCE 1981.


TITLE
**UPPER LEVEL STORMWATER,
GRADING AND TRAFFIC
CONTROL DEVICE PLAN**

SCALE AS SHOWN	DRAWN J.C.	DESIGNED C.S.	CHECKED P.G.	APPROVED M.C.
JOB No. 5325000	DRAWING No. C4.03	ISSUE 1		
DATE 10/02/2017	PACKAGE STATUS FOR CONSTRUCTION			

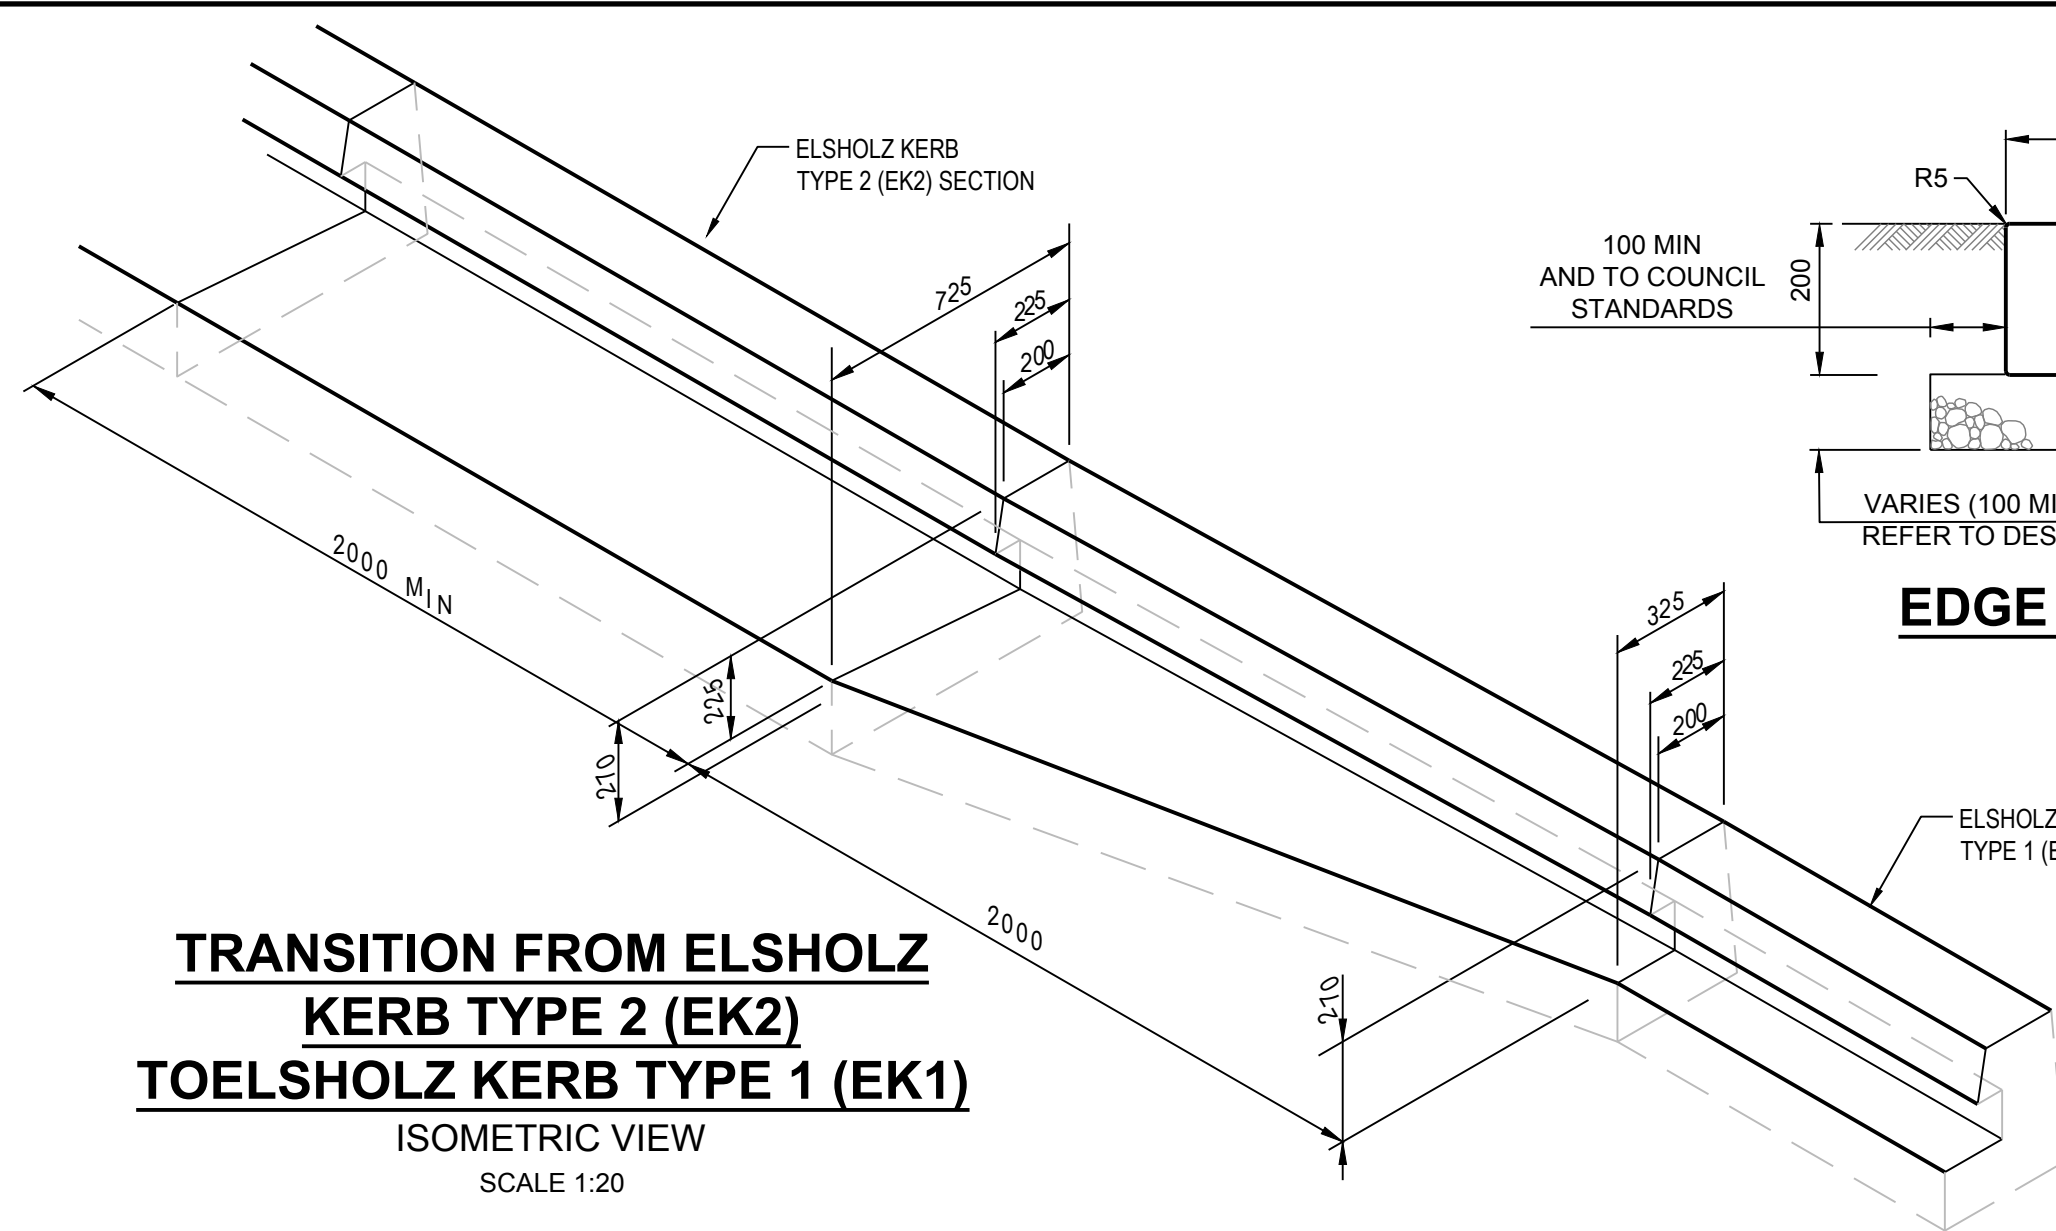


**TRANSITION FROM ELSHOLZ
KERB TYPE 2 (EK2)
TOELSHOLZ KERB TYPE 1 (EK1)**

ISOMETRIC VIEW
SCALE 1:20

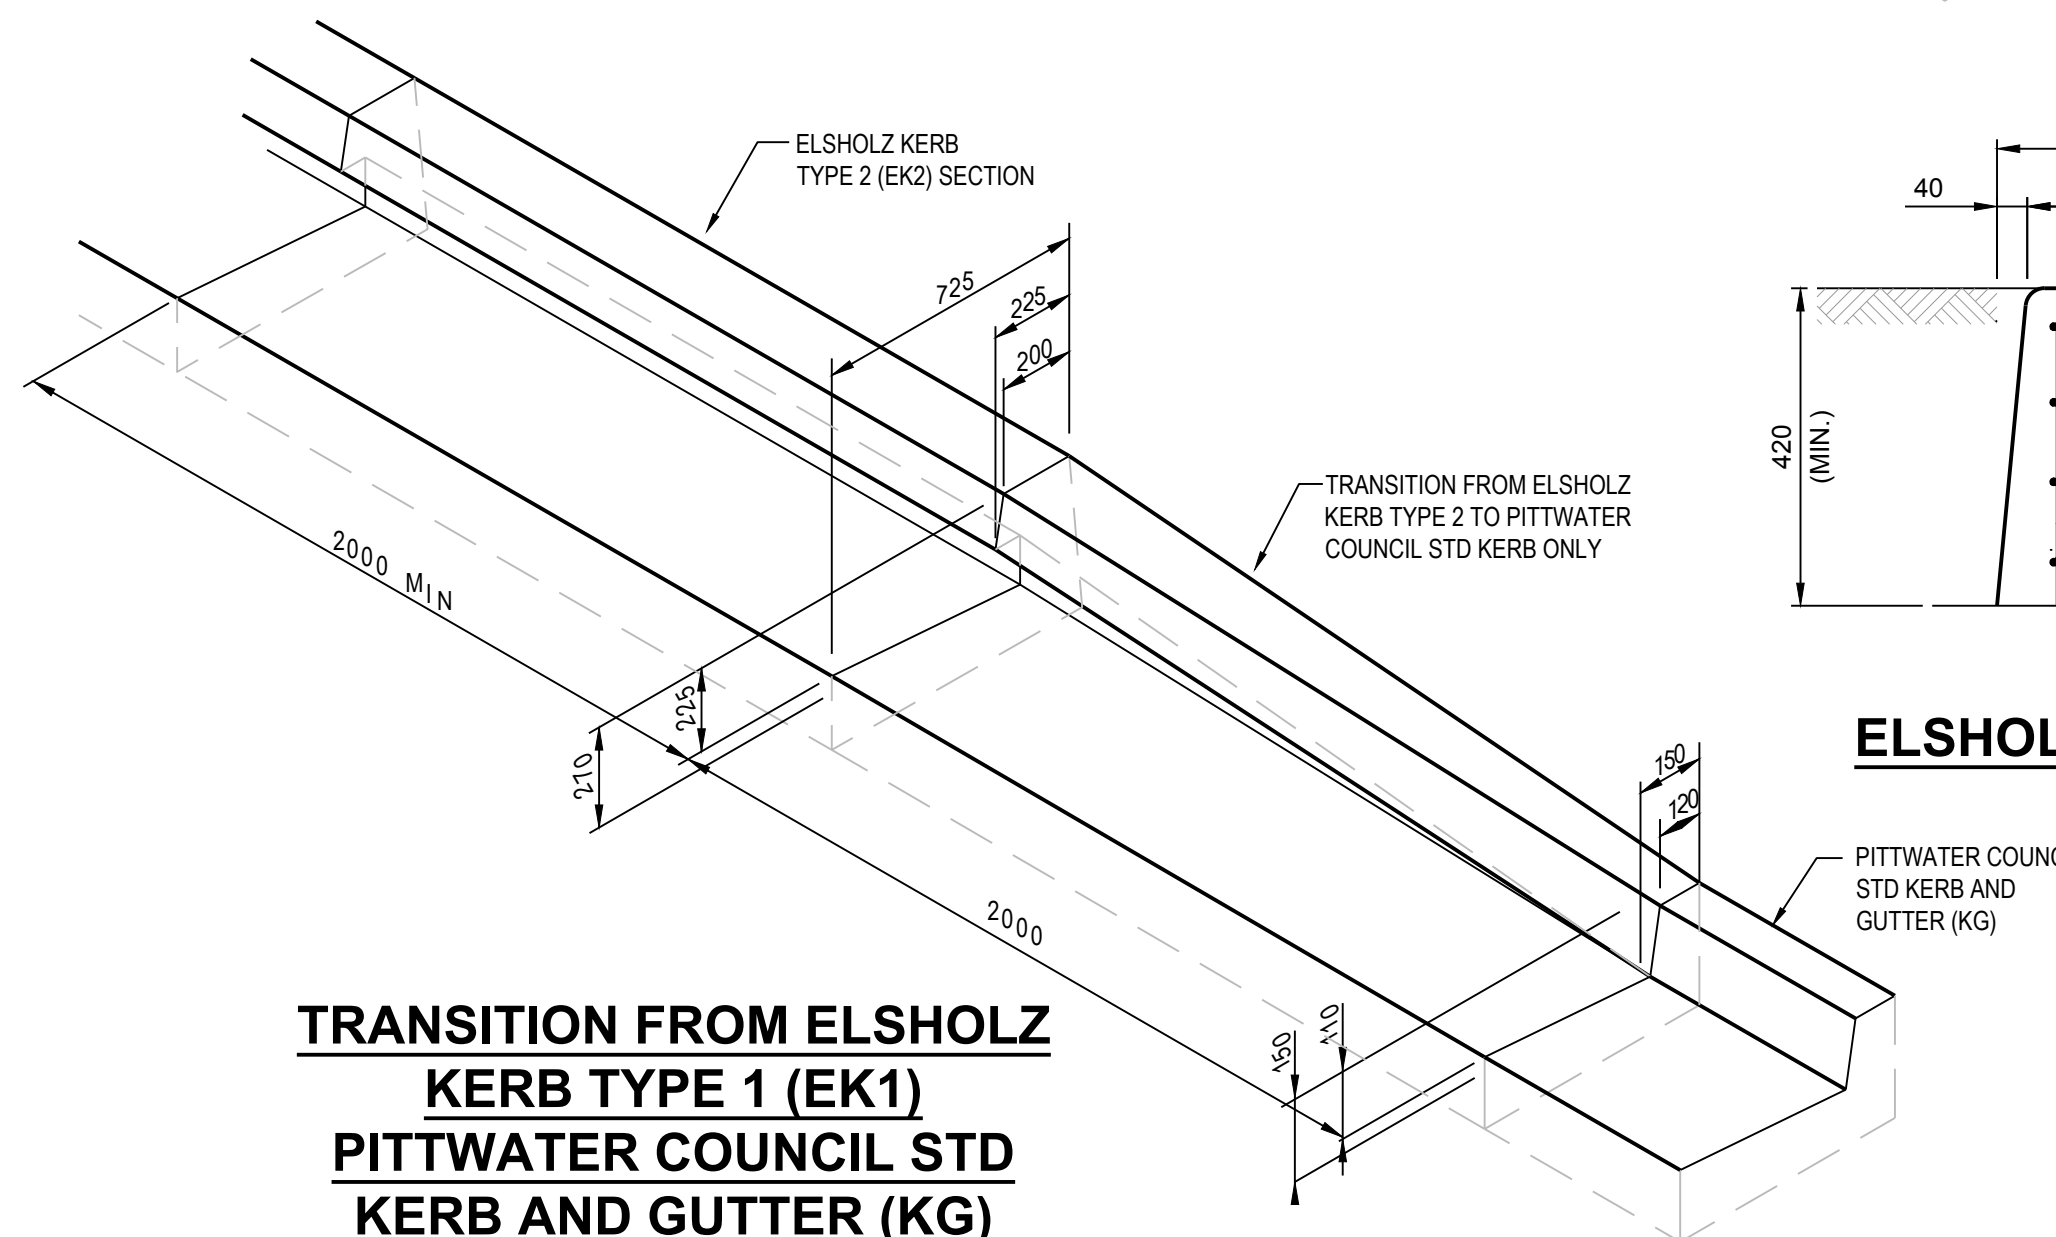


**TRANSITION FROM ELSHOLZ
KERB TYPE 1 (EK1)
PITTPATER COUNCIL STD
KERB AND GUTTER (KG)**

ISOMETRIC VIEW
SCALE 1:20

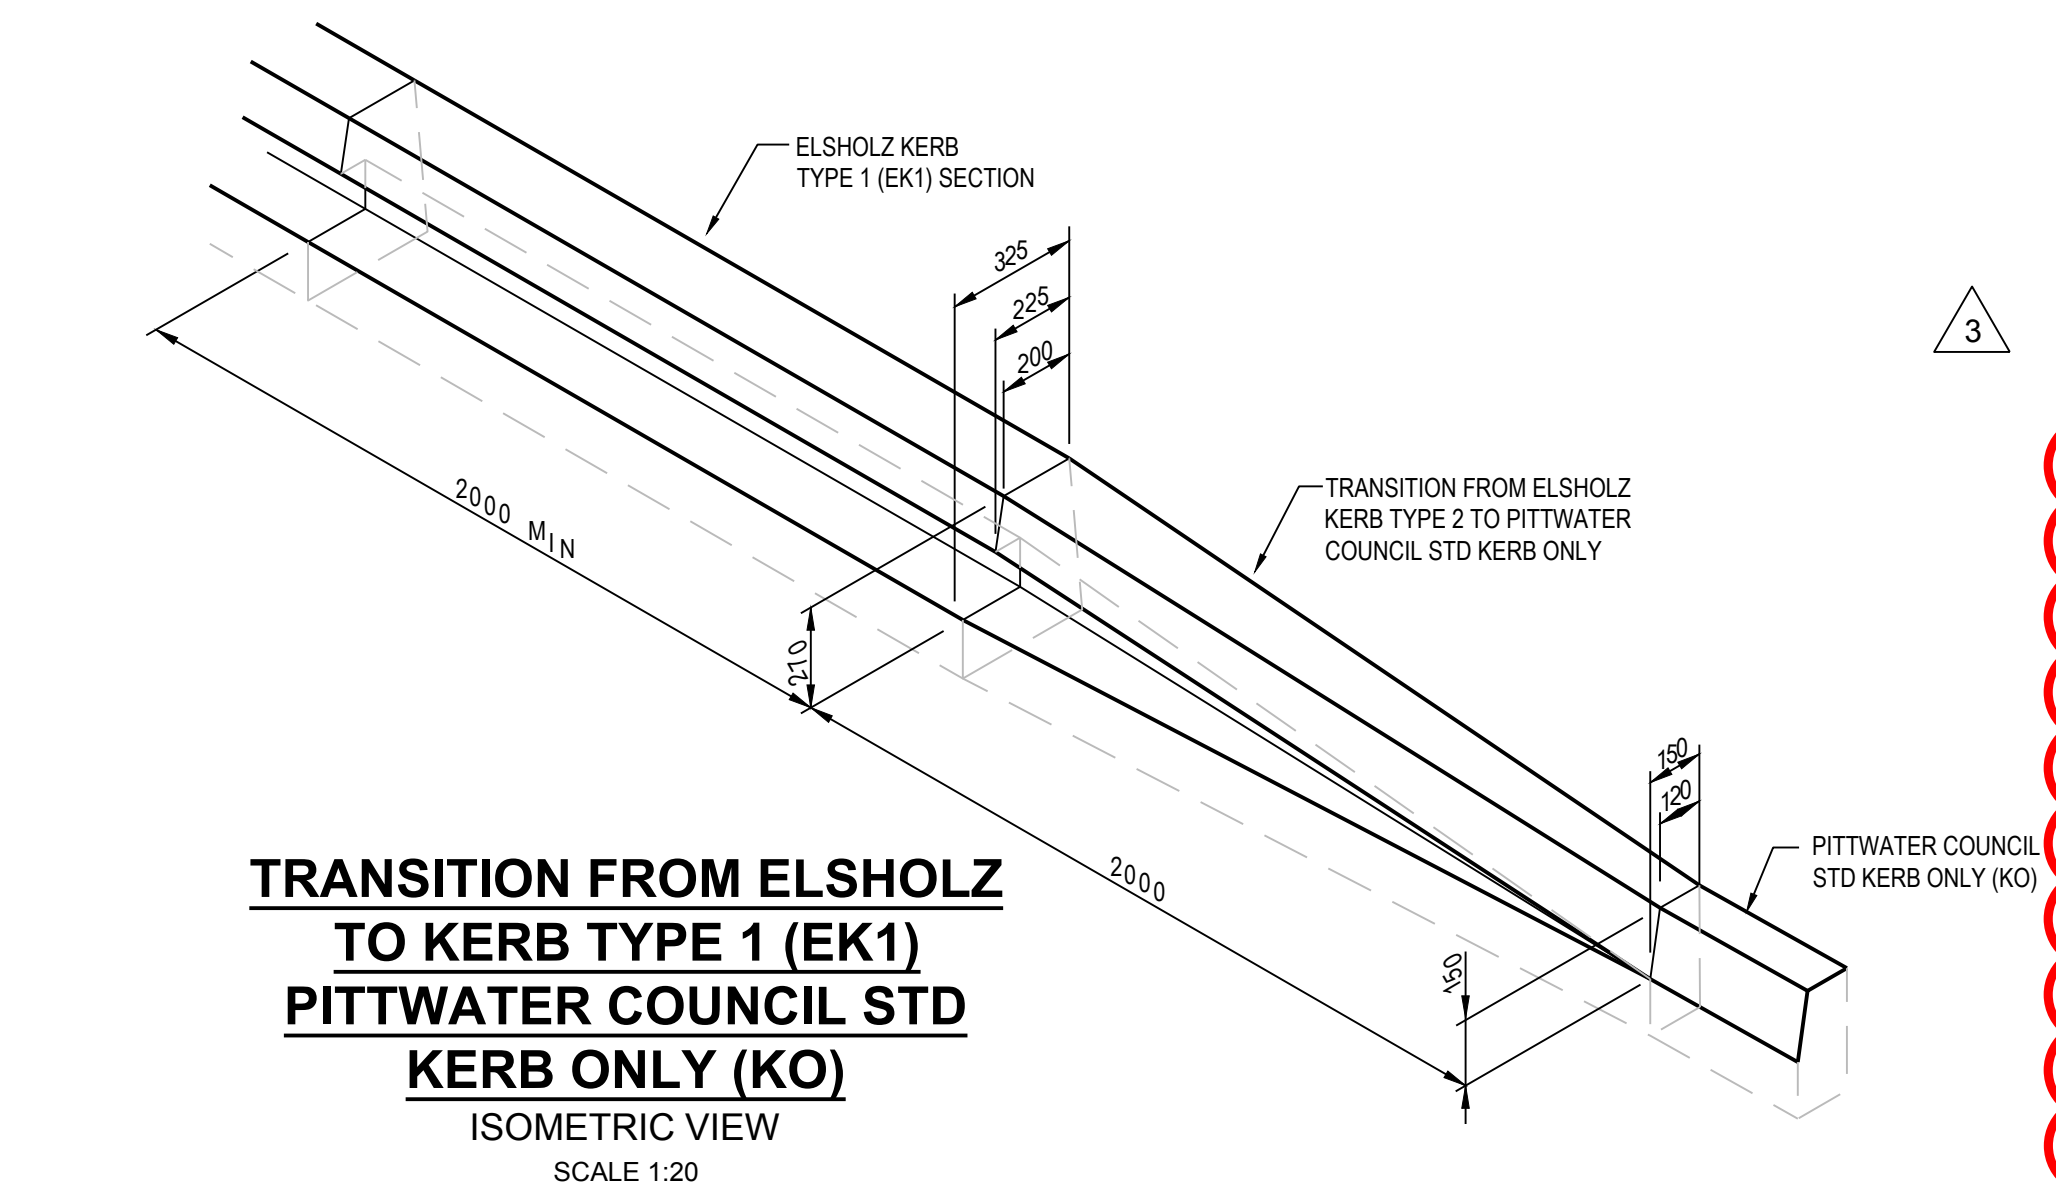


**TRANSITION FROM ELSHOLZ
TO KERB TYPE 1 (EK1)
PITTPATER COUNCIL STD
KERB ONLY (KO)**


ISOMETRIC VIEW
SCALE 1:20

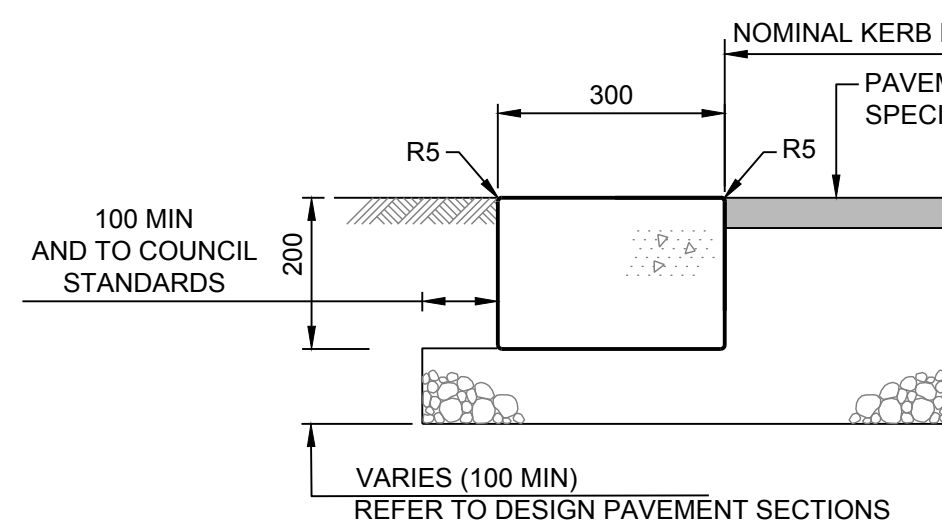


EDGE STRIP (ES 300)
SCALE 1:10

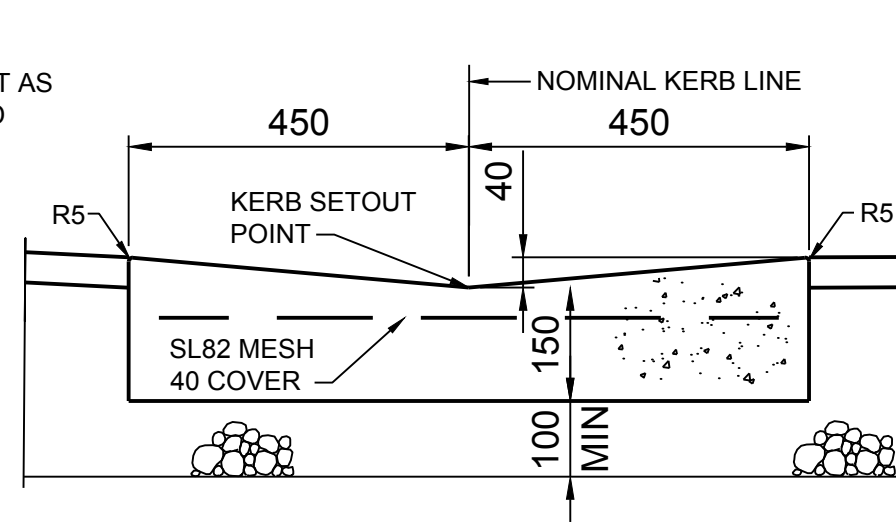


DISH DRAIN (DD)
SCALE 1:10

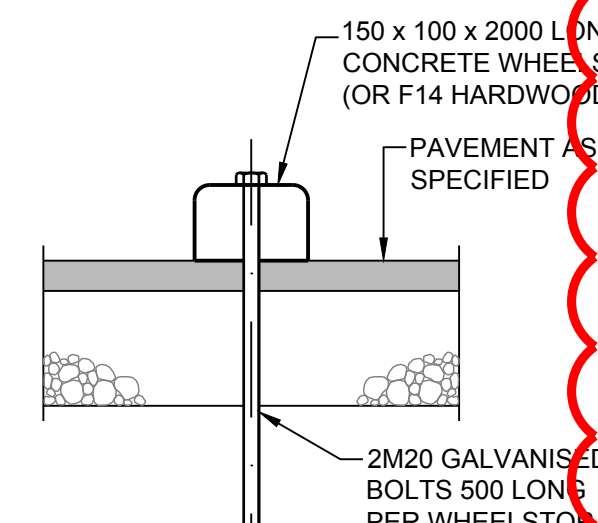

**WHEEL STOP (WSF)
IN FLEXIBLE PAVEMENT**
SCALE 1:10

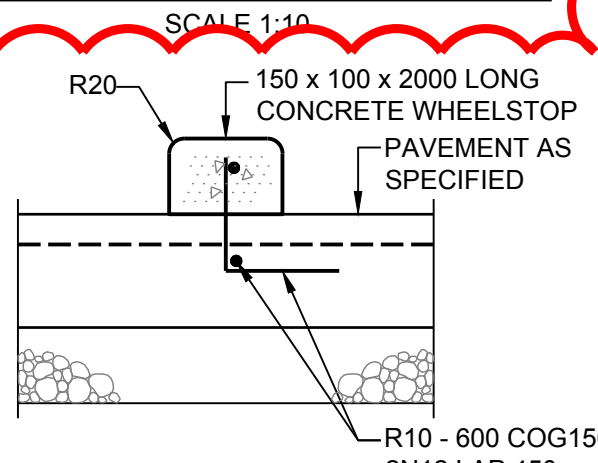


**WHEEL STOP (WSC)
IN CONCRETE PAVEMENT**
SCALE 1:10

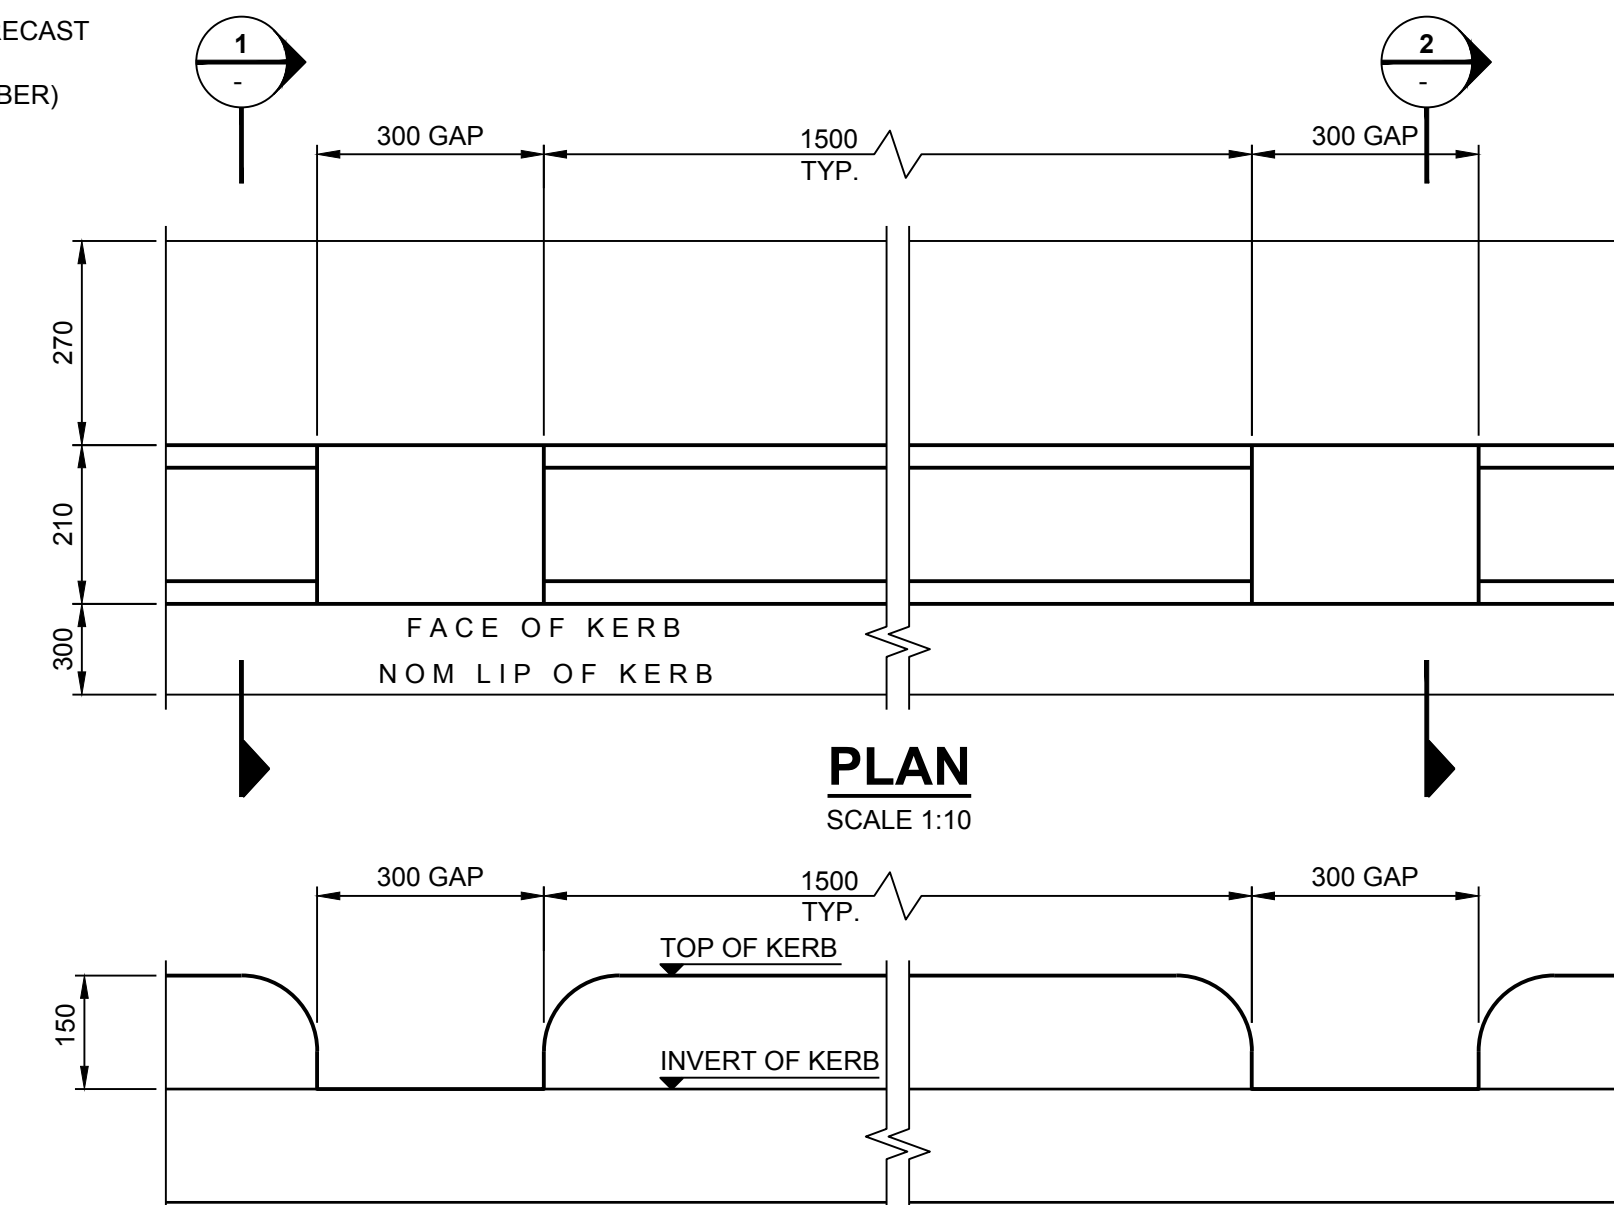


PLAN
SCALE 1:10

ELEVATION
SCALE 1:10

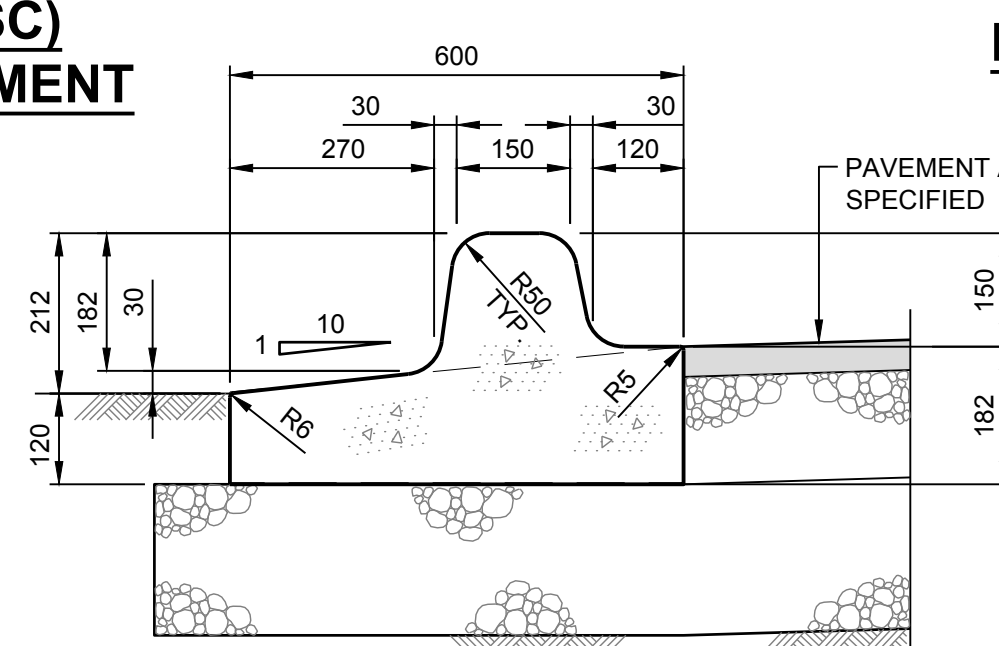


SECTION 1
SCALE 1:10

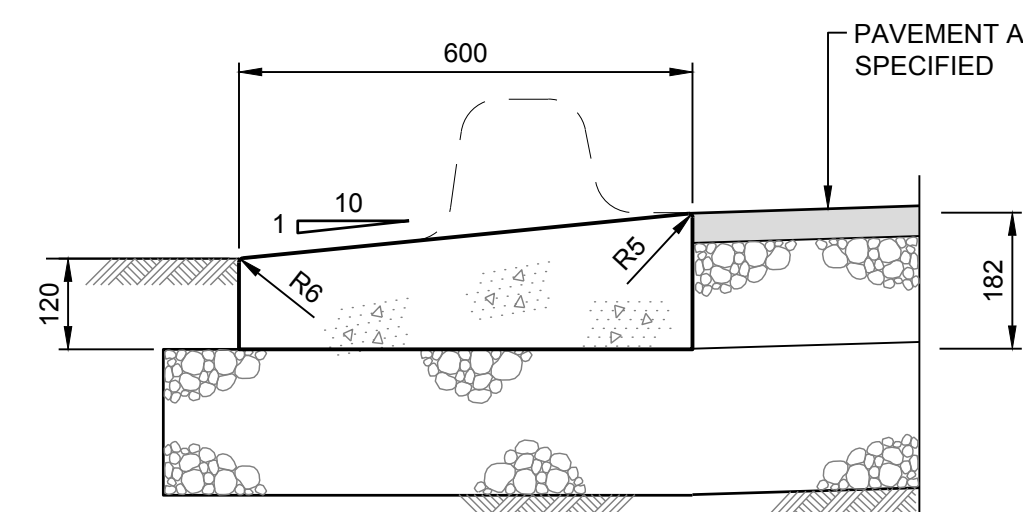


SECTION 2
SCALE 1:10

PERMEABLE KERB (PK)
SCALE 1:10

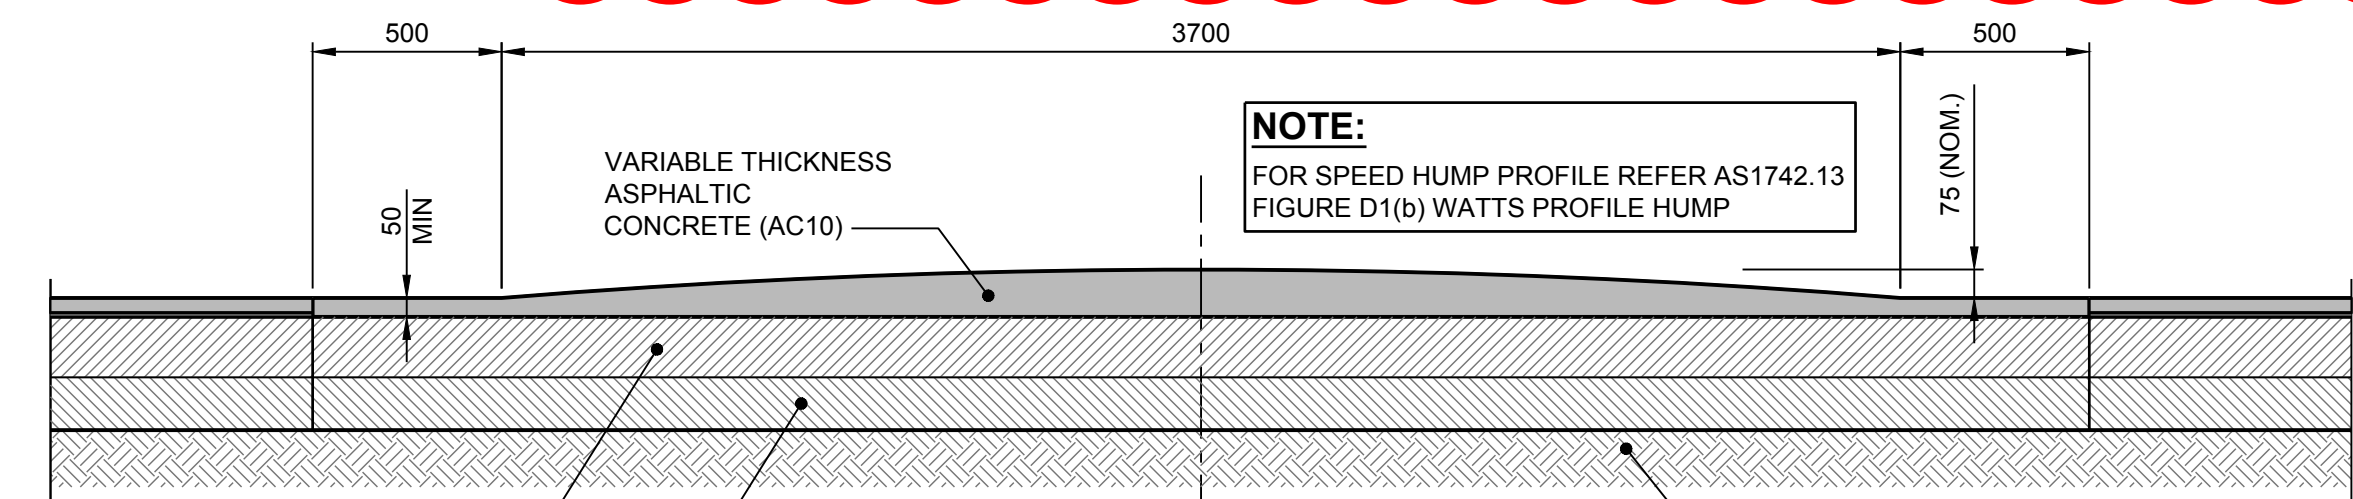

**FLEXIBLE PAVEMENT SPEED
HUMP TYPE 'B' - (ROUNDED)**
SCALE 1:20

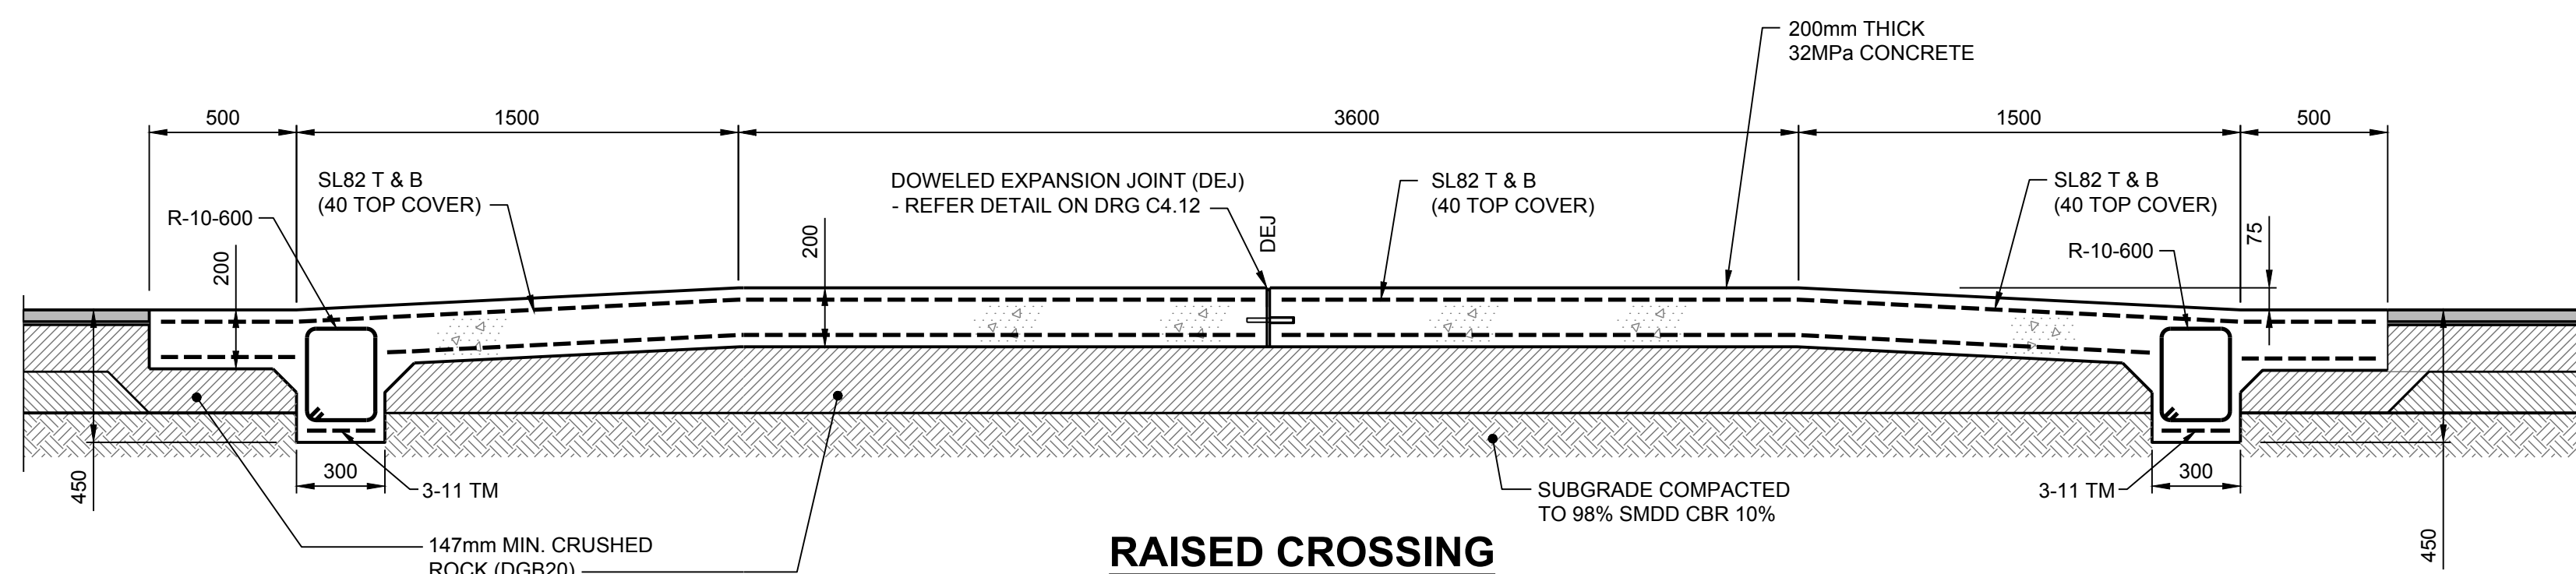


RAISED CROSSING
SCALE 1:20

FOR CONSTRUCTION

WARREN SMITH & PARTNERS PTY LTD
1st Floor, 123 Clarence Street, Sydney 2000 NSW Australia
T 02 9299 1312 F 02 9290 1295 wsp@warrensmith.com.au
www.warrensmith.com.au ABN 36 300 430 126

DO NOT SCALE FROM
DRAWINGS. CHECK &
VERIFY ALL DIMENSIONS
& LEVELS BEFORE
COMMENCEMENT OF
ANY WORK.

THIS DRAWING IS NOT
TO BE COPIED IN PART
OR WHOLE WITHOUT
WRITTEN PERMISSION
FROM WARREN SMITH
AND PARTNERS.

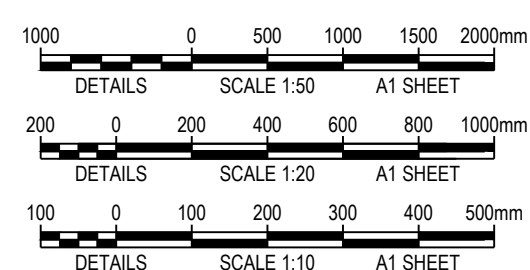

REVISION	AMENDMENT	DATE
A	80% DETAILED DESIGN ISSUE	14/10/16
B	STAGE 1 100% DETAILED DESIGN ISSUE	08/11/16
1	STAGE 1 CONSTRUCTION ISSUE (ROAD ONLY)	03/05/17
2	RAISED CROSSING AMENDMENTS	19/07/17
3	STAGE 1 CONSTRUCTION ISSUE	28/08/17

REVISION	AMENDMENT	DATE

WARD

PROJECT
MCCARRS CREEK ROAD
REALIGNMENT STAGE 1
CNR MCCARRS CREEK AND
PITTPATER ROADS, CHURCH POINT


PREPARED BY
Warren Smith & Partners

Warren Smith & Partners Pty Ltd
1st Floor, 123 Clarence Street, Sydney 2000 NSW Australia
T 02 9299 1312 F 02 9290 1295 wsp@warrensmith.com.au
www.warrensmith.com.au ABN 36 300 430 126

CONSULTING ENGINEERS
■ Hydraulic Services ■ Fire Protection ■ Civil Engineering
■ Sydney Water Accredited Water Servicing Co-ordinator
■ Design Project Management - Building Plan Approvals


SERVING THE CONSTRUCTION INDUSTRY SINCE 1981.

TITLE				
CIVIL DETAILS				
SCALE AS SHOWN	DRAWN J.C.	DESIGNED C.S.	CHECKED P.G.	APPROVED M.C.
JOB No. 5325000		DRAWING No. C4.11		ISSUE 3
DATE 10/02/2017	PACKAGE STATUS FOR CONSTRUCTION			

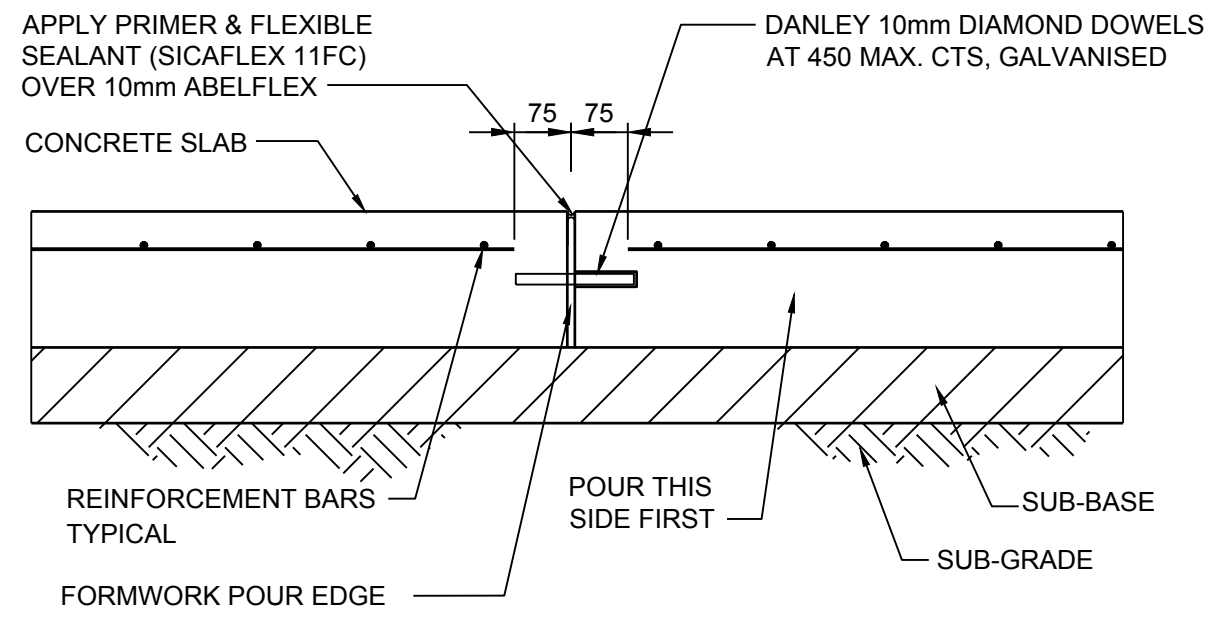


DANLEY DOWELED EXPANSION JOINT (DEJ)

DANLEY DIAMOND PLATE DOWELS FOR COLD JOINTS
SCALE 1:10

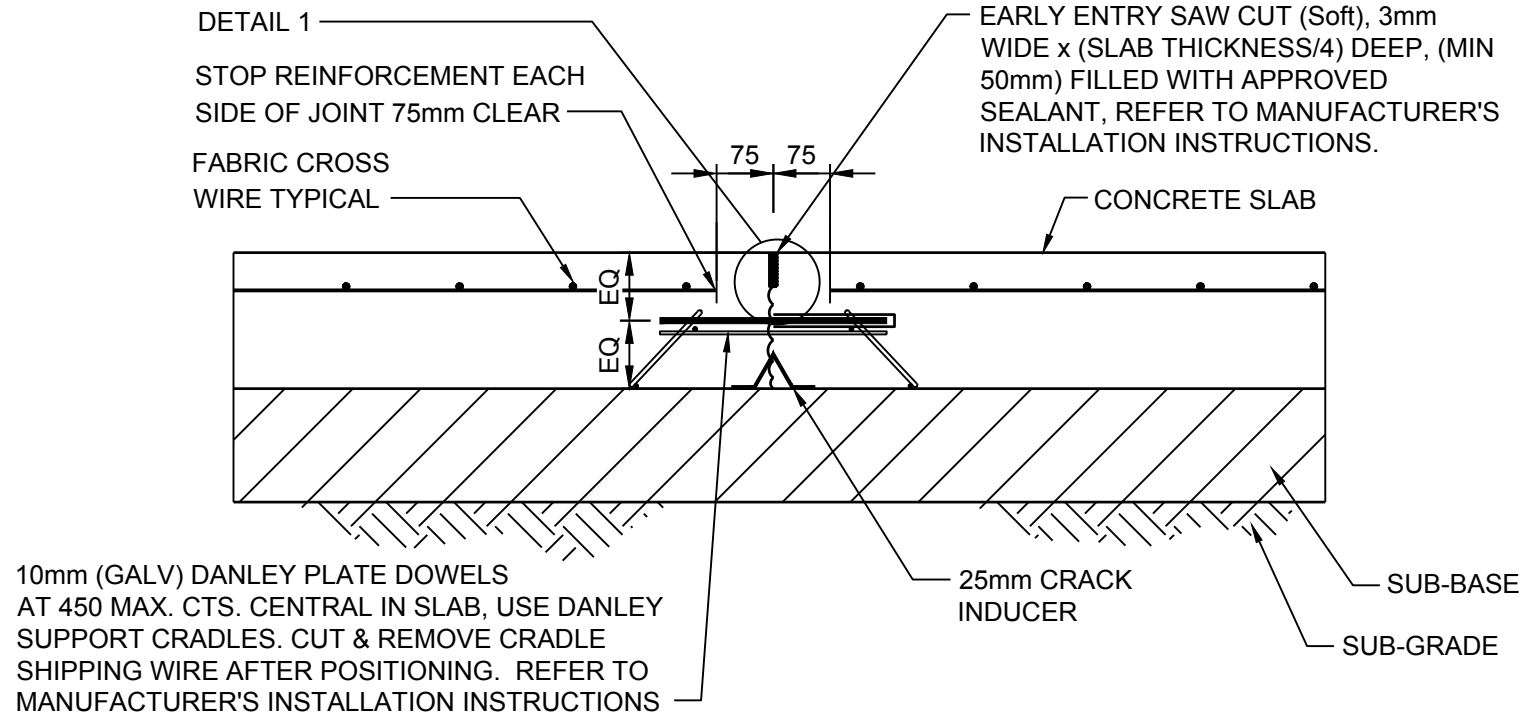


DANLEY SAWN CONTRACTION JOINT (SJ)

SCALE 1:10

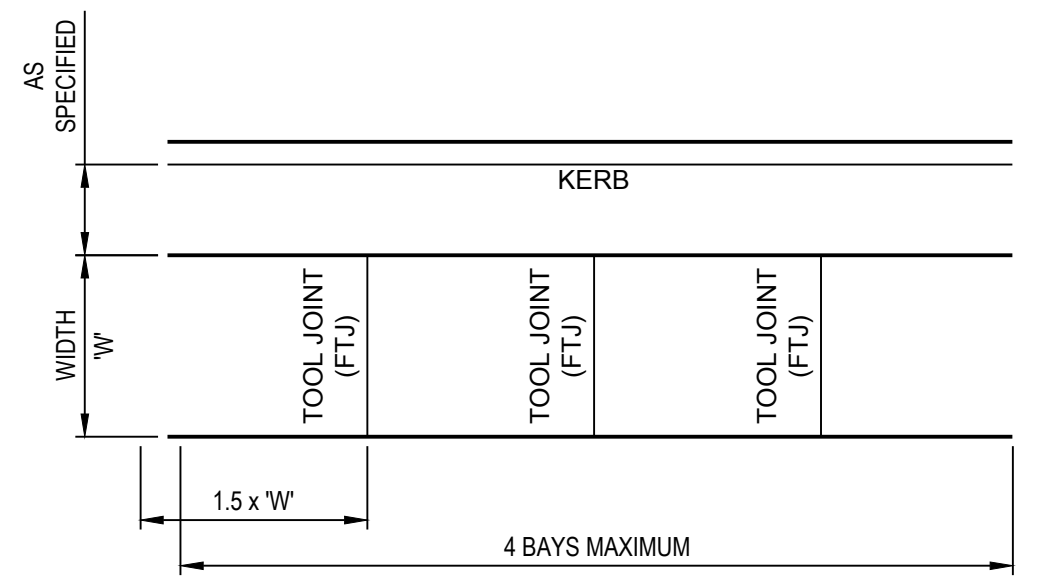


CONCRETE PATH TYPICAL JOINT LAYOUT

SCALE 1:50

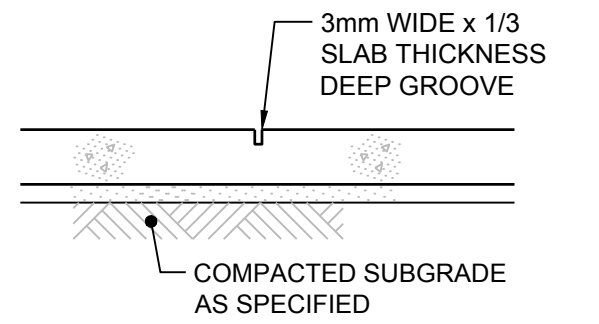


FOOTPATH TOOLED JOINT (TJF) (UNREINFORCED)

NOT TO SCALE

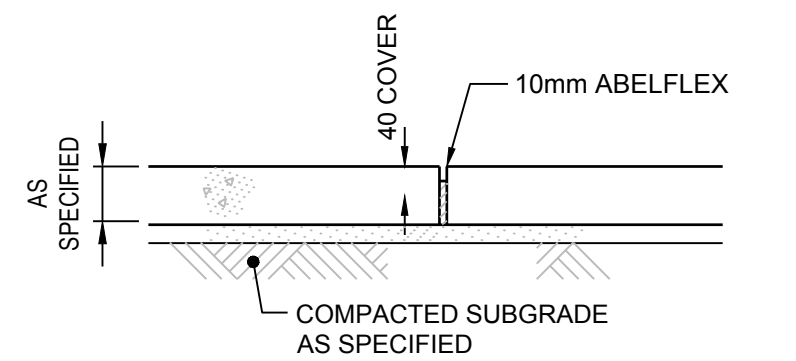


FOOTPATH EXPANSION JOINT (FEJ) (UNREINFORCED)

NOT TO SCALE

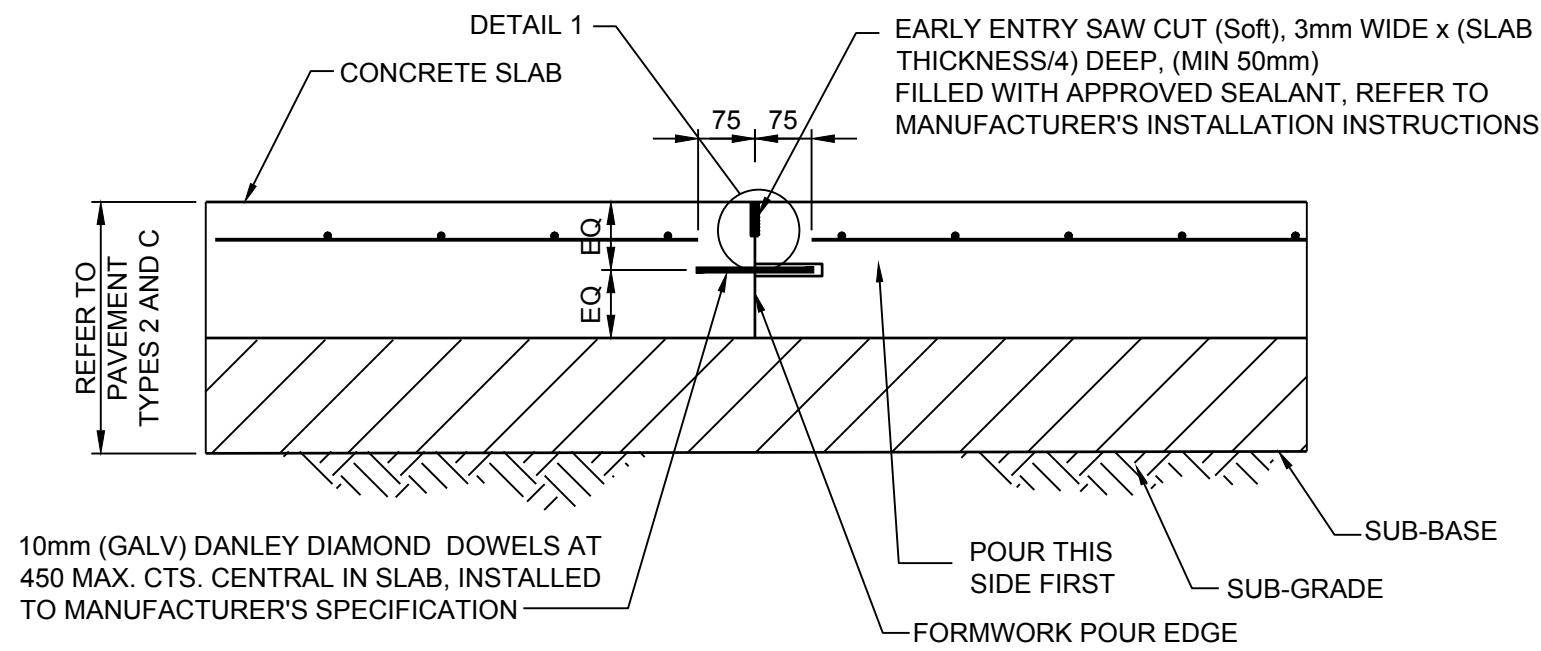

DOWELED CONSTRUCTION JOINT (CJ)

DANLEY DIAMOND PLATE DOWELS FOR STOP WORK JOINTS
SCALE 1:10

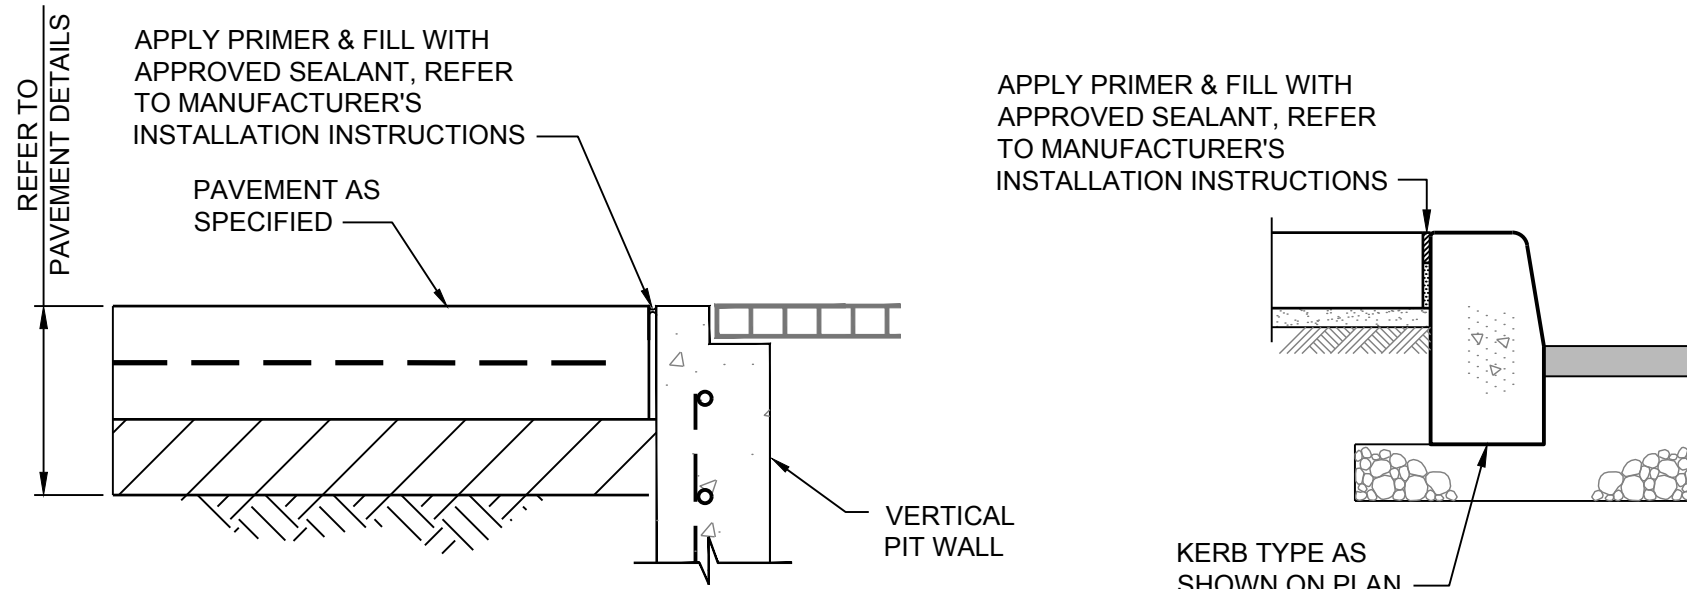


ISOLATION JOINT DETAIL AT PIT (PIJ)

SCALE 1:10


KERB FOOTPATH DETAIL

SCALE 1:10

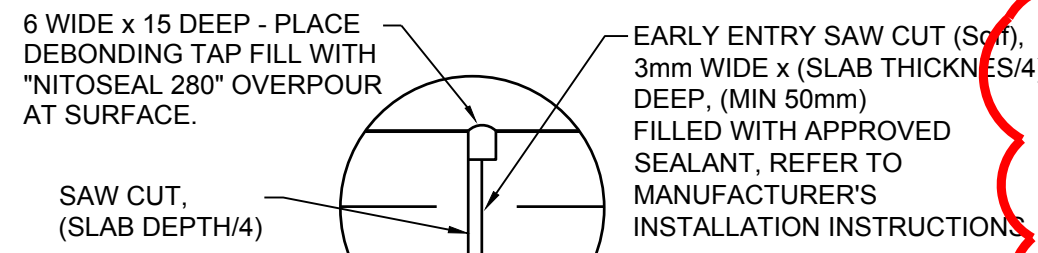


DETAIL 1 MASTIC SEAL DETAIL

N.T.S.

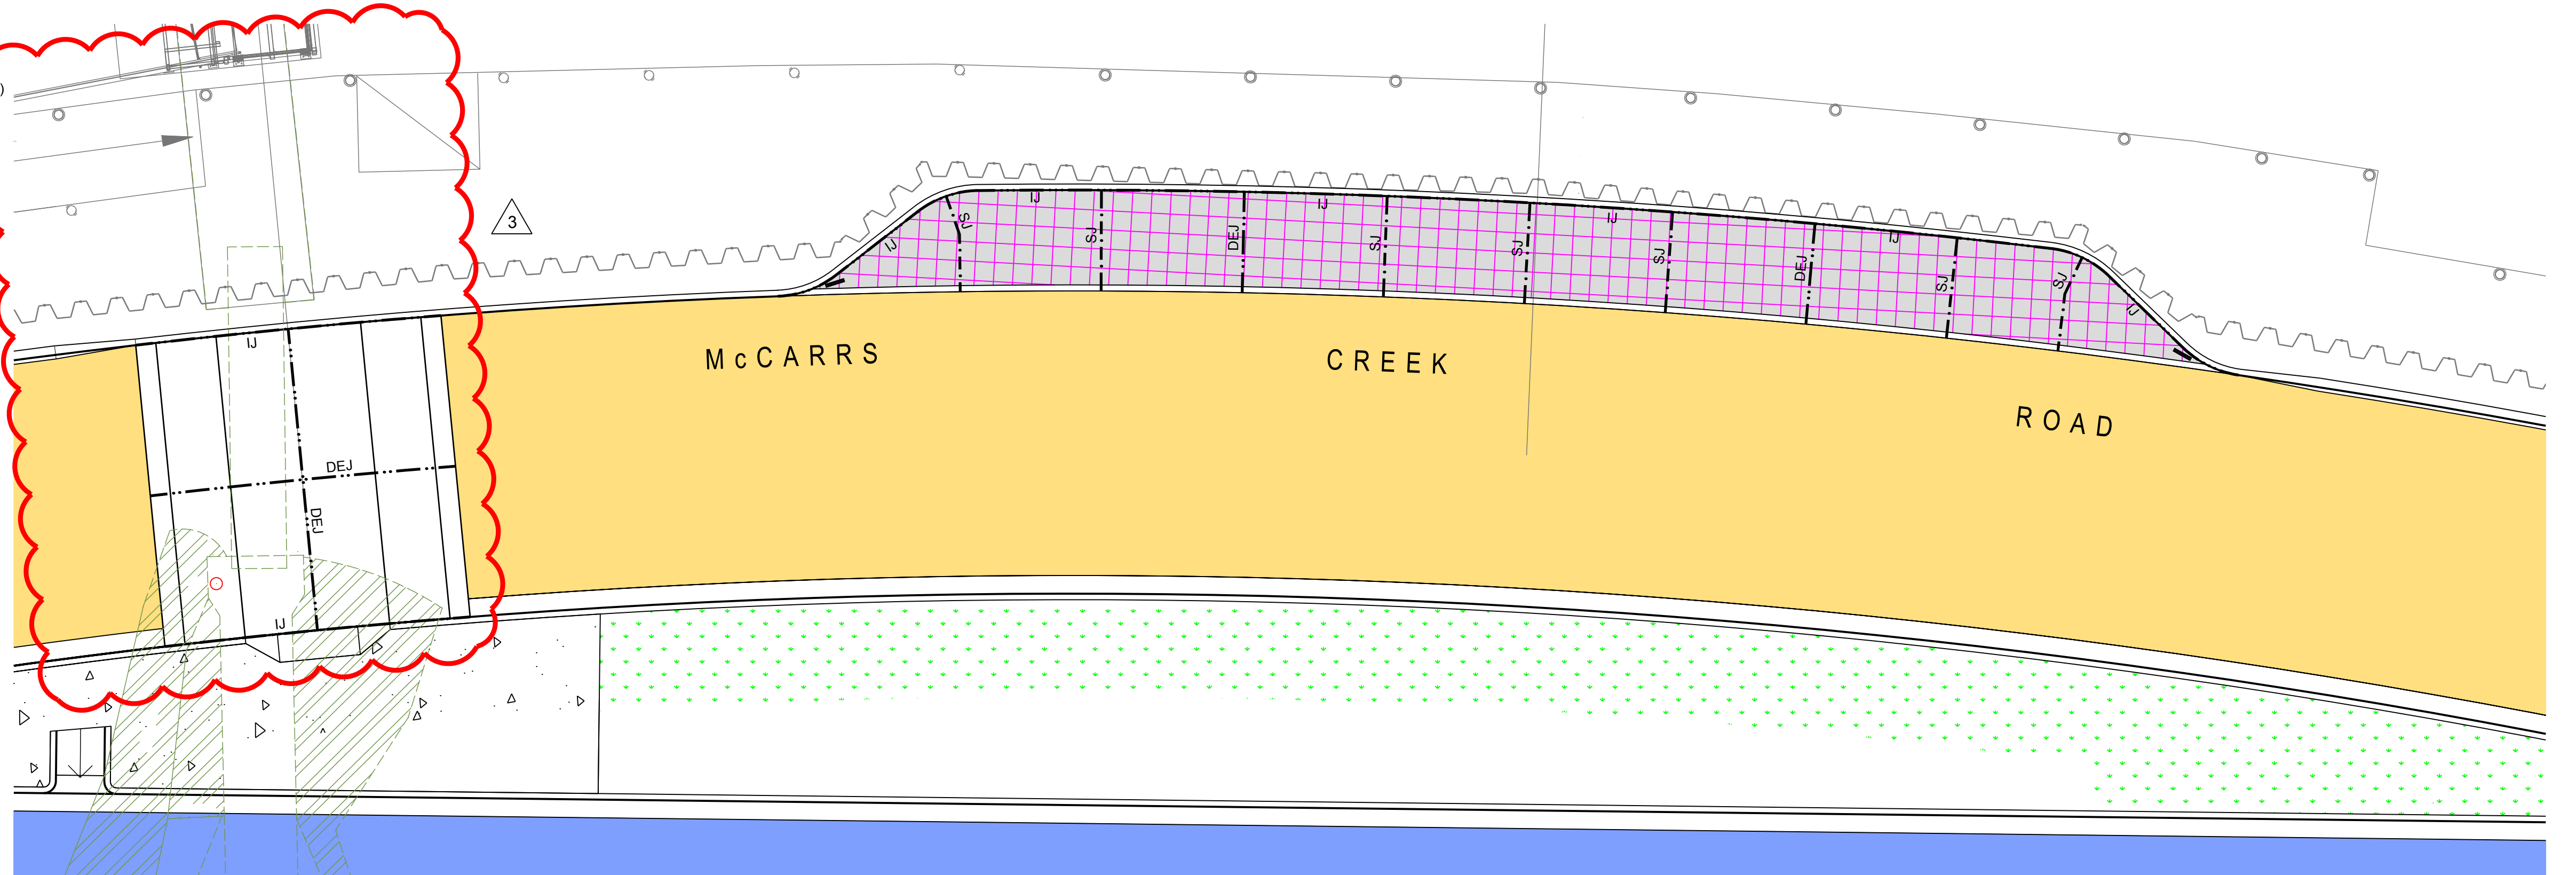


FOR CONSTRUCTION

LEGEND	
---	ISOLATION JOINT
---	DOWELED EXPANSION JOINT
---	SAWN JOINT
---	2 x N12 TRIMMER BARS
---	PAVEMENT TYPE 1 AC ROAD PAVEMENT FOR NEW ROAD CONSTRUCTION
---	PAVEMENT TYPE 7 PWC STD FOOTPATH - REFER STD DRG STD-04 FOR DETAIL
---	PAVEMENT TYPE 8 COBBLESTONE PAVING
---	LANDSCAPING (BY OTHERS)

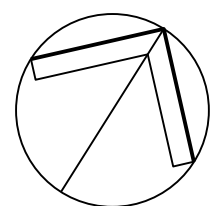

NORTH

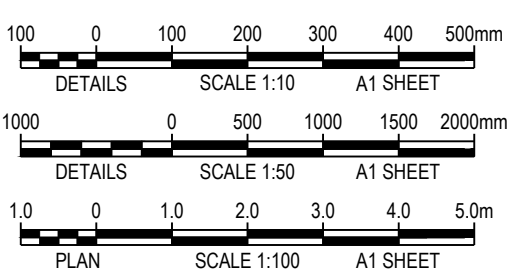

REVISION	AMENDMENT	DATE
A	80% DETAILED DESIGN ISSUE	14/10/16
B	STAGE 1 100% DETAILED DESIGN ISSUE	08/11/16
1	STAGE 1 CONSTRUCTION ISSUE (ROAD ONLY)	03/05/17
2	STAGE 1 CONSTRUCTION ISSUE (ROAD ONLY)	19/07/17
3	STAGE 1 CONSTRUCTION ISSUE	28/08/17

REVISION	AMENDMENT	DATE

CLIENT
WARD

PROJECT
MCCARRS CREEK ROAD
REALIGNMENT STAGE 1
CNR MCCARRS CREEK AND
PITWATER ROADS, CHURCH POINT

PREPARED BY
Warren Smith & Partners
1st Floor, 123 Clarence Street, Sydney 2000 NSW Australia
T 02 9299 1312 F 02 9290 1295 wsp@warrensmith.com.au
www.warrensmith.com.au ABN 36 300 430 126

CONSULTING ENGINEERS
Hydraulic Services Fire Protection Civil Engineering
Sydney Water Accredited Water Servicing Co-ordinator
Design Project Management - Building Plan Approvals

SERVING THE CONSTRUCTION INDUSTRY SINCE 1981.

TITLE				
PAVEMENT JOINTING LAYOUT PLAN AND DETAILS				
SCALE	DRAWN	DESIGNED	CHECKED	APPROVED
AS SHOWN	J.C.	C.S.	P.G.	M.C.
JOB No.		DRAWING No.	ISSUE	
5325000		C4.12	3	
DATE	PACKAGE STATUS			
10/02/2017	FOR CONSTRUCTION			

WARREN SMITH & PARTNERS PTY LTD
1st Floor, 123 Clarence Street, Sydney 2000 NSW Australia
T 02 9299 1312 F 02 9299 1295 wsp@warrensmith.com.au
www.warrensmith.com.au ABN 36 300 430 126

DATUM RL -3.000

HORIZONTAL CURVES

VERTICAL CURVES

VERTICAL GRADES

DESIGN	
SURVEY	
CHAINAGE	
	-53.726
	-50
	-43.592
	-40
	-30
	-20
	-10
	0
	6.635
	10
	17.182
	20
	27
	27.69
	30
	33.766
	40
	42.69
	50
	57.69
	59.01
	60
	65.827
	70
	80
	90
	98.01
	98.218
	100
	110
	116.253
	120
	130
	138.01
	140
	150
	160
	170
	175.017
	180
	190
	200
	210
	216.756
	220
	230
	237.552
	240
	240.52
	250
	260
	270
	280
	282.245
	290
	294.829
	296.274

ROAD CL - LONGITUDINAL SECTION


A1 HORZ SCALE 1:500

A1 VERT SCALE 1:50

FOR CONSTRUCTION

DO NOT SCALE FROM
DRAWINGS, CHECK &
VERIFY ALL DIMENSIONS
& LEVELS BEFORE
COMMENCEMENT OF
ANY WORK.

THIS DRAWING IS NOT
TO BE COPIED IN PART
OR WHOLE WITHOUT
WRITTEN PERMISSION
FROM WARREN SMITH
AND PARTNERS.

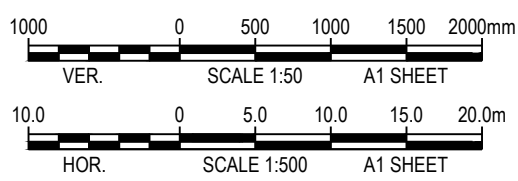

REVISION	AMENDMENT	DATE
A	80% DETAILED DESIGN ISSUE	14/10/16
B	STAGE 1 100% DETAILED DESIGN ISSUE	08/11/16
1	STAGE 1 CONSTRUCTION ISSUE (ROAD ONLY)	03/05/17
2	STAGE 1 CONSTRUCTION ISSUE	05/09/17

REVISION	AMENDMENT	DATE

PROJECT

MCCARRS CREEK ROAD
REALIGNMENT STAGE 1
CNR MCCARRS CREEK AND
PITTWATER ROADS, CHURCH POINT

PREPARED BY

WARREN SMITH & PARTNERS

Warren Smith & Partners Pty Ltd
1st Floor, 123 Clarence Street, Sydney 2000 NSW Australia
T 02 9299 1312 F 02 9299 1295 wsp@warrensmith.com.au
www.warrensmith.com.au ABN 36 300 430 126


CONSULTING ENGINEERS

- Hydraulic Services
- Fire Protection
- Civil Engineering
- Sydney Water Accredited Water Servicing Co-ordinator
- Design Project Management - Building Plan Approvals


SERVING THE CONSTRUCTION INDUSTRY SINCE 1981.

TITLE				
ROAD LONGITUDINAL SECTIONS SHEET 1 OF 5 - MCCARRS CREEK RD				
SCALE AS SHOWN	DRAWN J.C.	DESIGNED C.S.	CHECKED P.G.	APPROVED M.C.
JOB No. 5325000		DRAWING No. C5.01	ISSUE 2	
DATE 10/02/2017	PACKAGE STATUS FOR CONSTRUCTION			


WARREN SMITH & PARTNERS PTY LTD
1st Floor, 123 Clarence Street, Sydney 2000 NSW Australia
T 02 9299 1312 F 02 9299 1295 wsp@warrensmith.com.au
www.warrensmith.com.au ABN 36 300 430 126

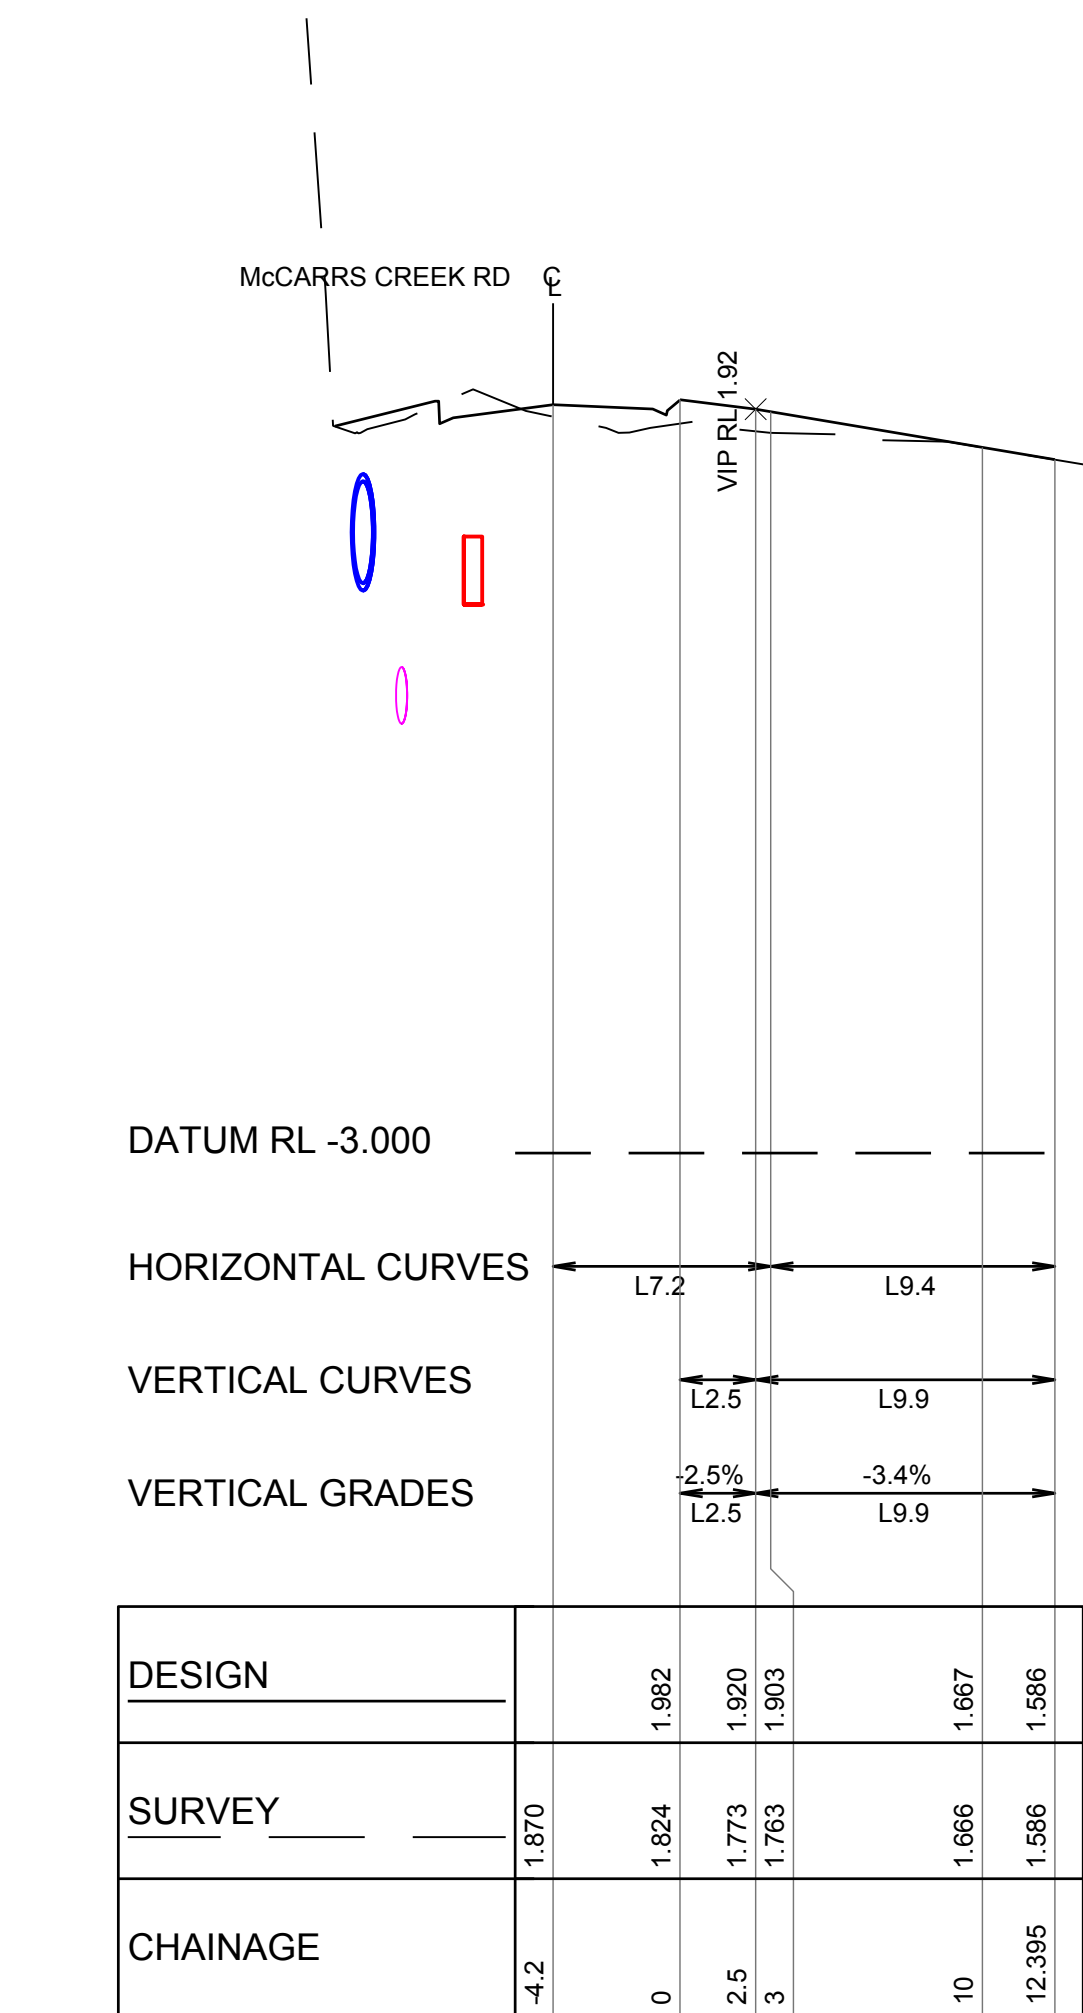


CARGO WHARF RIGHT CL - LONGITUDINAL SECTION
A1 HORZ SCALE 1:250
A1 VERT SCALE 1:50

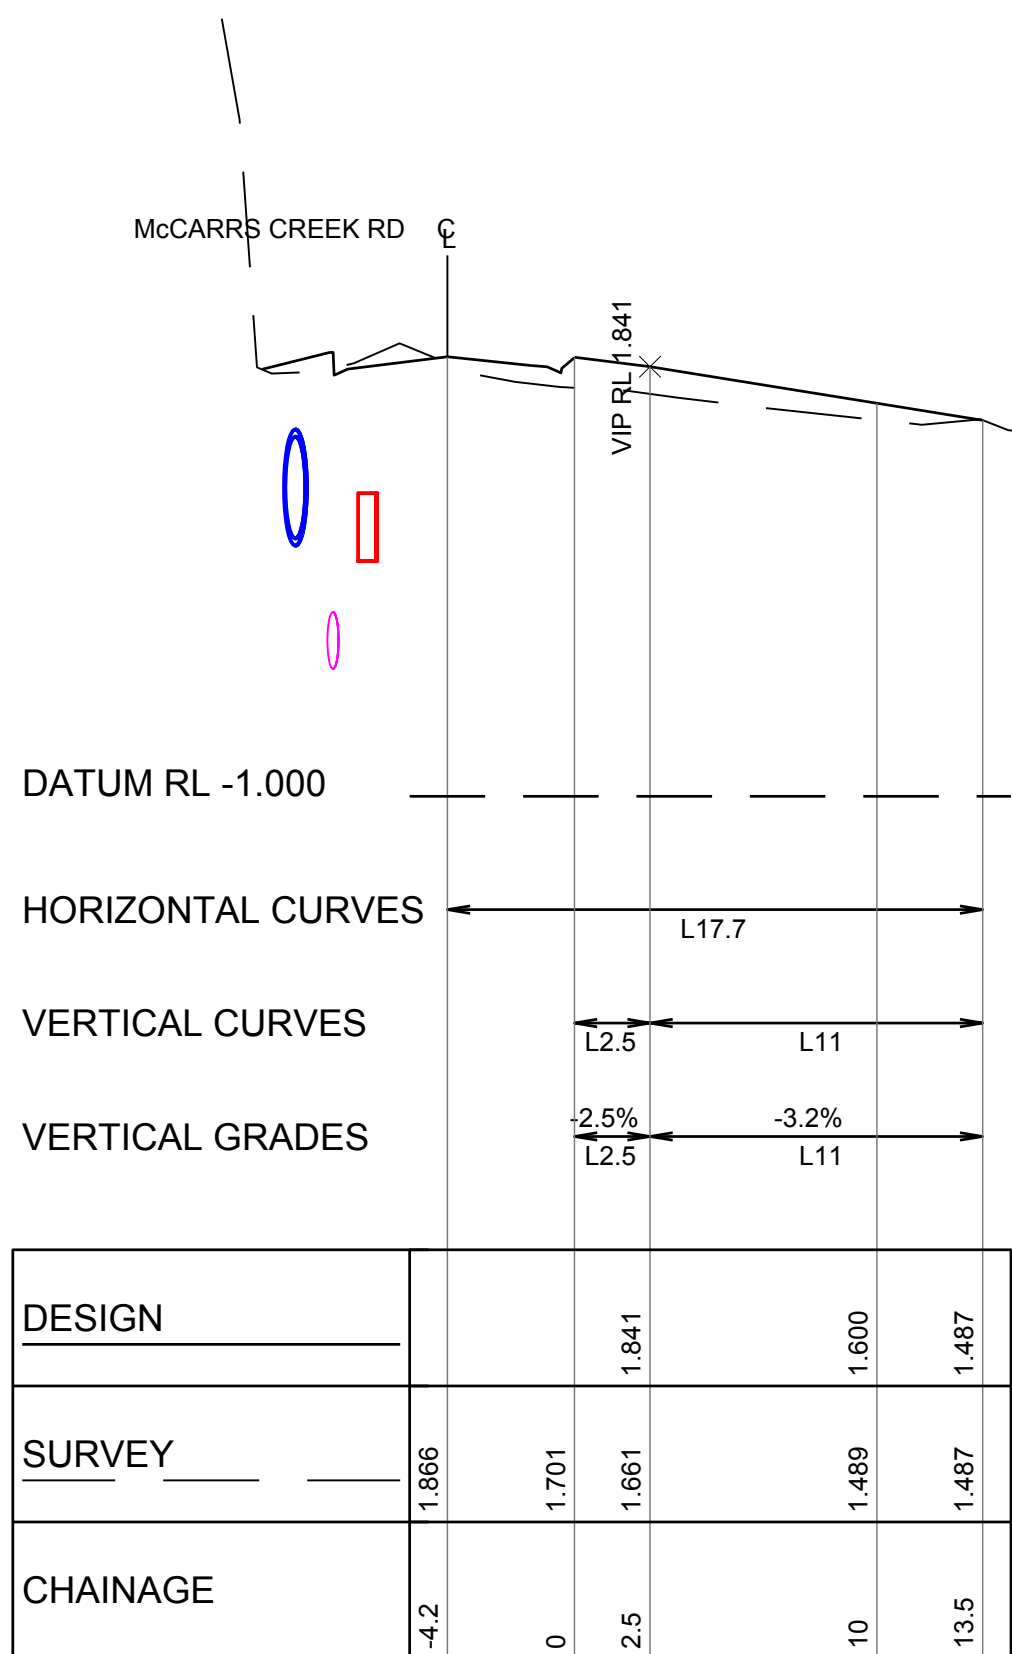

CARGO WHARF CL - LONGITUDINAL SECTION
A1 HORZ SCALE 1:250
A1 VERT SCALE 1:50

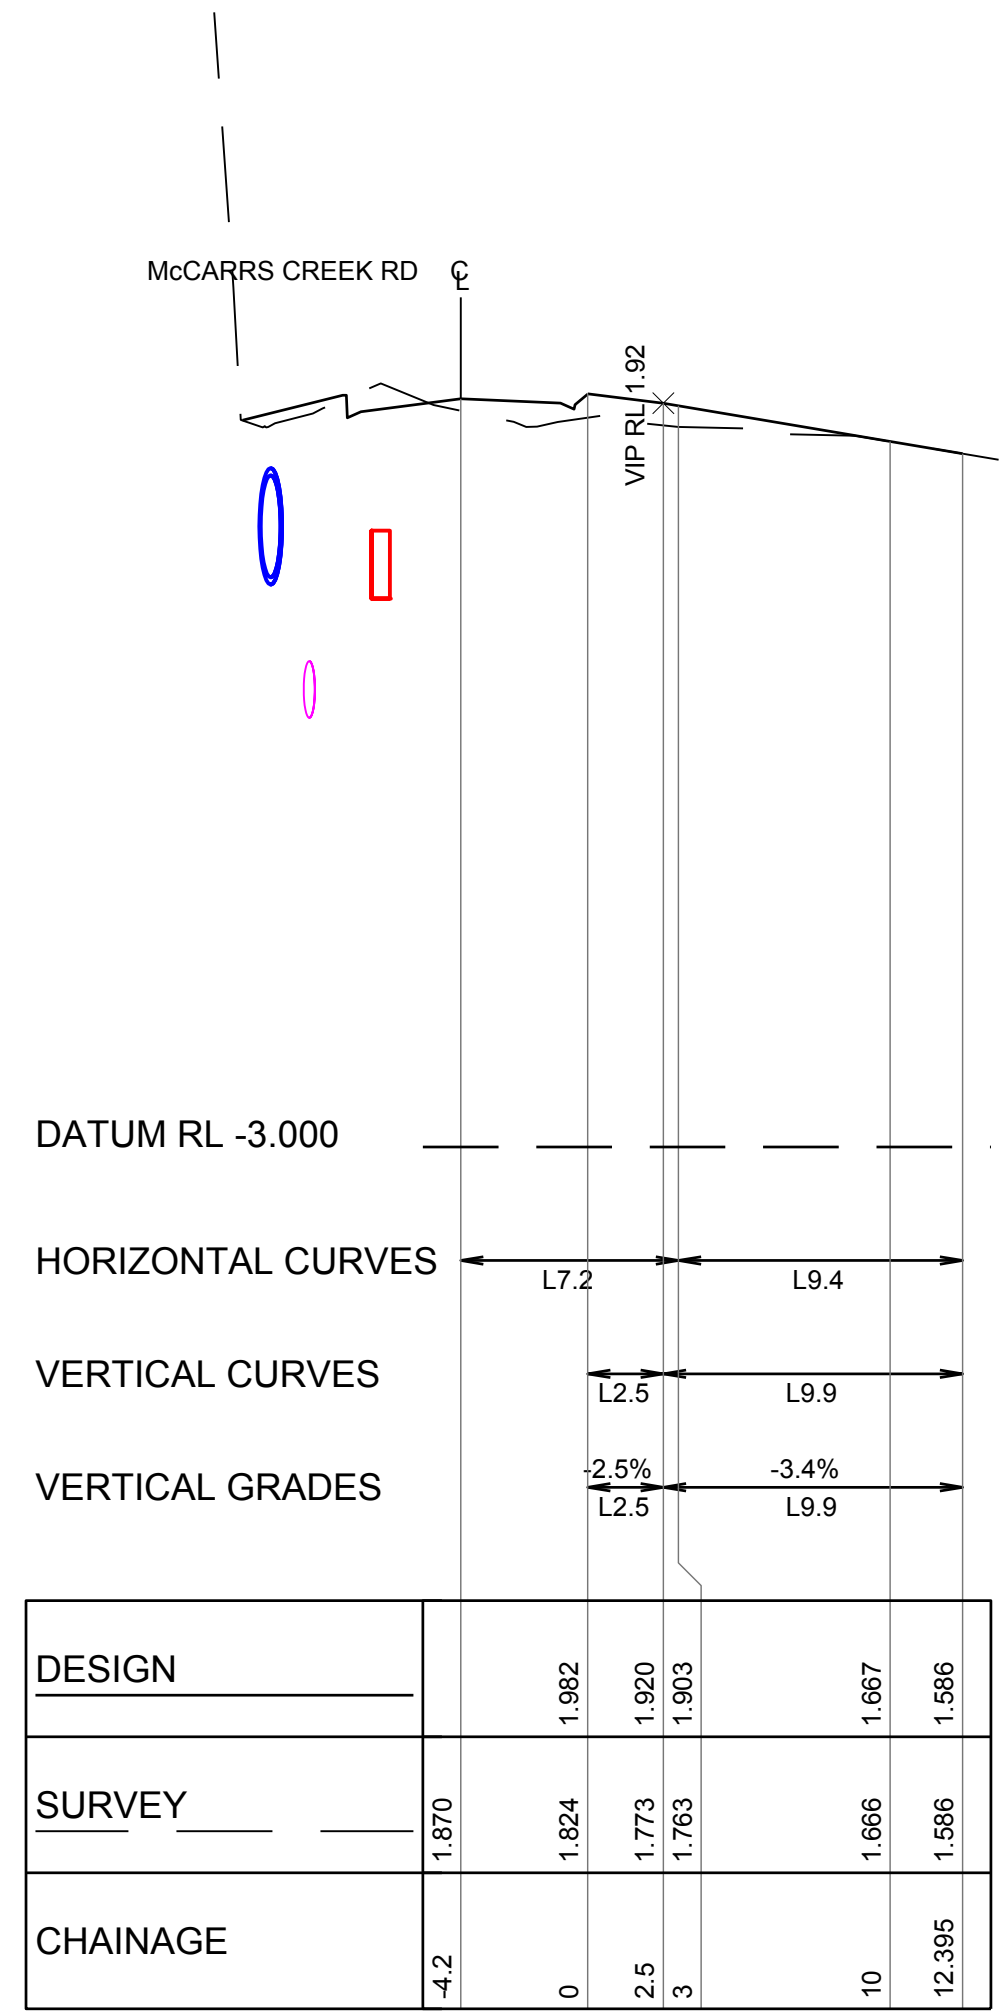

CARGO WHARF RIGHT CL - LONGITUDINAL SECTION
A1 HORZ SCALE 1:250
A1 VERT SCALE 1:50

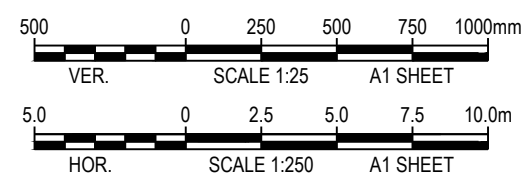

REVISION	AMENDMENT	DATE
A	80% DETAILED DESIGN ISSUE	14/10/16
B	STAGE 1 100% DETAILED DESIGN ISSUE	08/11/16
1	STAGE 1 CONSTRUCTION ISSUE	05/05/17

REVISION	AMENDMENT	DATE

CLIENT

WARD

PROJECT

MCCARRS CREEK ROAD
REALIGNMENT STAGE 1
CNR MCCARRS CREEK AND
PITTWATER ROADS, CHURCH POINT

PREPARED BY

Warren Smith & Partners

Warren Smith & Partners Pty Ltd
1st Floor, 123 Clarence Street, Sydney 2000 NSW Australia
T 02 9299 1312 F 02 9299 1295 wsp@warrensmith.com.au
www.warrensmith.com.au ABN 36 300 430 126

CONSULTING ENGINEERS

- Hydraulic Services
- Fire Protection
- Civil Engineering
- Sydney Water Accredited Water Servicing Co-ordinator
- Design Project Management - Building Plan Approvals



SERVING THE CONSTRUCTION INDUSTRY SINCE 1981.

TITLE


**ROAD LONGITUDINAL
SECTIONS SHEET 3 OF 5 -
CARGO WHARF**

SCALE	DRAWN	DESIGNED	CHECKED	APPROVED
AS SHOWN	J.C.	C.S.	P.G.	M.C.
JOB No.	DRAWING No.		ISSUE	
5325000	C5.03		1	
DATE	PACKAGE STATUS			
10/02/2017	FOR CONSTRUCTION			

FOR CONSTRUCTION

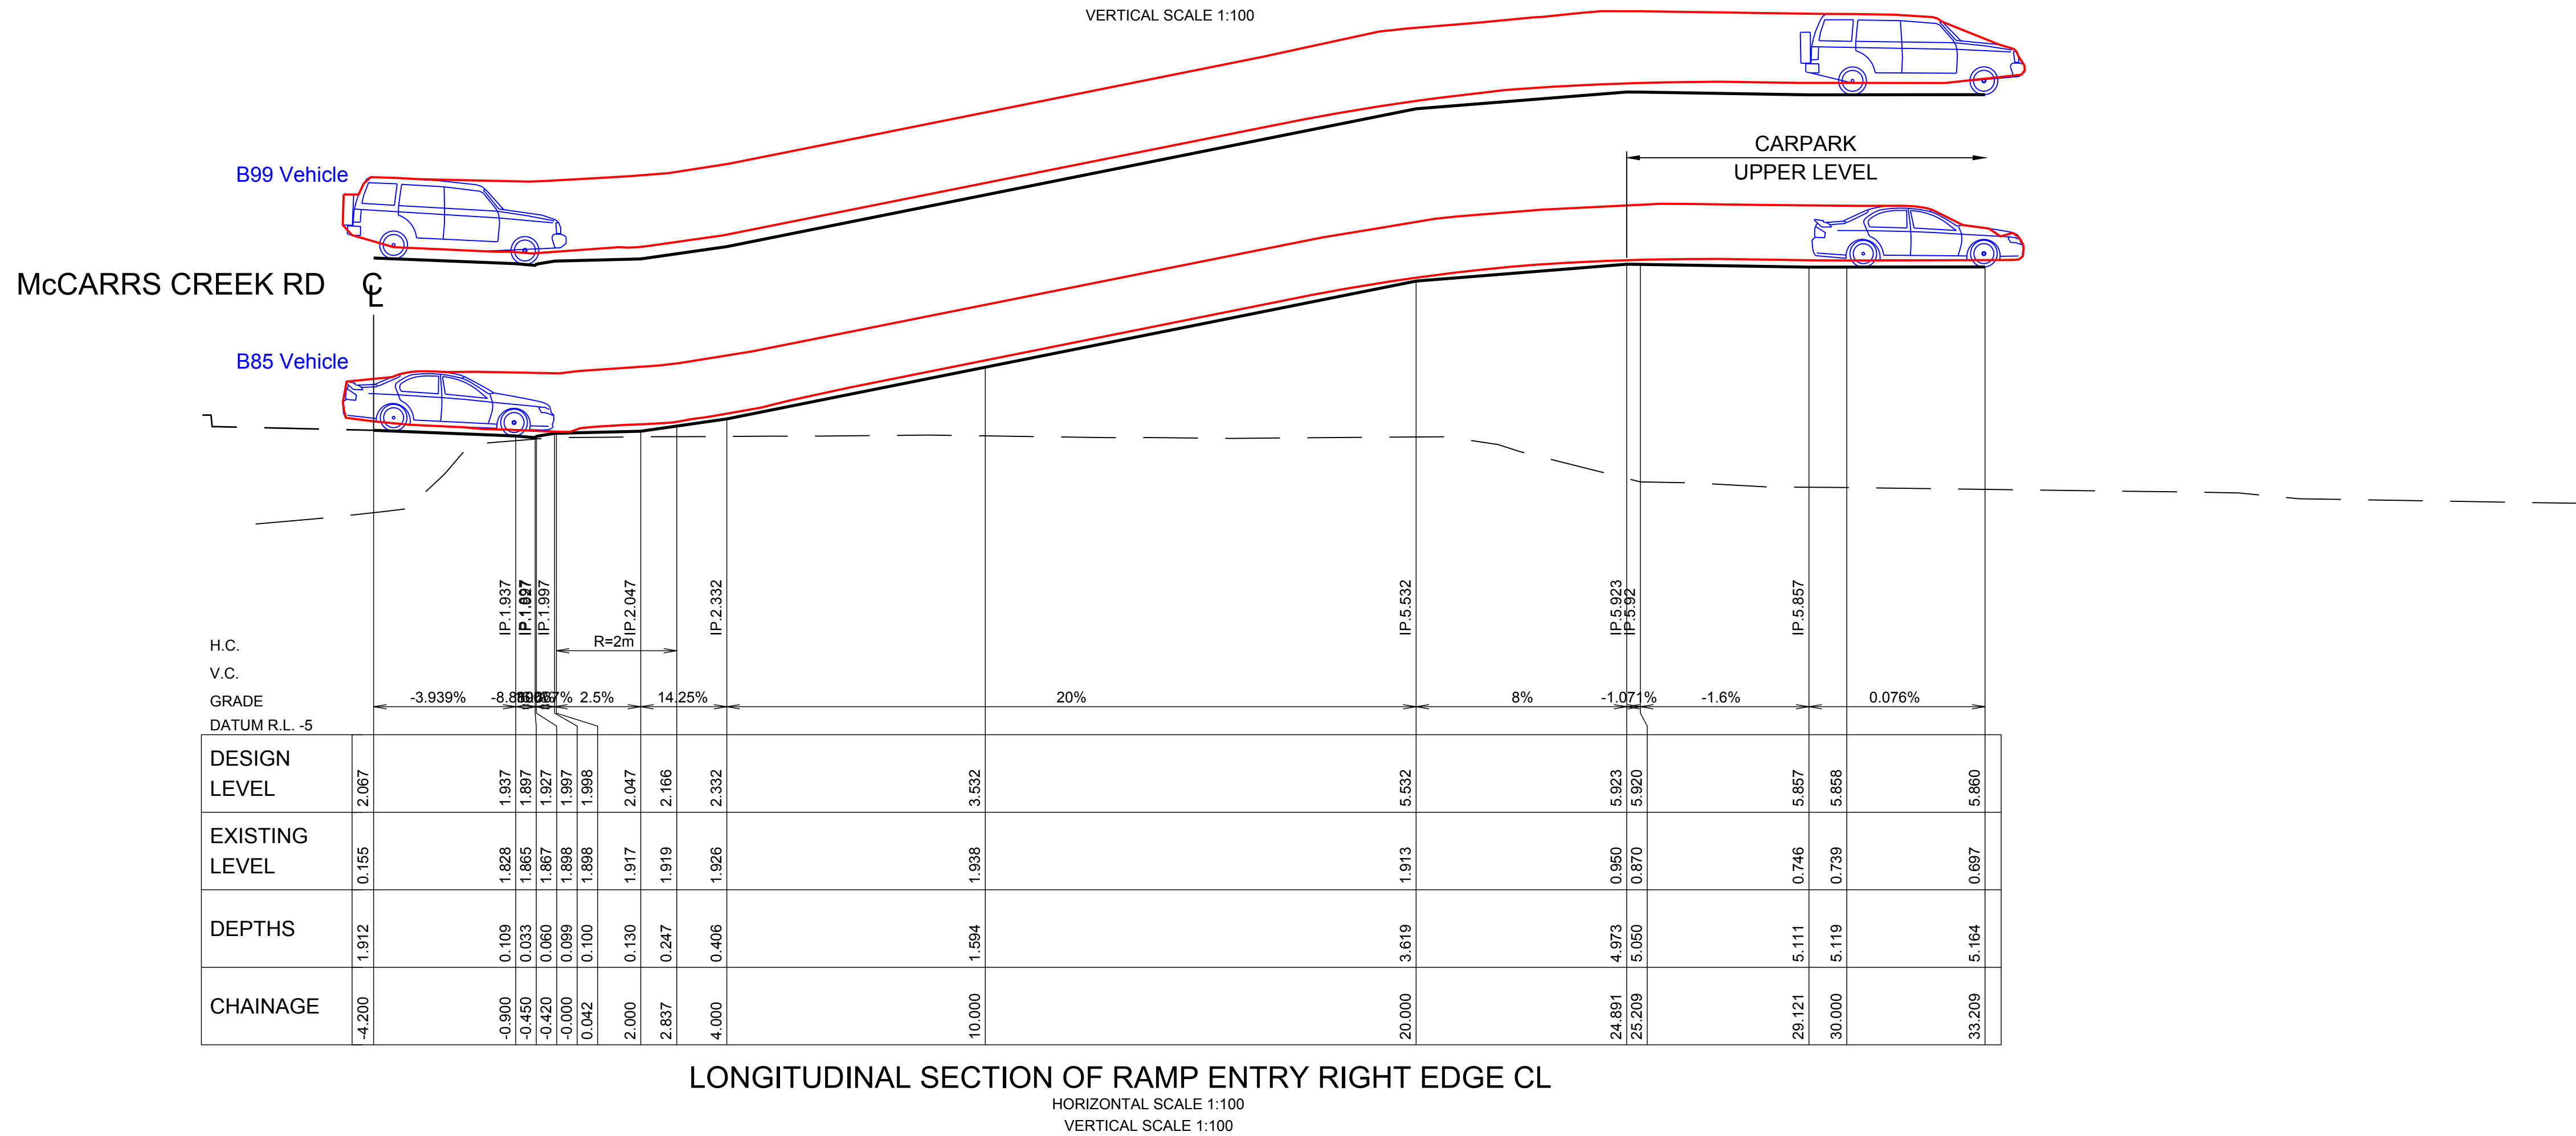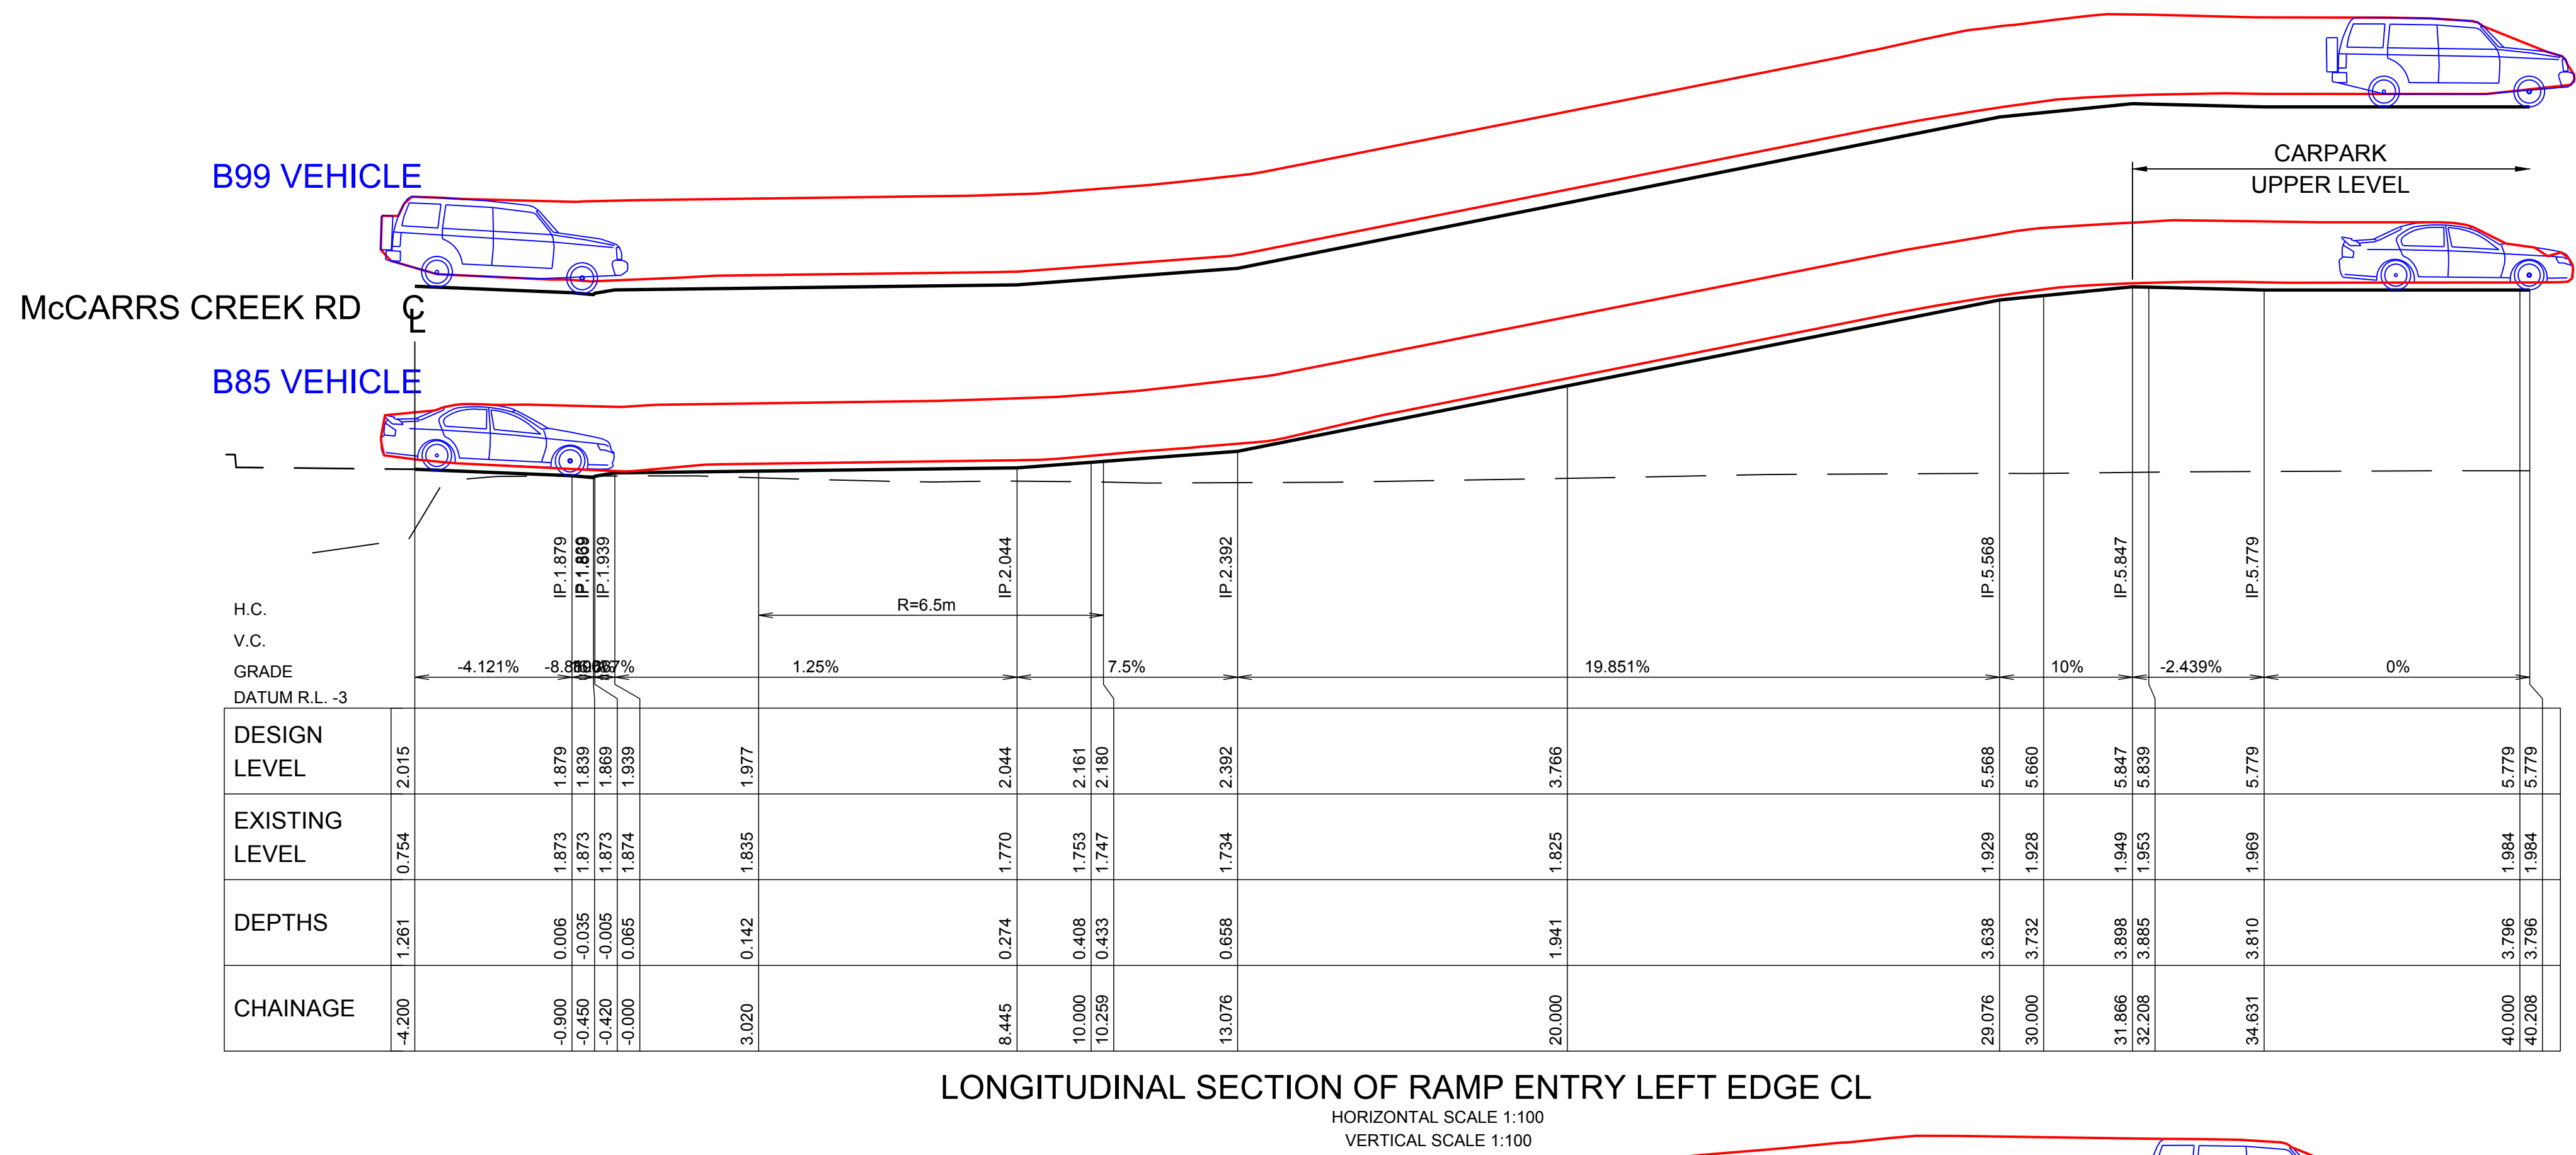

WARREN SMITH & PARTNERS PTY LTD
1st Floor, 123 Clarence Street, Sydney 2000 NSW Australia
T 02 9290 1312 F 02 9290 1295 wsp@warrensmith.com.au
www.warrensmith.com.au ABN 36 300 430 126

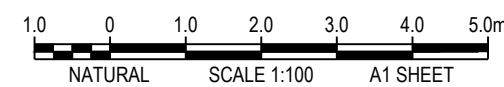

REVISION	AMENDMENT	DATE
A	STAGE 1 100% DETAILED DESIGN ISSUE	08/11/16
1	STAGE 1 CONSTRUCTION ISSUE (ROAD ONLY)	03/05/17
B	CARPARK 100% DETAILED DESIGN	30/08/17
2	STAGE 1 CONSTRUCTION ISSUE	28/11/17

REVISION	AMENDMENT	DATE

PROJECT

WARD

MCCARRS CREEK ROAD
REALIGNMENT STAGE 1
CNR MCCARRS CREEK AND
PITTSWATER ROADS, CHURCH POINT

PREPARED BY

Warren Smith & Partners

Warren Smith & Partners Pty Ltd
1st Floor, 123 Clarence Street, Sydney 2000 NSW Australia
T 02 9290 1312 F 02 9290 1295 wsp@warrensmith.com.au
www.warrensmith.com.au ABN 36 300 430 126

CONSULTING ENGINEERS

- Hydraulic Services
- Fire Protection
- Civil Engineering
- Sydney Water Accredited Water Servicing Co-ordinator
- Design Project Management - Building Plan Approvals


SERVING THE CONSTRUCTION INDUSTRY SINCE 1981.

TITLE


**ROAD LONGITUDINAL
SECTIONS SHEET 4 OF 5 -
RAMP ENTRY**

SCALE AS SHOWN	DRAWN J.C.	DESIGNED C.S.	CHECKED P.G.	APPROVED M.C.
JOB No. 5325000	DRAWING No. C5.04	ISSUE 2		
DATE 10/02/2017	PACKAGE STATUS FOR CONSTRUCTION			

FOR CONSTRUCTION

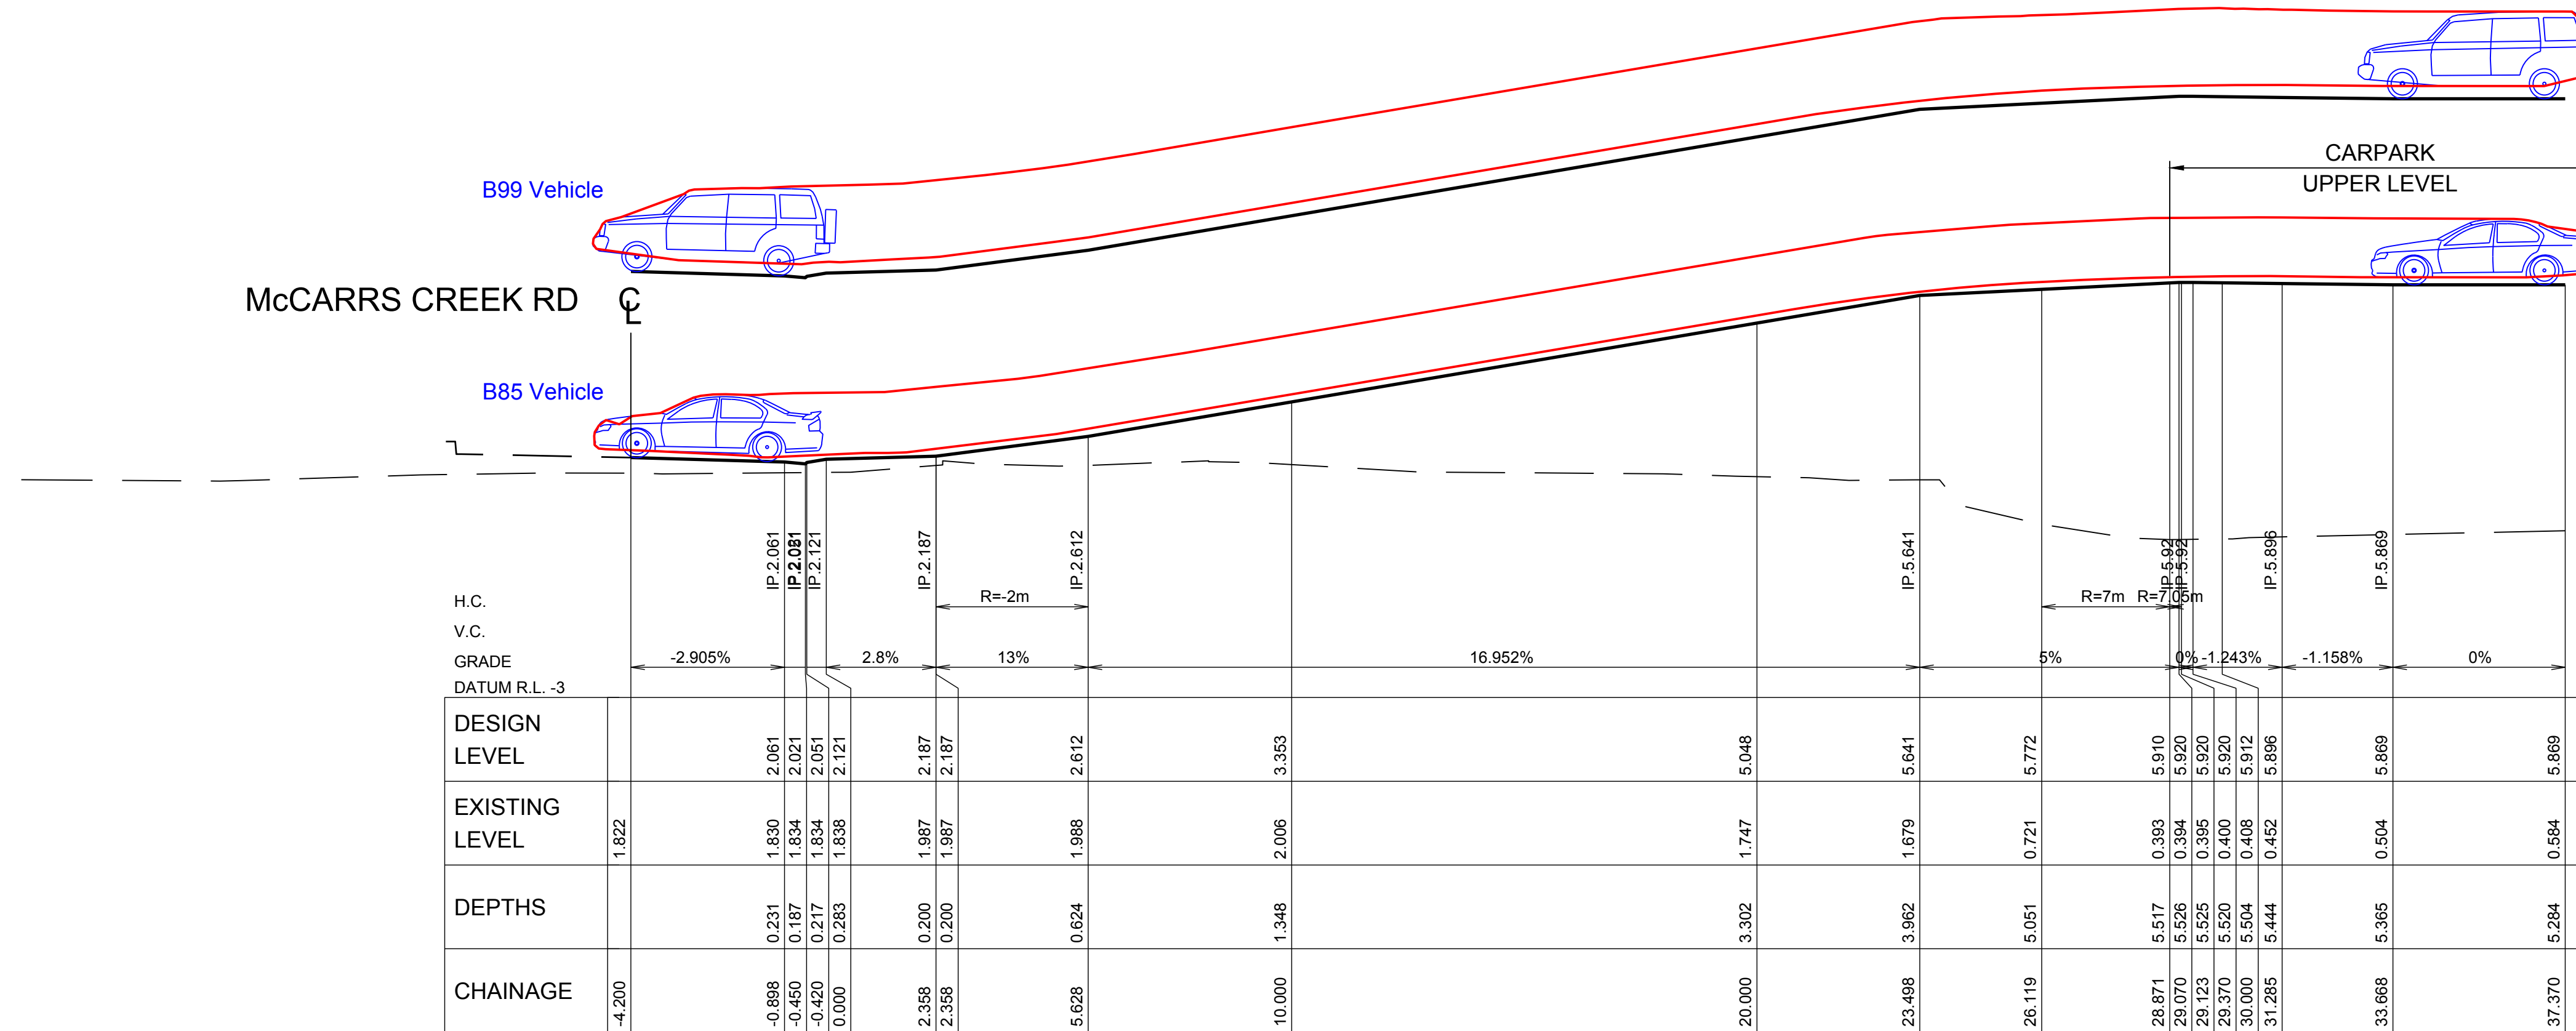

LONGITUDINAL SECTION OF RAMP EXIT LEFT EDGE CL

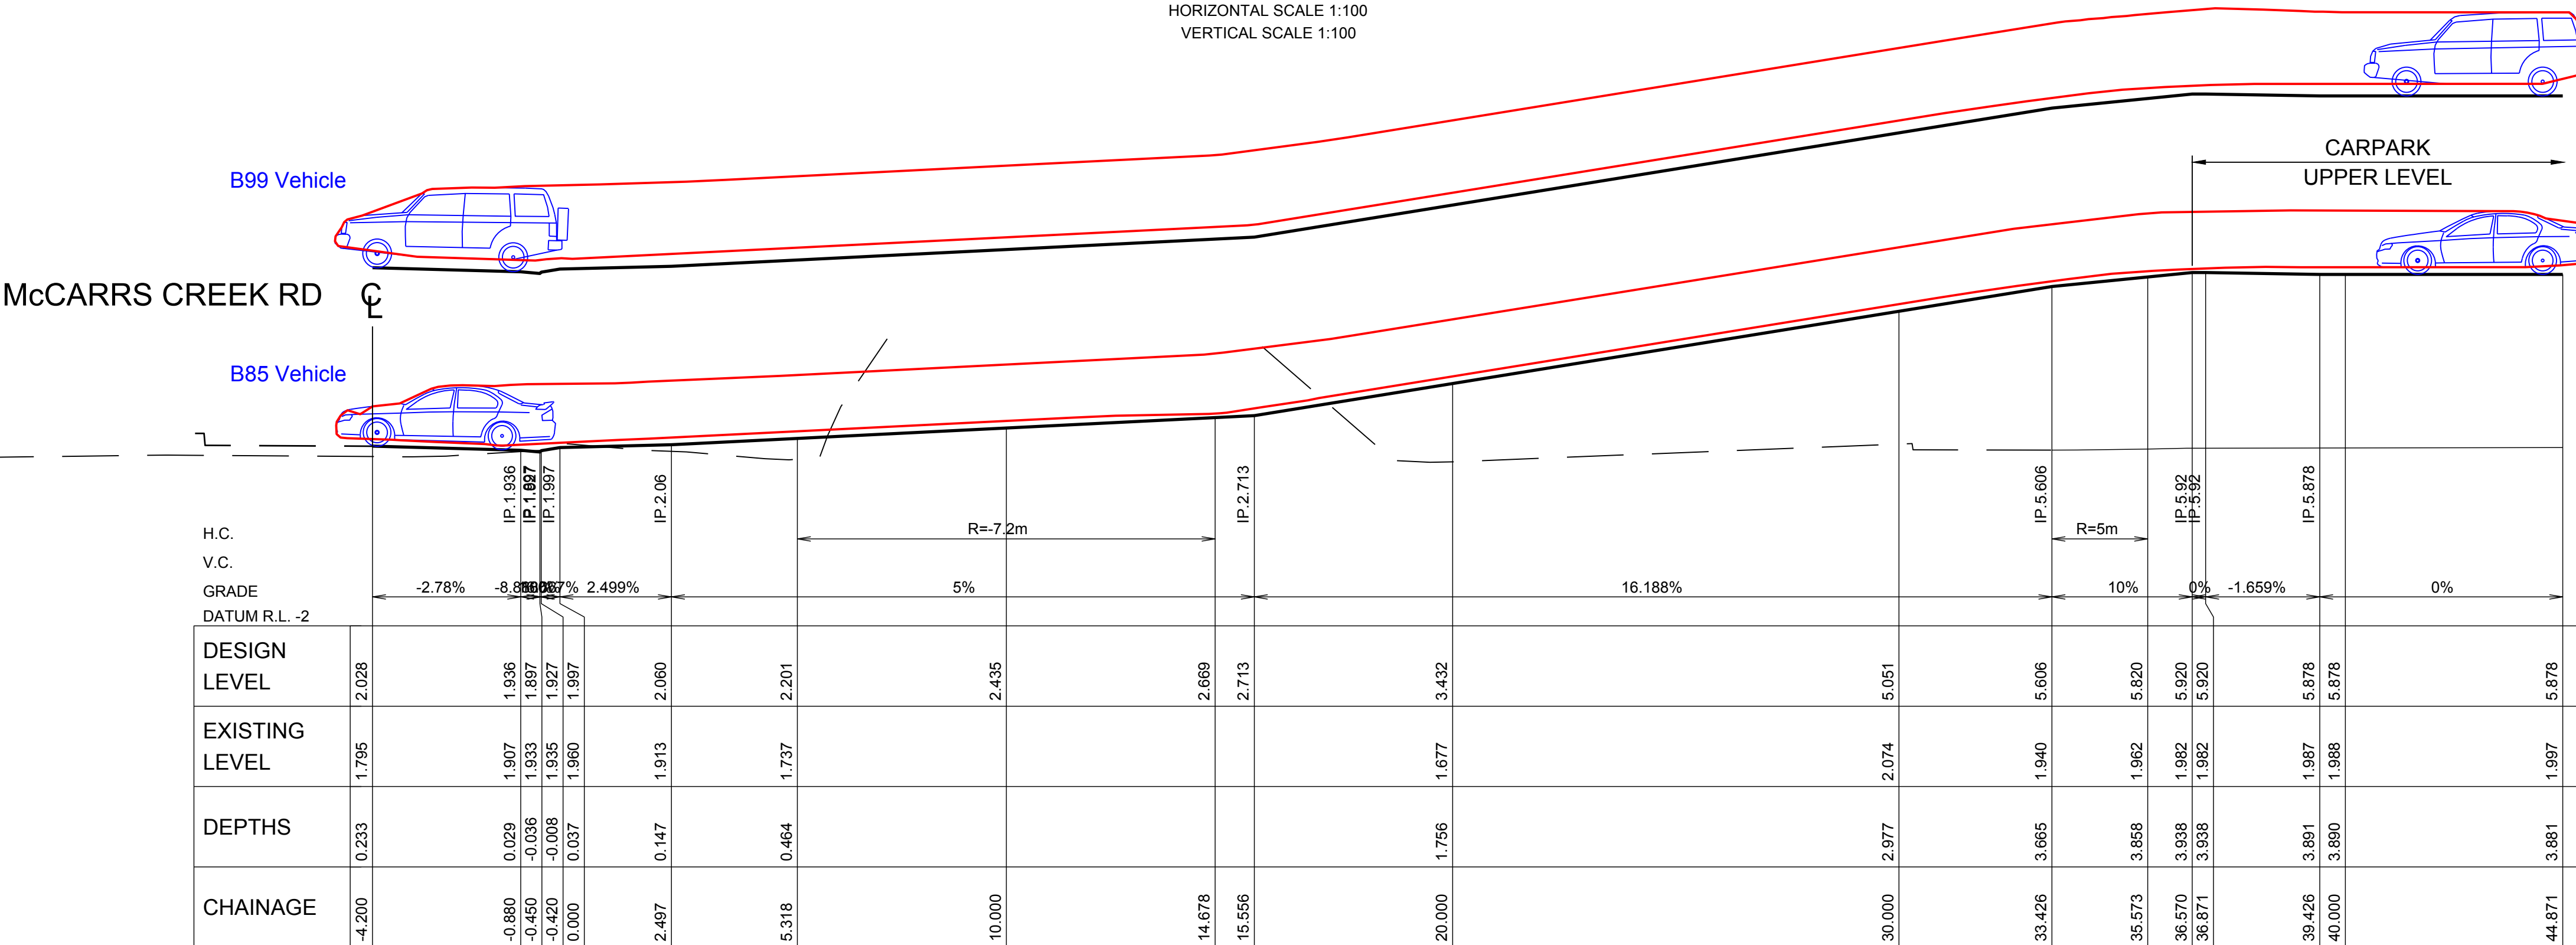

LONGITUDINAL SECTION OF RAMP EXIT RIGHT EDGE CL

REVISION	AMENDMENT	DATE	REVISION	AMENDMENT	DATE
A	STAGE 1 100% DETAILED DESIGN ISSUE	08/11/16			
1	STAGE 1 CONSTRUCTION ISSUE (ROAD ONLY)	03/05/17			
B	CARPARK 100% DETAILED DESIGN	30/08/17			
2	STAGE 1 CONSTRUCTION ISSUE	28/11/17			



PREPARED BY

Warren Smith & Partners Pty Ltd
 1st Floor, 123 Clarence Street, Sydney 2000 NSW Australia
 T 02 9299 1312 F 02 9290 1295 wsp@warrensmith.com.au
www.warrensmith.com.au **ABN** 36 300 430 126

CONSULTING ENGINEERS

- Hydraulic Systems ■ Fire Protection ■ Civil Engineering
- Sydney Water Accredited Water Servicing Co-ordinator
- Design/Project Management - Building Plan Approvals



Let No: QAC/RS/10771

Centreline Data
X = 340719.166
Y = 6275827.463
Z = 2.166

DATUM RL 0.000

DESIGN			2.616						
SURVEY			1.792						
OFFSET			-3.975						

CHAINAGE 60

Centreline Data
X = 340709.258
Y = 6275816.217
Z = 1.937

DATUM RL 0.000

DESIGN			1.966						
SURVEY			1.771						
OFFSET			-4.200						

CHAINAGE 45

Centreline Data
X = 340697.912
Y = 6275806.422
Z = 1.891

DATUM RL -1.000

DESIGN			1.740						
SURVEY			1.740						
OFFSET			-4.806						

CHAINAGE 30

Centreline Data
X = 340695.489
Y = 6275804.654
Z = 1.904

DATUM RL -1.000

DESIGN			1.712						
SURVEY			1.712						
OFFSET			-6.010						

CHAINAGE 27

Centreline Data
X = 340748.771
Y = 6275861.163
Z = 2.679

DATUM RL -3.500

DESIGN			3.059						
SURVEY			-2.133						
OFFSET			-3.975						

CHAINAGE 105

Centreline Data
X = 340737.948
Y = 6275850.890
Z = 2.584

DATUM RL -2.500

DESIGN			2.964						
SURVEY			-1.683						
OFFSET			-3.975						

CHAINAGE 90

Centreline Data
X = 340728.010
Y = 6275839.576
Z = 2.413

DATUM RL -1.000

DESIGN			2.793						
SURVEY			-0.147						
OFFSET			-3.975						

CHAINAGE 75

Centreline Data
X = 340785.864
Y = 6275886.469
Z = 2.533

DATUM RL -4.000

DESIGN			2.870						
SURVEY			-2.846						
OFFSET			-6.400						

CHAINAGE 150

Centreline Data
X = 340772.870
Y = 6275878.982
Z = 2.641

DATUM RL -4.500

DESIGN			2.979						
SURVEY			-2.991						
OFFSET			-6.400						

CHAINAGE 135

Centreline Data
X = 340760.482
Y = 6275870.530
Z = 2.698

DATUM RL -3.500

DESIGN			2.961						
SURVEY			-2.399						
OFFSET			-3.900						

CHAINAGE 120

2

DO NOT SCALE FROM
DRAWINGS. CHECK &
VERIFY ALL DIMENSIONS
& LEVELS BEFORE
COMMENCEMENT OF
ANY WORK.

THIS DRAWING IS NOT
TO BE COPIED IN PART
OR WHOLE WITHOUT
WRITTEN PERMISSION
FROM WARREN SMITH
AND PARTNERS.

REVISION	AMENDMENT	DATE	REVISION	AMENDMENT	DATE
A	80% DETAILED DESIGN ISSUE	14/10/16			
B	STAGE 1 100% DETAILED DESIGN ISSUE	08/11/16			
1	STAGE 1 CONSTRUCTION ISSUE (ROAD ONLY)	03/05/17			
2	STAGE 1 CONSTRUCTION ISSUE	05/09/17			

WARD

PROJECT
MCCARRS CREEK ROAD
REALIGNMENT STAGE 1
CNR MCCARRS CREEK AND
PITTWATER ROADS, CHURCH POINT

PREPARED BY
Warren Smith & Partners

Warren Smith & Partners Pty Ltd
1st Floor, 123 Clarence Street, Sydney 2000 NSW Australia
T 02 9299 1312 F 02 9290 1295 wsp@warrensmith.com.au
www.warrensmith.com.au ABN 36 300 430 126

CONSULTING ENGINEERS
■ Hydraulic Services ■ Fire Protection ■ Civil Engineering
■ Sydney Water Accredited Water Servicing Co-ordinator
- Design Project Management - Building Plan Approvals

SERVING THE CONSTRUCTION INDUSTRY SINCE 1981.

TITLE
**ROAD CROSS SECTIONS
SHEET 1 OF 2 -
MCCARRS CREEK RD**

SCALE AS SHOWN	DRAWN J.C.	DESIGNED C.S.	CHECKED P.G.	APPROVED M.C.
JOB No. 5325000		DRAWING No. C5.11		ISSUE 2
DATE 10/02/2017		PACKAGE STATUS FOR CONSTRUCTION		

FOR CONSTRUCTION



WARD

PROJECT

MCCARRRS CREEK ROAD
REALIGNMENT STAGE 1
CNR MCCARRRS CREEK AND
BUTTERWATER ROADS, CHURCH POINT



Warren Smith & Partners

Warren Smith & Partners Pty Ltd
 1st Floor, 123 Clarence Street, Sydney 2000 NSW Australia
 T 02 9299 1312 F 02 9290 1235 wsp@warrensmith.com.au
www.warrensmith.com.au **ABN 36 300 430 126**

CONSULTING ENGINEERS

 **Hydraulic Services**

 **Fire Protection**

 **Civil Engineering**

 **Design Water Accredited Water Servicing Co-ordinator**
 - Design Project Management - Building Plan Approval

SERVING THE CONSTRUCTION INDUSTRY SINCE 1981.


ROAD CROSS SECTIONS SHEET 2 OF 2 - MCCARRS CREEK RD				
SCALE	DRAWN	DESIGNED	CHECKED	APPROVED
AS SHOWN	J.C.	C.S.	P.G.	M.C.
JOB NO.		DRAWING NO.	ISSUE	
5325000		C5.12	1	
DATE		PACKAGE STATUS		
10/02/2017		FOR CONSTRUCTION		

FOR CONSTRUCTION

WARREN SMITH & PARTNERS PTY LTD
1st Floor, 123 Clarence Street, Sydney 2000 NSW Australia
T 02 9299 1312 F 02 9290 1295 wsp@warrensmith.com.au
www.warrensmith.com.au ABN 36 300 430 126

DO NOT SCALE FROM
DRAWINGS, CHECK &
VERIFY ALL DIMENSIONS
& LEVELS BEFORE
COMMENCEMENT OF
ANY WORK.

THIS DRAWING IS NOT
TO BE COPIED IN PART
OR WHOLE WITHOUT
WRITTEN PERMISSION
FROM WARREN SMITH
AND PARTNERS.

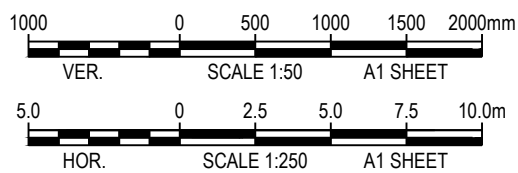

REVISION	AMENDMENT	DATE
A	80% DETAILED DESIGN ISSUE	14/10/16
B	STAGE 1 CONSTRUCTION ISSUE (ROAD ONLY)	03/05/17
C	CARPARK 100% DETAILED DESIGN	30/08/17
1	STAGE 1 CONSTRUCTION ISSUE	28/11/17

REVISION	AMENDMENT	DATE



PROJECT

MCCARRS CREEK ROAD
REALIGNMENT STAGE 1
CNR MCCARRS CREEK AND
PITTWATER ROADS, CHURCH POINT

PREPARED BY

**Warren Smith & Partners**


QA/QC

Warren Smith & Partners Pty Ltd
1st Floor, 123 Clarence Street, Sydney 2000 NSW Australia
T 02 9299 1312 F 02 9290 1295 wsp@warrensmith.com.au
www.warrensmith.com.au ABN 36 300 430 126

CONSULTING ENGINEERS


- Hydraulic Services
- Fire Protection
- Civil Engineering
- Sydney Water Accredited Water Servicing Co-ordinator
- Design Project Management - Building Plan Approvals

SERVING THE CONSTRUCTION INDUSTRY SINCE 1981.

TITLE

**CARPARK UPPER LEVEL
LONGITUDINAL SECTIONS
- LEFT KERB CL**


SCALE	DRAWN	DESIGNED	CHECKED	APPROVED
AS SHOWN	J.C.	C.S.	P.G.	M.C.
JOB No.	DRAWING No.		ISSUE	
5325000	C6.02		1	
DATE	PACKAGE STATUS			
10/02/2017	FOR CONSTRUCTION			

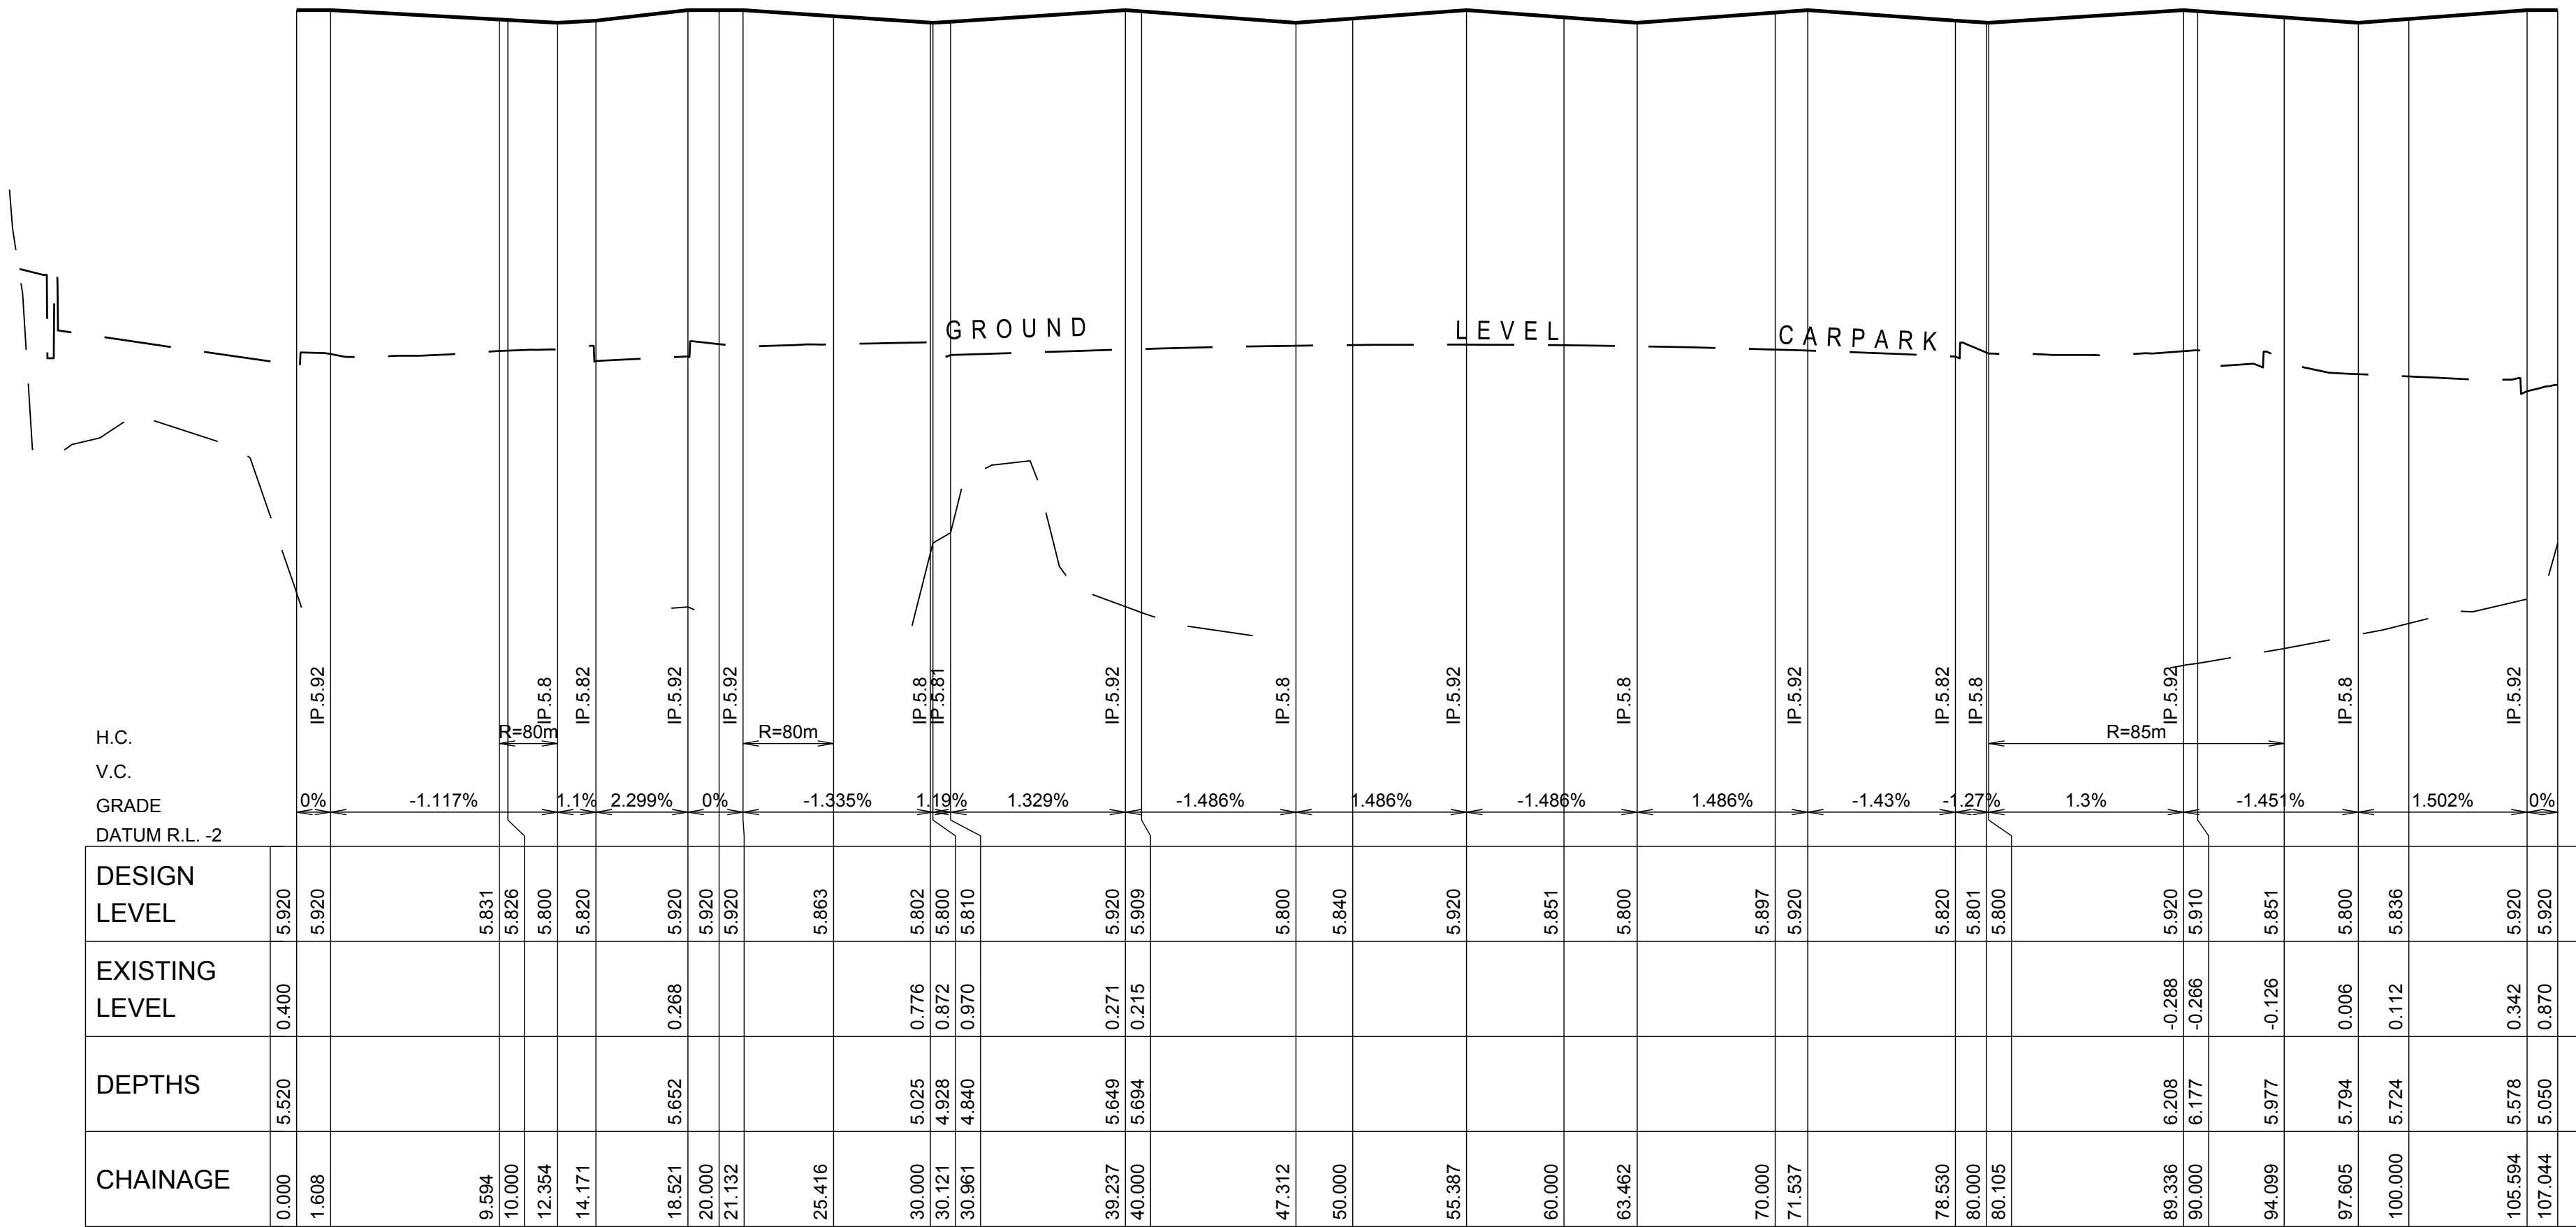

LONGITUDINAL SECTION OF CARPARK UPPER KERB FACE LEFT CL

HORIZONTAL SCALE 1:250
VERTICAL SCALE 1:50

FOR CONSTRUCTION

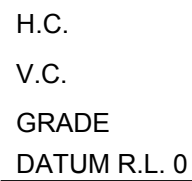

HORIZONTAL SCALE 1:250
VERTICAL SCALE 1:50

REVISION	AMENDMENT	DATE	REVISION	AMENDMENT
A	80% DETAILED DESIGN ISSUE	14/10/16		
B	STAGE 1 CONSTRUCTION ISSUE (ROAD ONLY)	03/05/17		
C	CARPARK 100% DETAILED DESIGN	30/08/17		
1	STAGE 1 CONSTRUCTION ISSUE	28/11/17		



JECT

MCCARRS CREEK ROAD
REALIGNMENT STAGE 1
CNR MCCARRS CREEK AND
TTWATER ROADS, CHURCH POINT

Warren Smith & Partners Pty Ltd
 1st Floor, 123 Clarence Street, Sydney 2000 NSW Australia
 T 02 9299 1312 F 02 9290 1255 wsp@warrensmith.com.au
www.warrensmith.com.au ABN 36 300 430 126


CONSULTING ENGINEERS

- Hydraulic Services ■ Fire Protection ■ Civil Engineering
- Sydney Water Accredited Water Servicing Co-ordinator
- Design Project Management - Building Plan Approvals

SERVING THE CONSTRUCTION INDUSTRY SINCE 1981.


CARPARK UPPER LEVEL LONGITUDINAL SECTIONS - CARPARK CL				
SCALE AS SHOWN	DRAWN J.C.	DESIGNED C.S.	CHECKED P.G.	APPROVED M.C.
JOB NO. 5325000		DRAWING No. C6.03		ISSUE 1
DATE 10/02/2017		PACKAGE STATUS FOR CONSTRUCTION		

FOR CONSTRUCTION

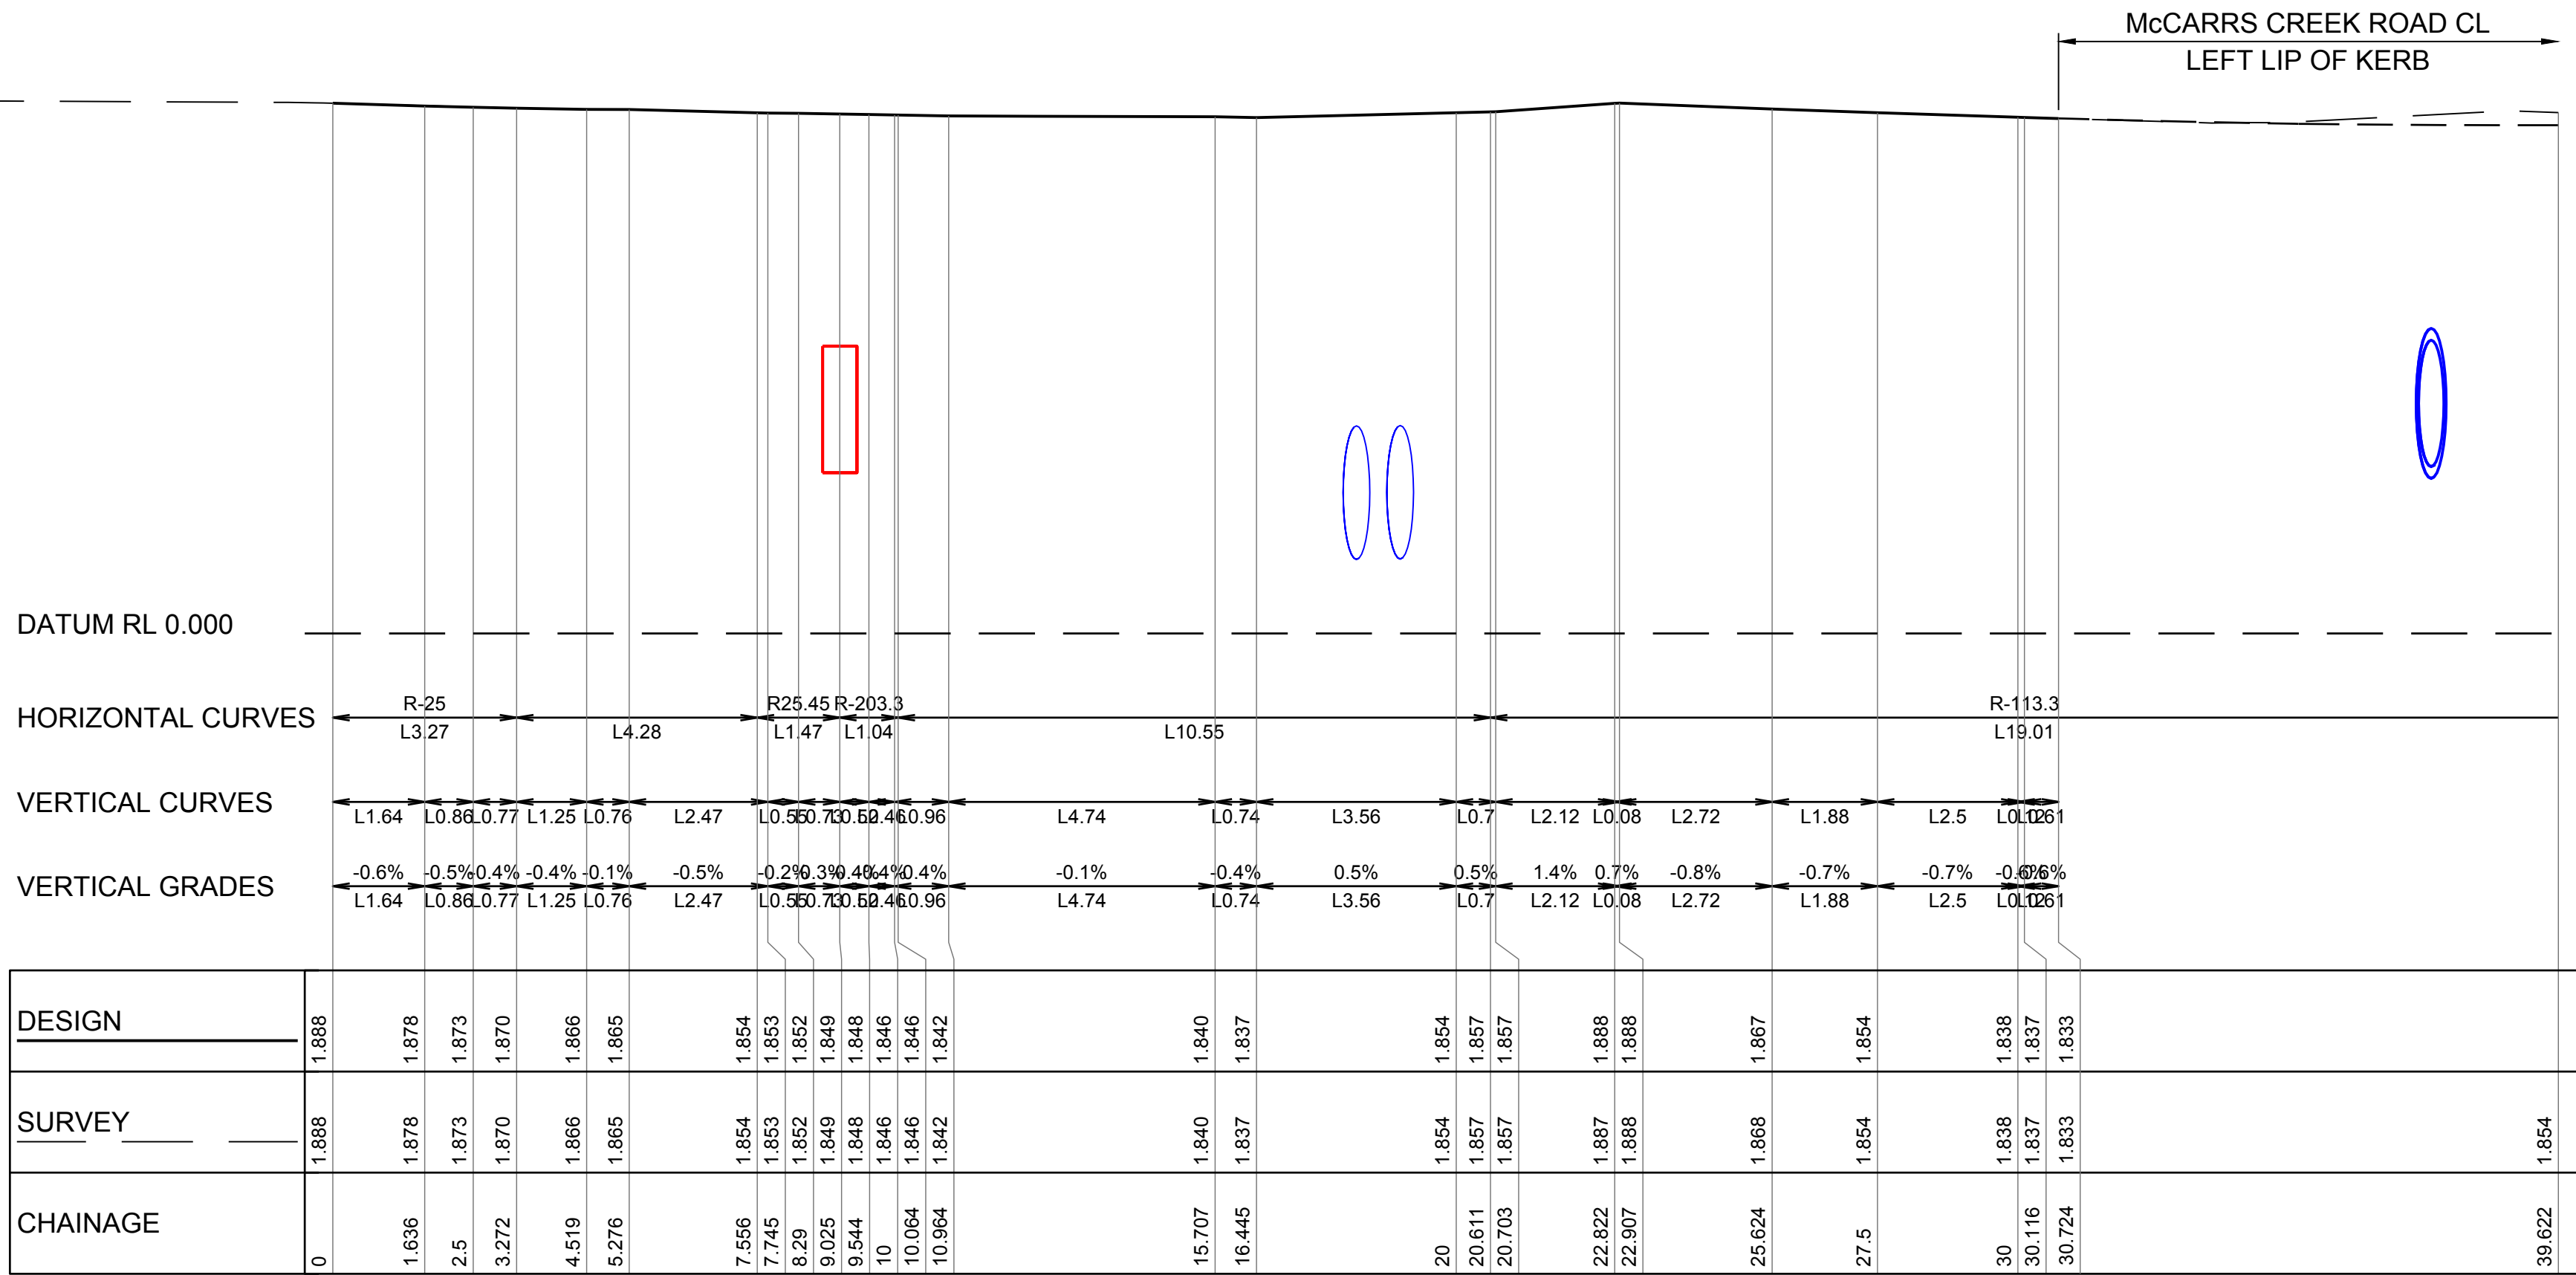

WESTERN RETROFIT RIGHT KERB - LONGITUDINAL SECTION

A1 HORZ SCALE 1:100
A1 VERT SCALE 1:20

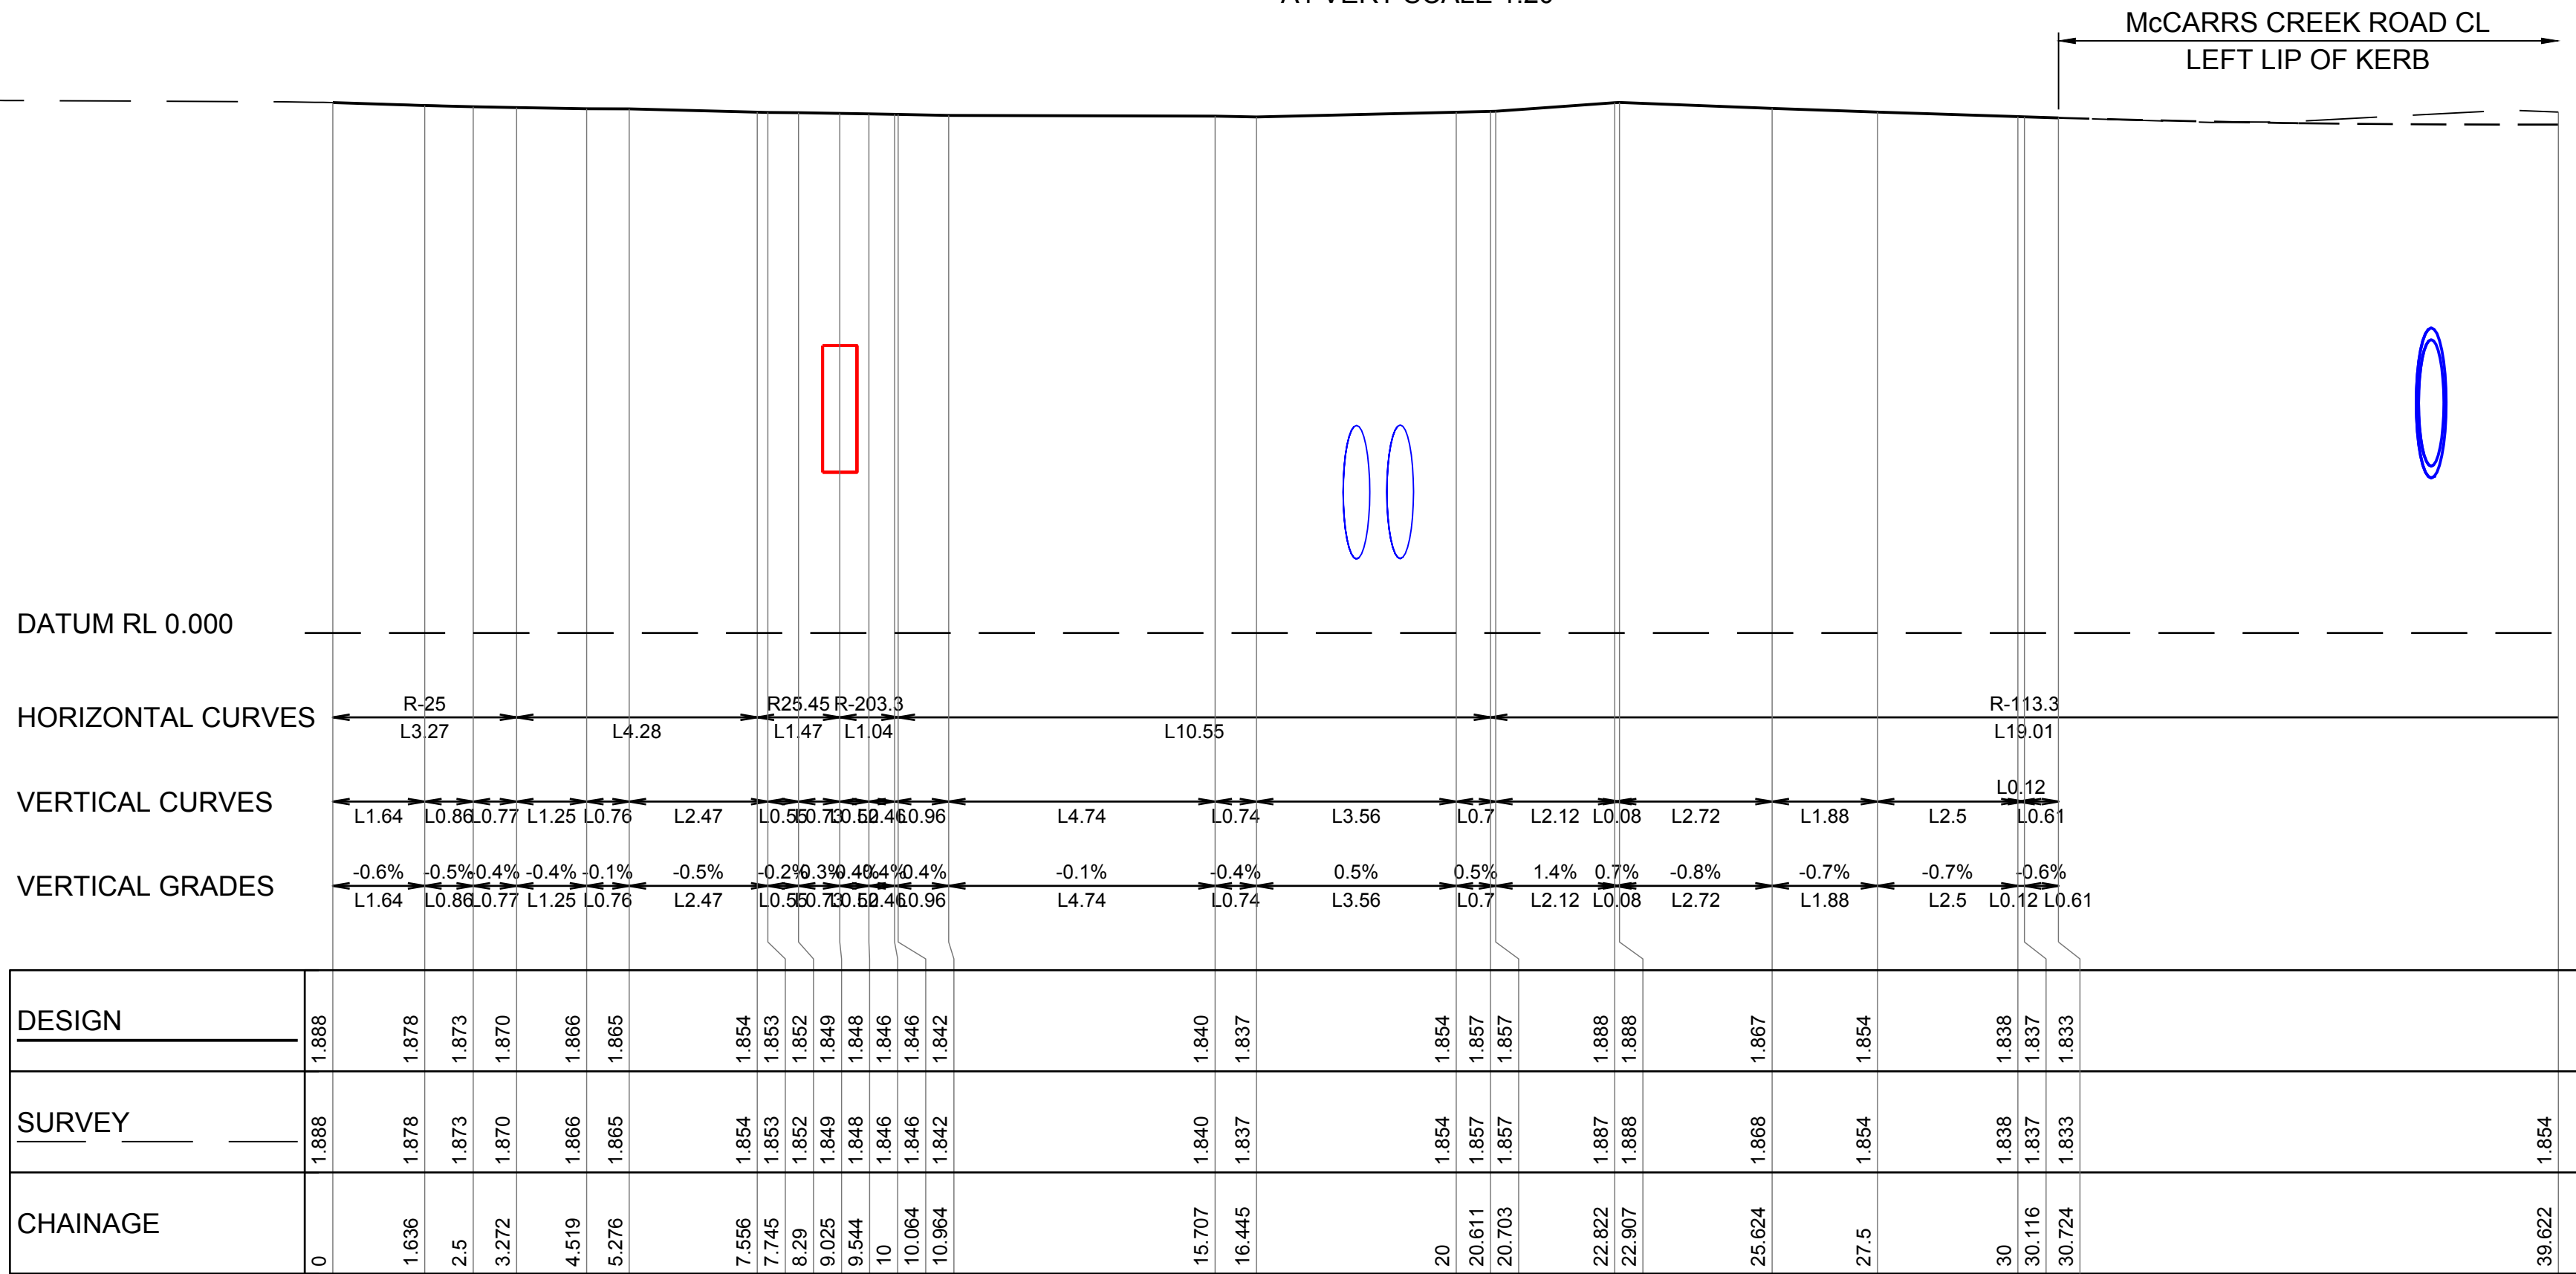

WESTERN RETROFIT RIGHT KERB - LONGITUDINAL SECTION

A1 HORZ SCALE 1:100
A1 VERT SCALE 1:20

Centreline Data
X = 340683.580
Y = 6275807.346
Z = 1.747

DATUM RL 0.000

DESIGN	1.712	1.712	1.722	1.722	1.729	1.729	1.729	1.729	1.747	1.747
SURVEY	1.712	1.712	1.722	1.722	1.729	1.729	1.729	1.729	1.747	1.747
OFFSET	-2.710	-1.967	-1.727	-1.727	-1.387	-1.387	-1.387	-1.387	-0.450	-0.450

CHAINAGE 29.778

Centreline Data
X = 340681.036
Y = 6275799.546
Z = 1.793

DATUM RL 1.000

DESIGN	1.718	1.718	1.735	1.735	1.743	1.743	1.745	1.745	1.753	1.753
SURVEY	1.718	1.718	1.735	1.735	1.743	1.743	1.745	1.745	1.753	1.753
OFFSET	-4.528	-3.475	-3.025	-3.025	-2.905	-2.905	-2.875	-2.875	-0.900	-0.450

CHAINAGE 15

Centreline Data
X = 340667.916
Y = 6275792.285
Z = 1.895

DATUM RL 1.000

DESIGN	1.874	1.874	1.875	1.875	1.881	1.881	1.885	1.885	1.895	1.895
SURVEY	1.874	1.874	1.875	1.875	1.881	1.881	1.885	1.885	1.895	1.895
OFFSET	-1.110	-1.050	-1.050	-1.050	-0.600	-0.600	-0.550	-0.550	0.000	0.000

CHAINAGE 0

CROSS-SECTIONS


RETROFIT KERB LEFT CL

NOTE:

THE DESIGN LEVELS SHOWN ON THIS DRAWING WERE DESIGNED FROM A TRIANGULATION OF GIVEN DATA (SURVEY PROVIDED BY WARD CIVIL) AND WARREN SMITH AND PARTNERS CANNOT INSURE THE ACCURACY OF THIS INFORMATION. CONSTRUCTED LEVELS ARE TO BE CONFIRMED ON-SITE.

DO NOT SCALE FROM DRAWINGS. CHECK & VERIFY ALL DIMENSIONS & LEVELS BEFORE COMMENCEMENT OF ANY WORK.

THIS DRAWING IS NOT TO BE COPIED IN PART OR WHOLE WITHOUT WRITTEN PERMISSION FROM WARREN SMITH AND PARTNERS.

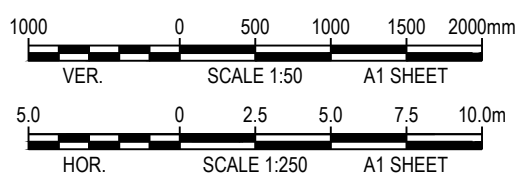

REVISION	AMENDMENT	DATE
A	80% DETAILED DESIGN ISSUE	14/10/16
B	STAGE 1 CONSTRUCTION ISSUE (ROAD ONLY)	03/05/17
1	STAGE 1 CONSTRUCTION ISSUE	28/08/17

REVISION	AMENDMENT	DATE

CLIENT

WARD

PROJECT

MCCARRS CREEK ROAD
REALIGNMENT STAGE 1
CNR MCCARRS CREEK AND
PITTSWATER ROADS, CHURCH POINT

PREPARED BY

Warren Smith & Partners Pty Ltd
1st Floor, 123 Clarence Street, Sydney 2000 NSW Australia
T 02 9299 1312 F 02 9290 1295 wsp@warrensmith.com.au
www.warrensmith.com.au ABN 36 300 430 126


CONSULTING ENGINEERS

- Hydraulic Services
- Fire Protection
- Civil Engineering
- Sydney Water Accredited Water Servicing Co-ordinator
- Design Project Management - Building Plan Approvals


SERVING THE CONSTRUCTION INDUSTRY SINCE 1981.

TITLE				
WESTERN RETROFIT KERB LONGITUDINAL AND CROSS SECTIONS				
SCALE	DRAWN	DESIGNED	CHECKED	APPROVED
AS SHOWN	J.C.	C.S.	P.G.	M.C.
JOB No.		DRAWING No.	ISSUE	
5325000		C6.05	1	
DATE	PACKAGE STATUS			
10/02/2017	FOR CONSTRUCTION			

STORMWATER	
	EXISTING STORMWATER PIPE
	EXISTING STORMWATER PIPE TO BE REMOVED
	PIPE DIAMETER AND DIRECTION OF FLOW
	STORMWATER PIPE
	KERB INLET PIT (AT SAG)
	KERB INLET PIT (ON GRADE)
	900 x 900 GRATED INLET PIT
	900 x 900 JUNCTION PIT
	GD
	GRATED TRENCH DRAIN
	CONCRETE HEADWALL
	PIT STRUCTURE NUMBER
	STORMWATER LINE NUMBER
	GROSS POLLUTANT TRAP

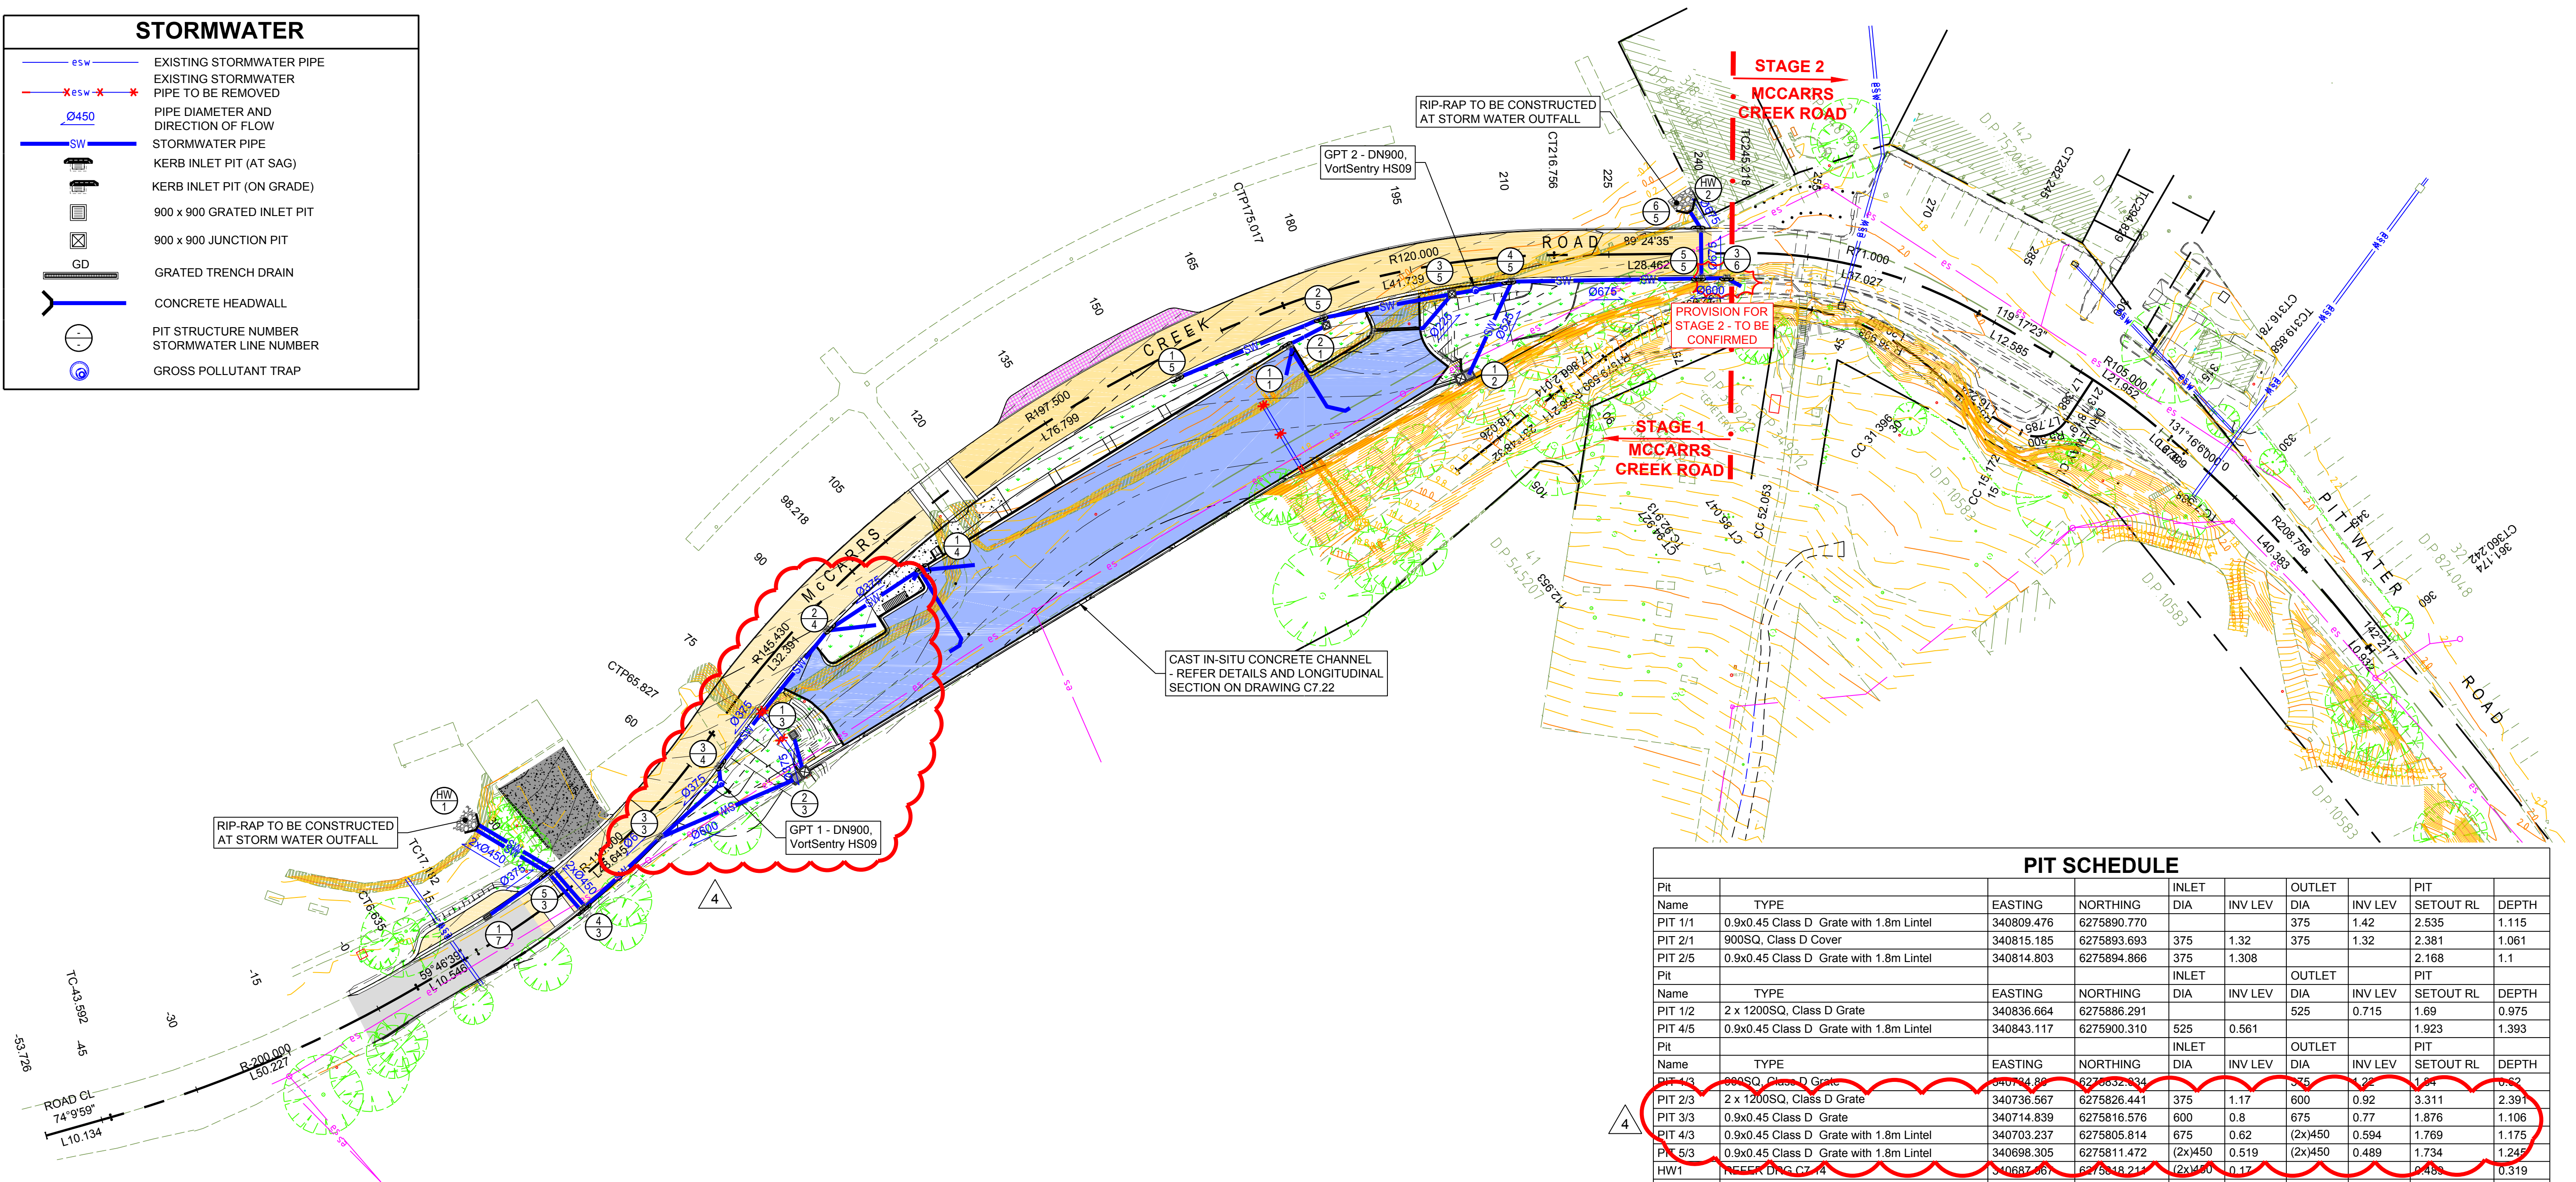

FOR CONSTRUCTION

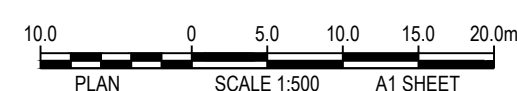


CLIENT

**WARD**

PROJECT

MCCARRS CREEK ROAD
REALIGNMENT STAGE 1
CNR MCCARRS CREEK AND
PITTSWATER ROADS, CHURCH POINT

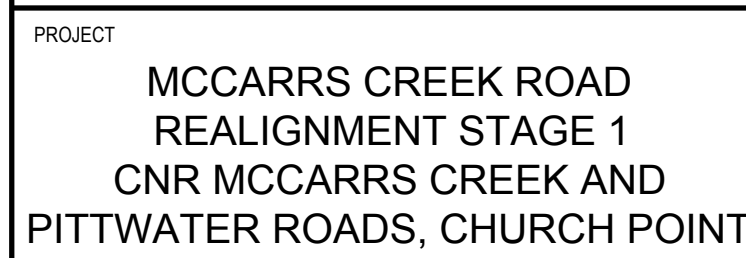
















Part



ISO 9001
International Standards
Certification

Lic No: QAC/R6

STORMWATER DRAINAGE PLAN									
SCALE	AS SHOWN	DRAWN	J.C.	DESIGNED	C.S.	CHECKED	P.G.	APPROVED	M.C.
JOB No.	5325000		DRAWING No.		C7.01		ISSUE		
DATE		10/02/2017		PACKAGE STATUS		FOR CONSTRUCTION			

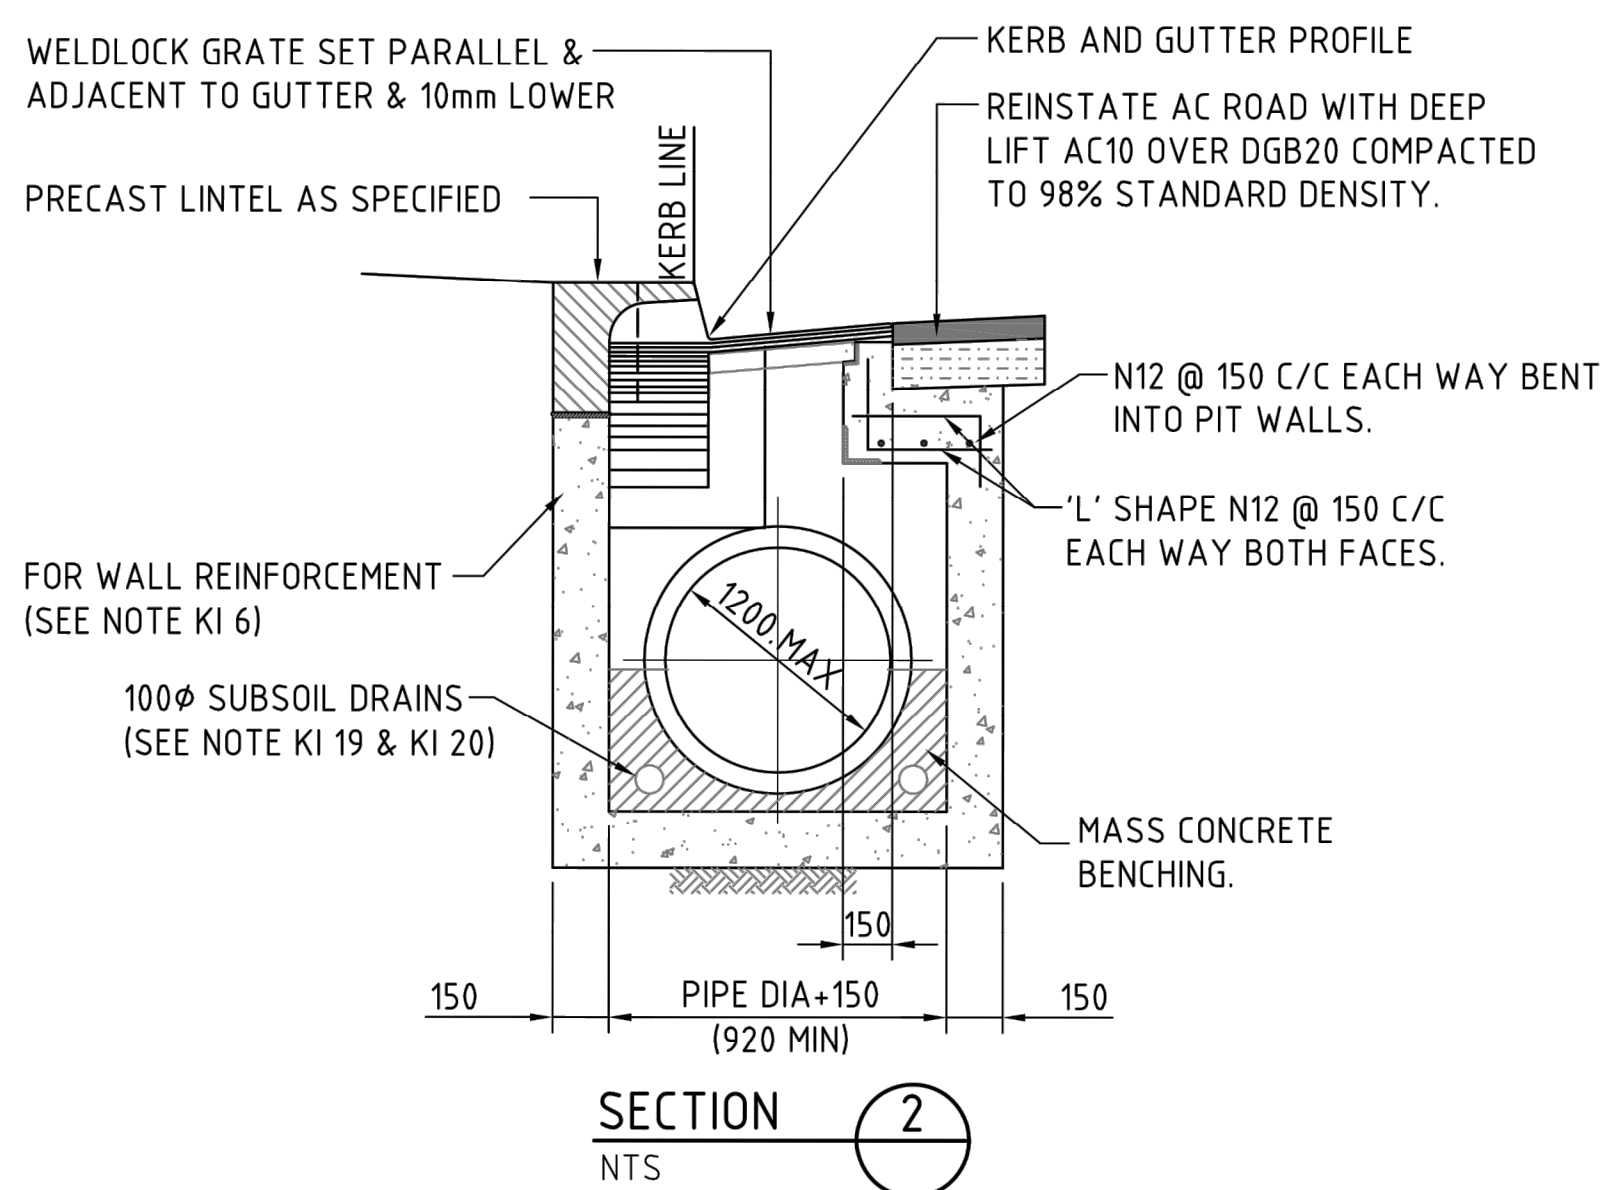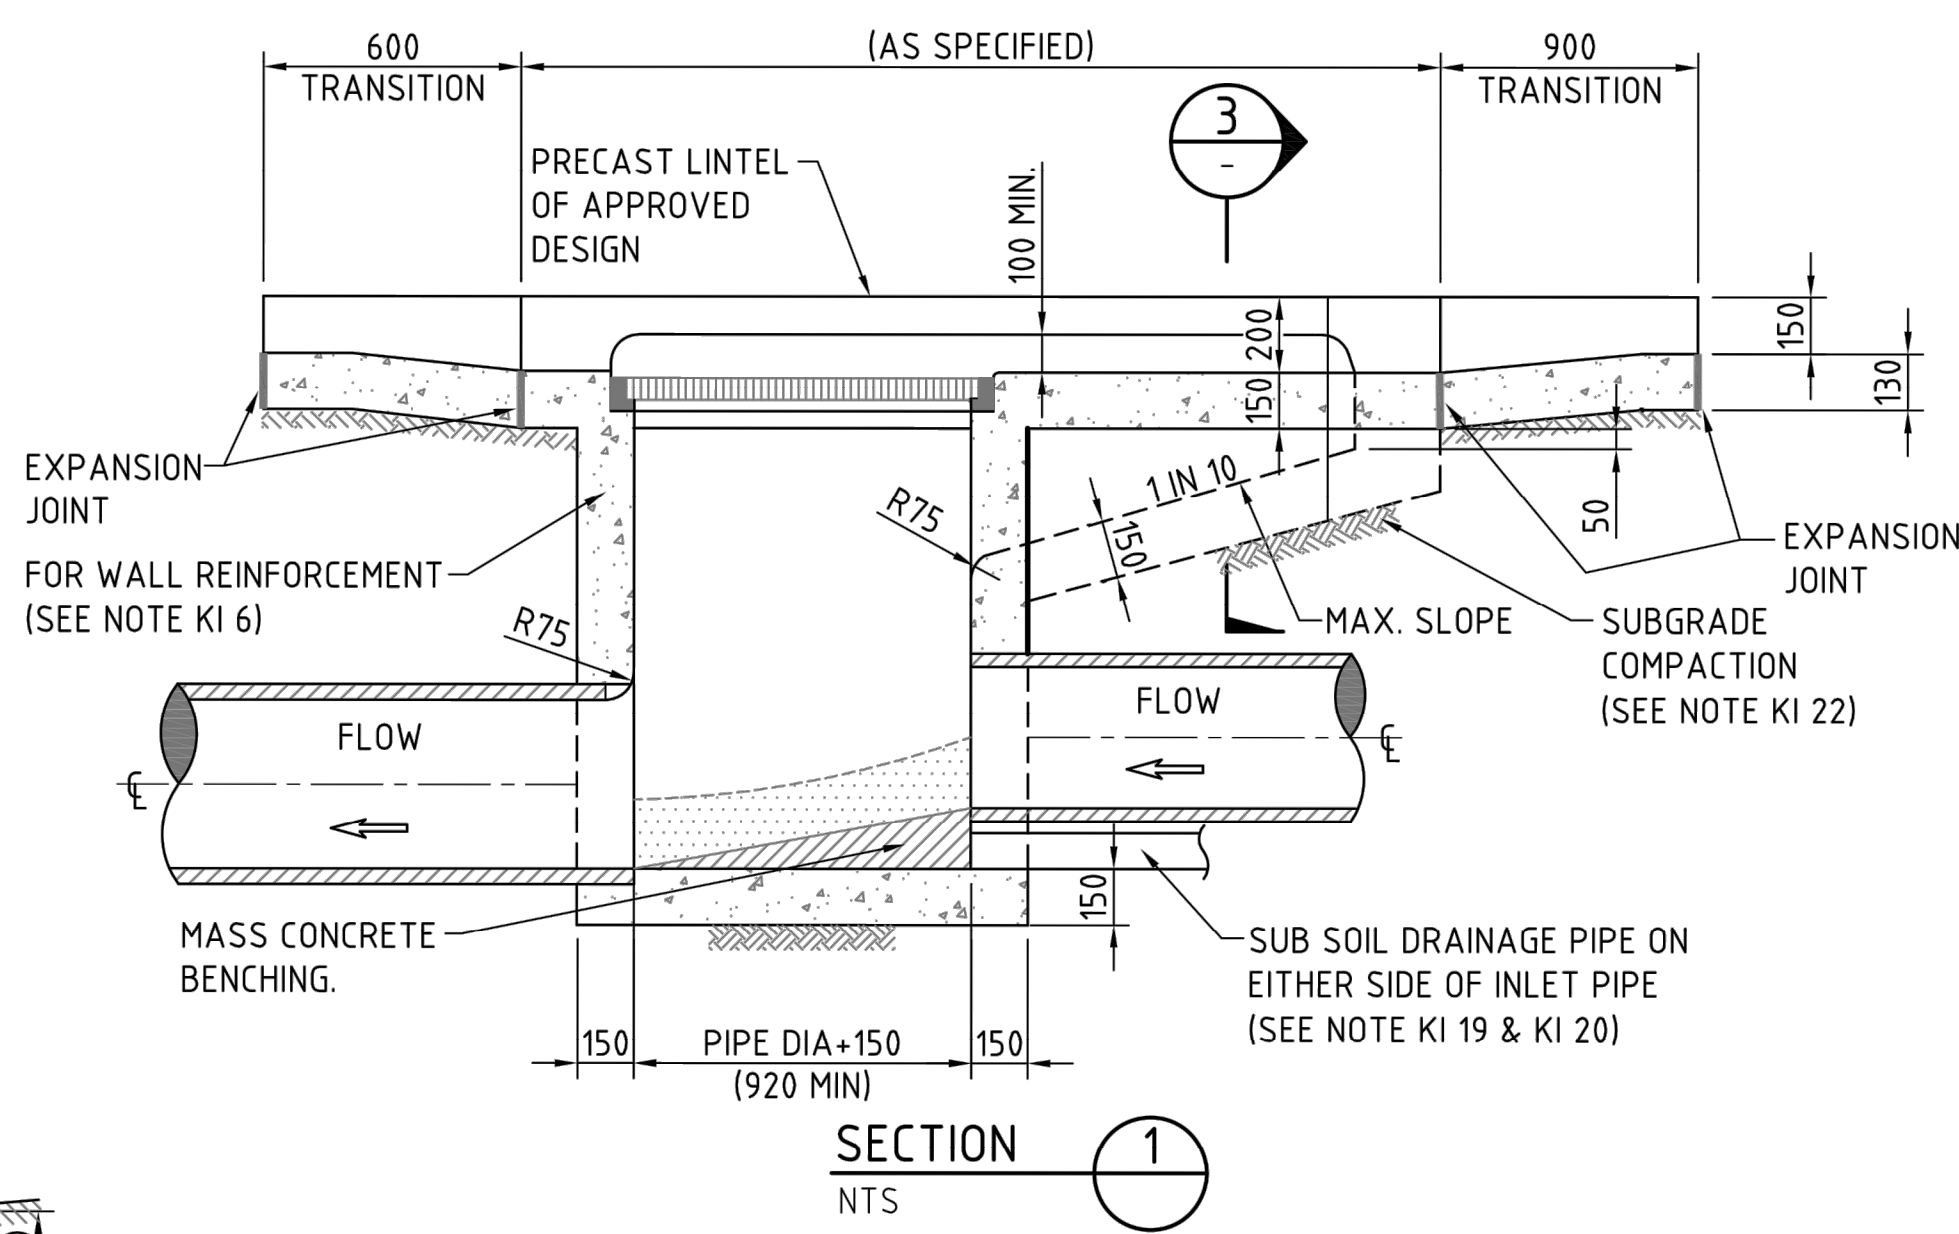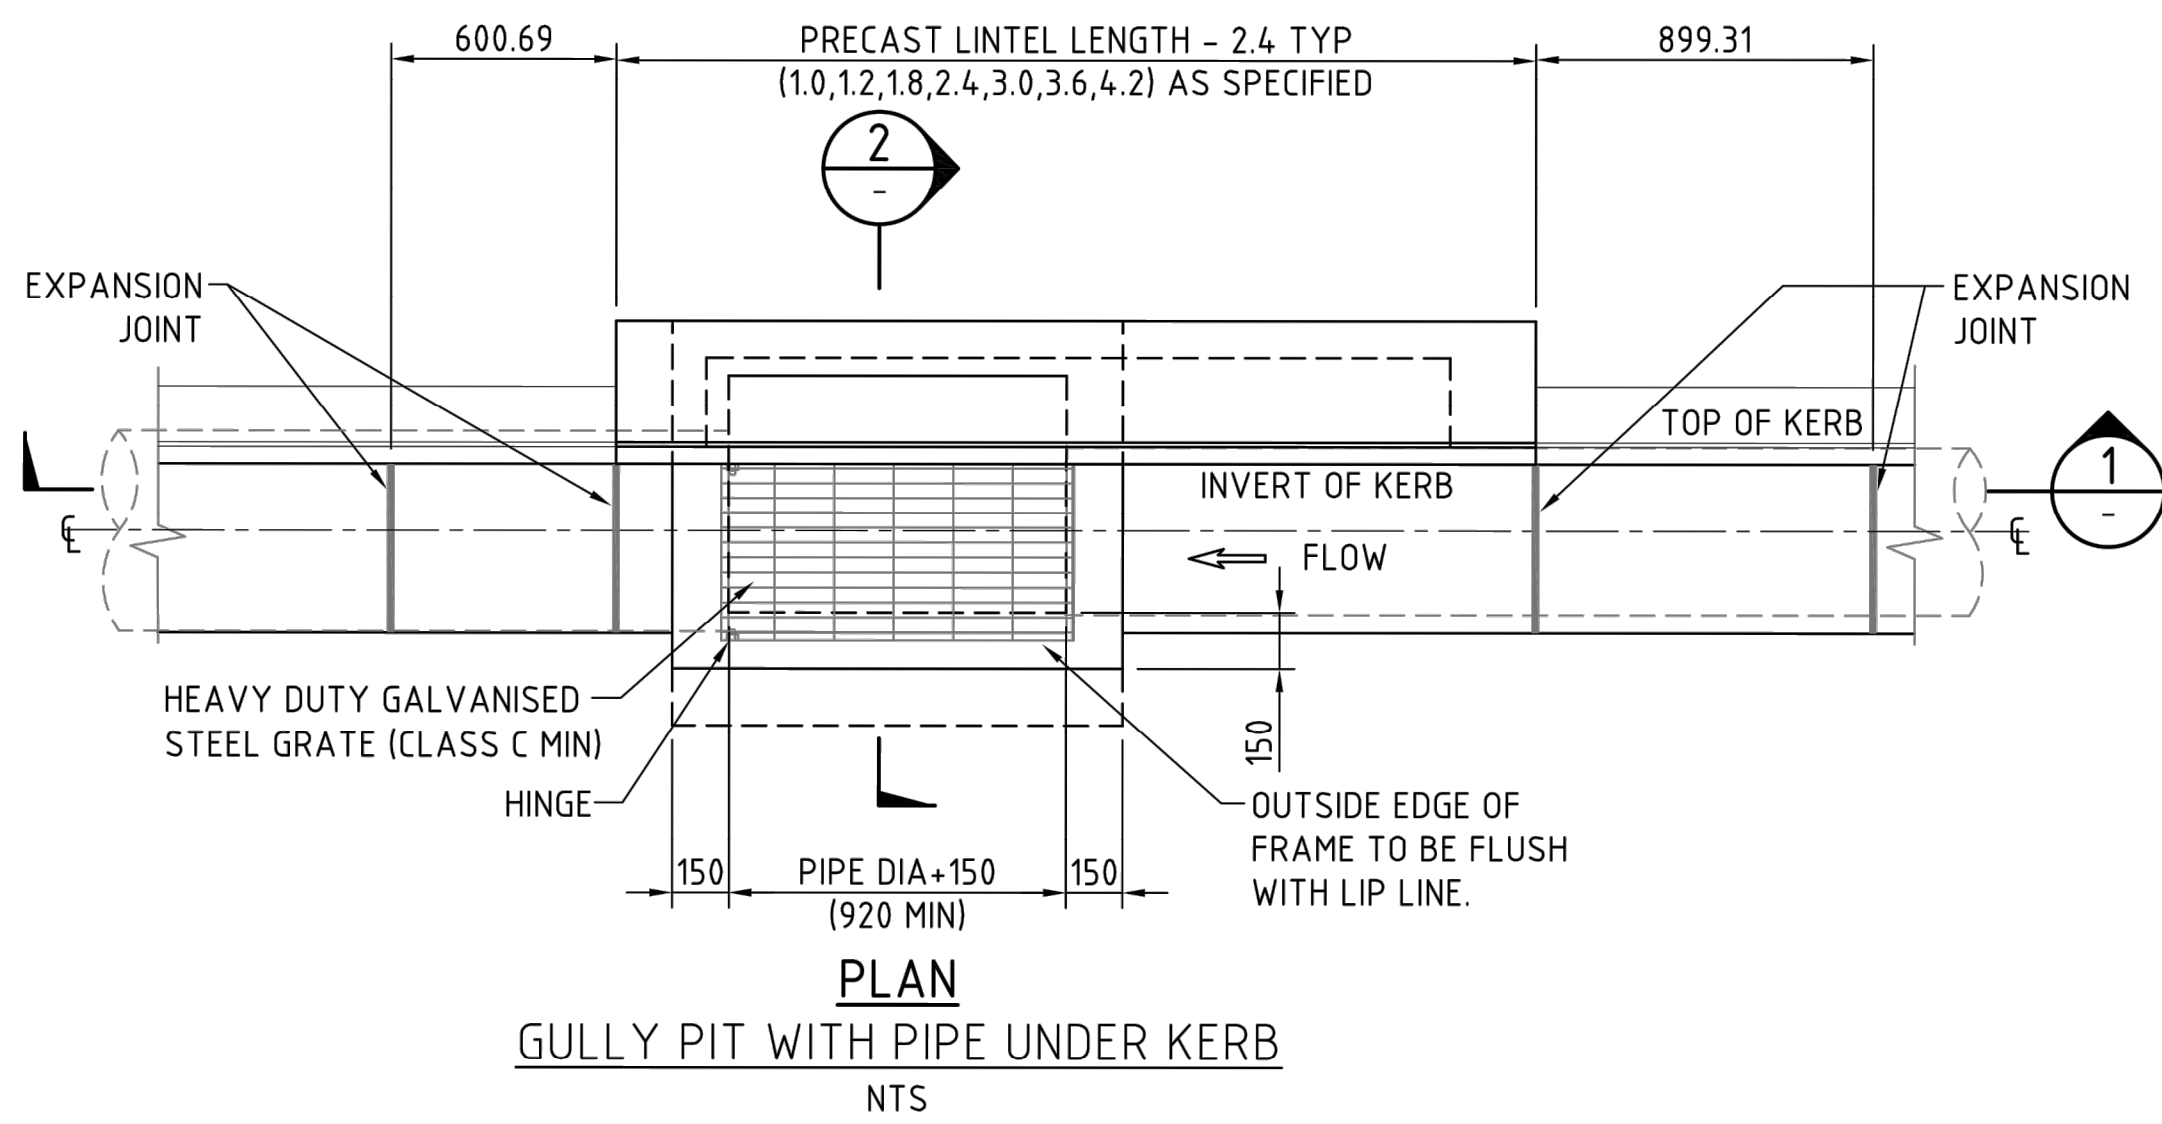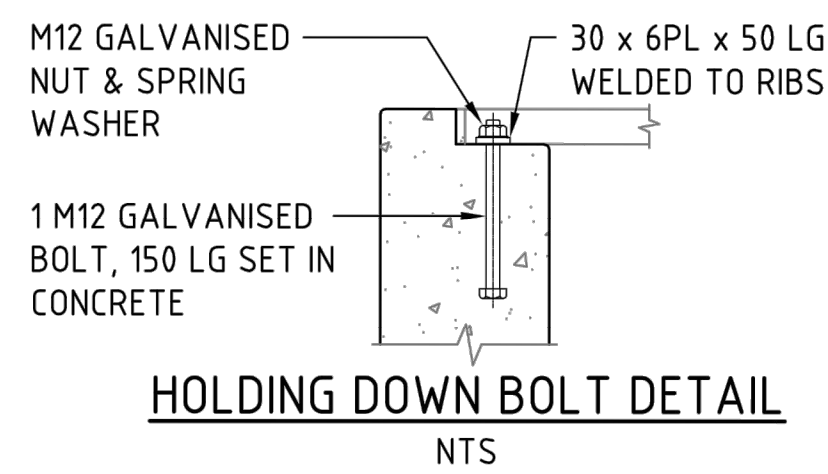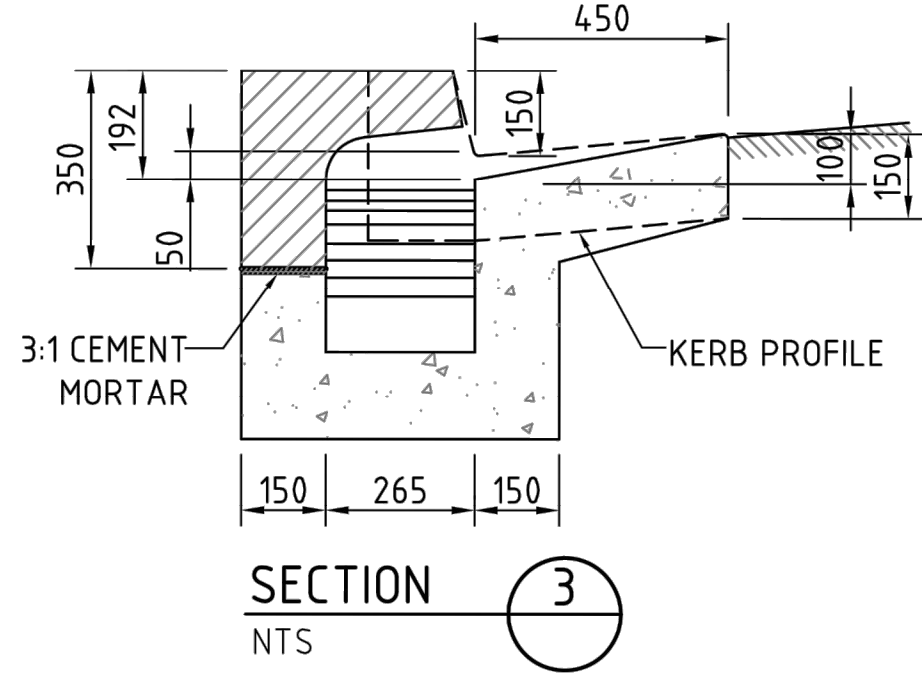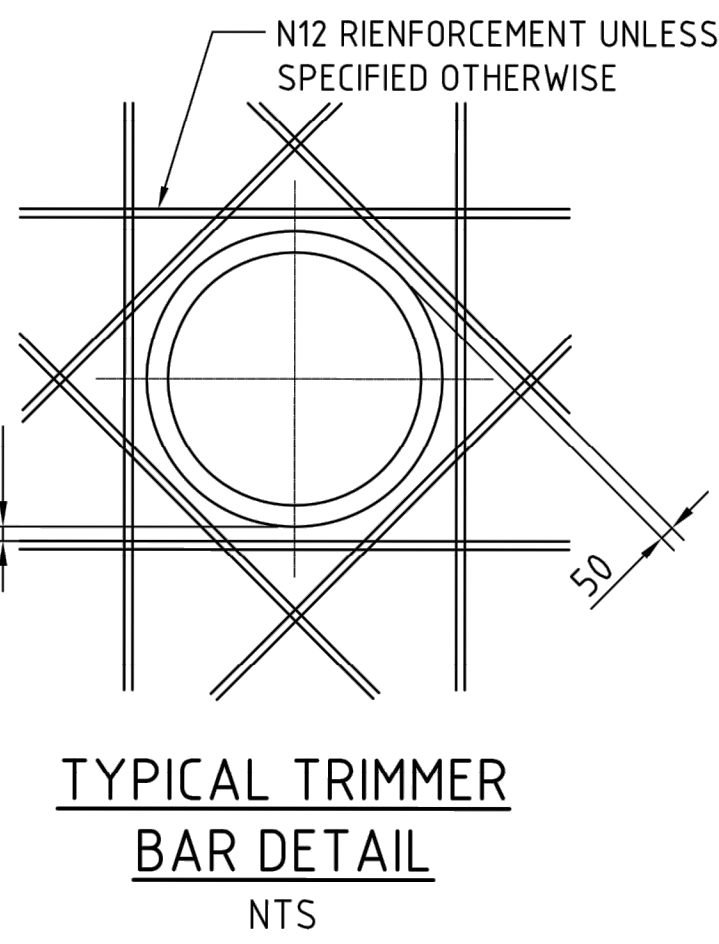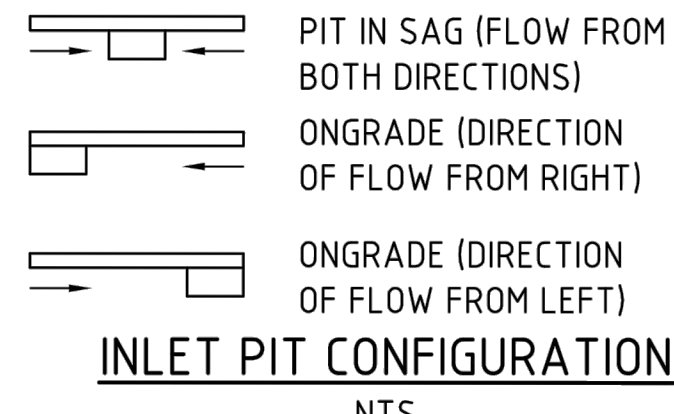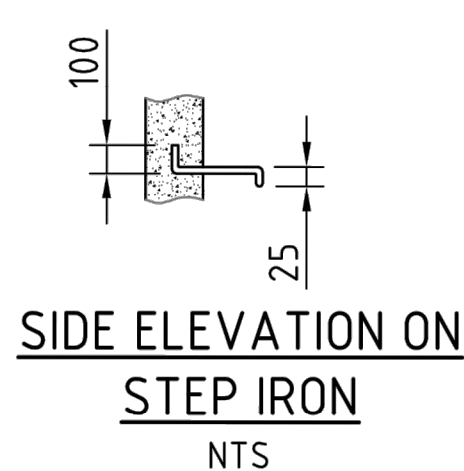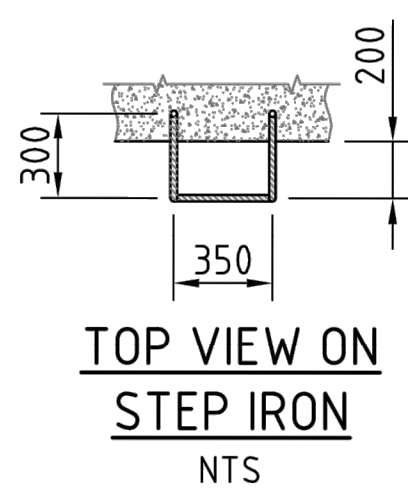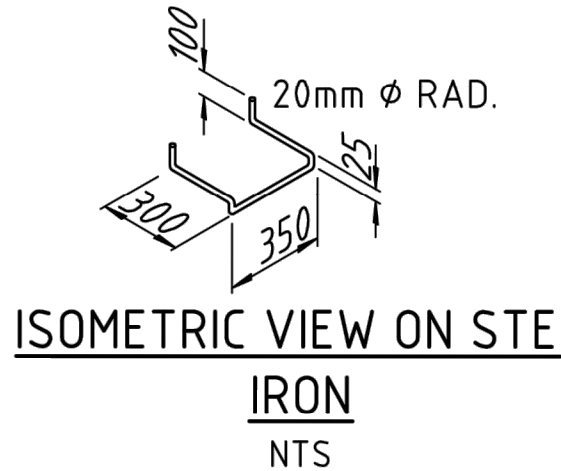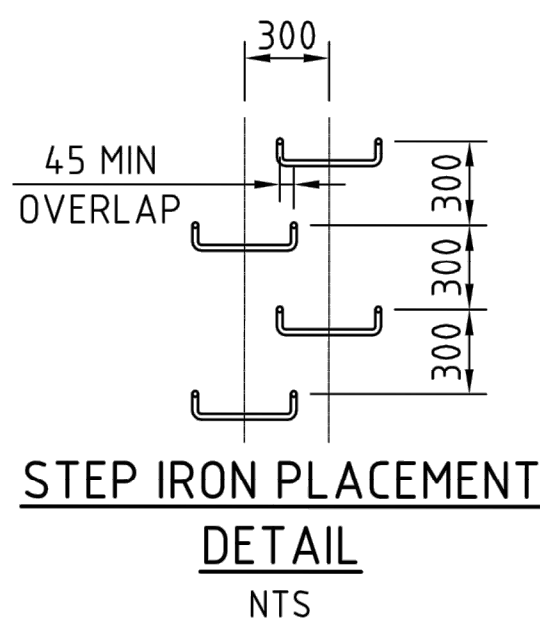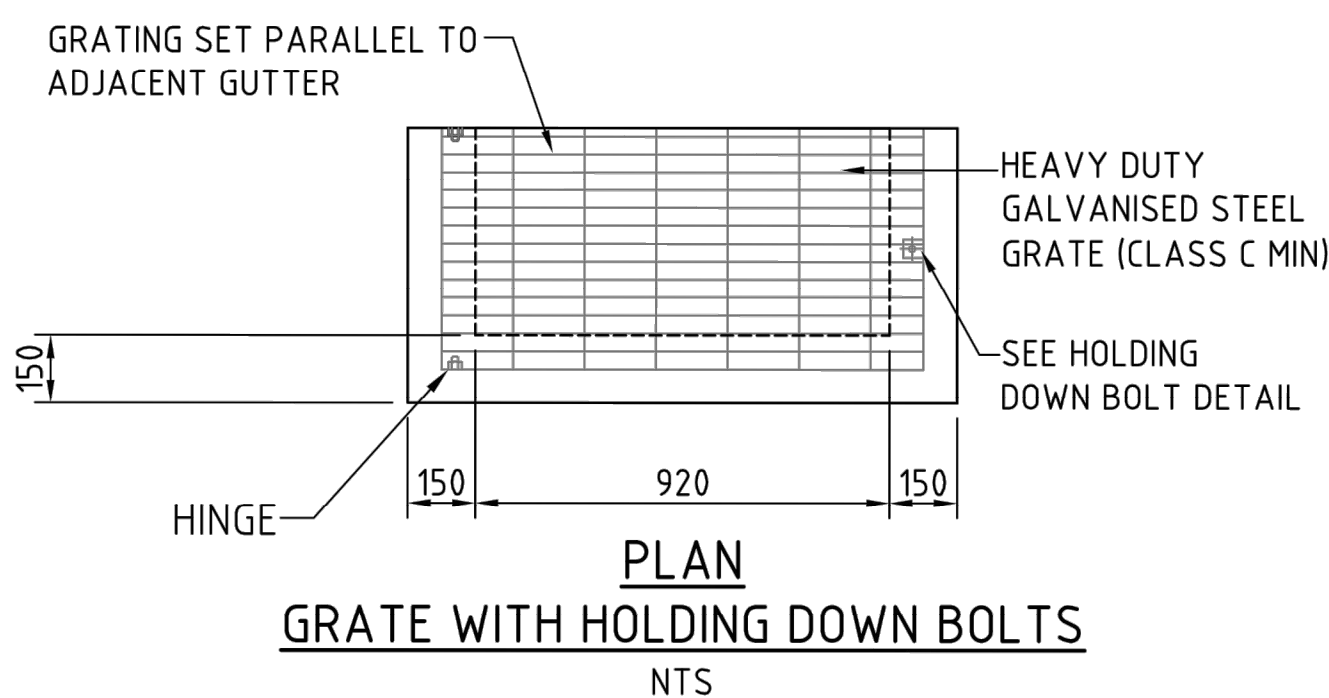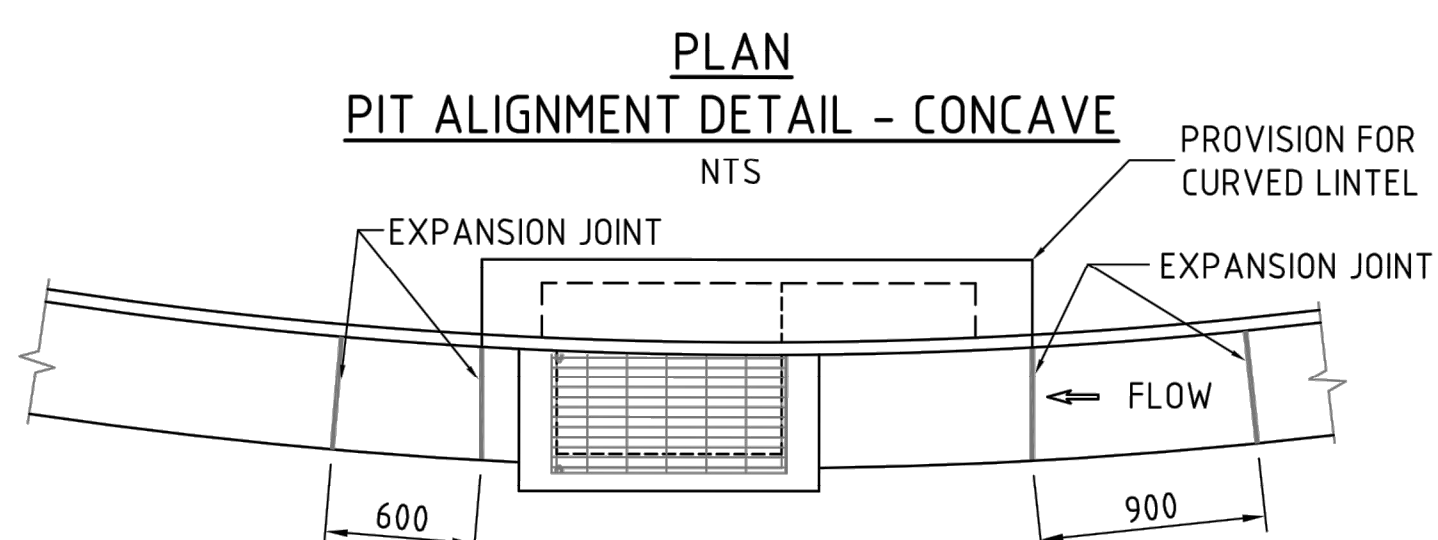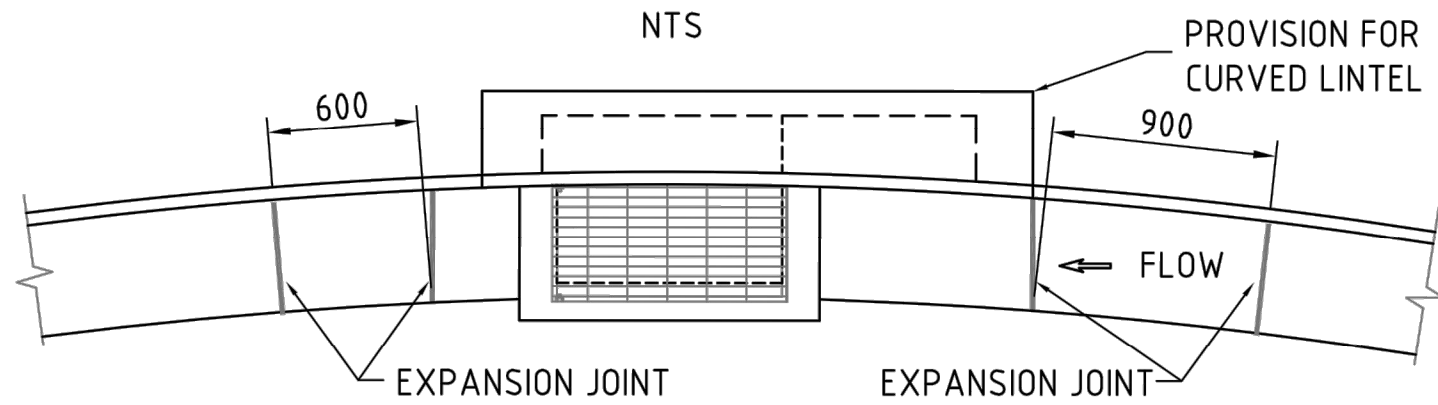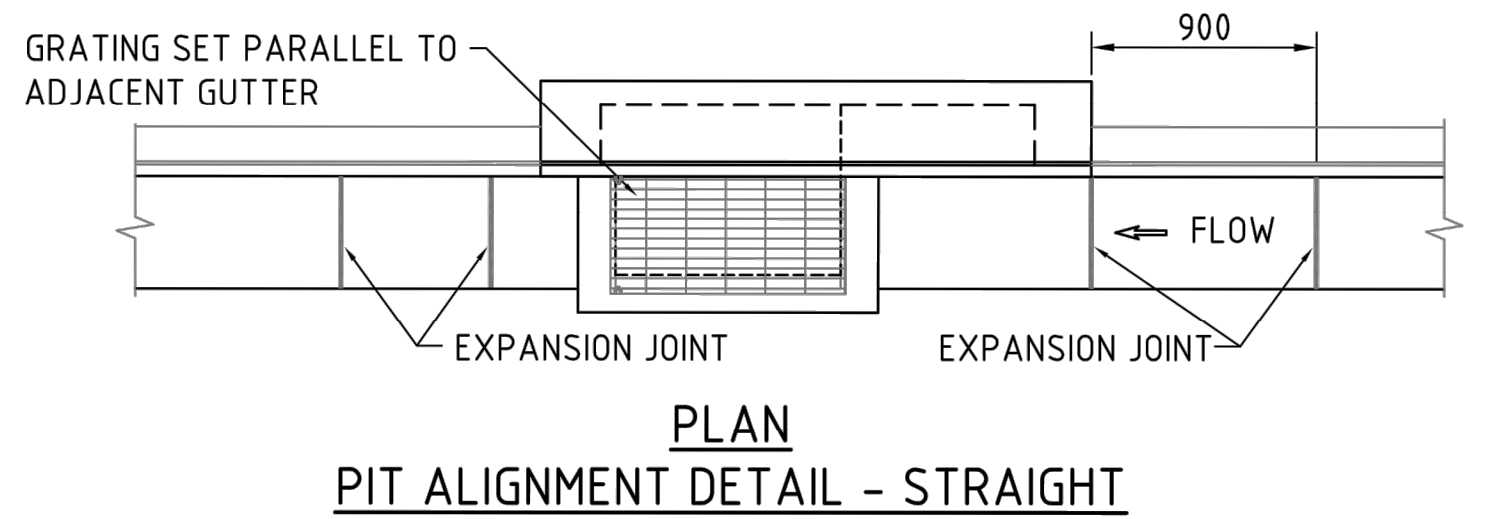


GENERAL NOTES:

1. CONCRETE MINIMUM GRADE 25MPa AT 28 DAYS (AS PER AS3600) UNLESS OTHERWISE STATED.
2. WHERE PIT IS LOCATED IN SAG, INLET DEPRESSIONS ARE TO BE ADDED ON BOTH SIDES OF THE PIT.
3. STEEL IN PRECAST LINETS TO BE GRADE N32.
4. TOTAL LENGTH OF INLET VARIES DEPENDANT ON THE REQUIRED INLET CAPACITY (SEE DESIGN)
5. KERB LEVELS SHALL BE AS PER GRADING ON THE DESIGN LONGITUDINAL SECTIONS.
6. FOR PIT DEPTHS LESS THAN 3000 PROVIDE N12 @250 CENTRES EACH WAY AT 50 COVER TO INSIDE FACE WALLS AND BASE. PROVIDE 400 LAP AT CORNERS. FOR PIT DEPTHS GREATER THAN 3000, SEPARATE DESIGN IS REQUIRED.
7. PITS DEEPER THAN 1200mm TO BE FITTED WITH GALVANISED STEP IRONS AT 300mm CENTRES. REFER TO STEP IRON PLACEMENT DETAIL ON THIS DRAWING.
8. PROPRIETARY STEPS MAY BE USED AS AN ALTERNATIVE IF APPROVED BY COUNCIL. THESE SHALL BE INSTALLED ACCORDING TO THE MANUFACTURERS INSTRUCTIONS.
9. STEP IRONS SHALL BE LOCATED:
 - DIRECTLY BELOW THE OPENING ON THE COVER.
 - DESIRABLY ON A WALL WITHOUT PIPE OPENINGS.
10. METAL FOR STEP IRONS SHALL BE STRUCTURAL GRADE 250 (AS PER AS 3678).
11. STEP IRONS SHALL HAVE ROUNDED EDGES.
12. ALL REINFORCEMENT LAPS 400mm LONG (MIN).
13. ALL EXPOSED EDGES TO BE ROUNDED 20mm RADIUS.
14. ALL BOLTS WASHERS AND NUTS TO BE GALVANISED.
15. MINIMUM COVER TO REINFORCEMENT IS TO BE NO LESS THAN 50mm.
16. STEEL GRATES AND FRAMES TO BE FABRICATED FROM MILD STEEL AND HOT DIP GALVANISED (AS PER AS1650).
17. GRATE PATTERN AND BAR SIZE MAY VARY TO SUIT APPLICATION BUT TYPICALLY SHALL BE CLASS C AND BICYCLE SAFE (AS PER AS3996) UNLESS OTHERWISE STATED.
18. WHERE PIPES ENTER PIT ON SKEW PIPE DIA=HORIZONTAL SKEW DIMENSIONS.
19. 100mm DIA SUBSOIL DRAIN OUTLETS TO BE LOCATED 100mm ABOVE INVERT OF THE STORMWATER PIT. REFER TO DRG CI-005 SUBSOIL DRAINAGE AND OUTLET STRUCTURES.
20. PROVIDE 3m LENGTH OF 100mm DIA SUBSOIL DRAINAGE PIPE WRAPPED IN FABRIC SOCK ADJACENT TO ALL INLET PIPES AND DRAINING TO PIT.
21. FILL ANY GAPS WITH EPOXY RESIN MORTAR OR POLYESTER RESIN MORTAR.
22. PIT SUBGRADE COMPACTION IS TO BE MIN 98% STANDARD.
23. ALL DIMENSIONS ARE SHOWN IN MILLIMETRES U.N.O.
24. MIN PIT DEPTH 800mm.


FOR CONSTRUCTION

DO NOT SCALE FROM DRAWINGS. CHECK & VERIFY ALL DIMENSIONS & LEVELS BEFORE COMMENCEMENT OF ANY WORK.		THIS DRAWING IS NOT TO BE COPIED IN PART OR WHOLE WITHOUT WRITTEN PERMISSION FROM WARREN SMITH AND PARTNERS.		100 0 100 200 300 400 500mm PLAN SCALE 1:10 A1 SHEET 200 0 200 400 600 800 1000mm PLAN SCALE 1:20 A1 SHEET		REVISION A 80% DETAILED DESIGN ISSUE 14/10/16 B STAGE 1 100% DETAILED DESIGN ISSUE 08/11/16 1 STAGE 1 CONSTRUCTION ISSUE 03/05/17		AMENDMENT DATE 14/10/16 08/11/16 03/05/17		REVISION AMENDMENT DATE		CLIENT WARD PROJECT MCCARRS CREEK ROAD REALIGNMENT STAGE 1 CNR MCCARRS CREEK AND PITTWATER ROADS, CHURCH POINT		PREPARED BY Warren Smith & Partners CONSULTING ENGINEERS Hydraulic Services Fire Protection Civil Engineering Sydney Water Accredited Water Servicing Co-ordinator Design Project Management - Building Plan Approvals SERVING THE CONSTRUCTION INDUSTRY SINCE 1981.		TITLE STORMWATER DETAILS SHEET 1 OF 4 SCALE AS SHOWN DRAWN J.C. DESIGNED C.S. CHECKED P.G. APPROVED M.C. JOB No. 5325000 DRAWING No. C7.11 DATE 10/02/2017 PACKAGE STATUS FOR CONSTRUCTION	
---	--	--	--	---	--	--	--	---	--	-------------------------------	--	--	--	--	--	---	--

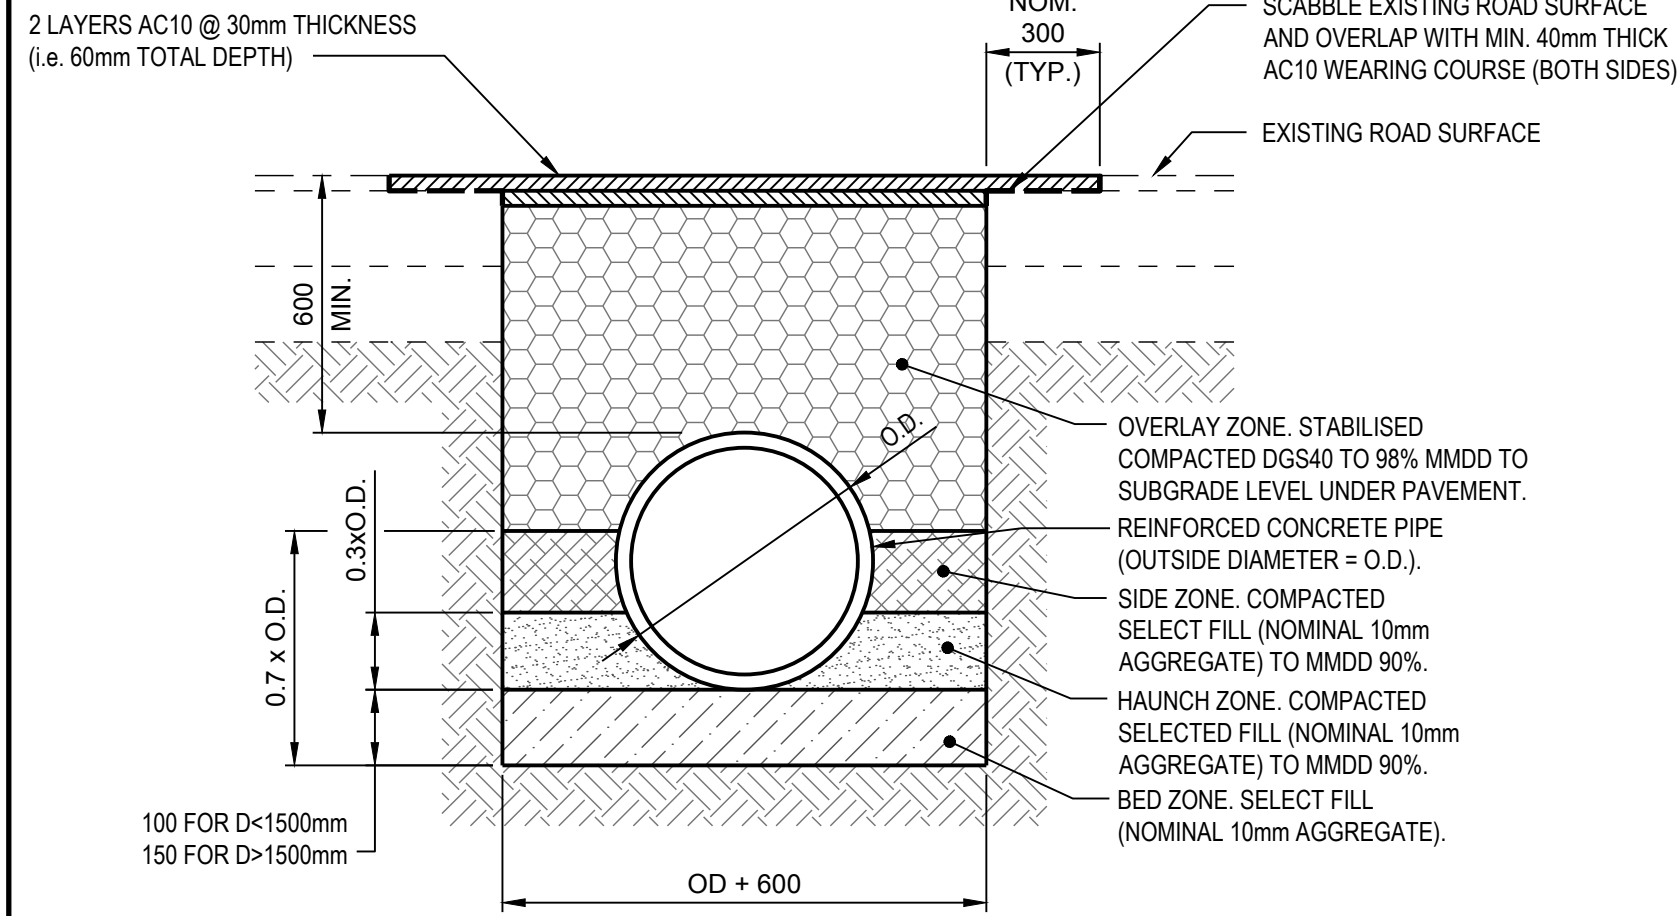


**BITUMENOUS PAVEMENT
REINSTATEMENT OVER
STORMWATER TRENCH**
NOT TO SCALE

FOR SURFACE TREATMENT
REFER TO:
- PAVEMENT DETAILS; OR
- PAVEMENT REINSTATEMENT
DETAILS; OR
- TOPSOIL AS OUTLINED IN THE
SPECIFICATION

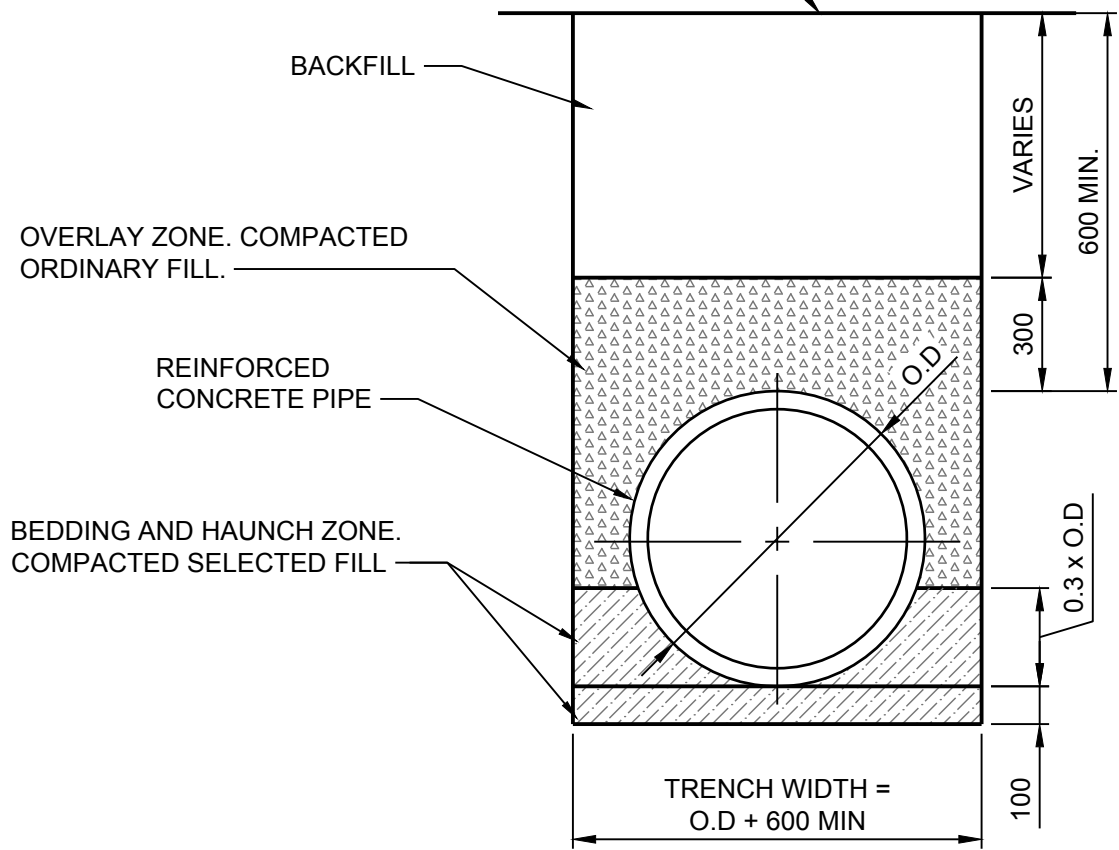


**TYPICAL PIPE TRENCH
GENERAL AREAS**
SCALE : NOT TO SCALE

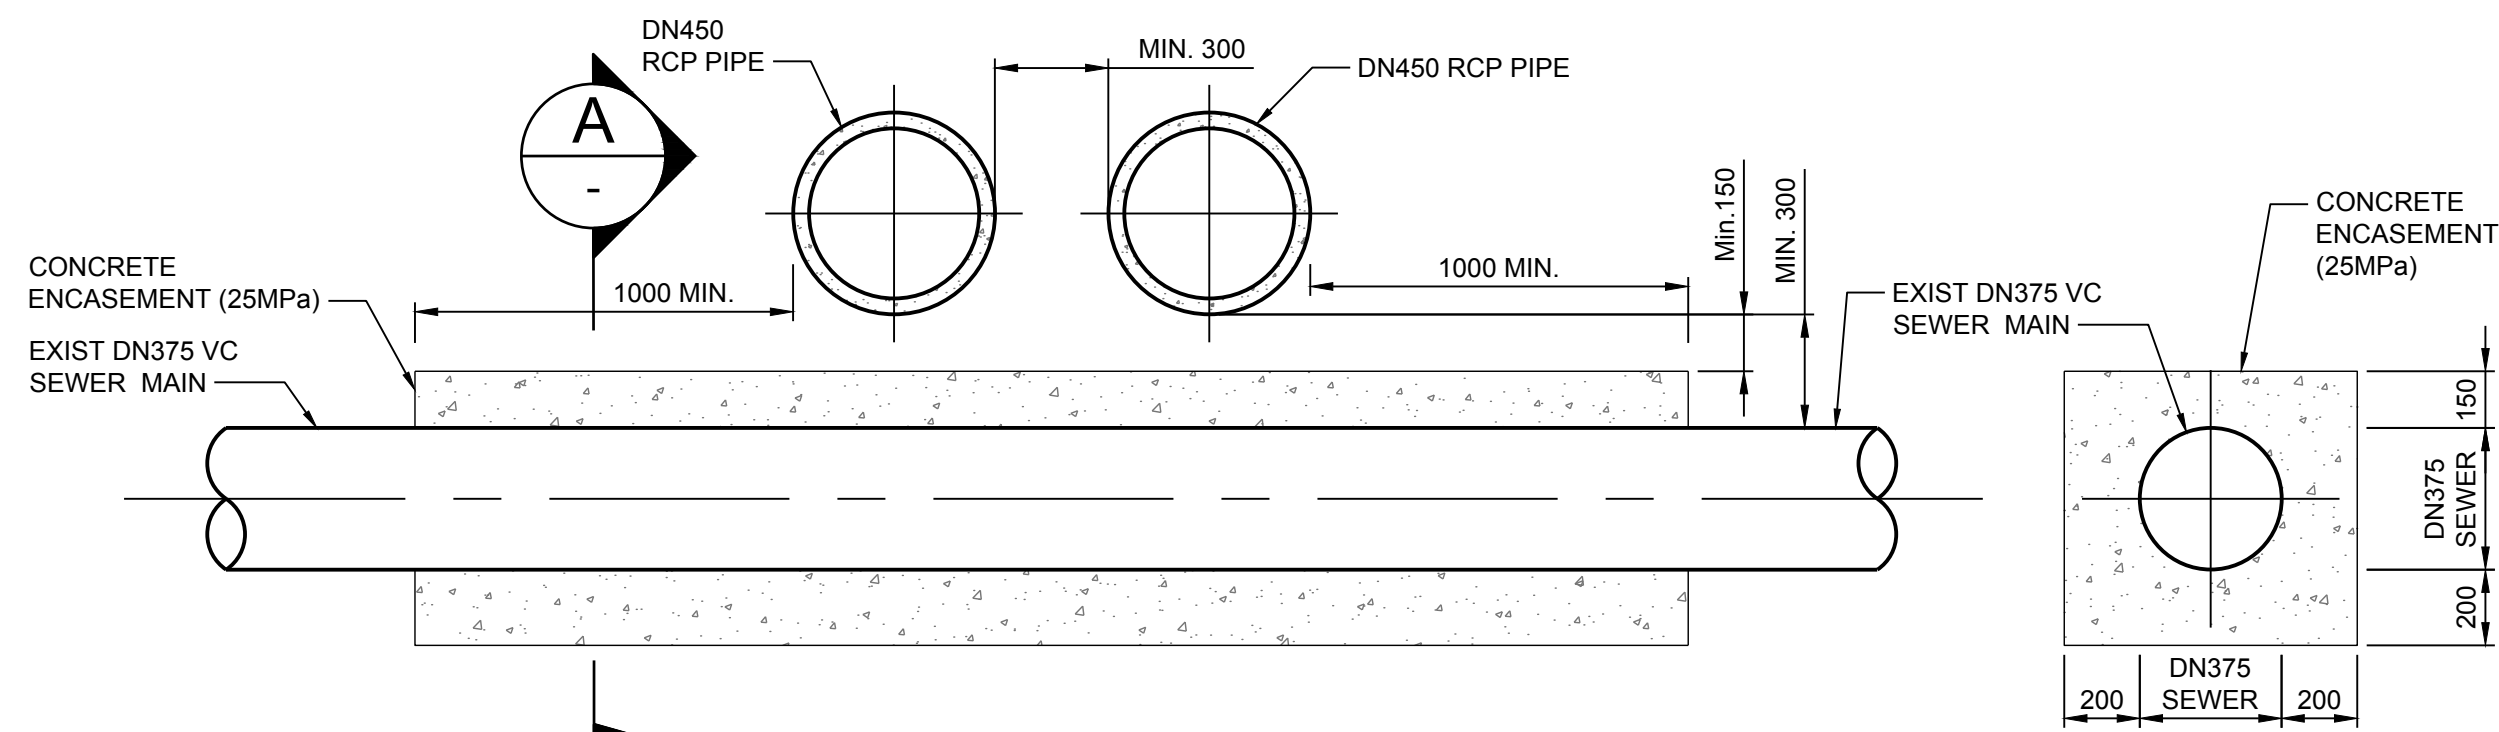


SECTION - DN450 CROSSING OF EXIST DN375 SEWER
SCALE: 1:20


DETAIL A - DN450 CROSSING OF EXIST DN375 SEWER

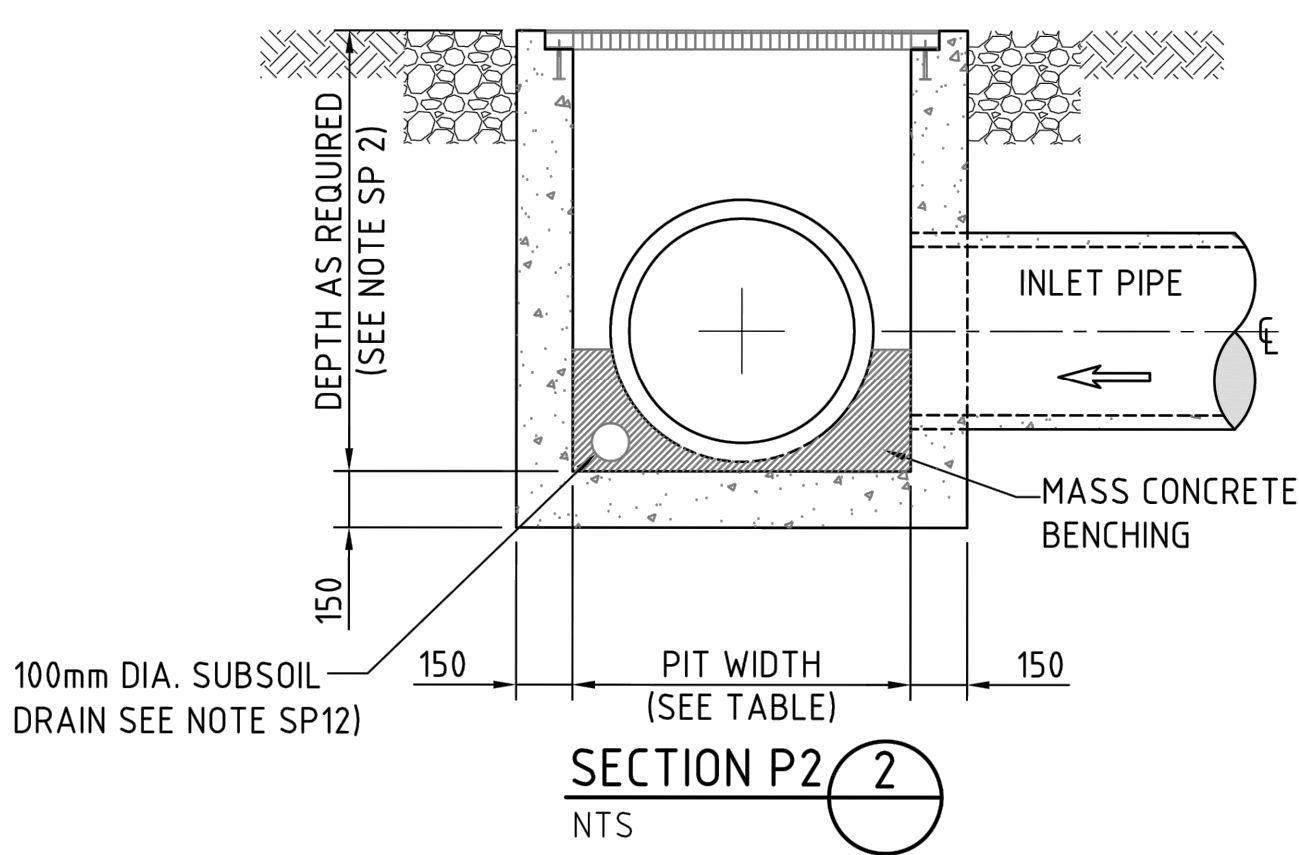

SECTION P2 2
NTS

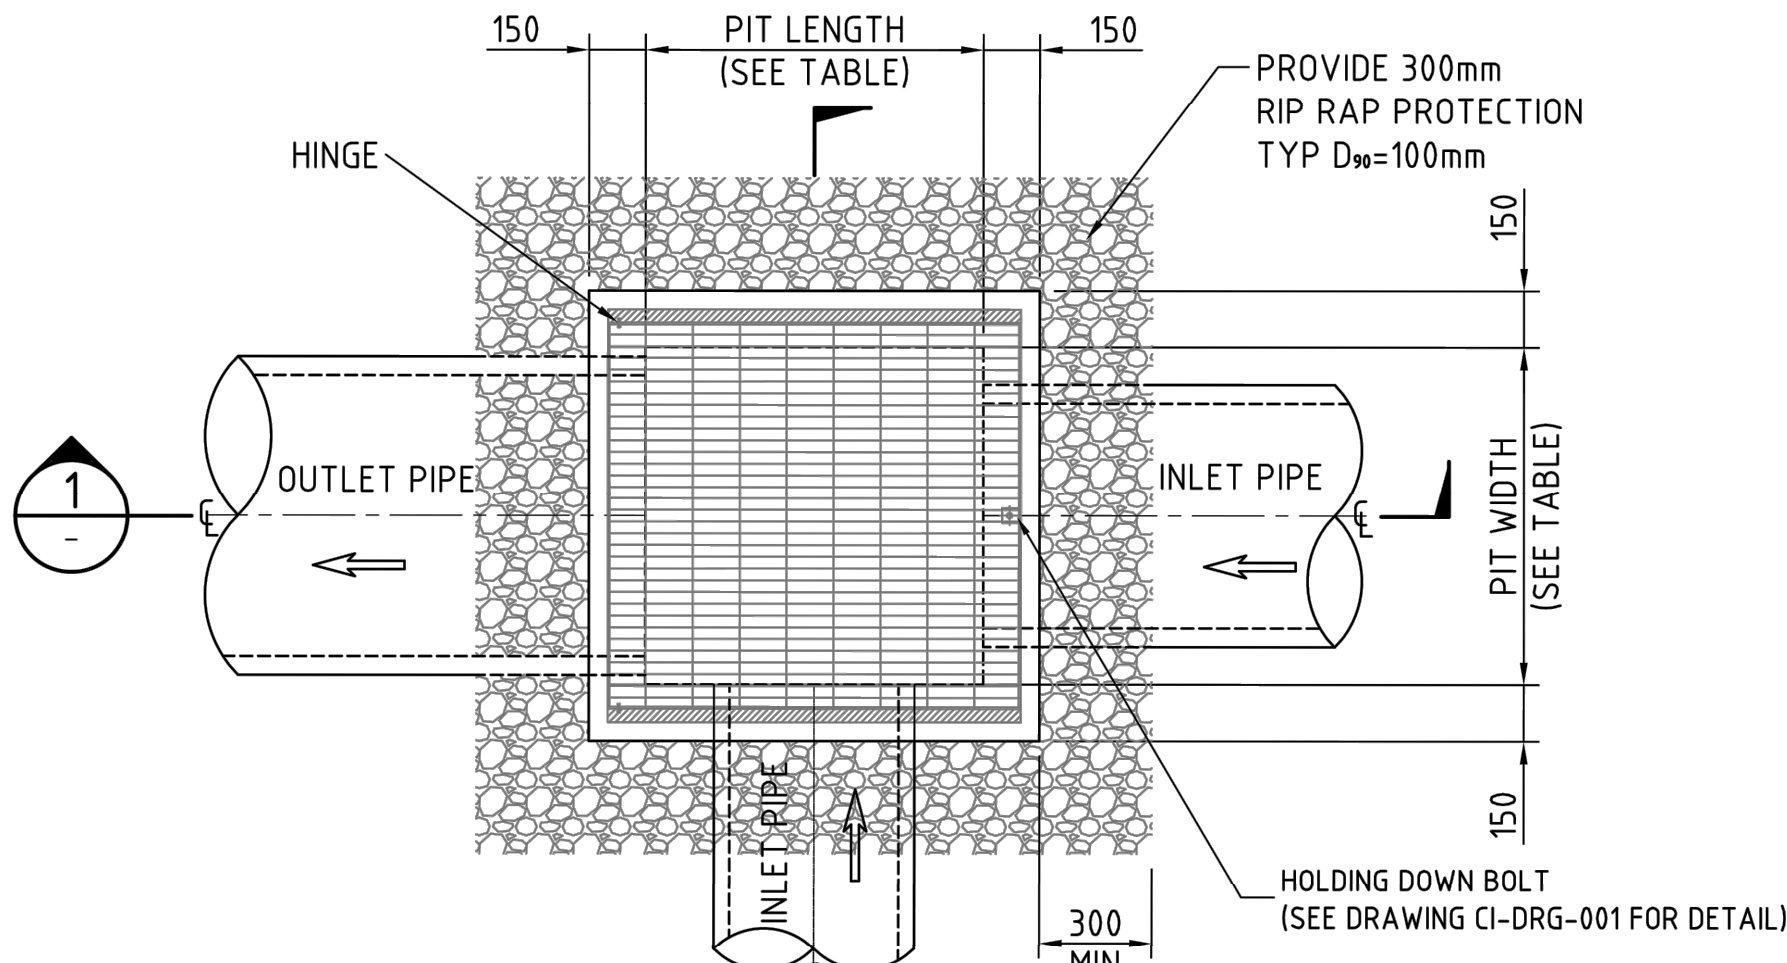


PLAN P2
SURFACE LEVEL SUSCHARGE PIT
NTS

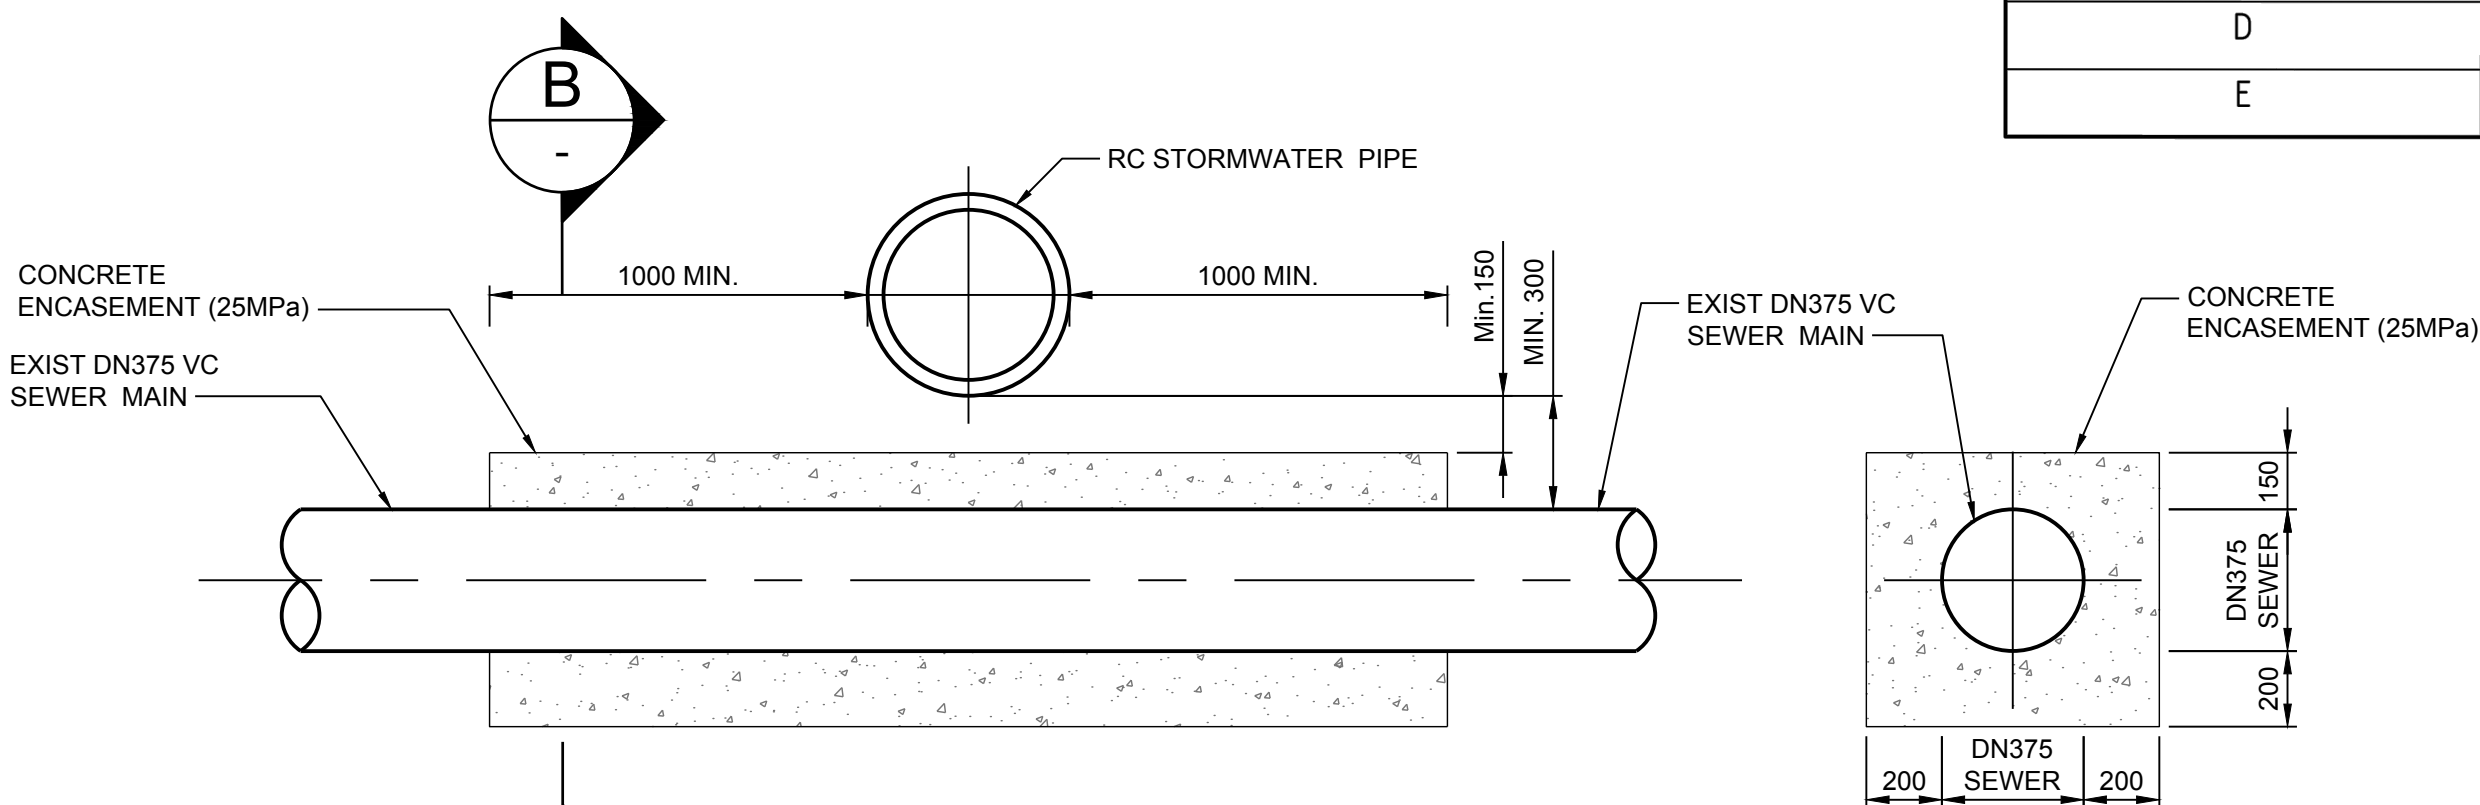

**SECTION - STORMWATER PIPE
CROSSING OF EXIST DN375 SEWER**
SCALE: 1:20

DETAIL B - STORMWATER PIPE CROSSING OF EXIST DN375 SEWER

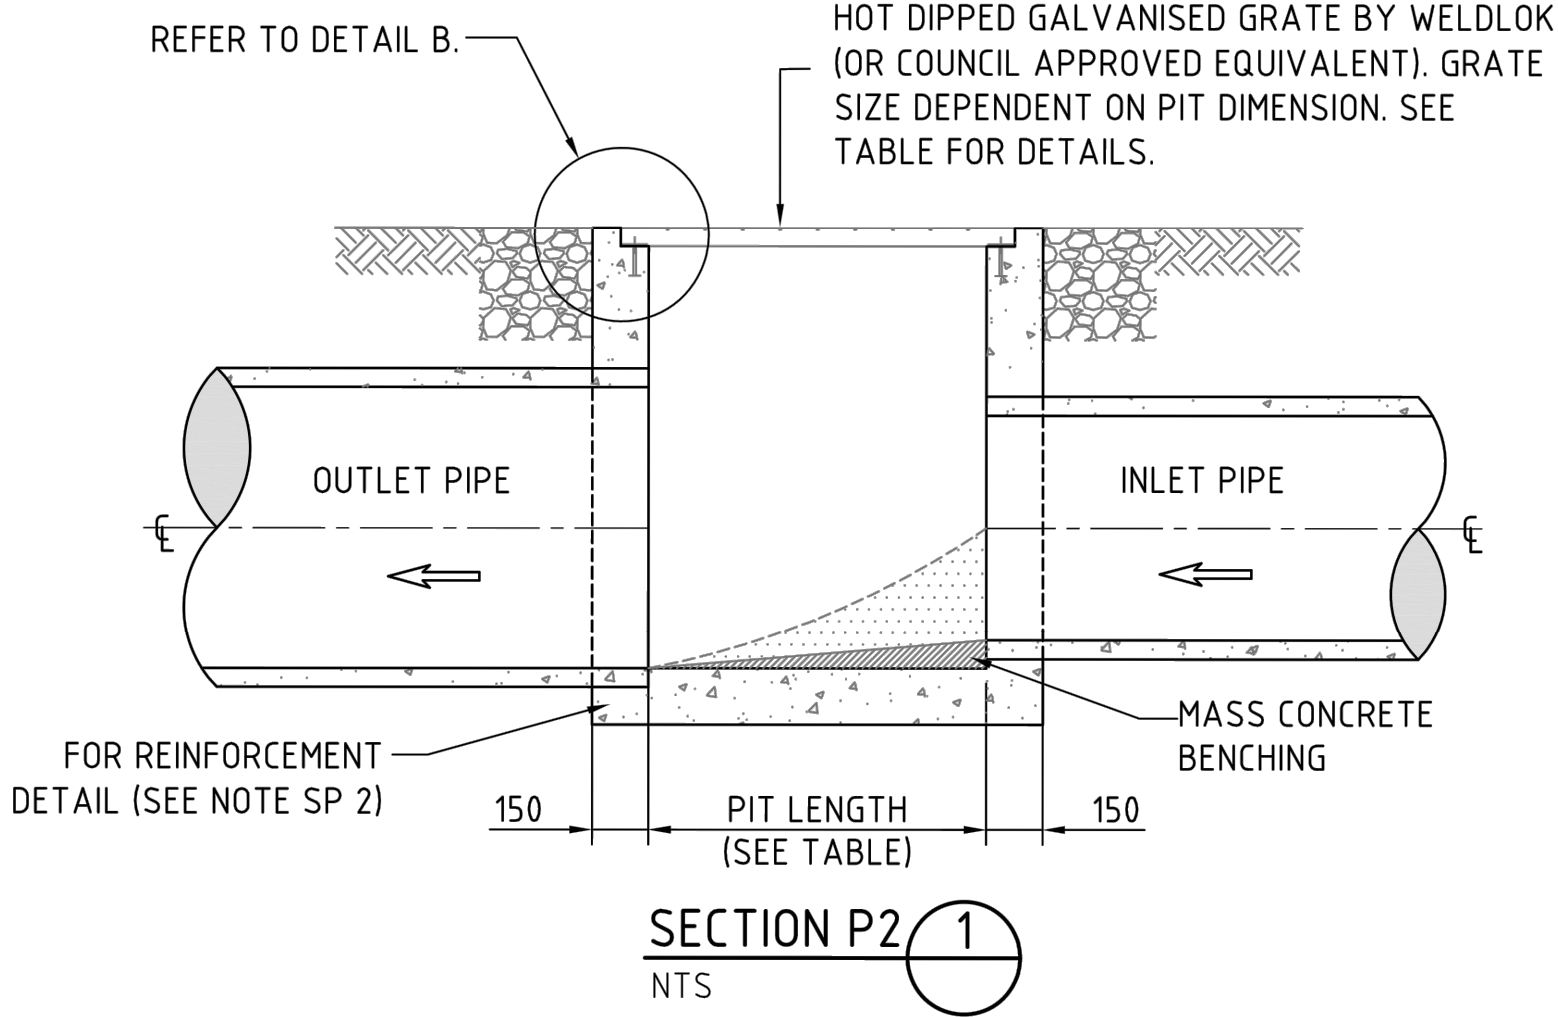


SECTION P2 1
NTS

GENERAL NOTES:

- SP1. CONCRETE MINIMUM GRADE 25MPa AT 28 DAYS (AS PER AS3600) UNLESS OTHERWISE STATED.
- SP2. FOR PIT DEPTHS LESS THAN 3000 PROVIDE N12@250 CENTRES EACH WAY AT 50 COVER TO INSIDE FACE WALLS AND BASE. PROVIDE 400 LAP AT CORNERS. FOR PIT DEPTHS GREATER THEN 3000, SEPARATE DESIGN IS REQUIRED.
- SP3. ALL REINFORCEMENT LAPS 400mm LONG (min).
- SP4. ALL EXPOSED EDGES TO BE ROUNDED 20mm RADIUS.
- SP5. PITS DEEPER THAN 1200mm TO BE FITTED WITH GALVANISED STEP IRONS AT 300mm CENTRES. (REFER TO CI-DRG-001 PITTWATER COUNCIL STADARD DRAINAGE DRAWINGS KERB INLET PIT WITH PIPE UNDER KERB FOR DETAILS).
- SP6. PROPRIETARY STEPS MAY BE USED IF APPROVED BY COUCIL AS AN ALTERNATIVE. THESE SHALL BE INSTALLED ACCORDING TO THE MANUFACTURERS INSTRUCTIONS.
- SP7. ALL BOLTS WASHERS AND NUTS TO BE GALVANISED.
- SP8. MINIMUM COVER OUTSIDE REINFORCEMENT NO LESS THAN 50mm.
- SP9. STEEL GRATES AND FRAMES TO BE FABRICATED FROM MILD STEEL AND HOT DIP GALVANISED (AS PER AS1650).
- SP10. GRATING PATTERN AND BAR SIZE MAY VARY TO SUIT APPLICATION BUT TYPICALLY SHALL BE CLASS C (AS PER AS3996) UNLESS OTHERWISE STATED.
- SP11. WHERE PIPES ENTER PIT ON SKEW PIPE DIA=HORIZONTAL SKEW DIMENSIONS.
- SP12. 100mm DIA SUBSOIL DRAIN OUTLETS TO BE LOCATED 100mm ABOVE INVERT OF THE STORMWATER PIT. REFER TO DRG CI-005 SUBSOIL DRAINAGE AND OULTET STRUCTURES.
- SP13. PROVIDE 3m LENGTH OF 100mm DIA SUBSOIL DRAINAGE PIPE WRAPPED IN FABRIC SOCK ADJACENT TO INLET PIPES INVERTS AND DRAINING TO PIT.
- SP17. PIT SUBGRADE COMPACTION TO BE MIN 98% STANDARD.
- SP18. ALL DIMENSIONS SHOWN ARE IN MILLIMETRES U.N.O.
- SP19. MIN PIT DEPTH 800mm

PIT SIZES TABLE

PIT SIZE	NOMINAL INSIDE PIT DIMENSIONS (mm)	WELDLOK GRATE TYPE OR EQUIVALENT
A	600 x 600	SPG66
B	600 x 900	SPG69
C	900 x 900	SPG99
D	900 x 1200	SPG912
E	1200 x 1200	SPG1212

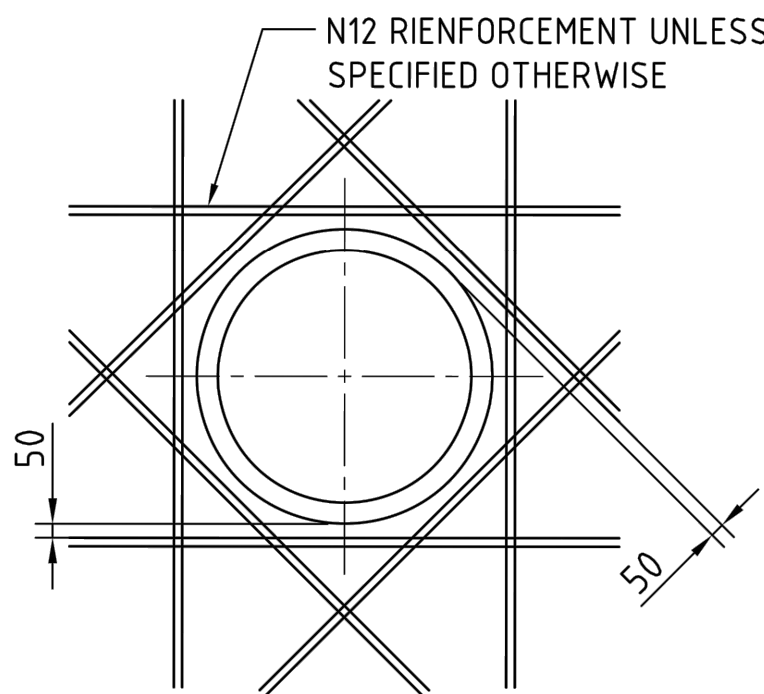


**TYPICAL TRIMMER
BAR DETAIL**
NTS

FOR CONSTRUCTION

DO NOT SCALE FROM
DRAWINGS. CHECK &
VERIFY ALL DIMENSIONS
& LEVELS BEFORE
COMMENCEMENT OF
ANY WORK.

THIS DRAWING IS NOT
TO BE COPIED IN PART
OR WHOLE WITHOUT
WRITTEN PERMISSION
FROM WARREN SMITH
AND PARTNERS.

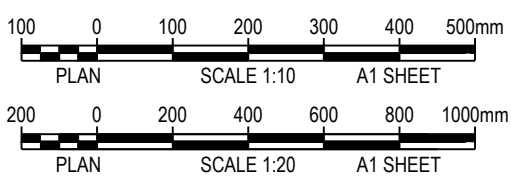




REVISION	AMENDMENT	DATE
A	80% DETAILED DESIGN ISSUE	14/10/16
B	STAGE 1 100% DETAILED DESIGN ISSUE	08/11/16
1	STAGE 1 CONSTRUCTION ISSUE	31/03/17

REVISION	AMENDMENT	DATE


CLIENT
WARD
PROJECT
MCCARRS CREEK ROAD
REALIGNMENT STAGE 1
CNR MCCARRS CREEK AND
PITTWATER ROADS, CHURCH POINT

PREPARED BY
Warren Smith & Partners
Warren Smith & Partners Pty Ltd
1st Floor, 123 Clarence Street, Sydney 2000 NSW Australia
T 02 9299 1312 F 02 9290 1295 wsp@warrensmith.com.au
www.warrensmith.com.au ABN 36 300 430 126
CONSULTING ENGINEERS
Hydraulic Services Fire Protection Civil Engineering
Sydney Water Accredited Water Servicing Co-ordinator
Design Project Management - Building Plan Approvals
SERVING THE CONSTRUCTION INDUSTRY SINCE 1981.

STORMWATER DETAILS SHEET 2 OF 4				
SCALE AS SHOWN	DRAWN J.C.	DESIGNED C.S.	CHECKED P.G.	APPROVED M.C.
JOB No. 5325000	DRAWING No. C7.12	ISSUE 1		
DATE 10/02/2017	PACKAGE STATUS FOR CONSTRUCTION			

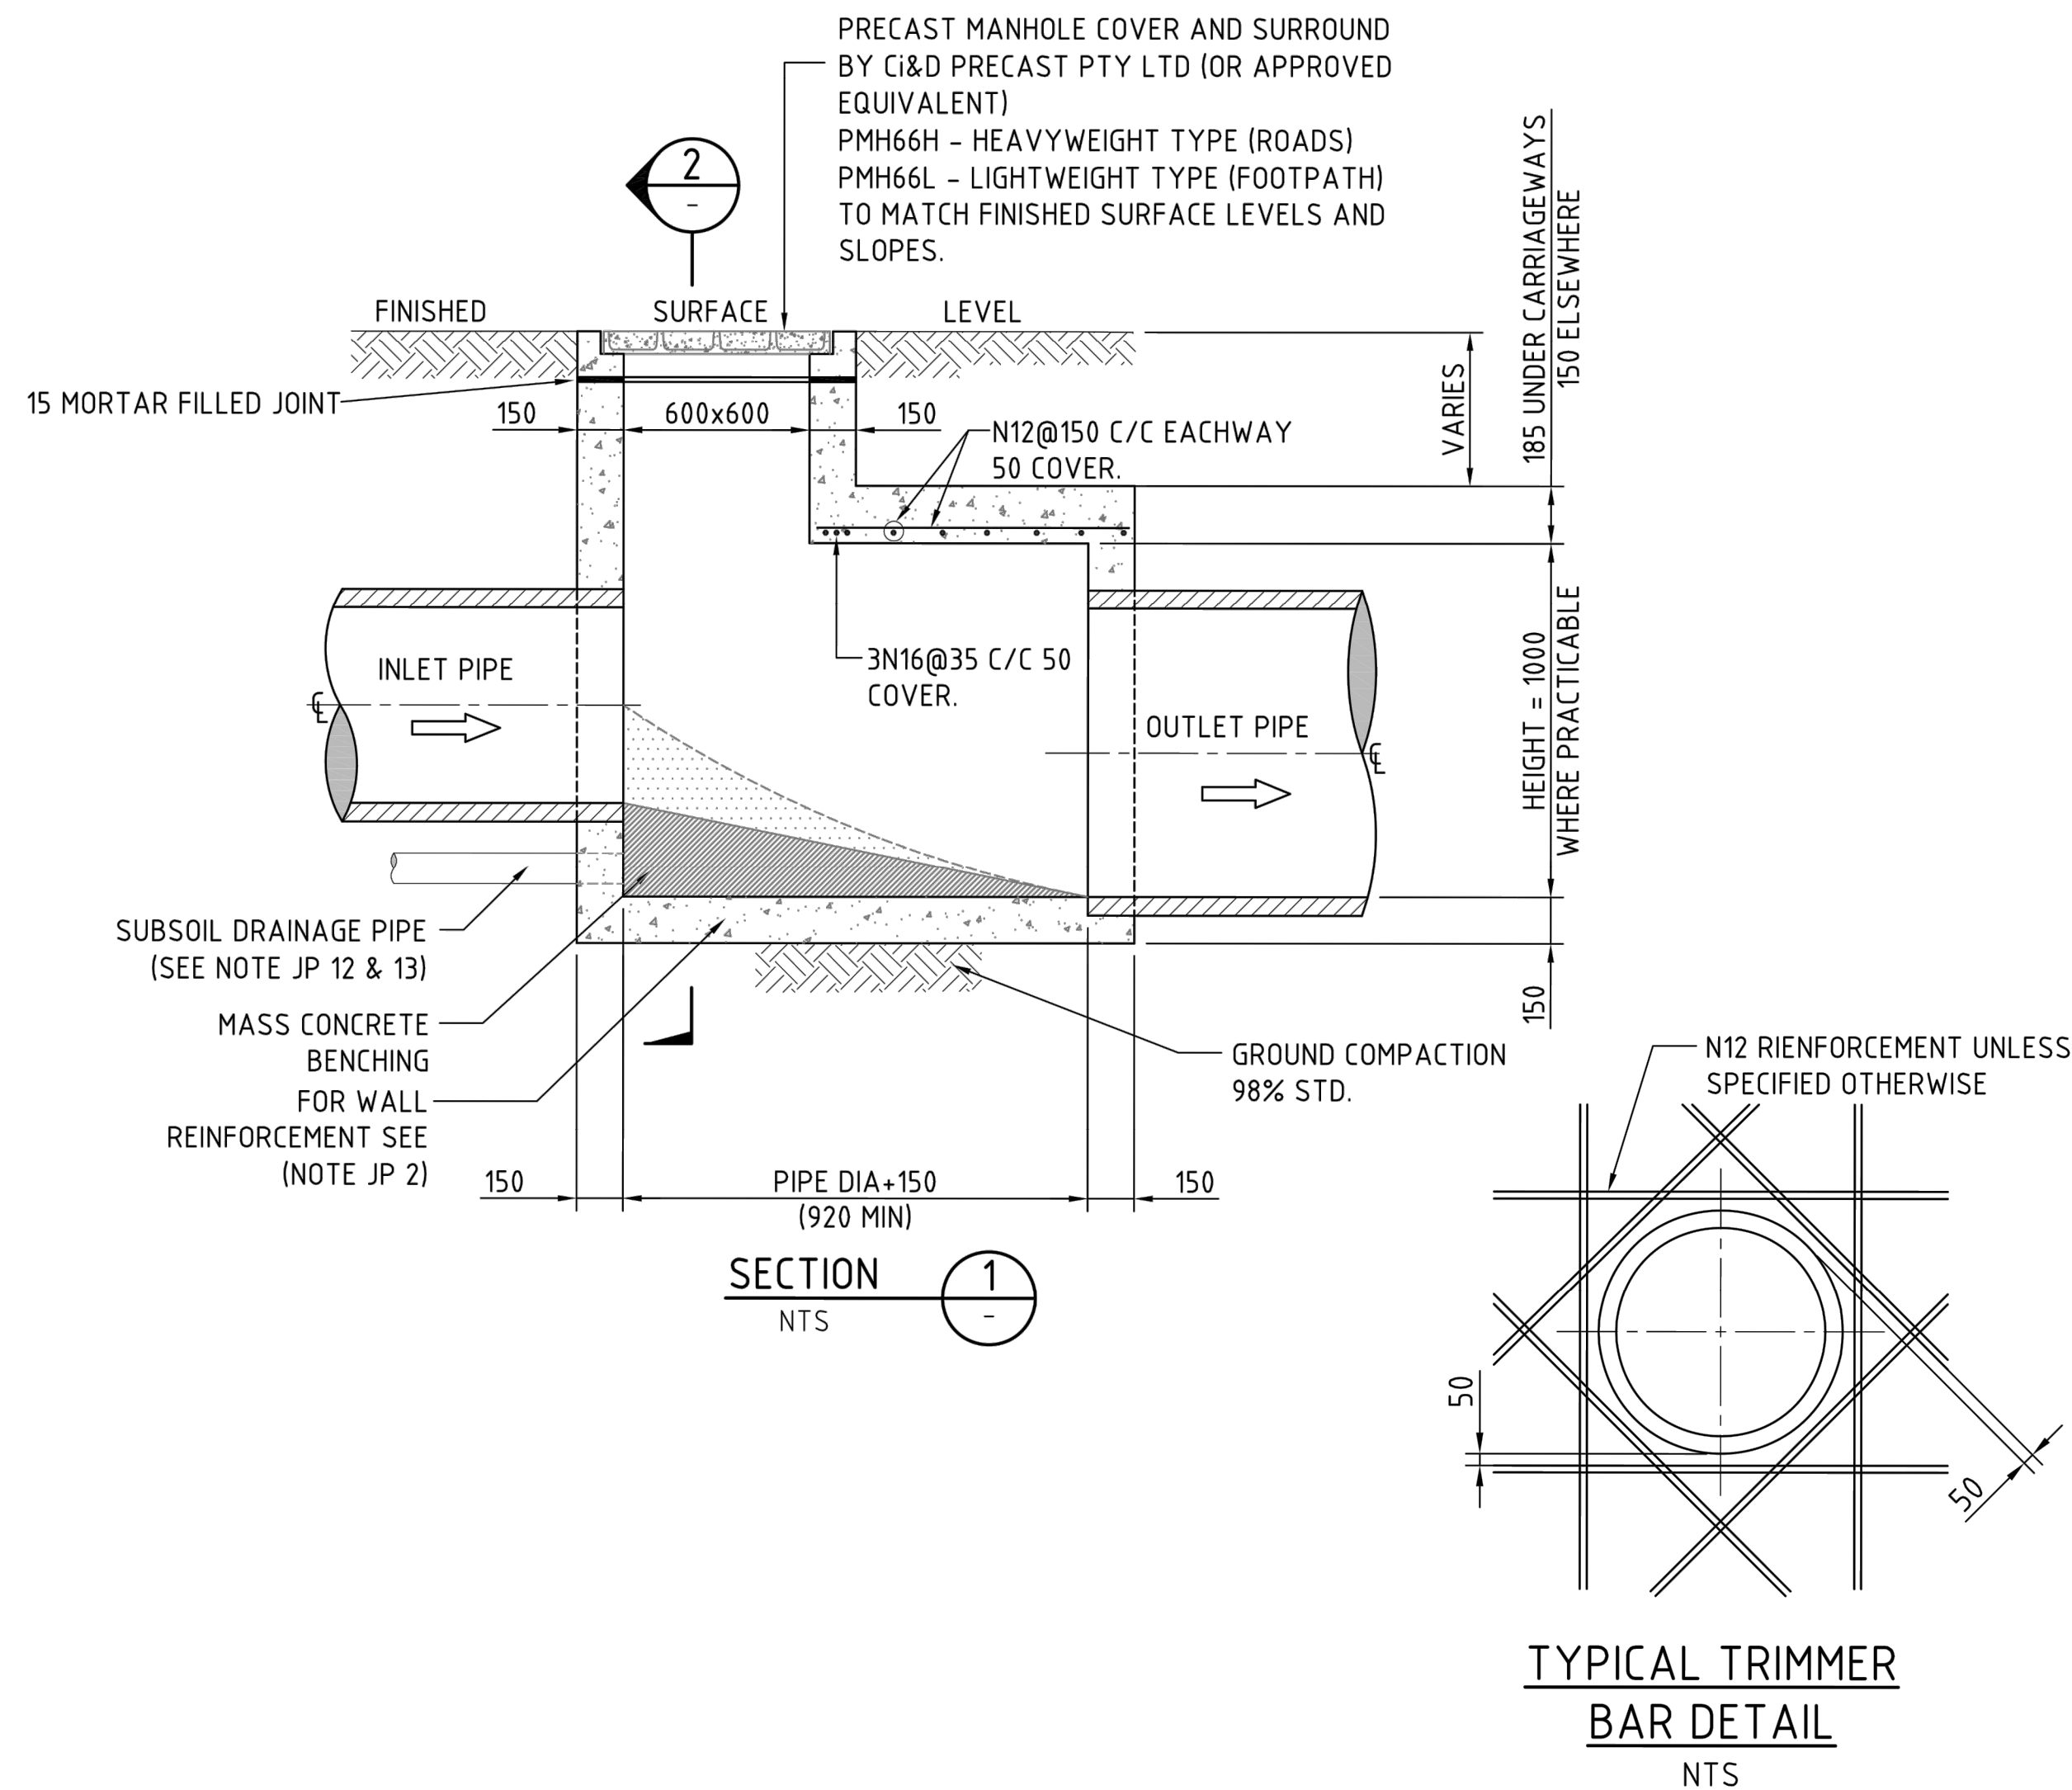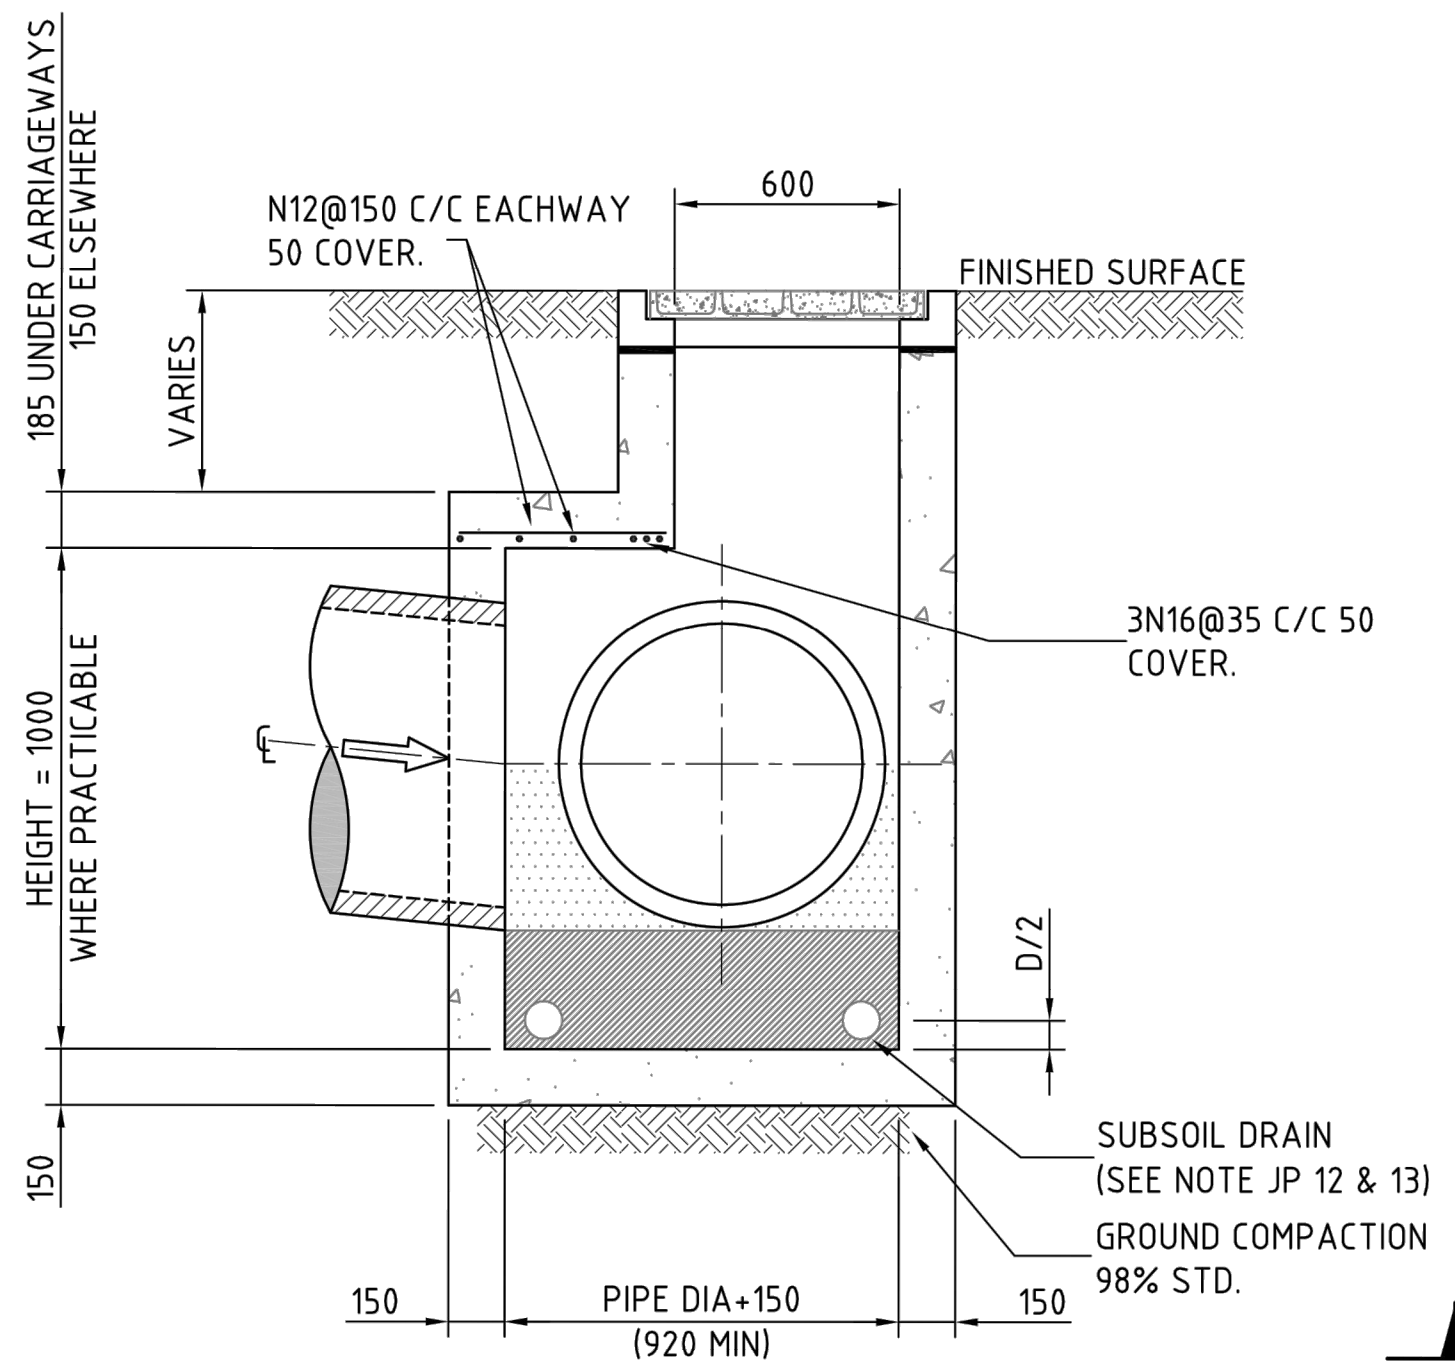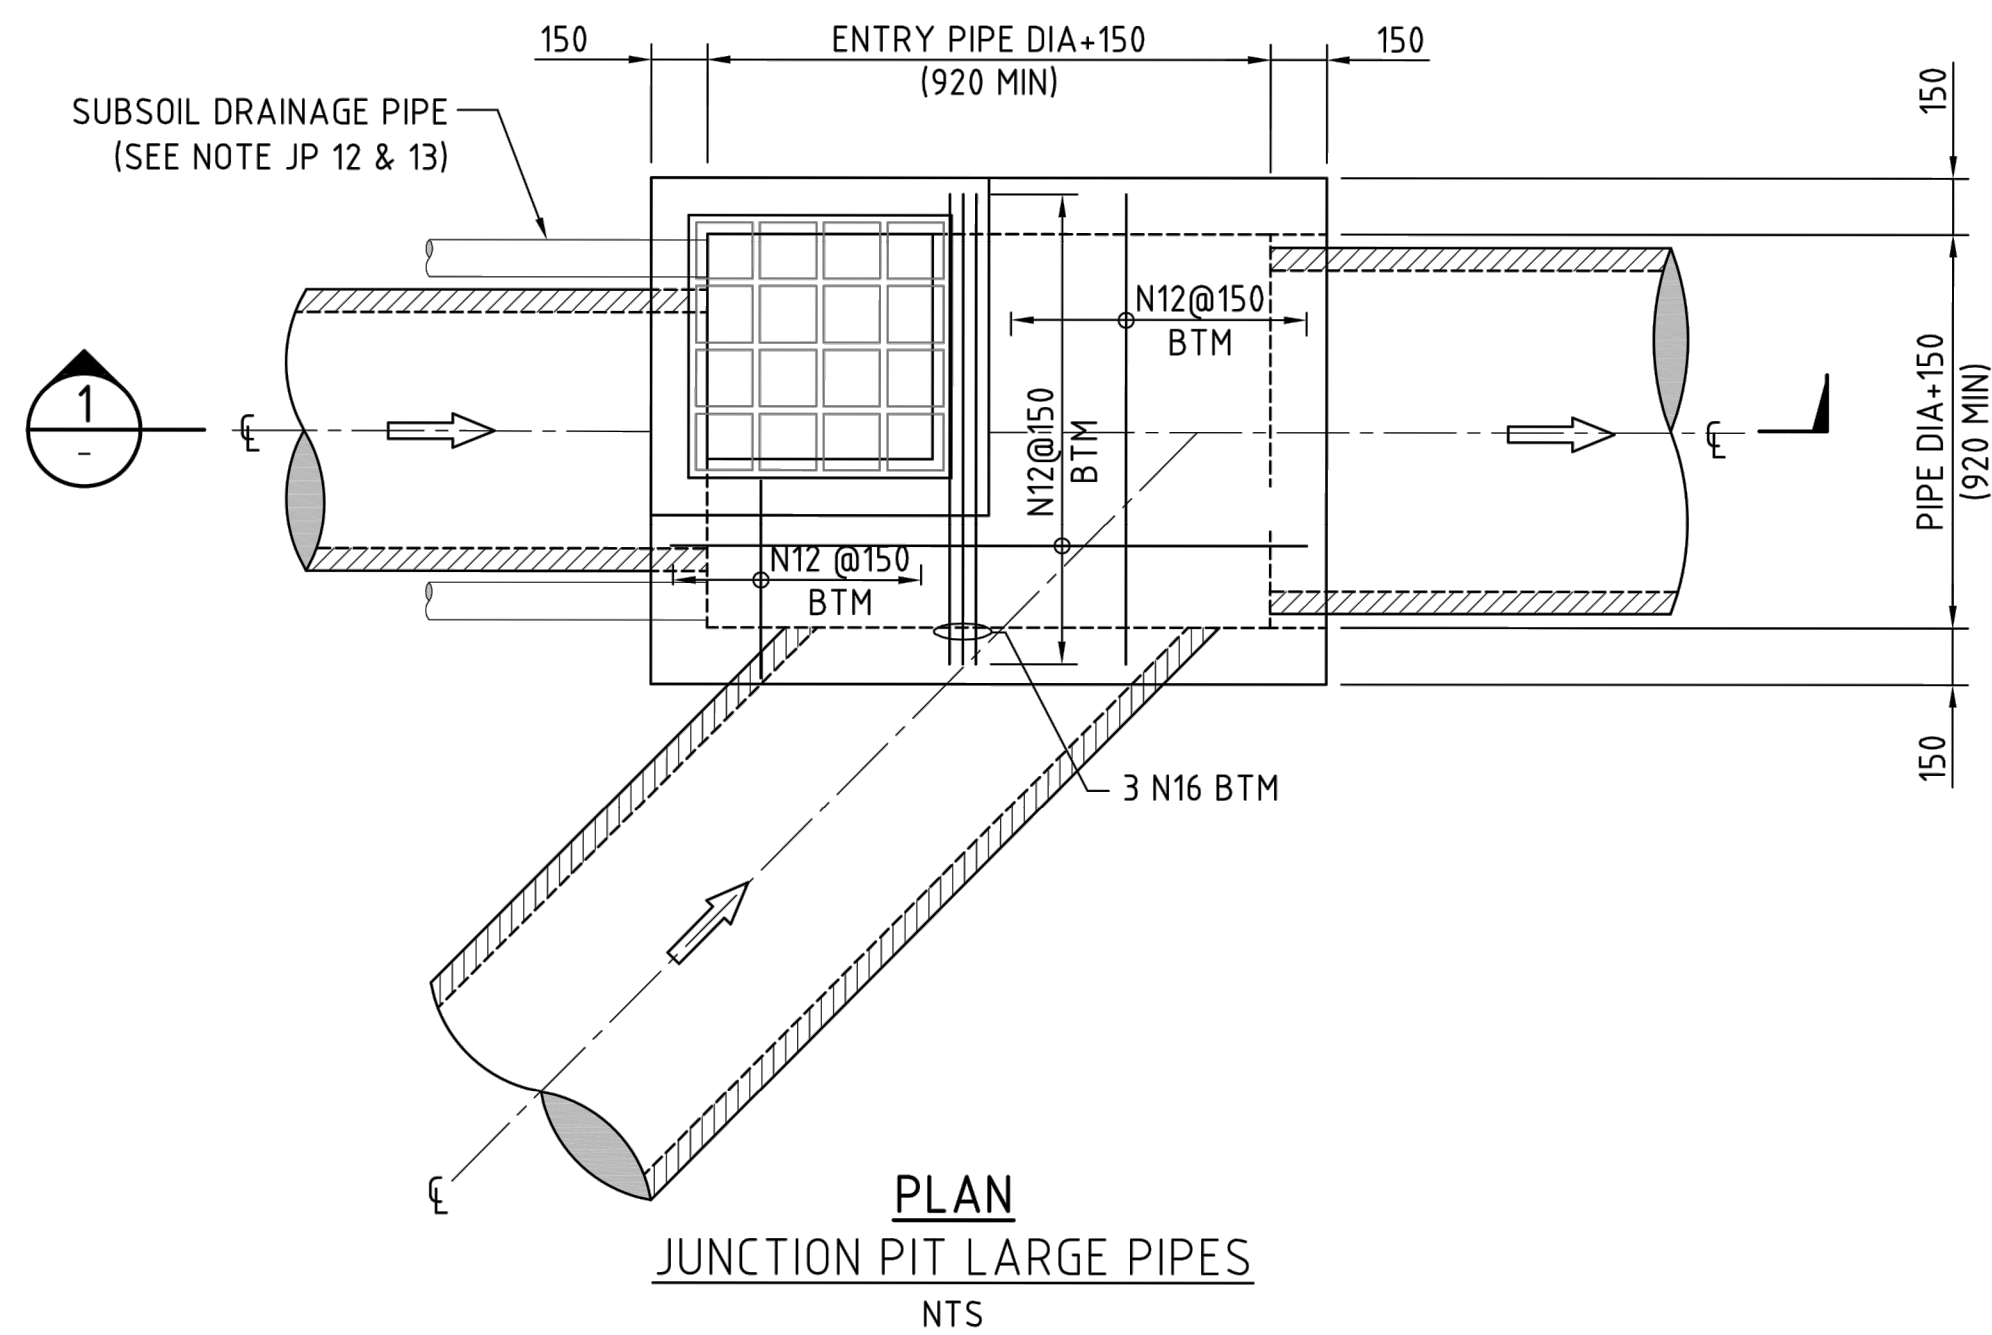


2

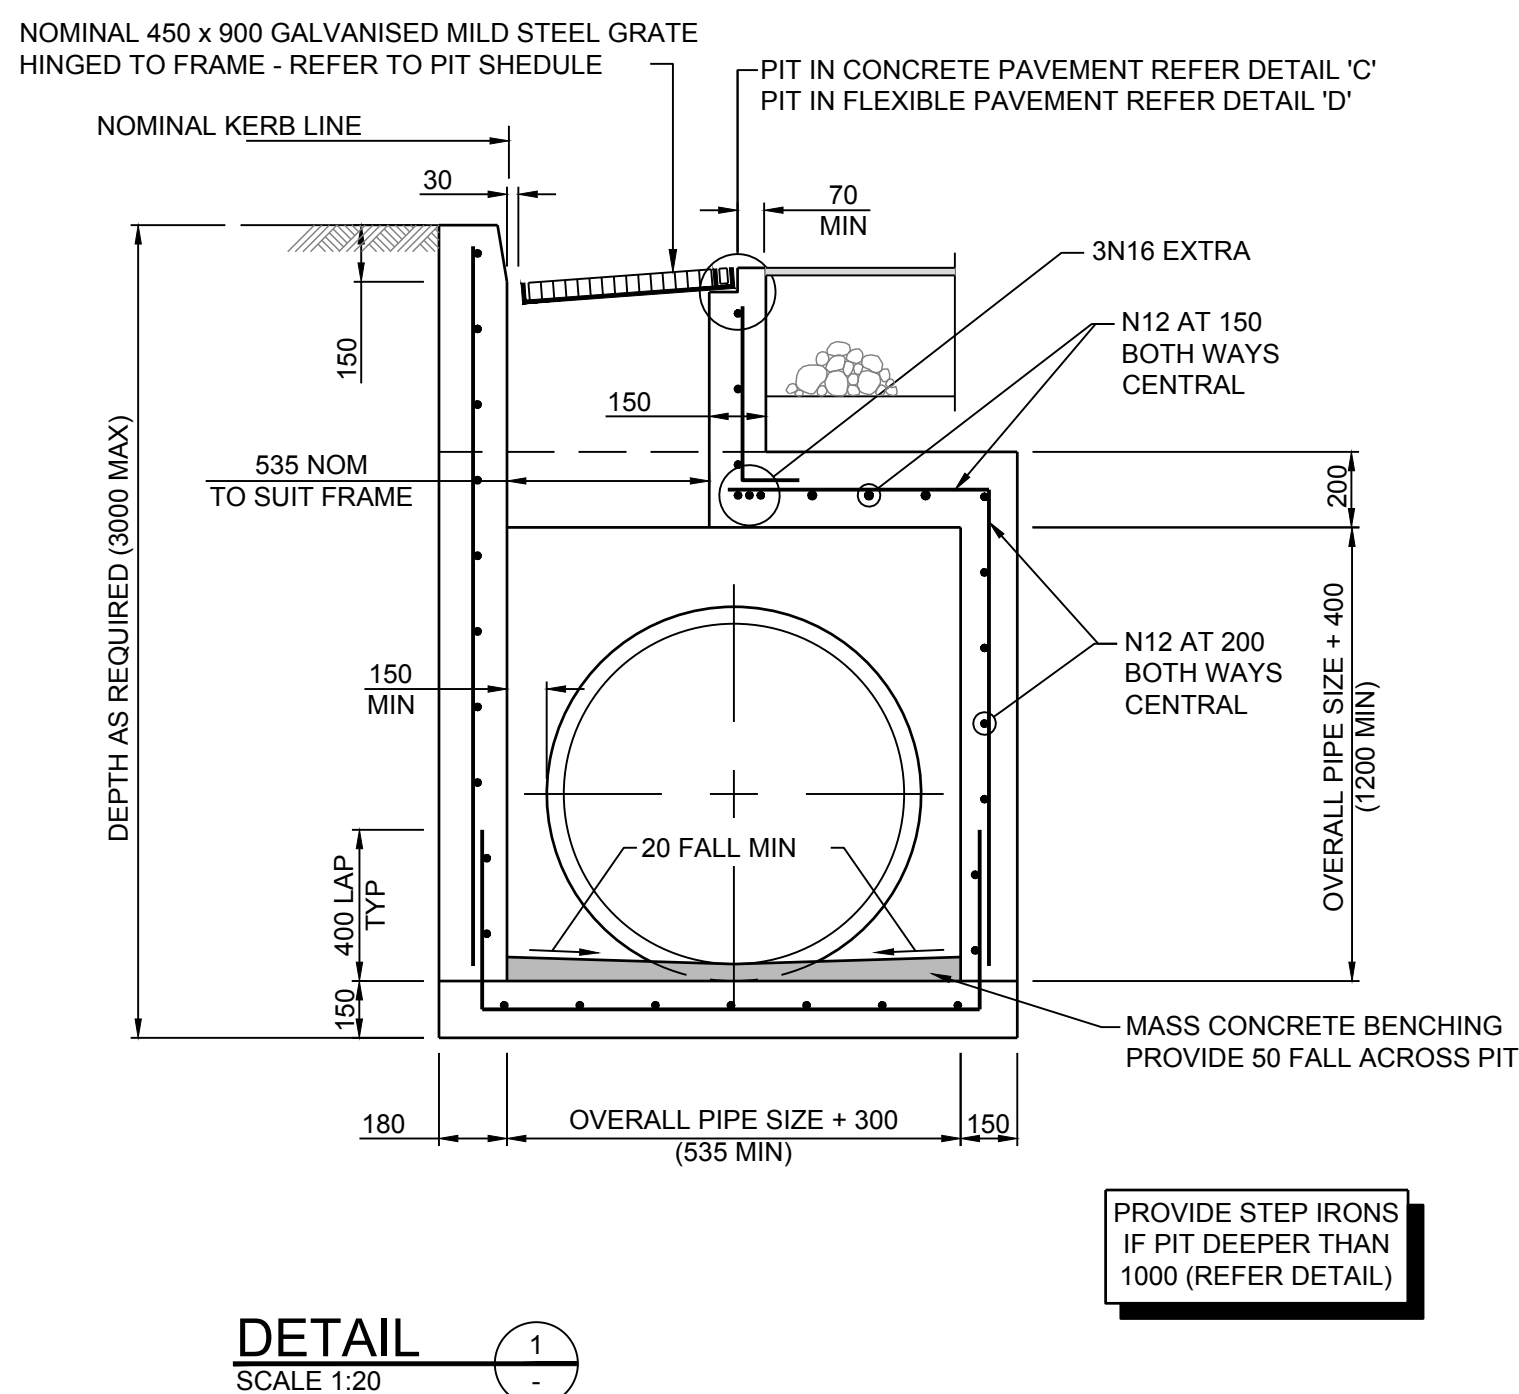

GENERAL NOTES:

- JP 1. CONCRETE MINIMUM GRADE 25MPa AT 28 DAYS (AS PER AS3600) UNLESS OTHERWISE STATED.
- JP 2. FOR PIT DEPTHS LESS THAN 3000 PROVIDE N12 @250 CENTRES EACH WAY AT 50 COVER TO INSIDE FACE WALLS AND BASE. PROVIDE 400 LAP AT CORNERS. FOR PIT DEPTHS GREATER THAN 3000, SEPARATE DESIGN IS REQUIRED
- JP 3. ALL REINFORCEMENT LAPS 300mm LONG.
- JP 4. DEPTH OF PIT NOT TO EXCEED 3500mm
- JP 5. ALL EXPOSED EDGES TO BE ROUNDED 20mm RADIUS.
- JP 6. PITS DEEPER THAN 1200mm TO BE FITTED WITH GALVANISED STEP IRONS AT 300mm CENTRES. REFER TO DRG CI-001 GULLY PIT WITH PIPE UNDER KERB.
- JP 7. APPROVED PROPRIETARY STEPS MAY BE USED AS AN ALTERNATIVE. THESE SHALL BE INSTALLED ACCORDING TO THE MANUFACTURERS INSTRUCTIONS.
- JP 8. ALL BOLTS WASHERS AND NUTS TO BE GALVANISED.
- JP 9. MINIMUM COVER OUTSIDE REINFORCEMENT NO LESS THAN 50mm.
- JP 10. INLET/OUTLET PLANS TO BE LOCATED AS PER DRAINAGE PLANS.
- JP 11. AT RIGHT ANGLE CHANGE IN PIPE DIRECTION OUTLET, INVERT TO BE 150mm BELOW INLET INVERT.
- JP 12. 100mm DIA SUBSOIL DRAIN OUTLETS TO BE LOCATED 100mm ABOVE INVERT OF THE STORMWATER PIT. REFER TO DRG CI-005 SUBSOIL DRAINAGE AND OUTLET STRUCTURES.
- JP 13. PROVIDE 3m LENGTH OF 100mm DIA SUBSOIL DRAINAGE PIPE WRAPPED IN FABRIC SOCK ADJACENT TO ALL INLET PIPES AND DRAINING TO PIT.
- JP 14. PIT SUBGRADE COMPACTION TO BE MIN 98% STANDARD.
- JP 15. ALL DIMENSIONS SHOWN ARE IN MILLIMETRES U.N.O.
- JP 16. MIN PIT DEPTH 800mm

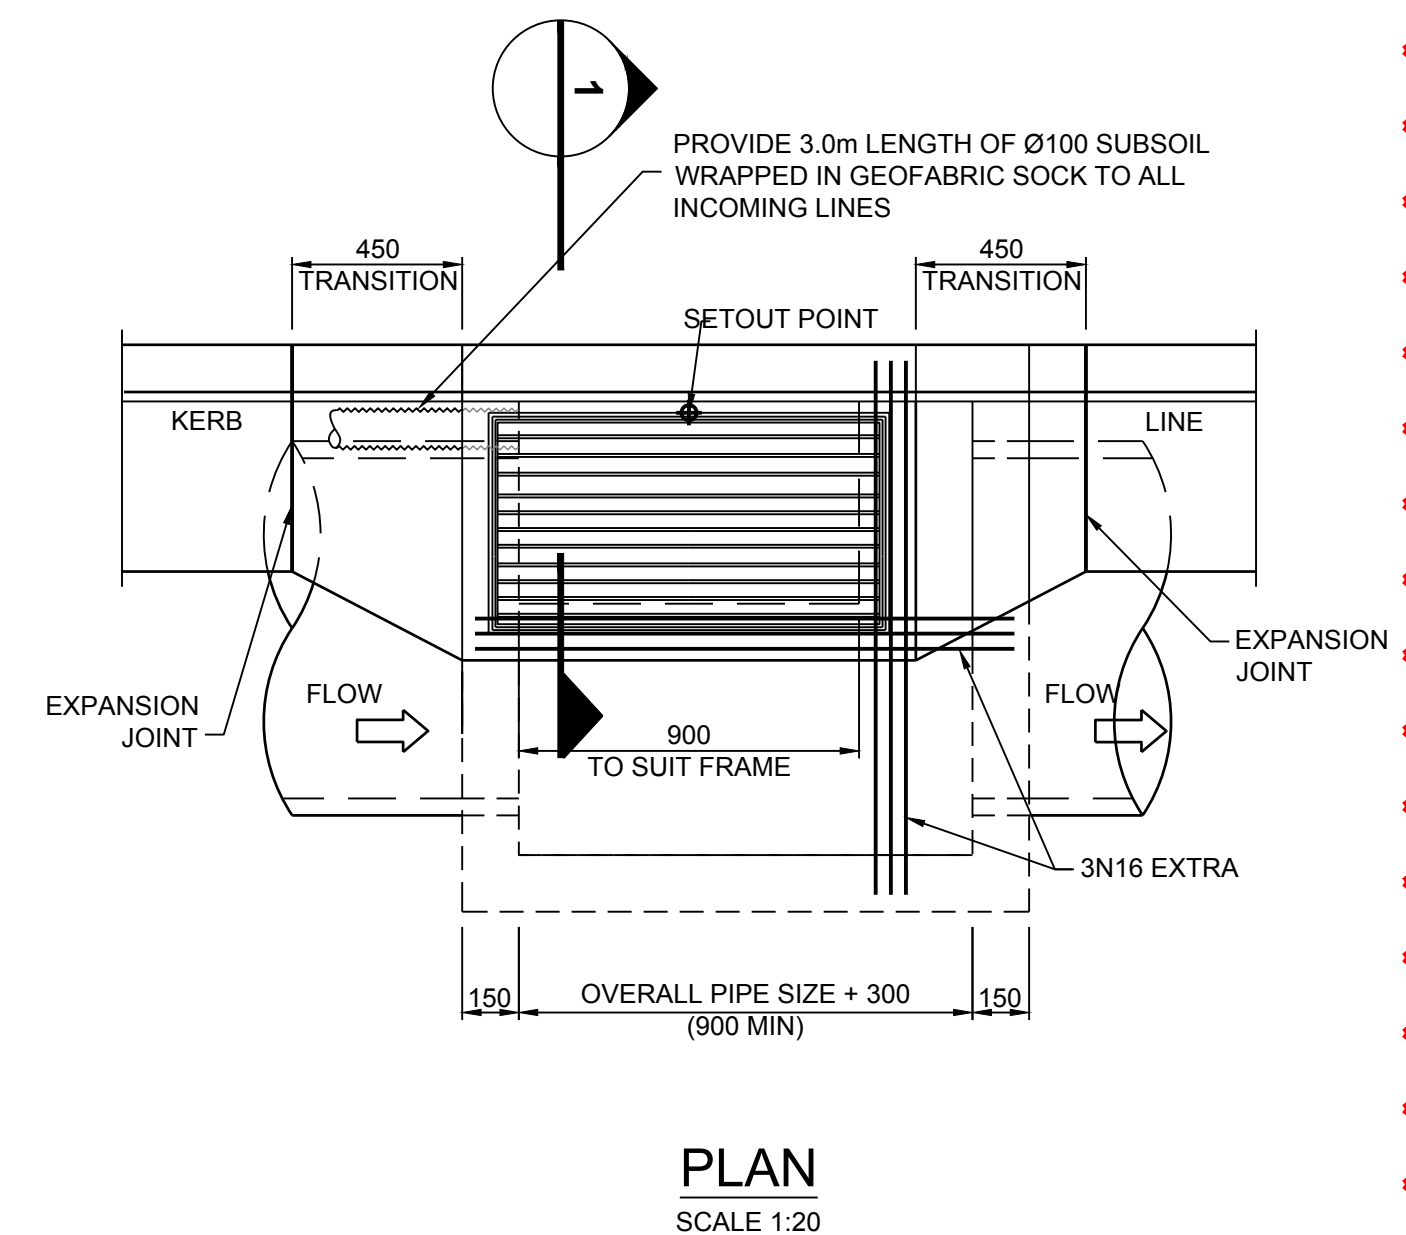


GRATED GULLY PIT (PIPE SIZES > Ø375)

FOR CONSTRUCTION


DO NOT SCALE FROM DRAWINGS. CHECK & VERIFY ALL DIMENSIONS & LEVELS BEFORE COMMENCEMENT OF ANY WORK.	1000 0 100 200 300 400 500mm PLAN SCALE 1:10 A1 SHEET 2000 0 200 400 600 800 1000mm PLAN SCALE 1:20 A1 SHEET	REVISION	AMENDMENT	DATE	REVISION	AMENDMENT	DATE	CLIENT WARD PROJECT MCCARRS CREEK ROAD REALIGNMENT STAGE 1 CNR MCCARRS CREEK AND PITTWATER ROADS, CHURCH POINT	PREPARED BY Warren Smith & Partners Warren Smith & Partners Pty Ltd 1st Floor, 123 Clarence Street, Sydney 2000 NSW Australia T 02 9299 1312 F 02 9290 1295 wsp@warrensmith.com.au www.warrensmith.com.au ABN 36 300 430 126 Q QUALITY Lic No: QACQR610771 CONSULTING ENGINEERS ■ Hydraulic Services ■ Fire Protection ■ Civil Engineering ■ Sydney Water Accredited Water Servicing Co-ordinator - Design Project Management - Building Plan Approvals SERVING THE CONSTRUCTION INDUSTRY SINCE 1981.	TITLE									
		A	80% DETAILED DESIGN ISSUE	14/10/16						SCALE	AS SHOWN	DRAWN	J.C.	DESIGNED	C.S.	CHECKED	P.G.	APPROVED	M.C.
		B	STAGE 1 100% DETAILED DESIGN ISSUE	08/11/16						JOB No.	5325000		DRAWING No.		C7.13		ISSUE		2
		1	STAGE 1 CONSTRUCTION ISSUE (ROAD ONLY)	03/05/17						DATE	10/02/2017		PACKAGE STATUS		FOR CONSTRUCTION				
		2	STAGE 1 CONSTRUCTION ISSUE	28/11/17															

NOTES:


- OS 1. WARP TO CONFORM TO NATURAL STREAM CHANNEL. TOP OF RIPRAP IN FLOOR OF BASIN SHOULD BE THE SAME LEVEL OR LOWER THAN NATURAL CHANNEL AT THE END OF THE BASIN.
- OS 2. CULVERT END TREATMENT MAY BE VARIED TO SUIT SITE CONDITIONS.

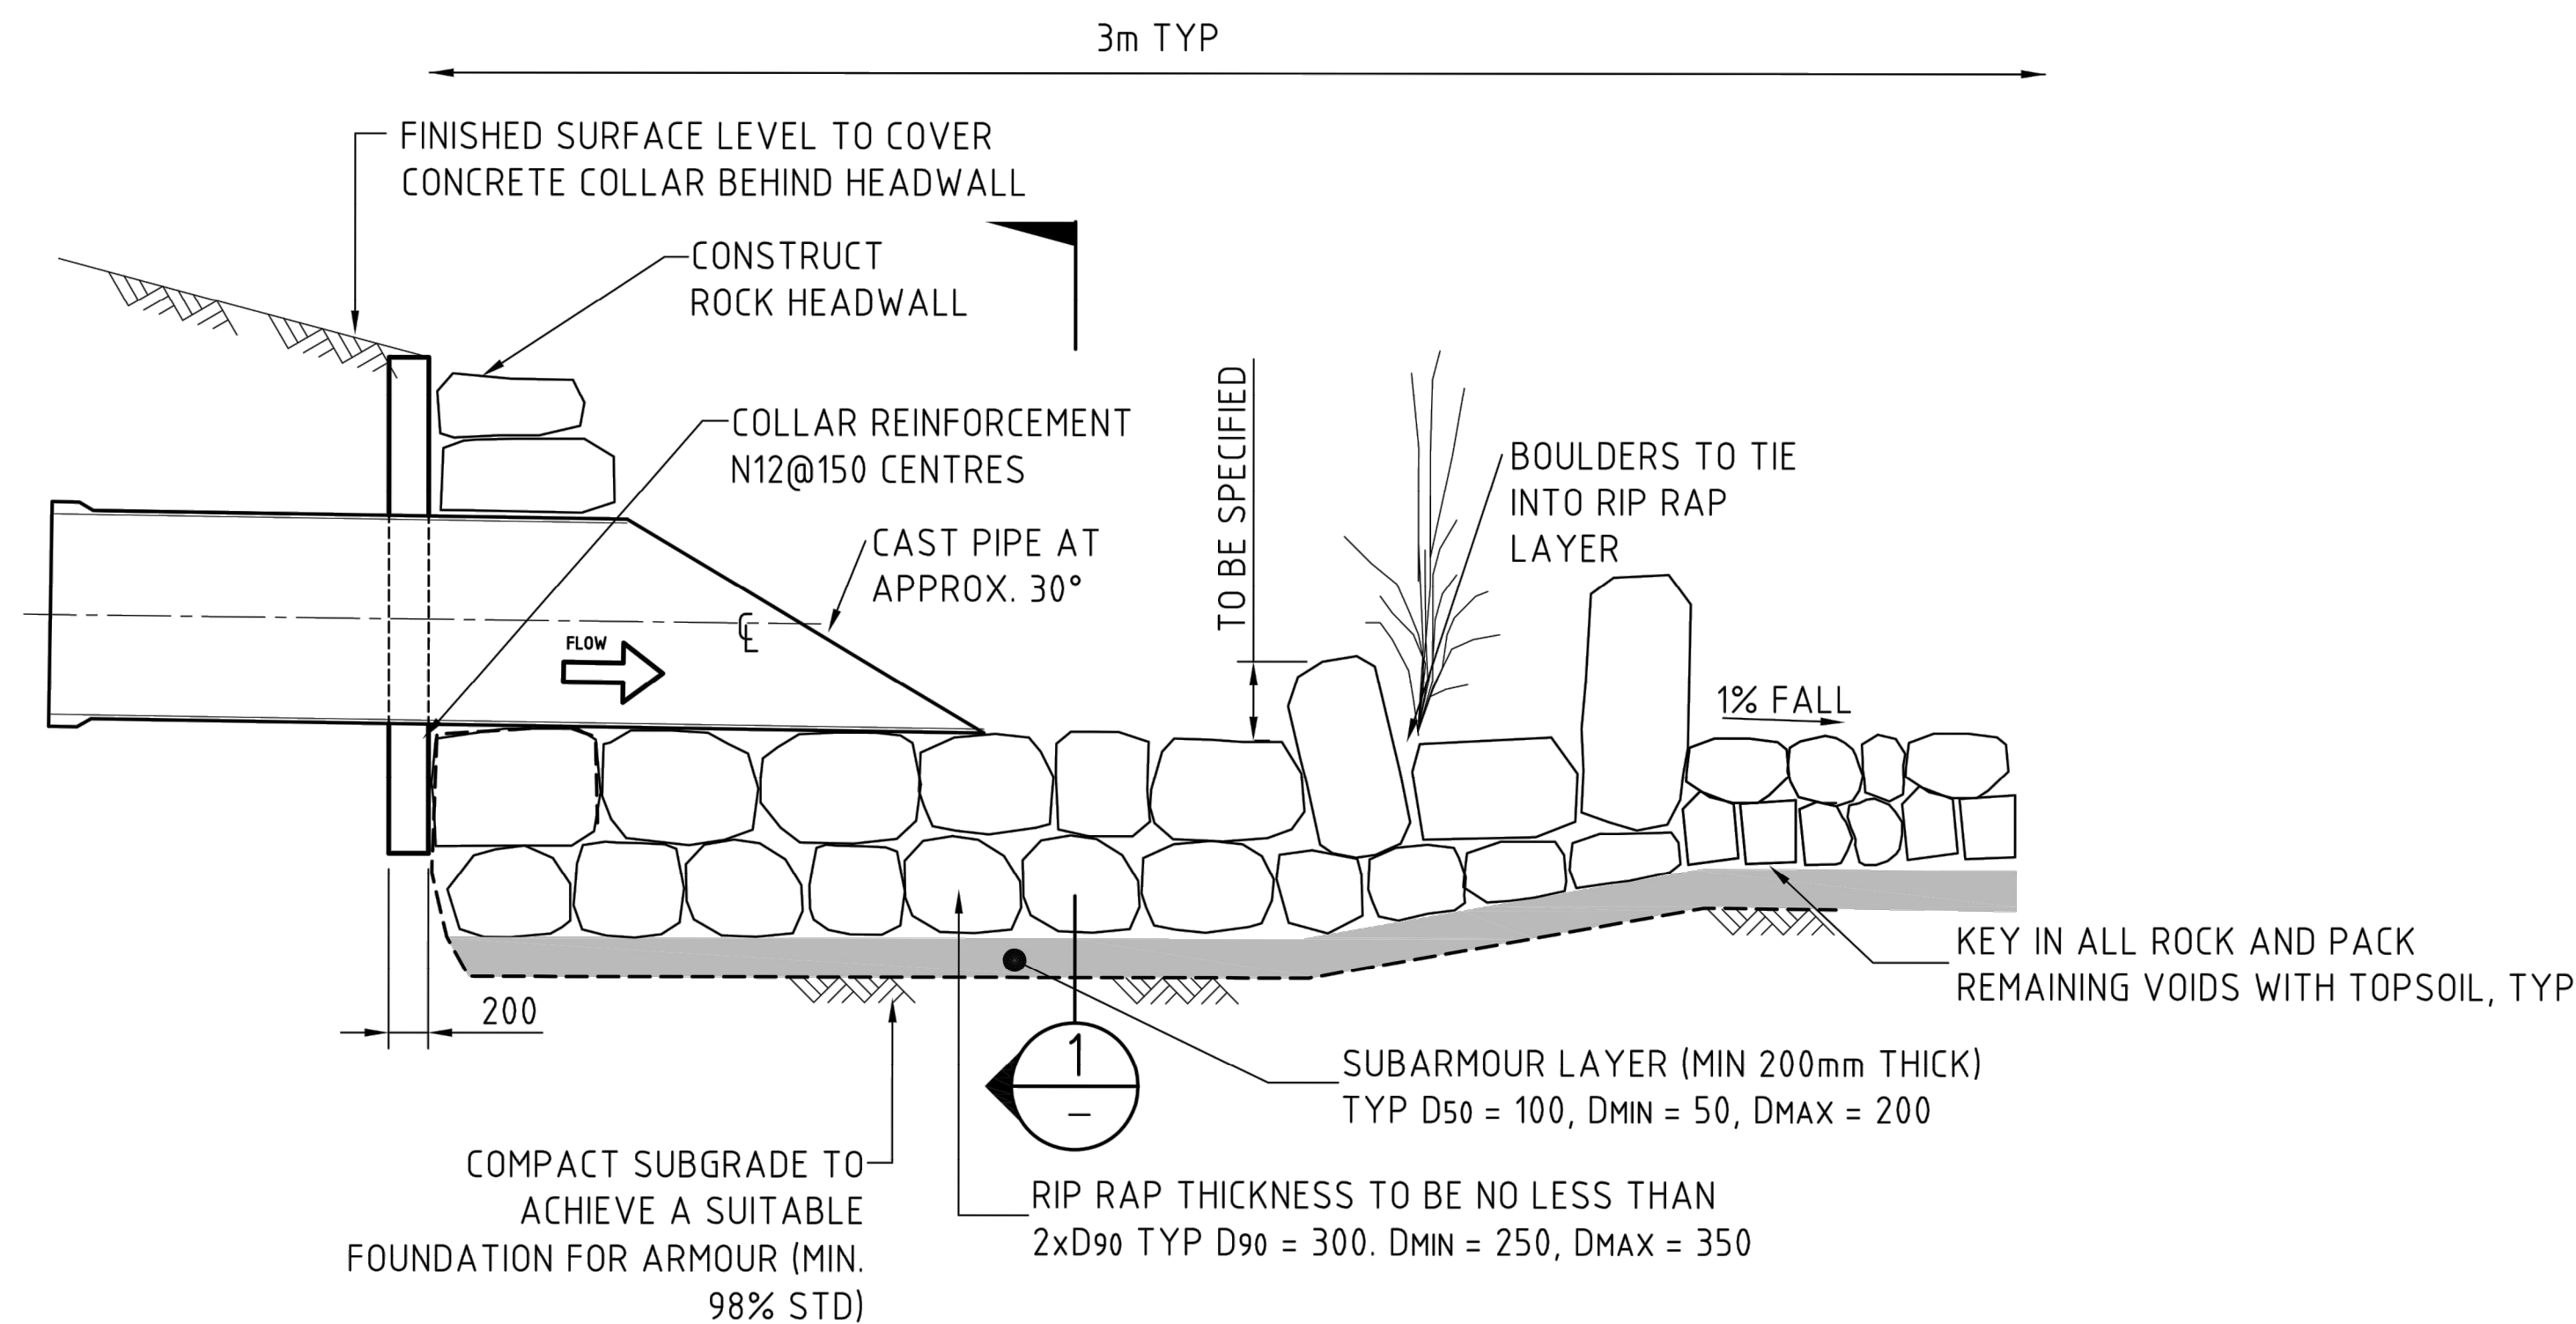


TYPICAL NATURAL OUTLET DETAIL
ROCK HEADWALL
NTS

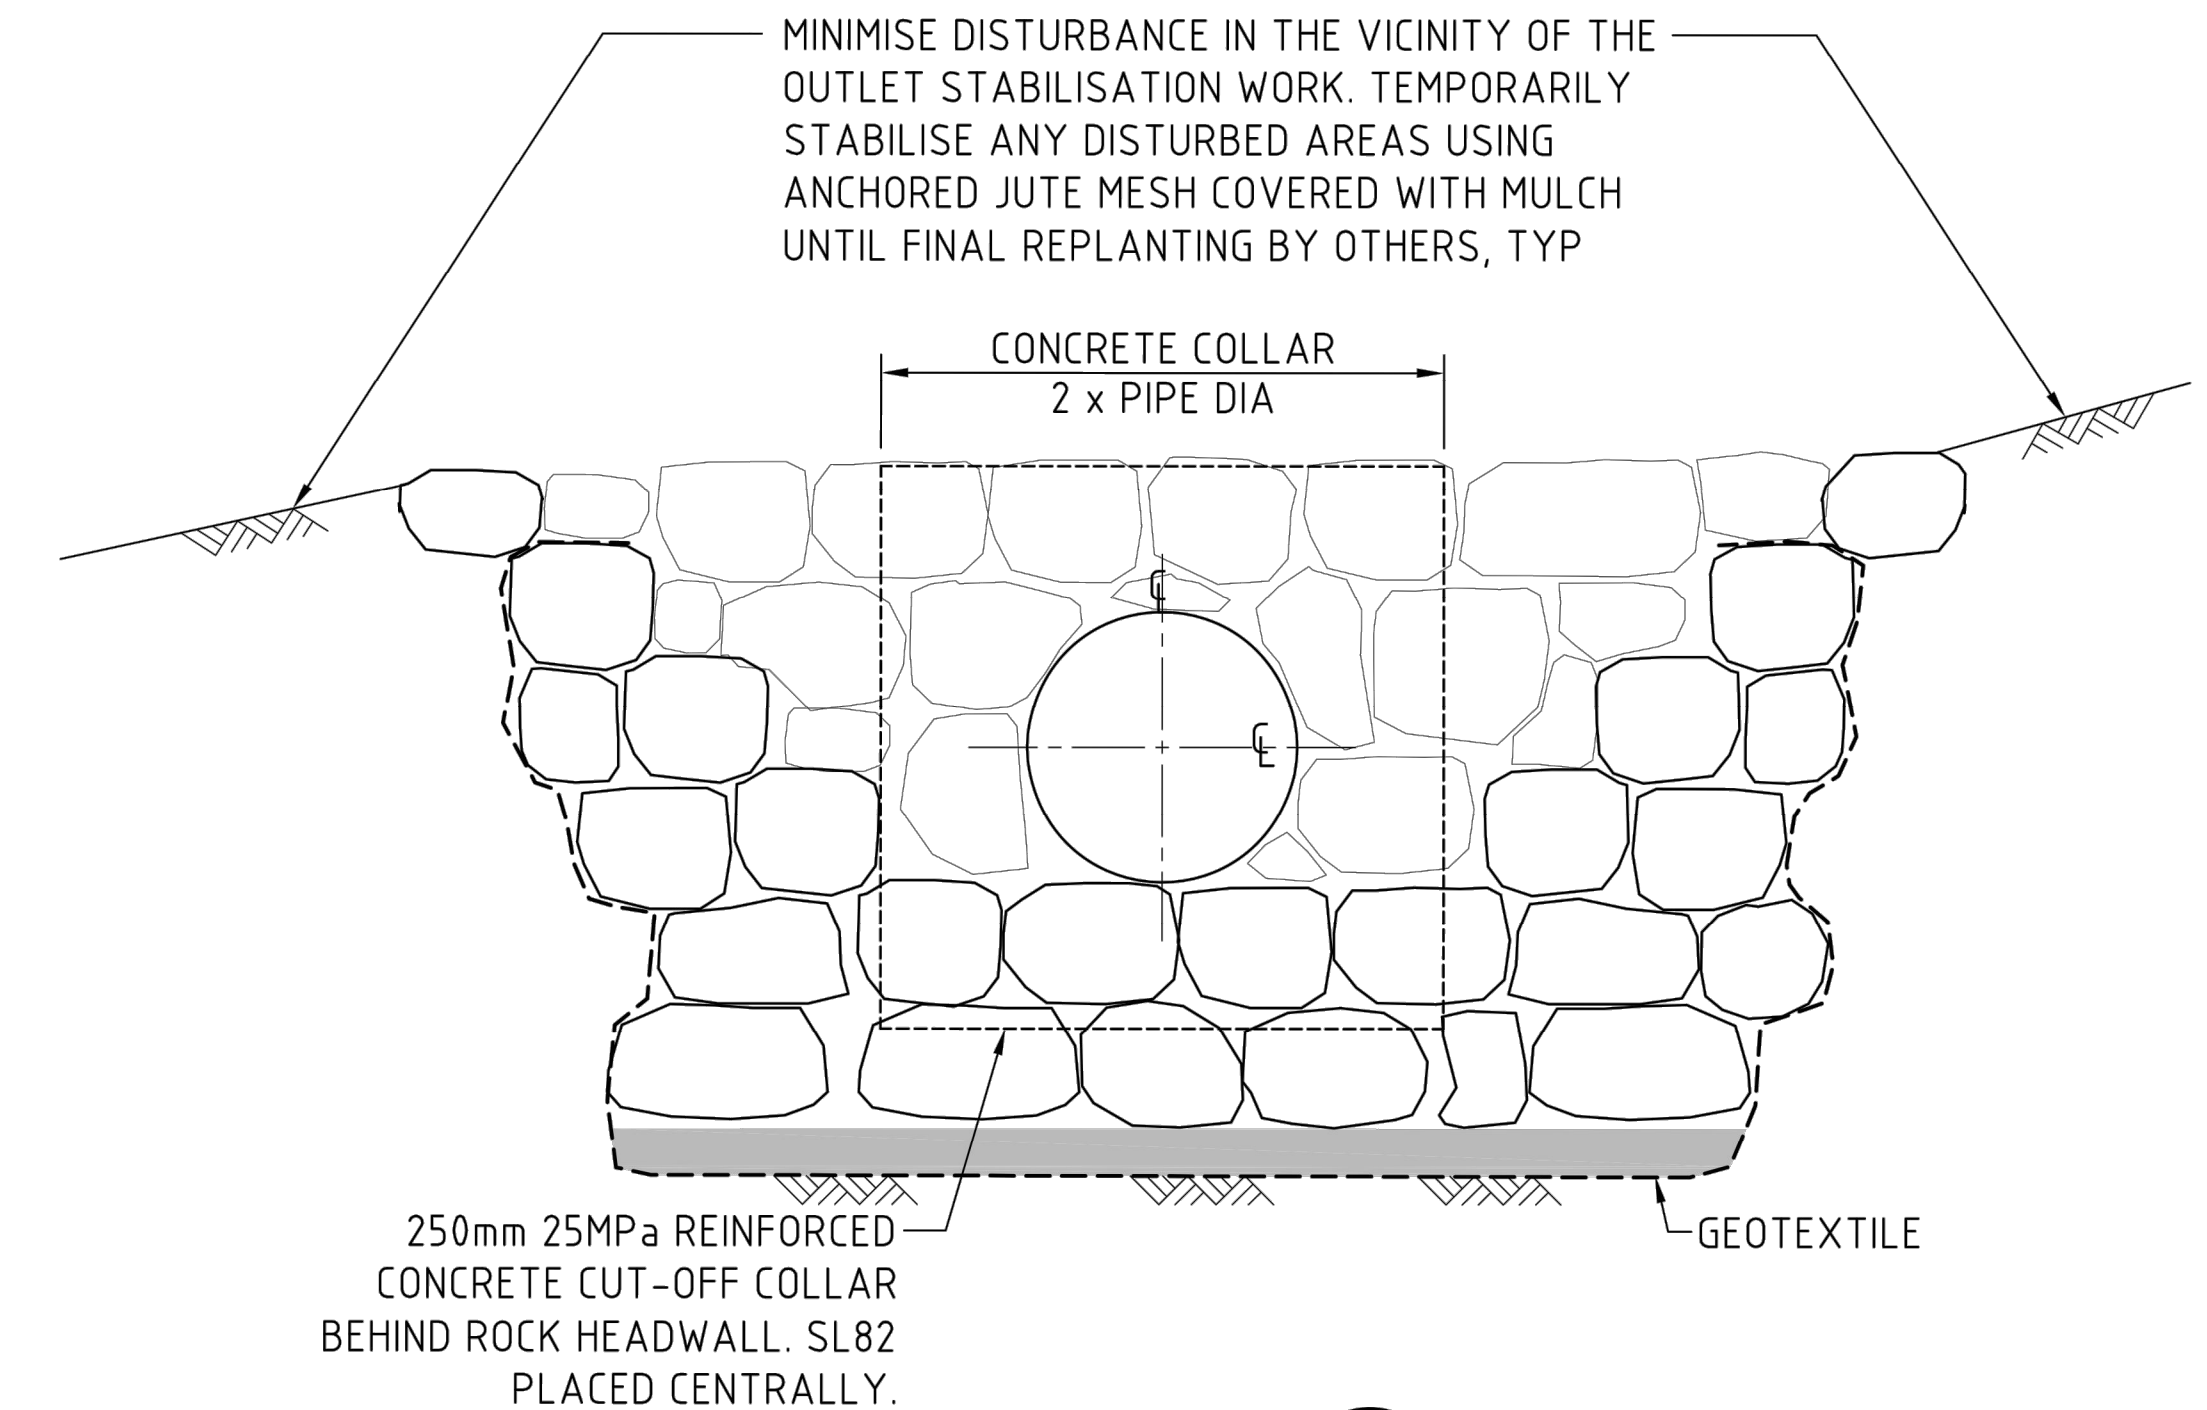

SECTION 1
NTS

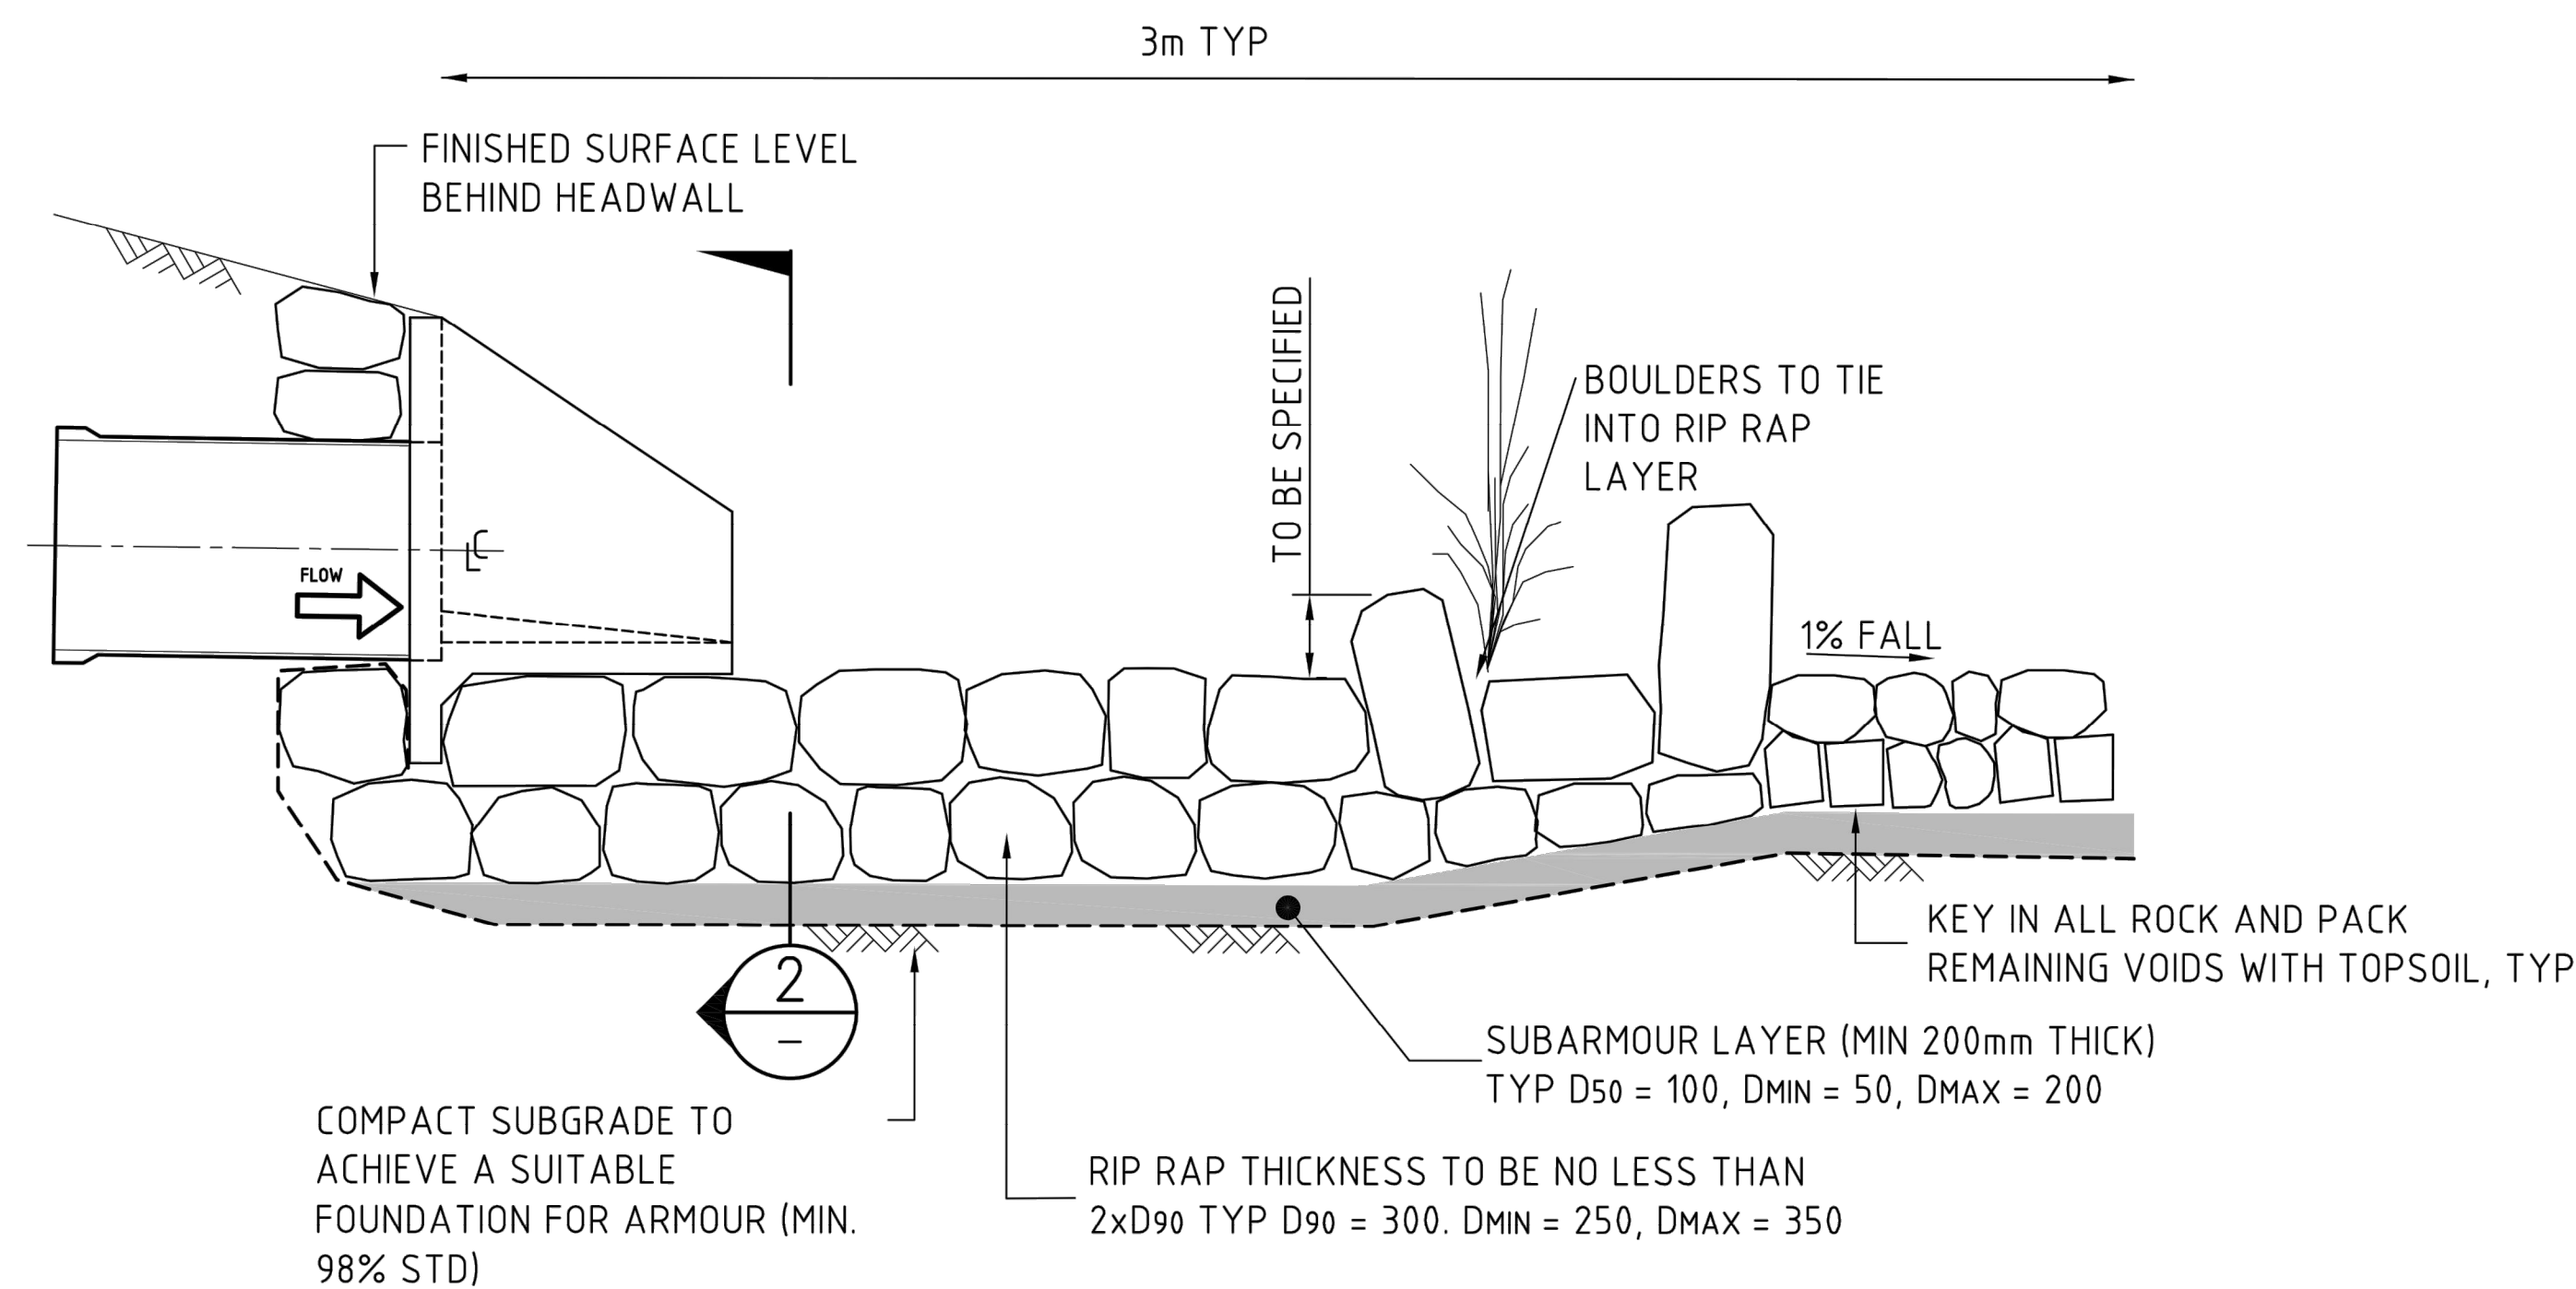

TYPICAL OUTLET DETAIL
CONCRETE HEADWALL
NTS

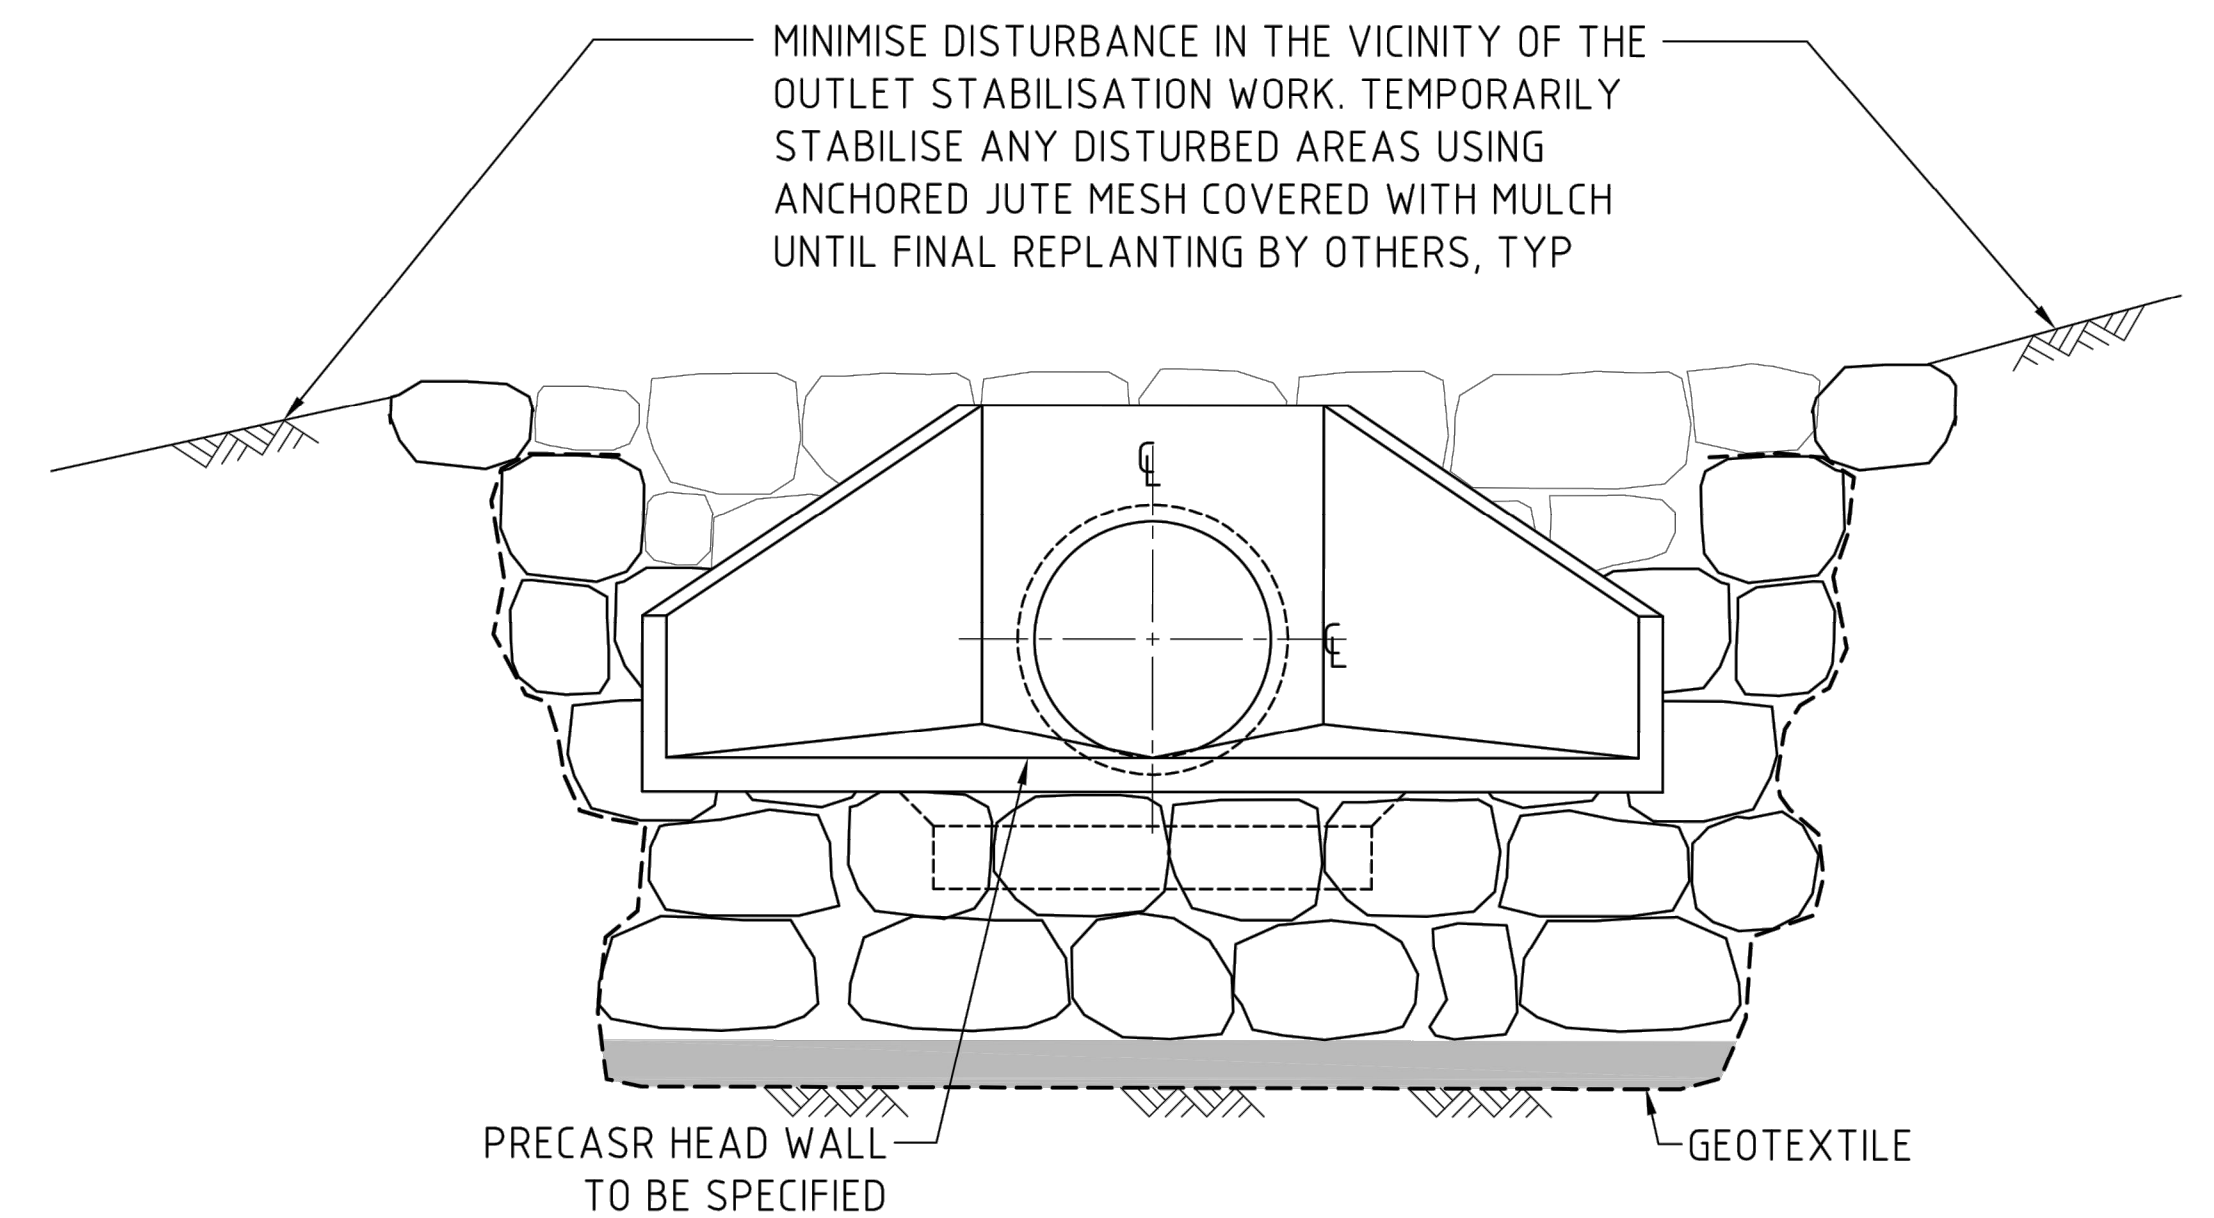


SECTION 2
NTS

FOR CONSTRUCTION

DO NOT SCALE FROM DRAWINGS. CHECK & VERIFY ALL DIMENSIONS & LEVELS BEFORE COMMENCEMENT OF ANY WORK.

THIS DRAWING IS NOT TO BE COPIED IN PART OR WHOLE WITHOUT WRITTEN PERMISSION FROM WARREN SMITH AND PARTNERS.

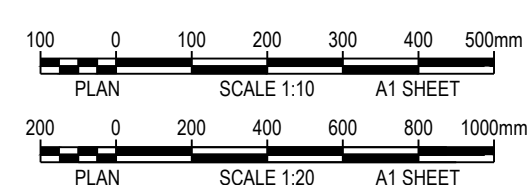

REVISION	AMENDMENT	DATE
A	80% DETAILED DESIGN ISSUE	14/10/16
B	STAGE 1 100% DETAILED DESIGN ISSUE	08/11/16
1	STAGE 1 CONSTRUCTION ISSUE	03/05/17

REVISION	AMENDMENT	DATE

CLIENT

WARD

PROJECT

MCCARRS CREEK ROAD
REALIGNMENT STAGE 1
CNR MCCARRS CREEK AND
PITWATER ROADS, CHURCH POINT

PREPARED BY

Warren Smith & Partners Pty Ltd
1st Floor, 123 Clarence Street, Sydney 2000 NSW Australia
T 02 9299 1312 F 02 9290 1295 wsp@warrensmith.com.au
www.warrensmith.com.au ABN 36 300 430 126

CONSULTING ENGINEERS

- Hydraulic Services
- Fire Protection
- Civil Engineering


Sydney Water Accredited Water Servicing Co-ordinator
Design Project Management - Building Plan Approvals

SERVING THE CONSTRUCTION INDUSTRY SINCE 1981.

TITLE


**STORMWATER DETAILS
SHEET 4 OF 4**

SCALE	DRAWN	DESIGNED	CHECKED	APPROVED
AS SHOWN	J.C.	C.S.	P.G.	M.C.
JOB No.	DRAWING No.		ISSUE	
5325000	C7.14		1	
DATE	PACKAGE STATUS			
10/02/2017	FOR CONSTRUCTION			

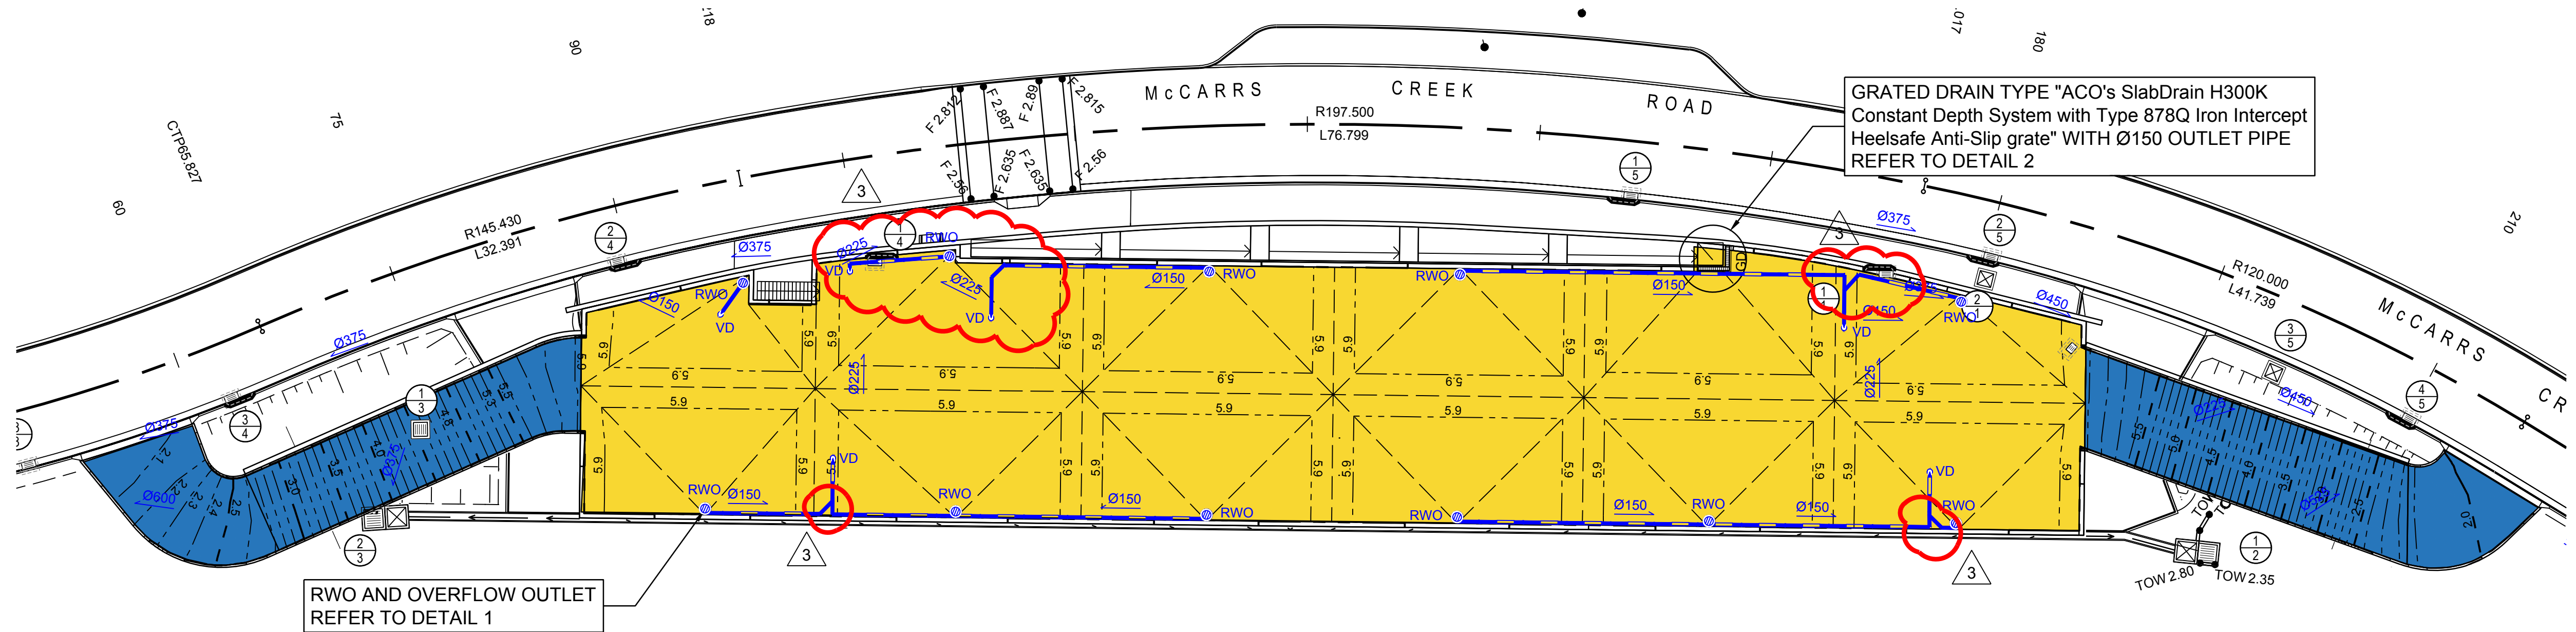


CARPARK UPPER LEVEL STORMWATER LAYOUT

SCALE 1:250

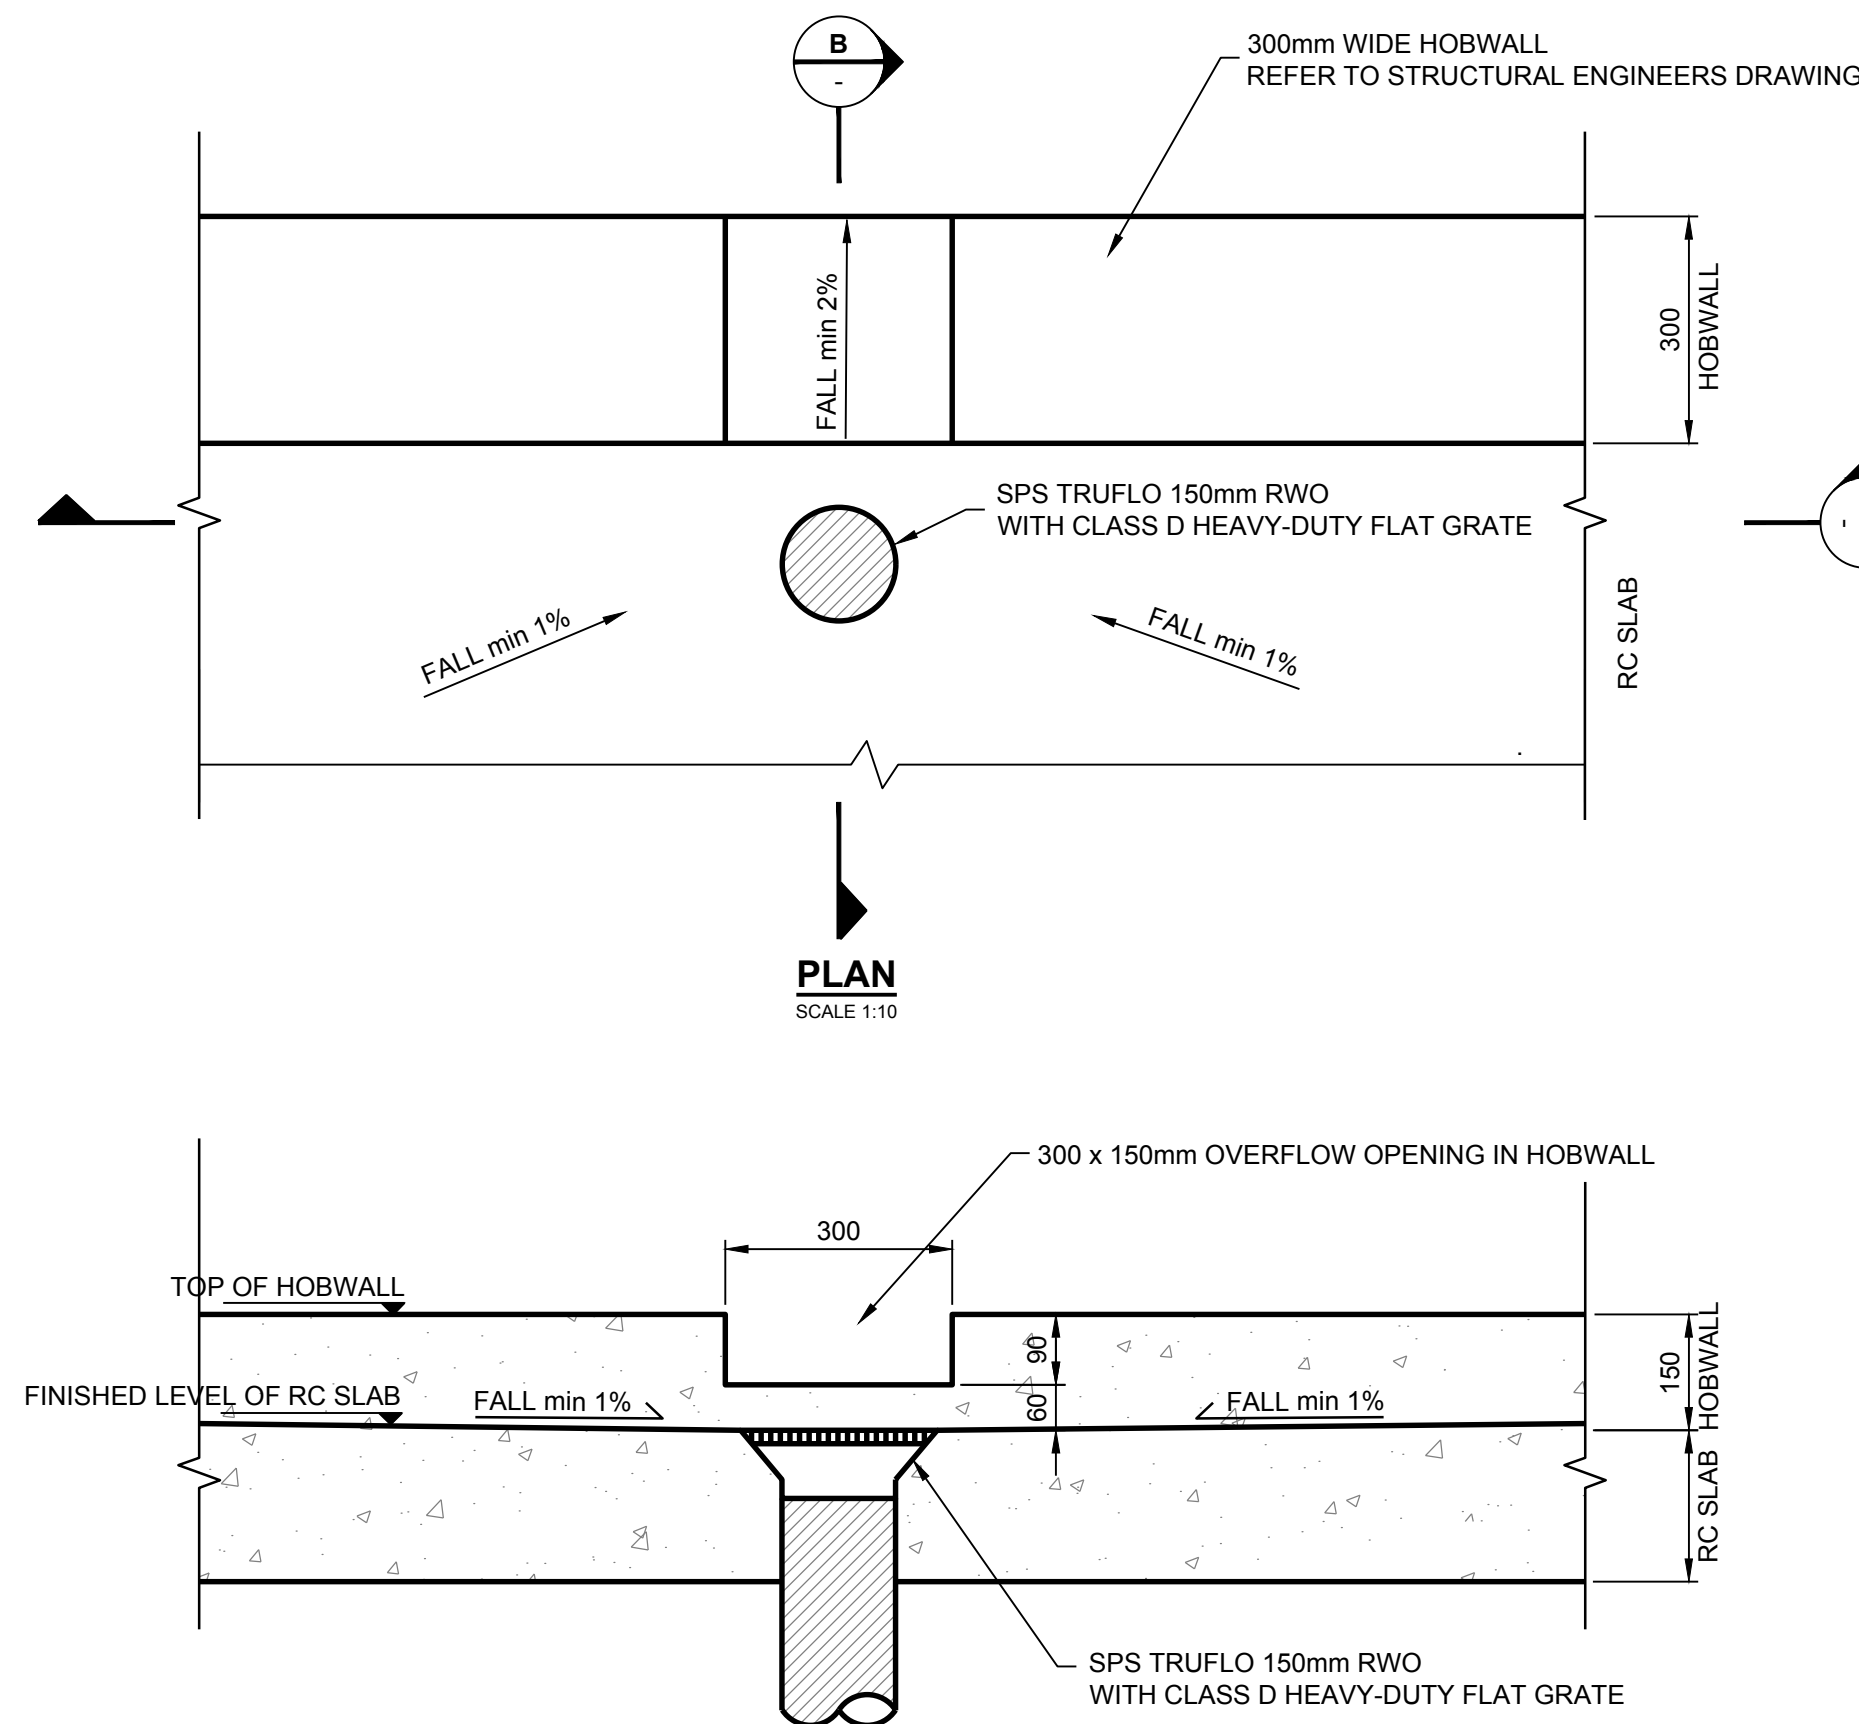


PART SECTION A-A

SCALE 1:10

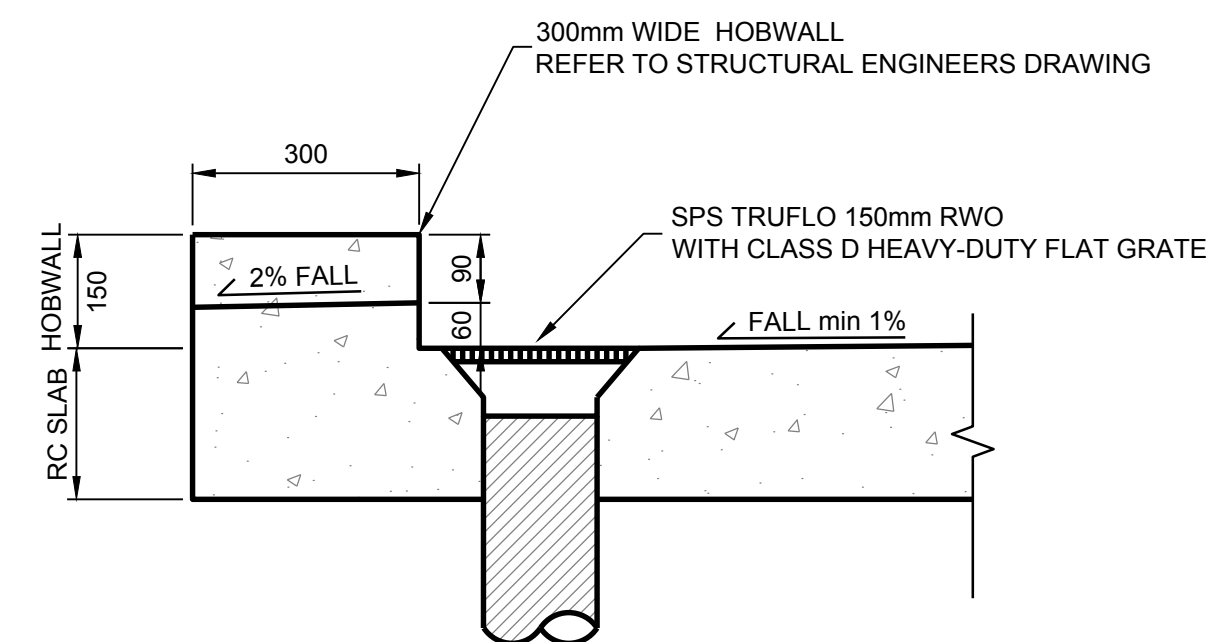

PART SECTION B-B

SCALE 1:10

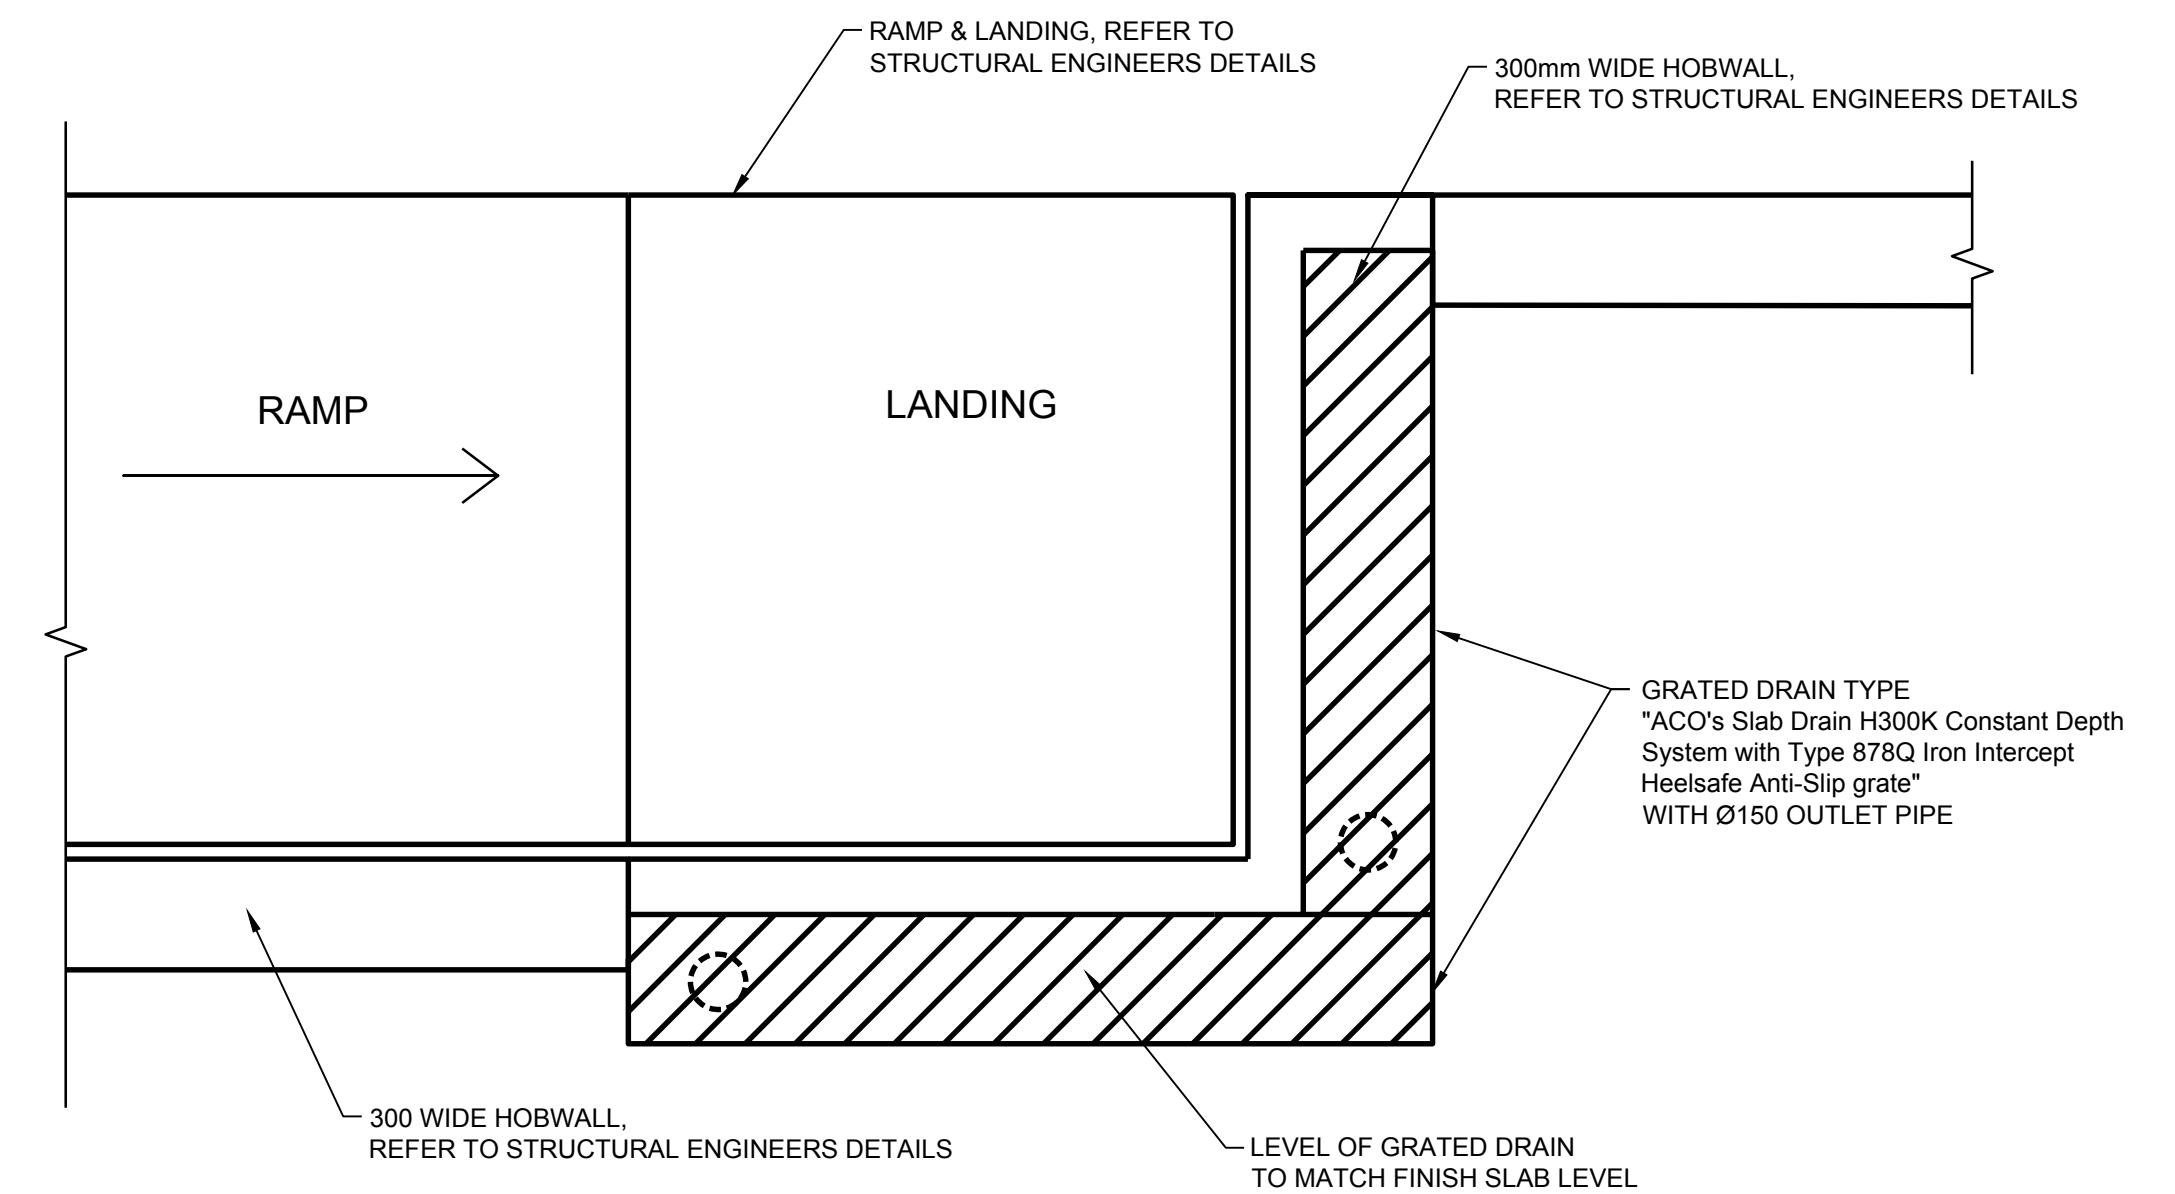

NOTE: REFER TO STRUCTURAL ENGINEERS DRAWINGS FOR SETTING OUT DETAILS AND CONCRETE DIMENSIONS

DETAIL 2: GRATED DRAIN DETAILS


NOT TO SCALE

DETAIL 1: TYPICAL RWO & OVERFLOW OUTLET DETAIL

SCALE 1:10

DO NOT SCALE FROM DRAWINGS. CHECK & VERIFY ALL DIMENSIONS & LEVELS BEFORE COMMENCEMENT OF ANY WORK.

THIS DRAWING IS NOT TO BE COPIED IN PART OR WHOLE WITHOUT WRITTEN PERMISSION FROM WARREN SMITH AND PARTNERS.

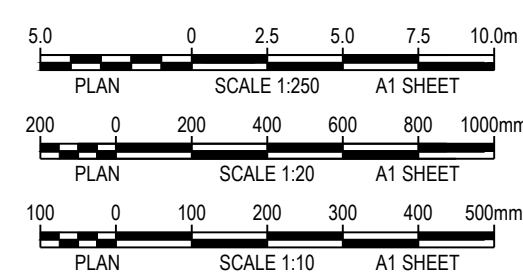

REVISION	AMENDMENT	DATE
A	80% DETAILED DESIGN ISSUE	14/10/16
1	STAGE 1 CONSTRUCTION ISSUE (ROAD ONLY)	02/11/17
2	STAGE 1 CONSTRUCTION ISSUE	07/11/17
3	STAGE 1 CONSTRUCTION ISSUE	28/11/17

REVISION	AMENDMENT	DATE

CLIENT

WARD

PROJECT

MCCARRS CREEK ROAD
REALIGNMENT STAGE 1
CNR MCCARRS CREEK AND
PITWATER ROADS, CHURCH POINT

PREPARED BY

Warren Smith & Partners

Warren Smith & Partners Pty Ltd
1st Floor, 123 Clarence Street, Sydney 2000 NSW Australia
T 02 9299 1312 F 02 9299 1295 wsp@warrensmith.com.au
www.warrensmith.com.au ABN 36 300 430 126

CONSULTING ENGINEERS

- Hydraulic Services
- Fire Protection
- Civil Engineering
- Sydney Water Accredited Water Servicing Co-ordinator
- Design Project Management - Building Plan Approvals


SERVING THE CONSTRUCTION INDUSTRY SINCE 1981.

TITLE


**CARPARK STORMWATER
DRAINAGE DETAILS**

SCALE	DRAWN	DESIGNED	CHECKED	APPROVED
AS SHOWN	J.C.	C.S.	P.G.	M.C.
JOB No.		DRAWING No.		ISSUE
5325000		C7.16		3
DATE	PACKAGE STATUS			
10/02/2017	FOR CONSTRUCTION			


FOR CONSTRUCTION

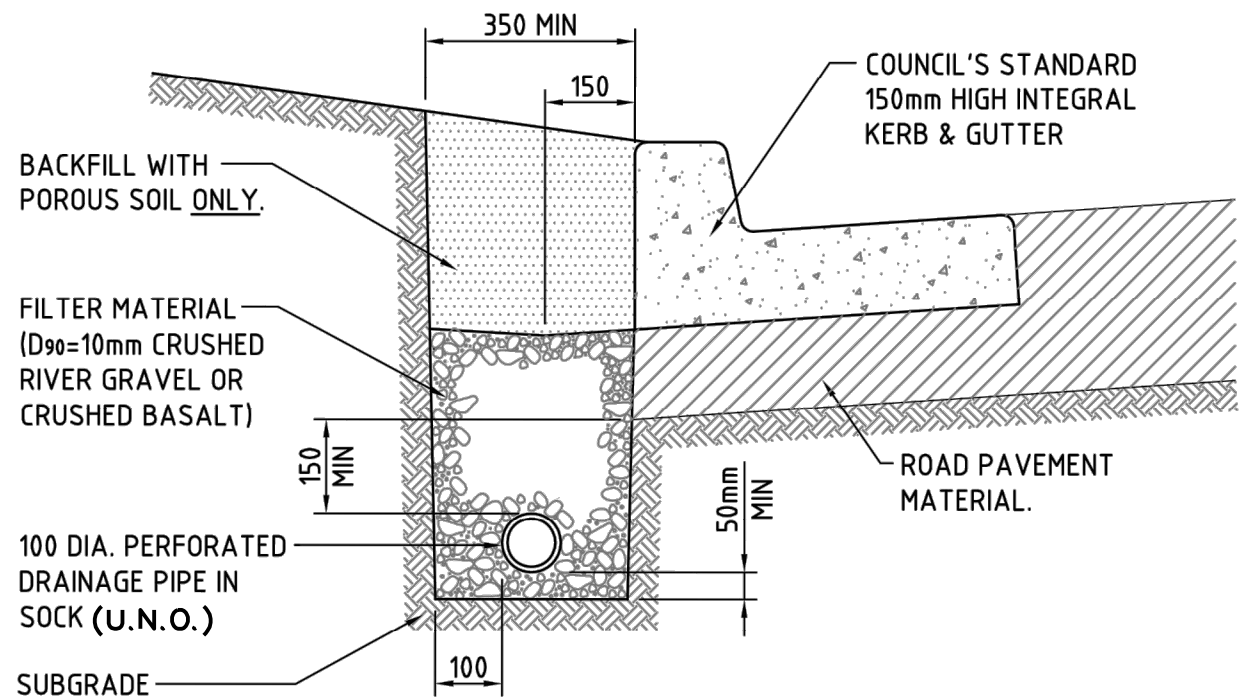

TYPICAL INSTALLATION WITH KERB & GUTTER
NTS

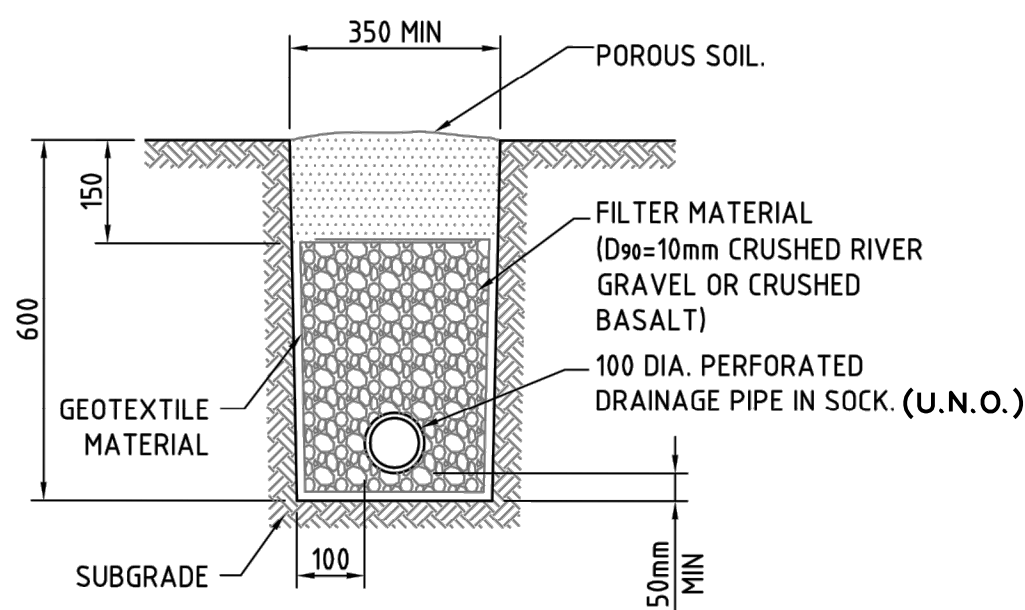


TYPICAL INSTALLATION
NTS

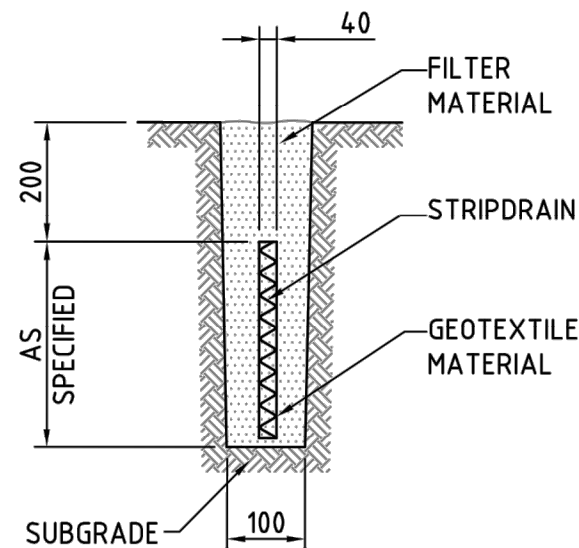


STRIP DRAIN
(SAND AS FILTER MATERIAL)
NTS


SAND FILTER MATERIAL GRADING	
AS. SIEVE SIZE mm	% PASSING
4.750	100
2.360	95-100
0.425	20-80
0.300	0-30
0.150	0-2
0.075	0-0.1

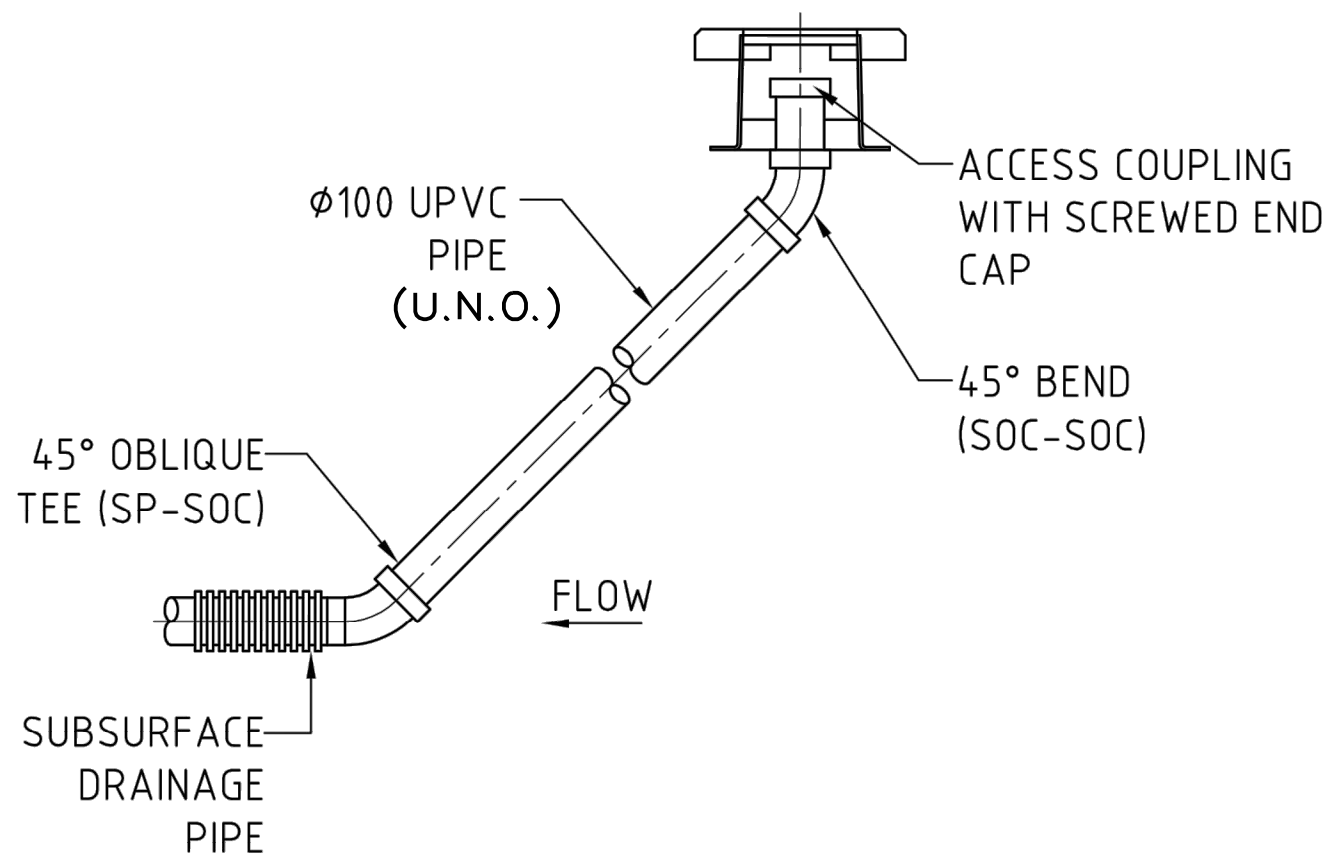


FLUSHING POINT HEAD OF LINE
NTS

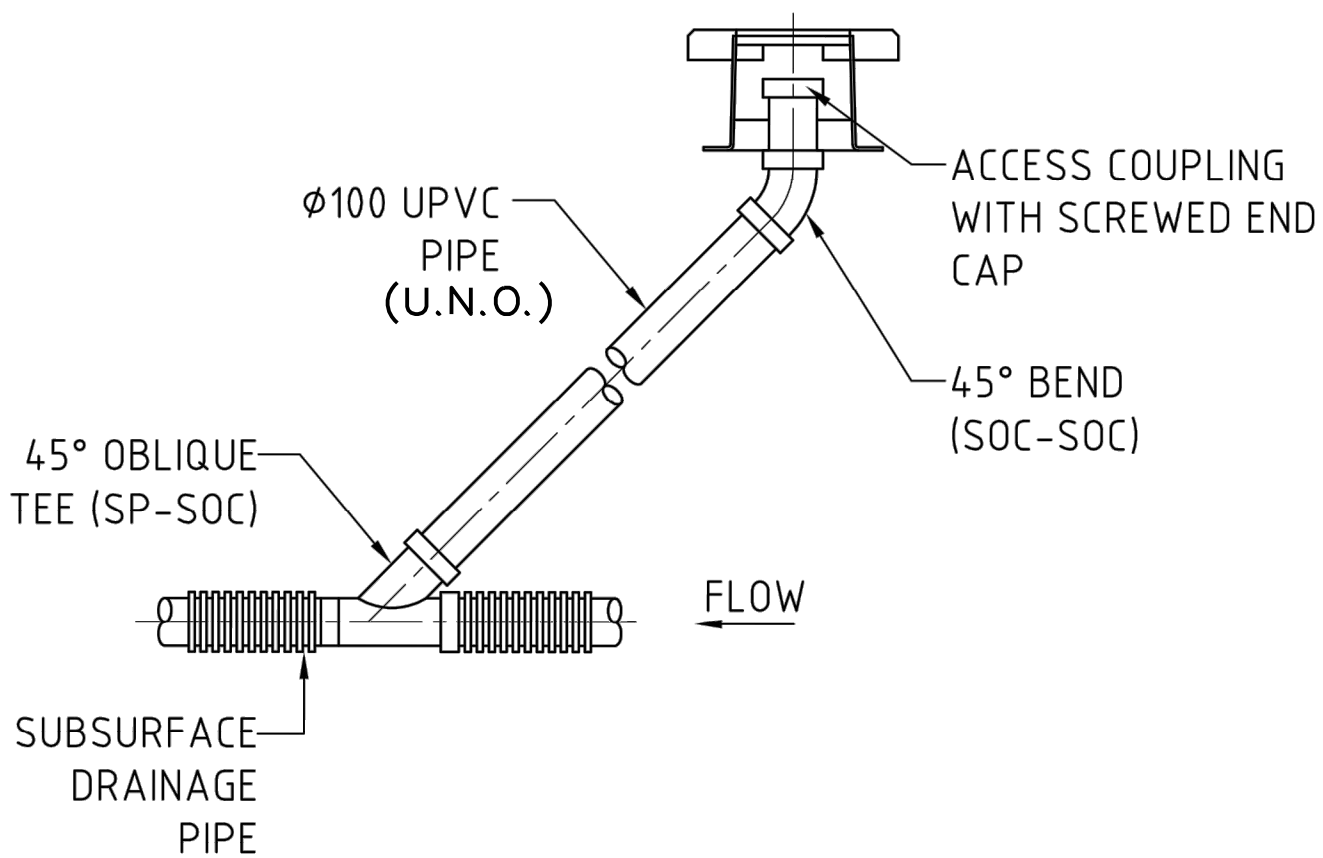


FLUSHING POINT ON LINE
NTS

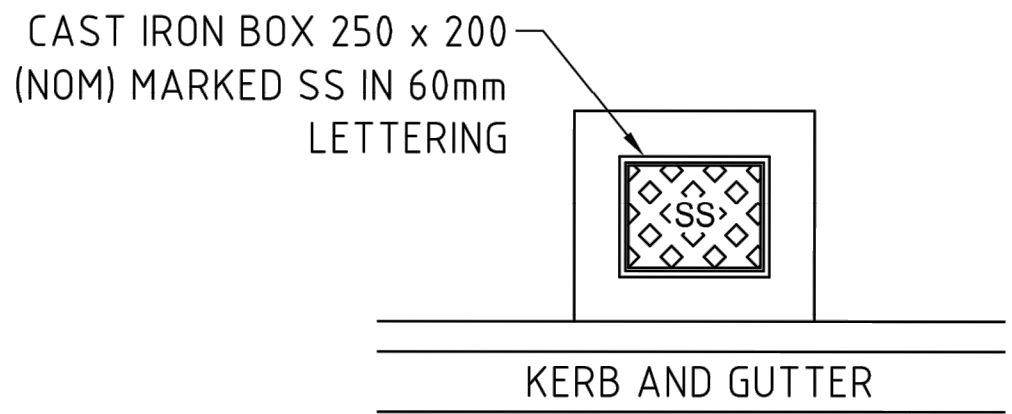


FLUSHING POINT PLAN
NTS

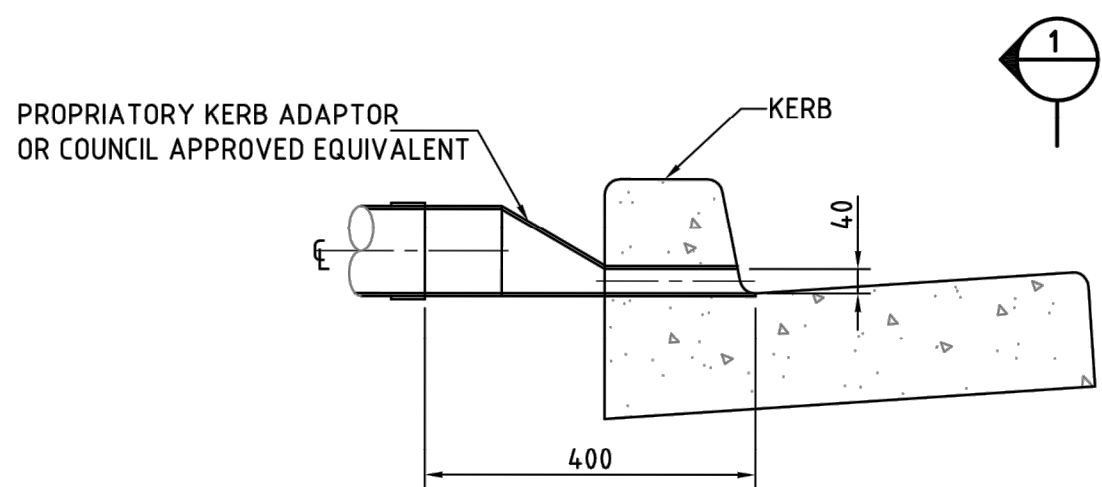

ROOF WATER TO KERB OUTLET
NTS

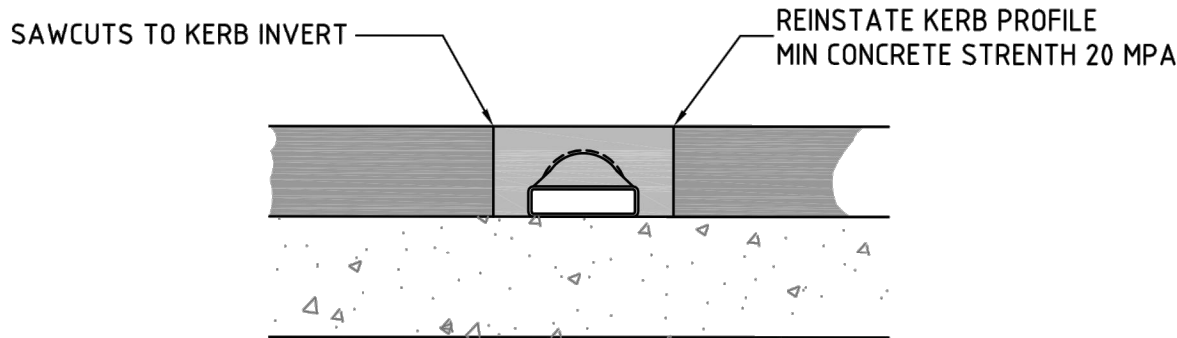

SECTION 1
NTS

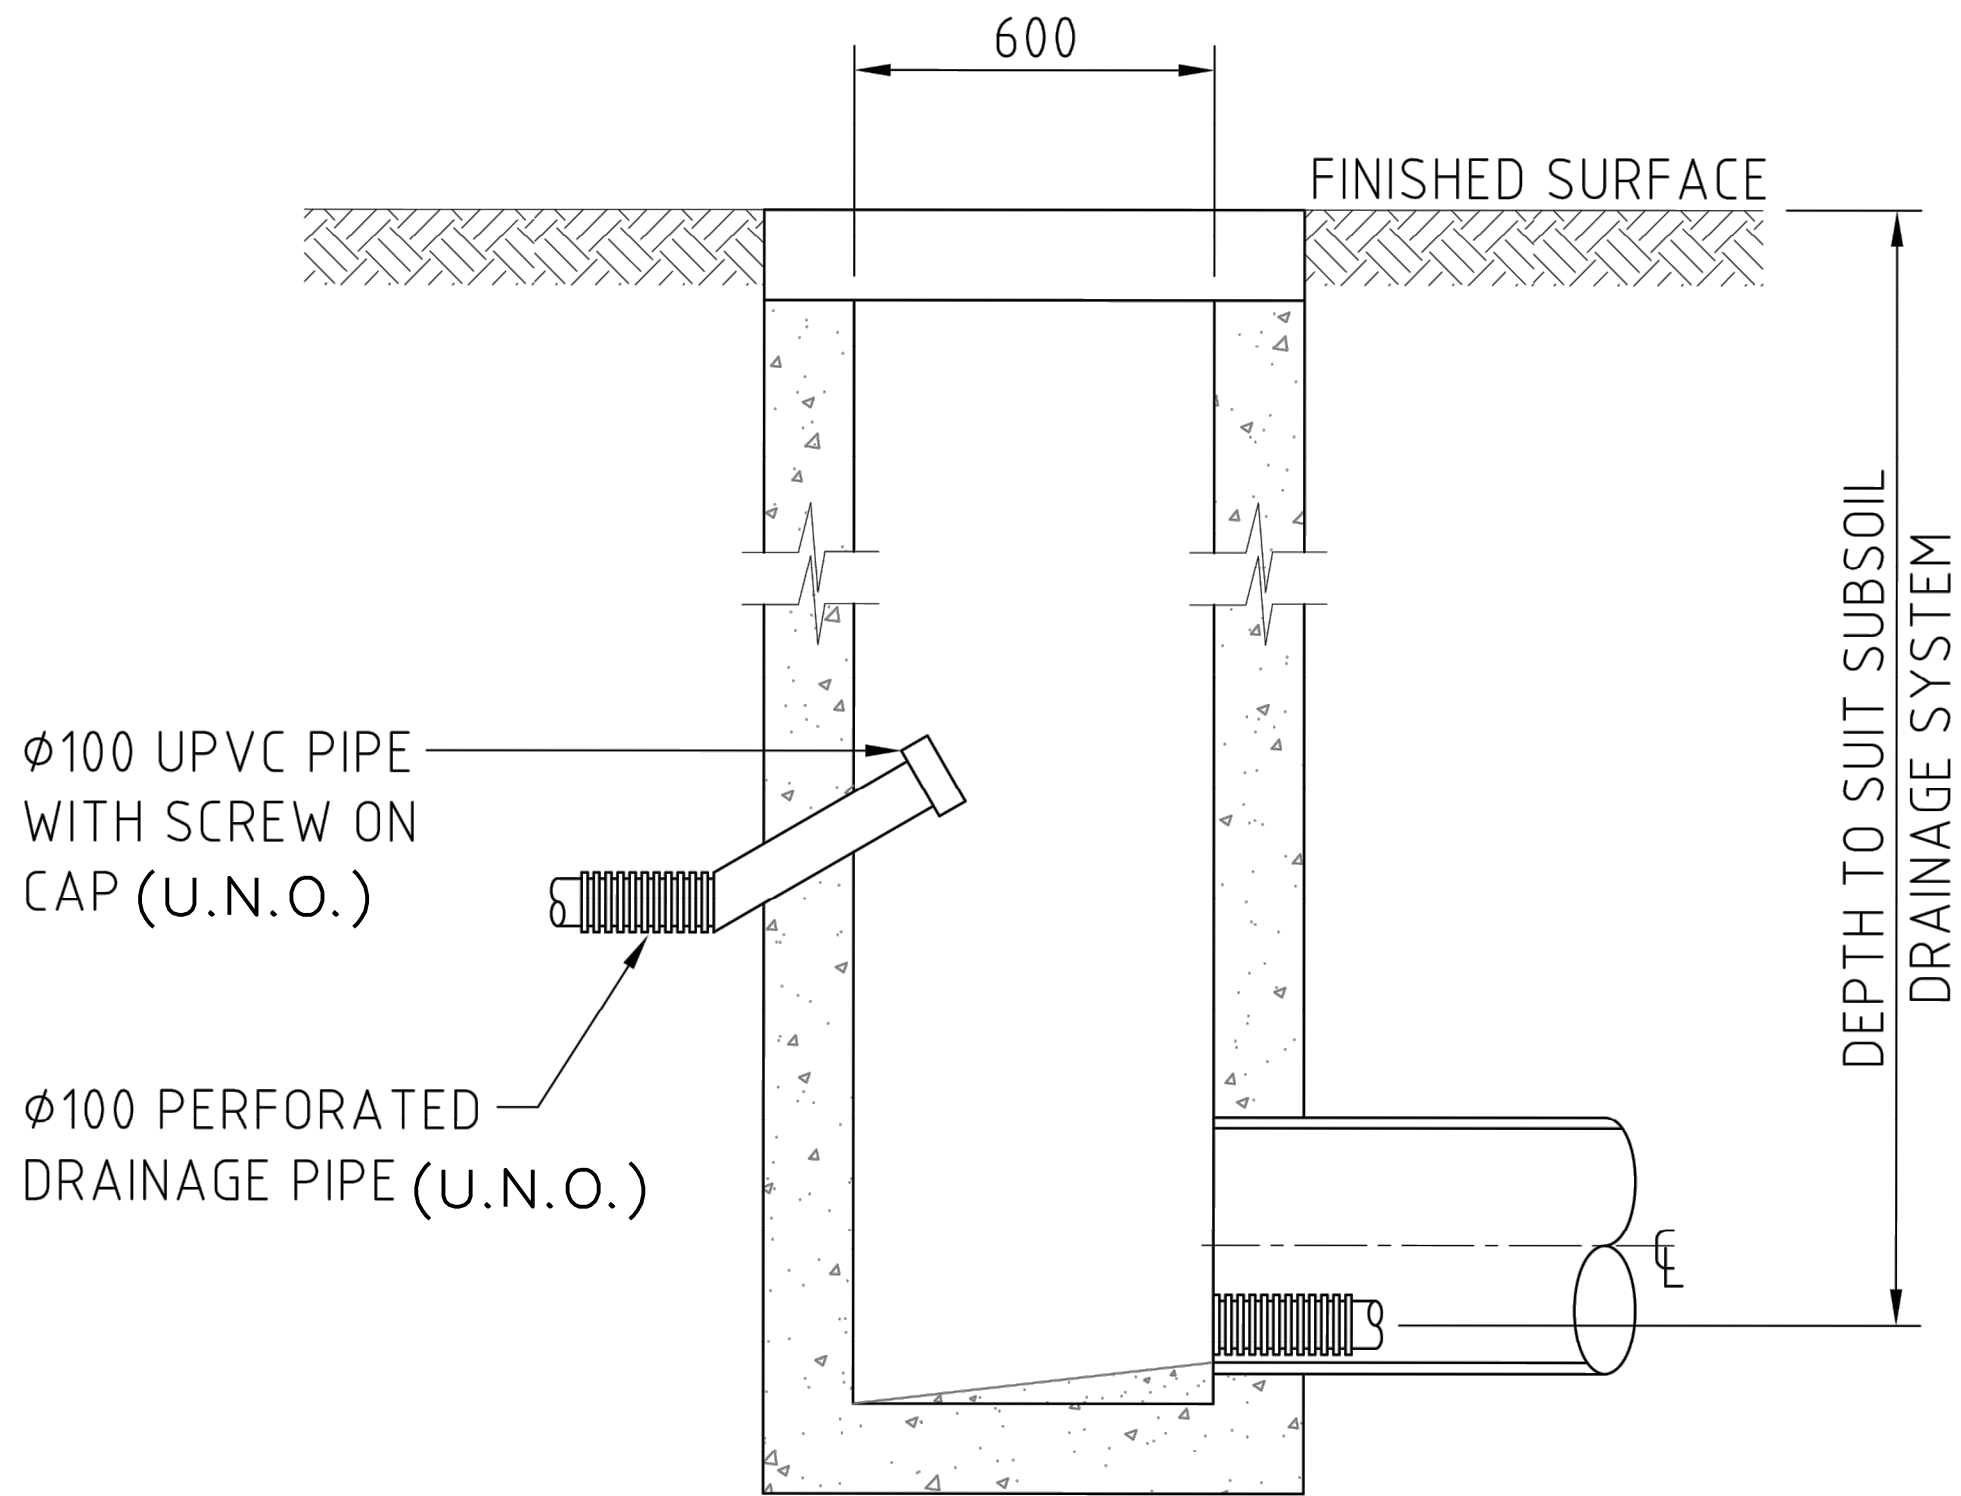

PIT CONNECTION
NTS


NOTES:

- SS 1. SUB-SURFACE DRAINS TO BE LAID 300mm MINIMUM BELOW THE SUB-GRADE. WHERE A HIGH WATER TABLE IS PRESENT, DEEPER SUB-SURFACE DRAINS IN COMBINATION WITH MITRE DRAINS MAY BE USED.
- SS 2. SUB-SURFACE DRAINS SHALL BE LAID A MINIMUM GRADE 1 IN 200 WHERE ROAD GRADING ALLOWS, THE SPACE BETWEEN THE INVERT OF THE SERVICE CONDUIT AND OVERT OF THE SUB-SURFACE DRAIN SHALL BE 50mm.
- SS 3. SELECTED FILTER MATERIAL TO BE CLEAN AGGREGATE GRADE 10 TO 20.
- SS 4. FLUSHING POINTS ARE TO BE CONSTRUCTED AT THE HEAD OF LINES WITH CLEANING JUNCTIONS AT MAXIMUM 50m CENTRES IMMEDIATELY BEHIND KERB.
- SS 5. PIPES AND FITTING SHALL BE EITHER SLOTTED POLYETHYLENE CLASS 400 (AS PER AS 2439) OR uPVC SEWER FITTINGS CLASS SH (AS PER AS1260).
- SS 6. TRENCHES SHOULD HAVE CLEARLY CUT SIDES TO AVOID CONTAMINATION OF THE FILTER DURING CONSTRUCTION.
- SS 7. ENSURE THAT PIPE IS LOCATED WITH ONLY POROUS SOIL ABOVE, AVOID HEAVY CLAY BACKFILL WHICH RESTRICTS THE FLOW OF WATER TO THE PIPE.
- SS 8. A MAXIMUM FILTER AGGREGATE SIZE OF 10mm TO BE USED TO AVOID PUNCTURING THE PIPE.
- SS 9. A MINIMUM OF 50mm LAYER OF MATERIAL TO BE FIRST PLACED IN TRENCH TO PROVIDE DRAINAGE PATH UNDERNEATH THE PLASTIC PIPE.
- SS 10. PIPE IS TO BE PLACED IN THE CENTRE OF THE TRENCH, THE FILTER MATERIAL COMPACTED AT THE HAUNCHES, AROUND THE SIDE AND ABOVE THE PIPE.
- SS 11. ALL FILTER MATERIAL SHALL BE GEOTEXTILE WRAPPED IN MIN 140g/m² NON WOVEN GEOTEXTIL (AS PER AS 2439.1).
- SS 12. FILTER MATERIAL IN STRIP DRAIN TO BE AS PER TABLE BELOW.

FOR CONSTRUCTION

DO NOT SCALE FROM DRAWINGS. CHECK & VERIFY ALL DIMENSIONS & LEVELS BEFORE COMMENCEMENT OF ANY WORK.

THIS DRAWING IS NOT TO BE COPIED IN PART OR WHOLE WITHOUT WRITTEN PERMISSION FROM WARREN SMITH AND PARTNERS.

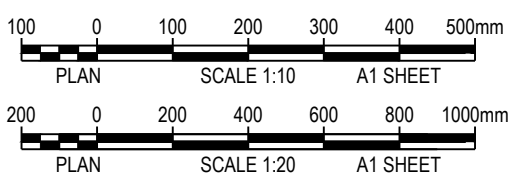

REVISION	AMENDMENT	DATE
A	80% DETAILED DESIGN ISSUE	14/10/16
B	STAGE 1 100% DETAILED DESIGN ISSUE	08/11/16
1	STAGE 1 CONSTRUCTION ISSUE	31/03/17

REVISION	AMENDMENT	DATE

CLIENT
WARD

PROJECT
MCCARRS CREEK ROAD
REALIGNMENT STAGE 1
CNR MCCARRS CREEK AND
PITWATER ROADS, CHURCH POINT

PREPARED BY
Warren Smith & Partners


Warren Smith & Partners Pty Ltd
1st Floor, 123 Clarence Street, Sydney 2000 NSW Australia
T 02 9299 1312 F 02 9290 1295 wsp@warrensmith.com.au
www.warrensmith.com.au ABN 36 300 430 126

CONSULTING ENGINEERS
Hydraulic Services Fire Protection Civil Engineering
Sydney Water Accredited Water Servicing Co-ordinator
Design Project Management - Building Plan Approvals

SERVING THE CONSTRUCTION INDUSTRY SINCE 1981.


TITLE
**SUBSOIL DRAINAGE
DETAILS**

SCALE AS SHOWN	DRAWN J.C.	DESIGNED C.S.	CHECKED P.G.	APPROVED M.C.
JOB No. 5325000	DRAWING No. C7.15		ISSUE 1	
DATE 10/02/2017		PACKAGE STATUS FOR CONSTRUCTION		

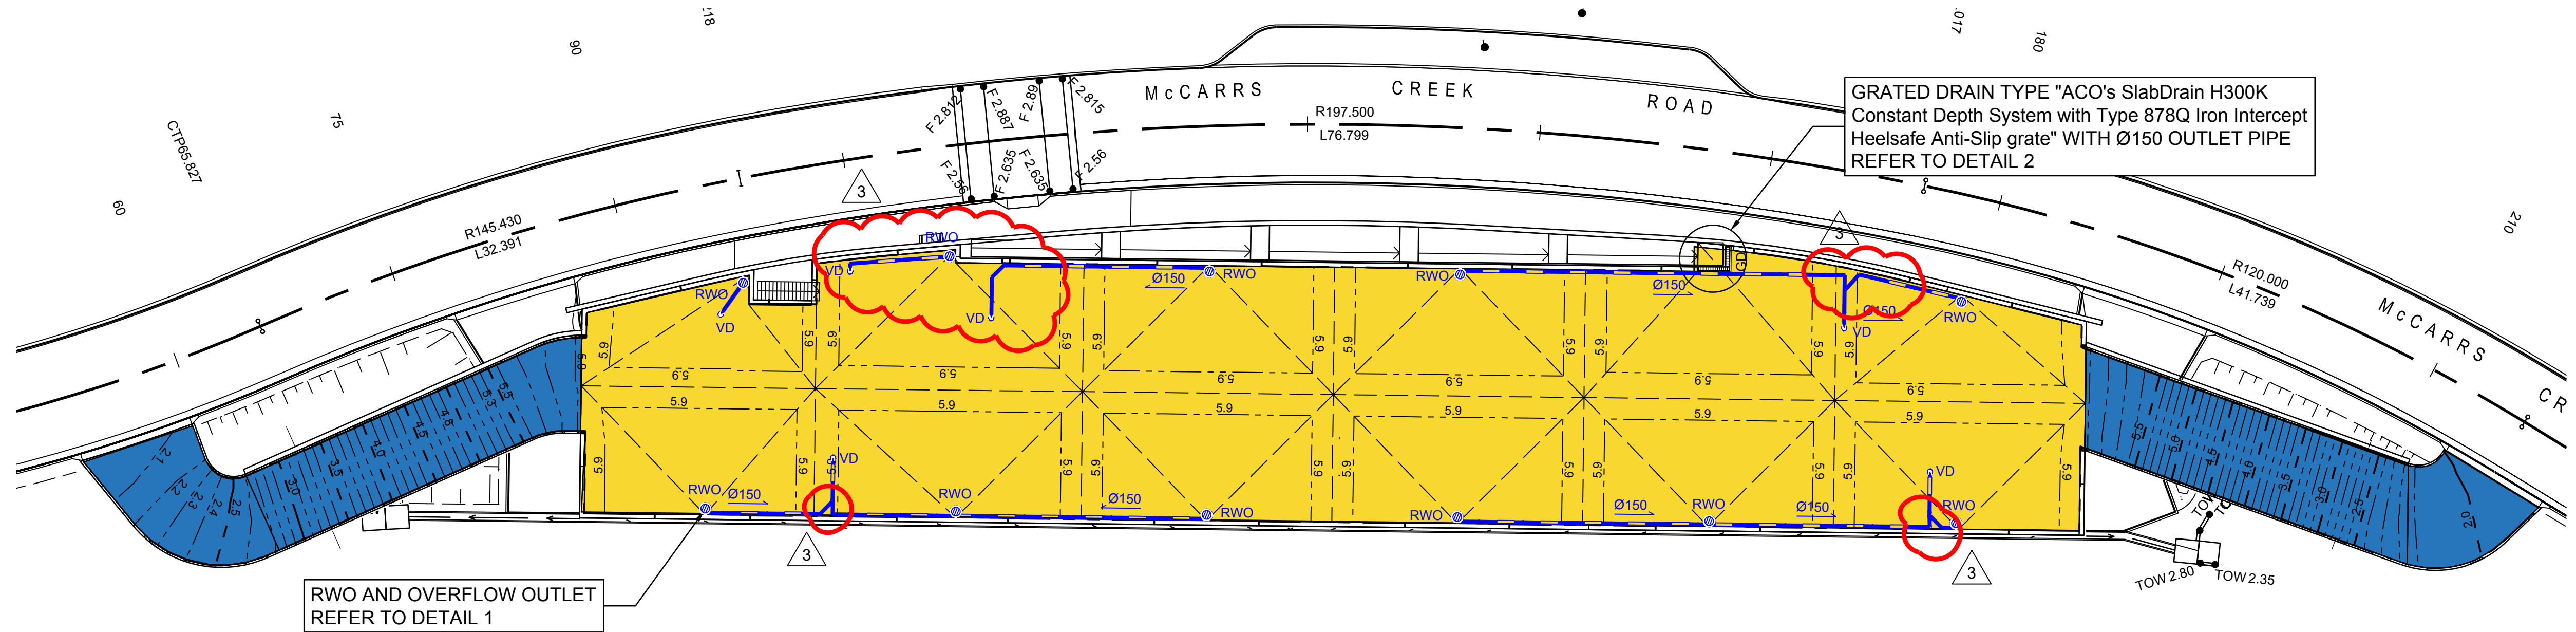


CARPARK UPPER LEVEL STORMWATER LAYOUT

SCALE 1:250

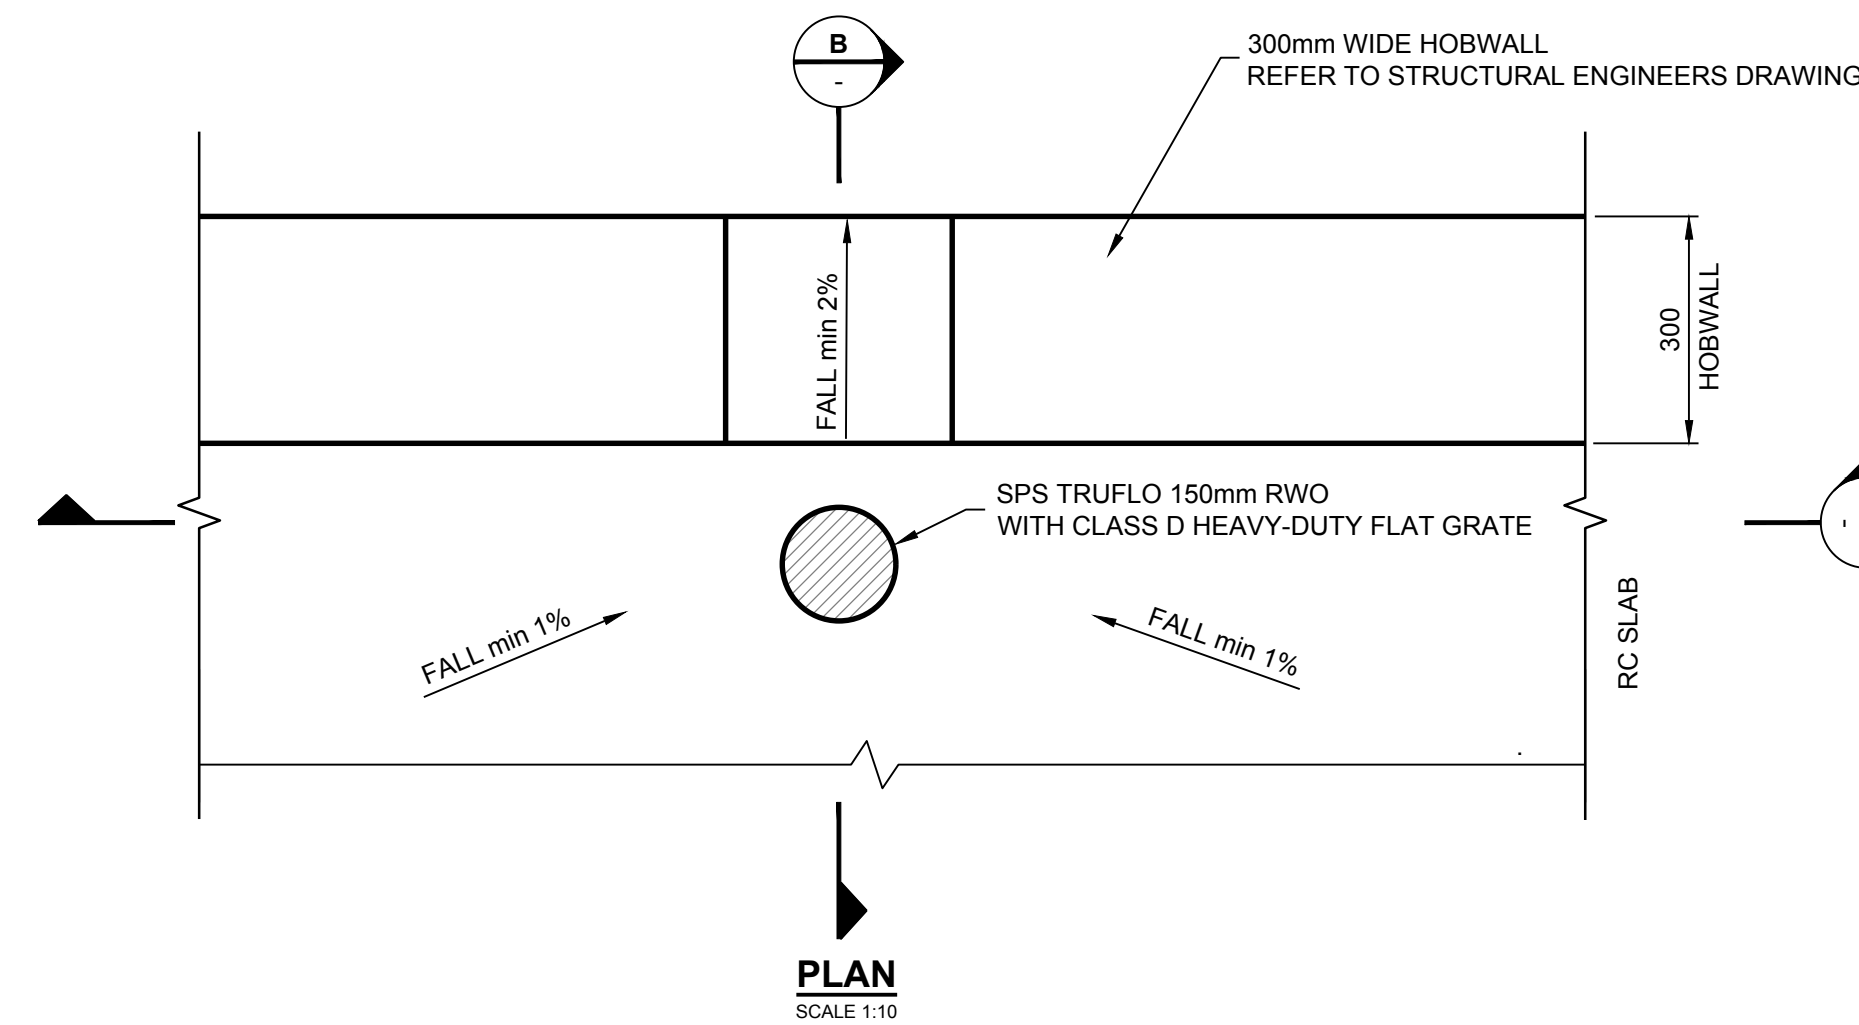


PART SECTION A-A

SCALE 1:10

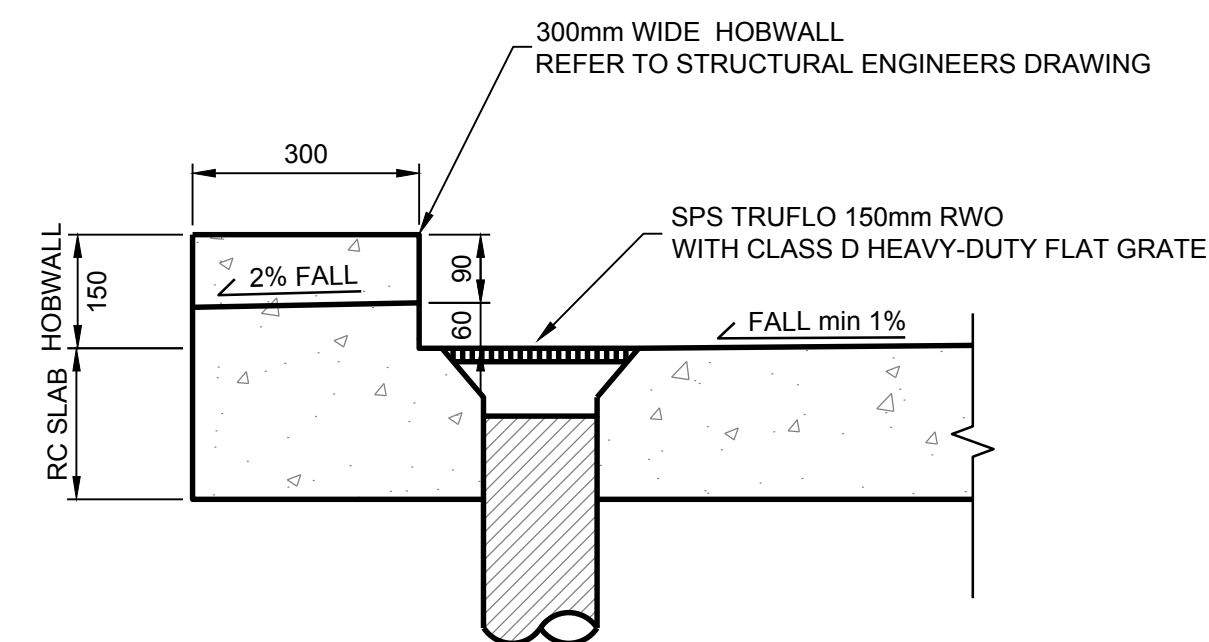

PART SECTION B-B

SCALE 1:10

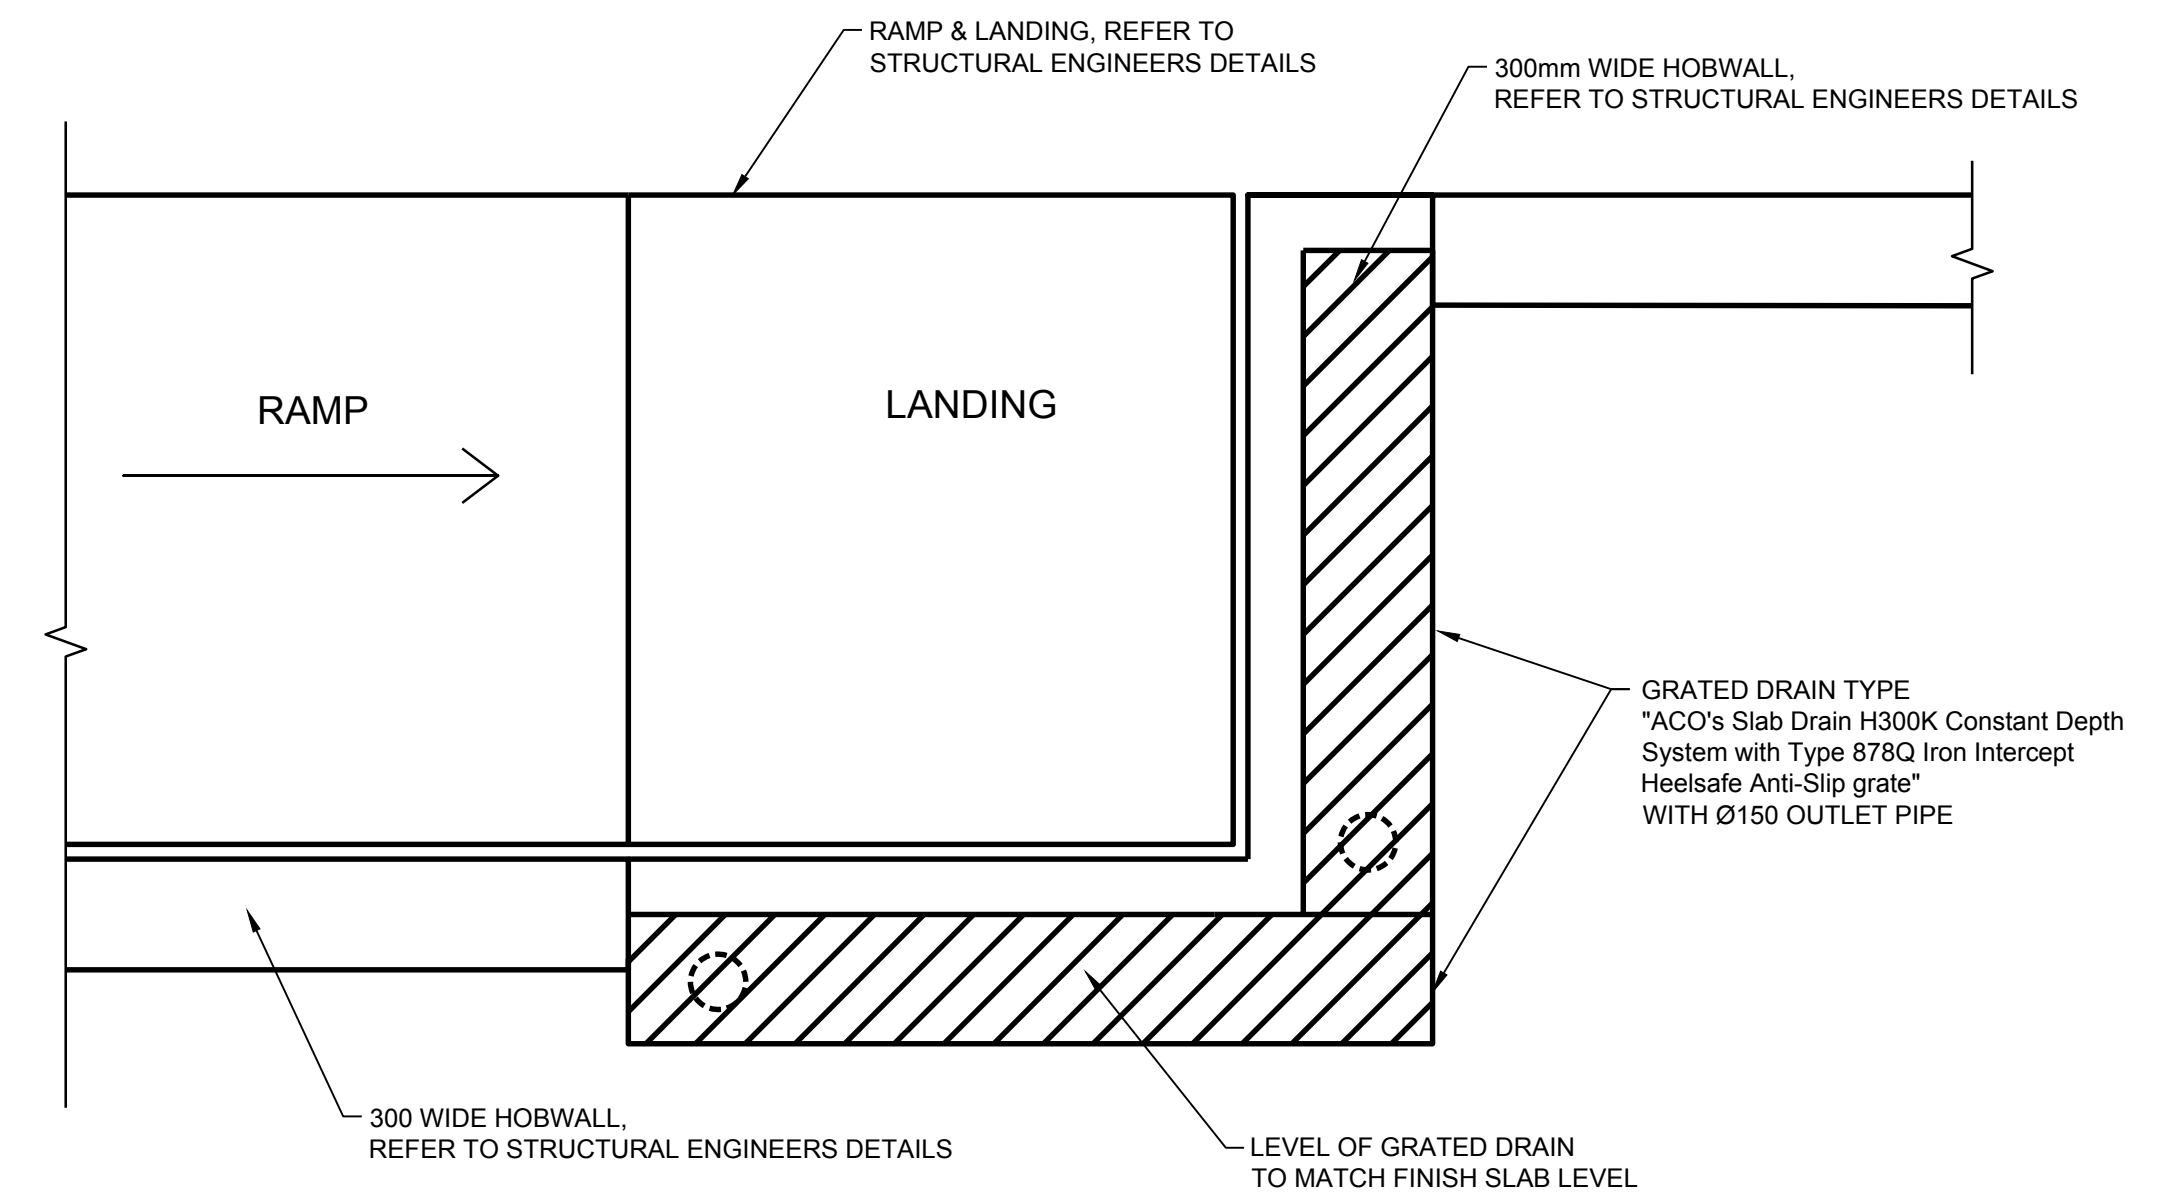

NOTE: REFER TO STRUCTURAL ENGINEERS DRAWINGS FOR SETTING OUT DETAILS AND CONCRETE DIMENSIONS

DETAIL 2: GRATED DRAIN DETAILS


NOT TO SCALE

DETAIL 1: TYPICAL RWO & OVERFLOW OUTLET DETAIL

SCALE 1:10

DO NOT SCALE FROM DRAWINGS. CHECK & VERIFY ALL DIMENSIONS & LEVELS BEFORE COMMENCEMENT OF ANY WORK.

THIS DRAWING IS NOT TO BE COPIED IN PART OR WHOLE WITHOUT WRITTEN PERMISSION FROM WARREN SMITH AND PARTNERS.

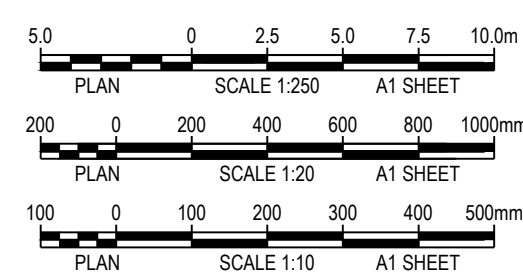

REVISION	AMENDMENT	DATE
A	80% DETAILED DESIGN ISSUE	14/10/16
1	STAGE 1 CONSTRUCTION ISSUE (ROAD ONLY)	02/11/17
2	STAGE 1 CONSTRUCTION ISSUE	07/11/17
3	STAGE 1 CONSTRUCTION ISSUE	28/11/17

REVISION	AMENDMENT	DATE

CLIENT

WARD

PROJECT

MCCARRS CREEK ROAD
REALIGNMENT STAGE 1
CNR MCCARRS CREEK AND
PITTWATER ROADS, CHURCH POINT

PREPARED BY

Warren Smith & Partners

Warren Smith & Partners Pty Ltd
1st Floor, 123 Clarence Street, Sydney 2000 NSW Australia
T 02 9299 1312 F 02 9299 1295 wsp@warrensmith.com.au
www.warrensmith.com.au ABN 36 300 430 126

CONSULTING ENGINEERS

- Hydraulic Services
- Fire Protection
- Civil Engineering
- Sydney Water Accredited Water Servicing Co-ordinator
- Design Project Management - Building Plan Approvals

SERVING THE CONSTRUCTION INDUSTRY SINCE 1981.

TITLE

**CARPARK STORMWATER
DRAINAGE DETAILS**

SCALE	DRAWN	DESIGNED	CHECKED	APPROVED
AS SHOWN	J.C.	C.S.	P.G.	M.C.
JOB No.	DRAWING No.		ISSUE	
5325000		C7.16		3
DATE	PACKAGE STATUS			
10/02/2017	FOR CONSTRUCTION			

FOR CONSTRUCTION

- NOTES
- THE STORMWATER DRAINAGE LEVELS THAT HAVE BEEN CALCULATED ARE REQUIRED TO BE VERIFIED ON SITE. AND ENSURE THE FOLLOWING IS ACHIEVED:
- PIPE GRADES ARE NOTED AS MINIMUM REQUIRED GRADES
 - HEAD ROOM CLEARANCE TO BE ACHIEVED AS FOLLOWS:
 - DDA CAR SPACES AND SHARED AREA = 2.5m
 - ALL OTHER SPACES = 2.2m
 - CAR PARK AISLE = 2.3m
 - REFER TO SPECIFICATIONS FOR MINIMUM PIPE COVER REQUIREMENTS
 - REFER TO TECHNICAL SPECIFICATION FOR HYDRAULIC SERVICES



CARPARK GROUND LEVEL - STORMWATER PIPE WORK IS SHOWN AS FIXED TO UNDERSIDE OF SLAB

SCALE 1:250

CARPARK GROUND LEVEL - IN GROUND STORMWATER DRAINAGE


SCALE 1:250

FOR CONSTRUCTION

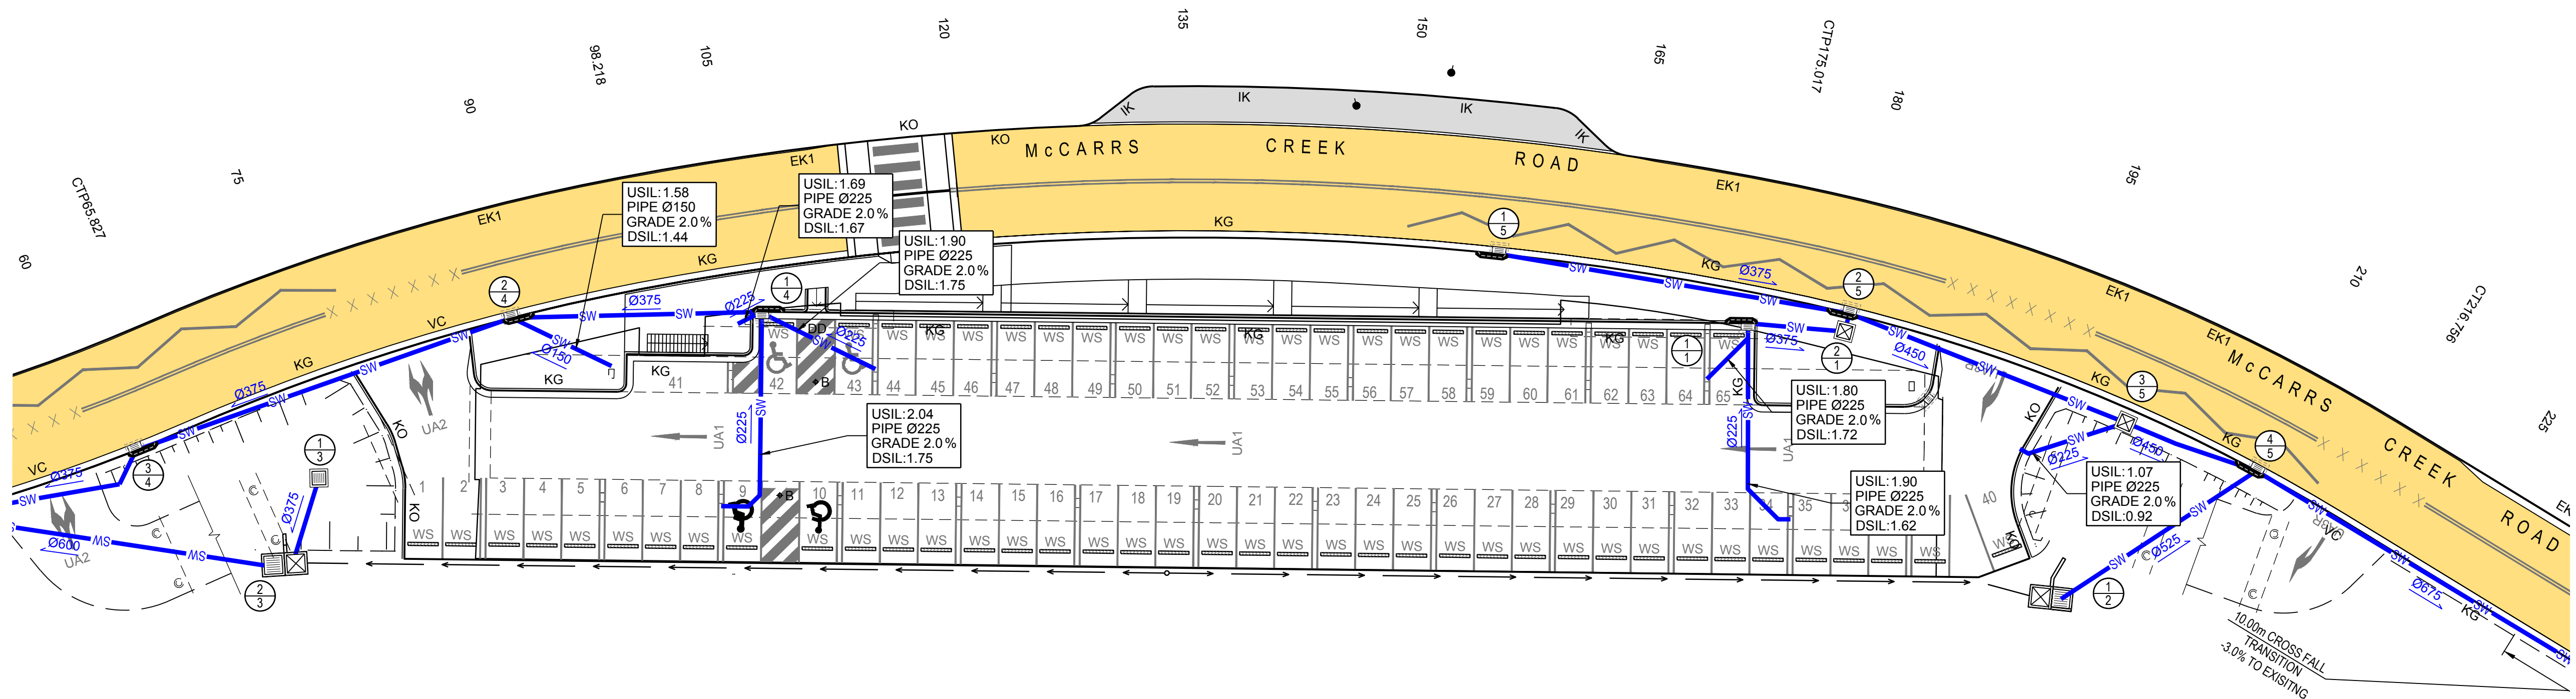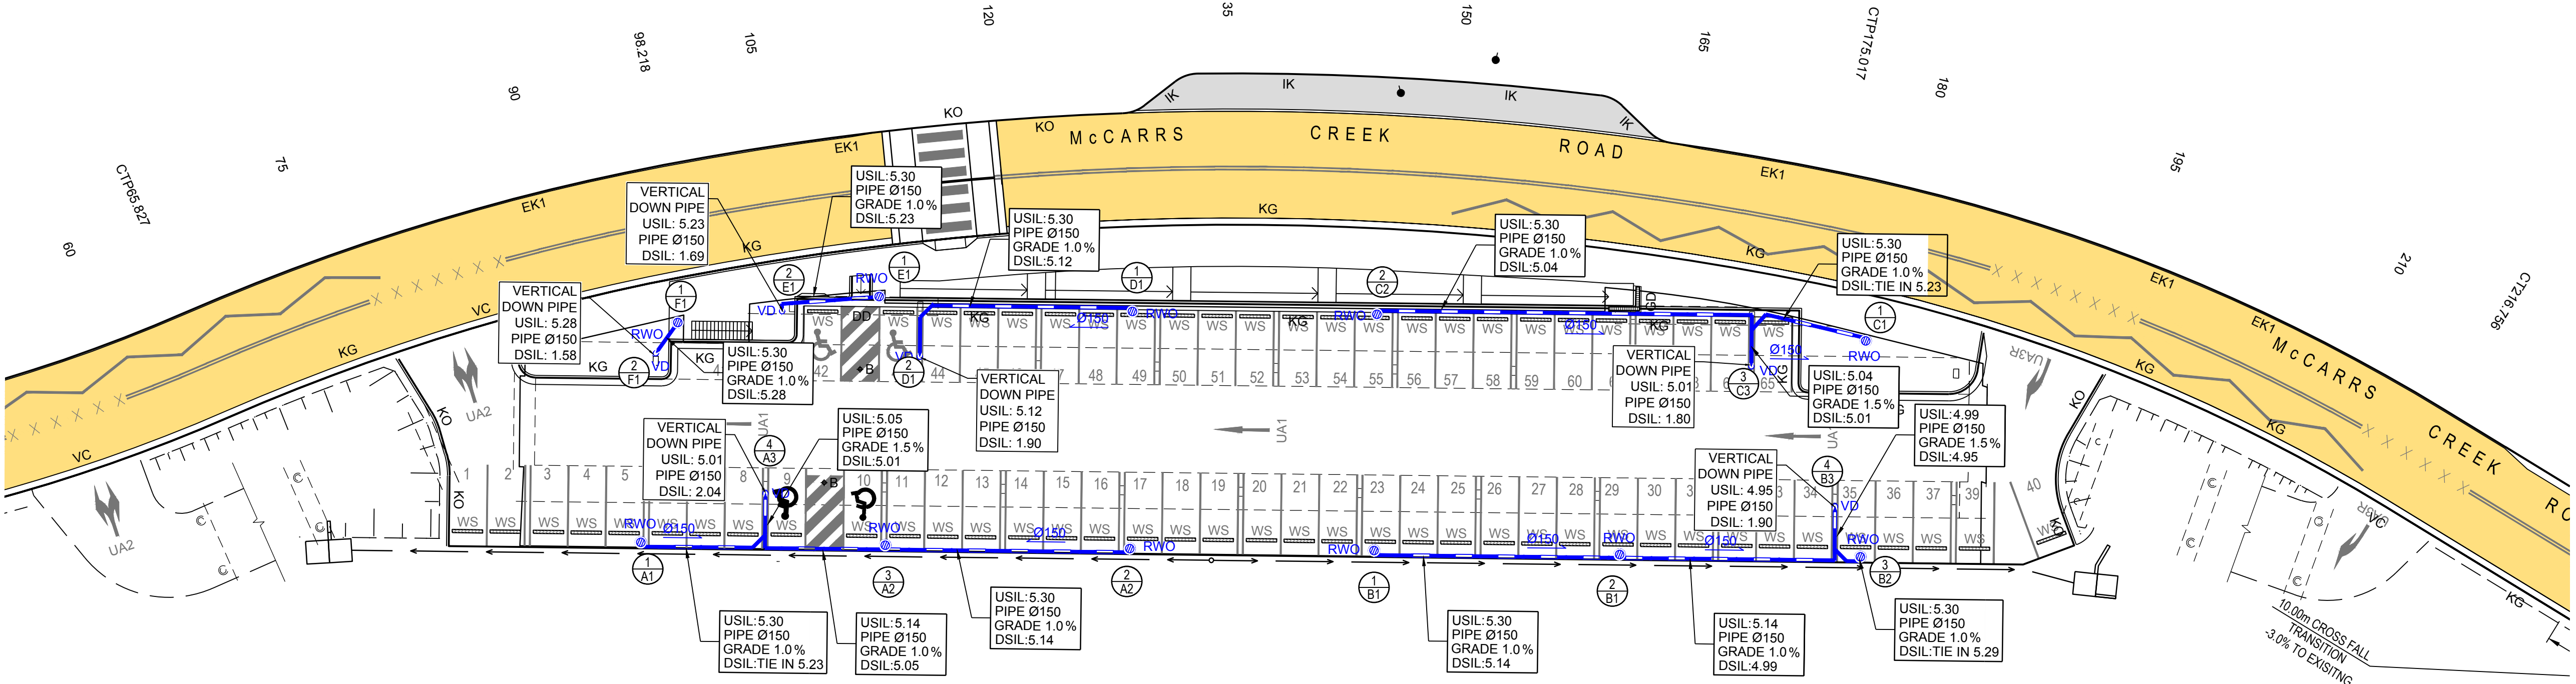

DO NOT SCALE FROM DRAWINGS. CHECK & VERIFY ALL DIMENSIONS & LEVELS BEFORE COMMENCEMENT OF ANY WORK.

THIS DRAWING IS NOT TO BE COPIED IN PART OR WHOLE WITHOUT WRITTEN PERMISSION FROM WARREN SMITH AND PARTNERS.

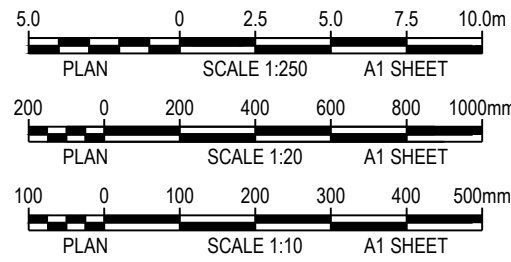

REVISION	AMENDMENT	DATE	REVISION	AMENDMENT	DATE
A	80% DETAILED DESIGN ISSUE	14/10/16			
1	STAGE 1 CONSTRUCTION ISSUE	28/11/17			

CLIENT

WARD

PROJECT

MCCARRS CREEK ROAD
REALIGNMENT STAGE 1
CNR MCCARRS CREEK AND
PITTSWATER ROADS, CHURCH POINT

PREPARED BY

Warren Smith & Partners


Warren Smith & Partners Pty Ltd
1st Floor, 123 Clarence Street, Sydney 2000 NSW Australia
T 02 9299 1312 F 02 9299 1295 wsp@warrensmith.com.au
www.warrensmith.com.au ABN 36 300 430 126

CONSULTING ENGINEERS


- Hydraulic Services
- Fire Protection
- Civil Engineering
- Sydney Water Accredited Water Servicing Co-ordinator
- Design Project Management - Building Plan Approvals

SERVING THE CONSTRUCTION INDUSTRY SINCE 1981.


TITLE				
CARPARK STORMWATER DRAINAGE				
SCALE	DRAWN	DESIGNED	CHECKED	APPROVED
AS SHOWN	J.C.	C.S.	P.G.	M.C.
JOB No.	DRAWING No.		ISSUE	
5325000	C7.17		1	
DATE	PACKAGE STATUS			
10/02/2017	FOR CONSTRUCTION			

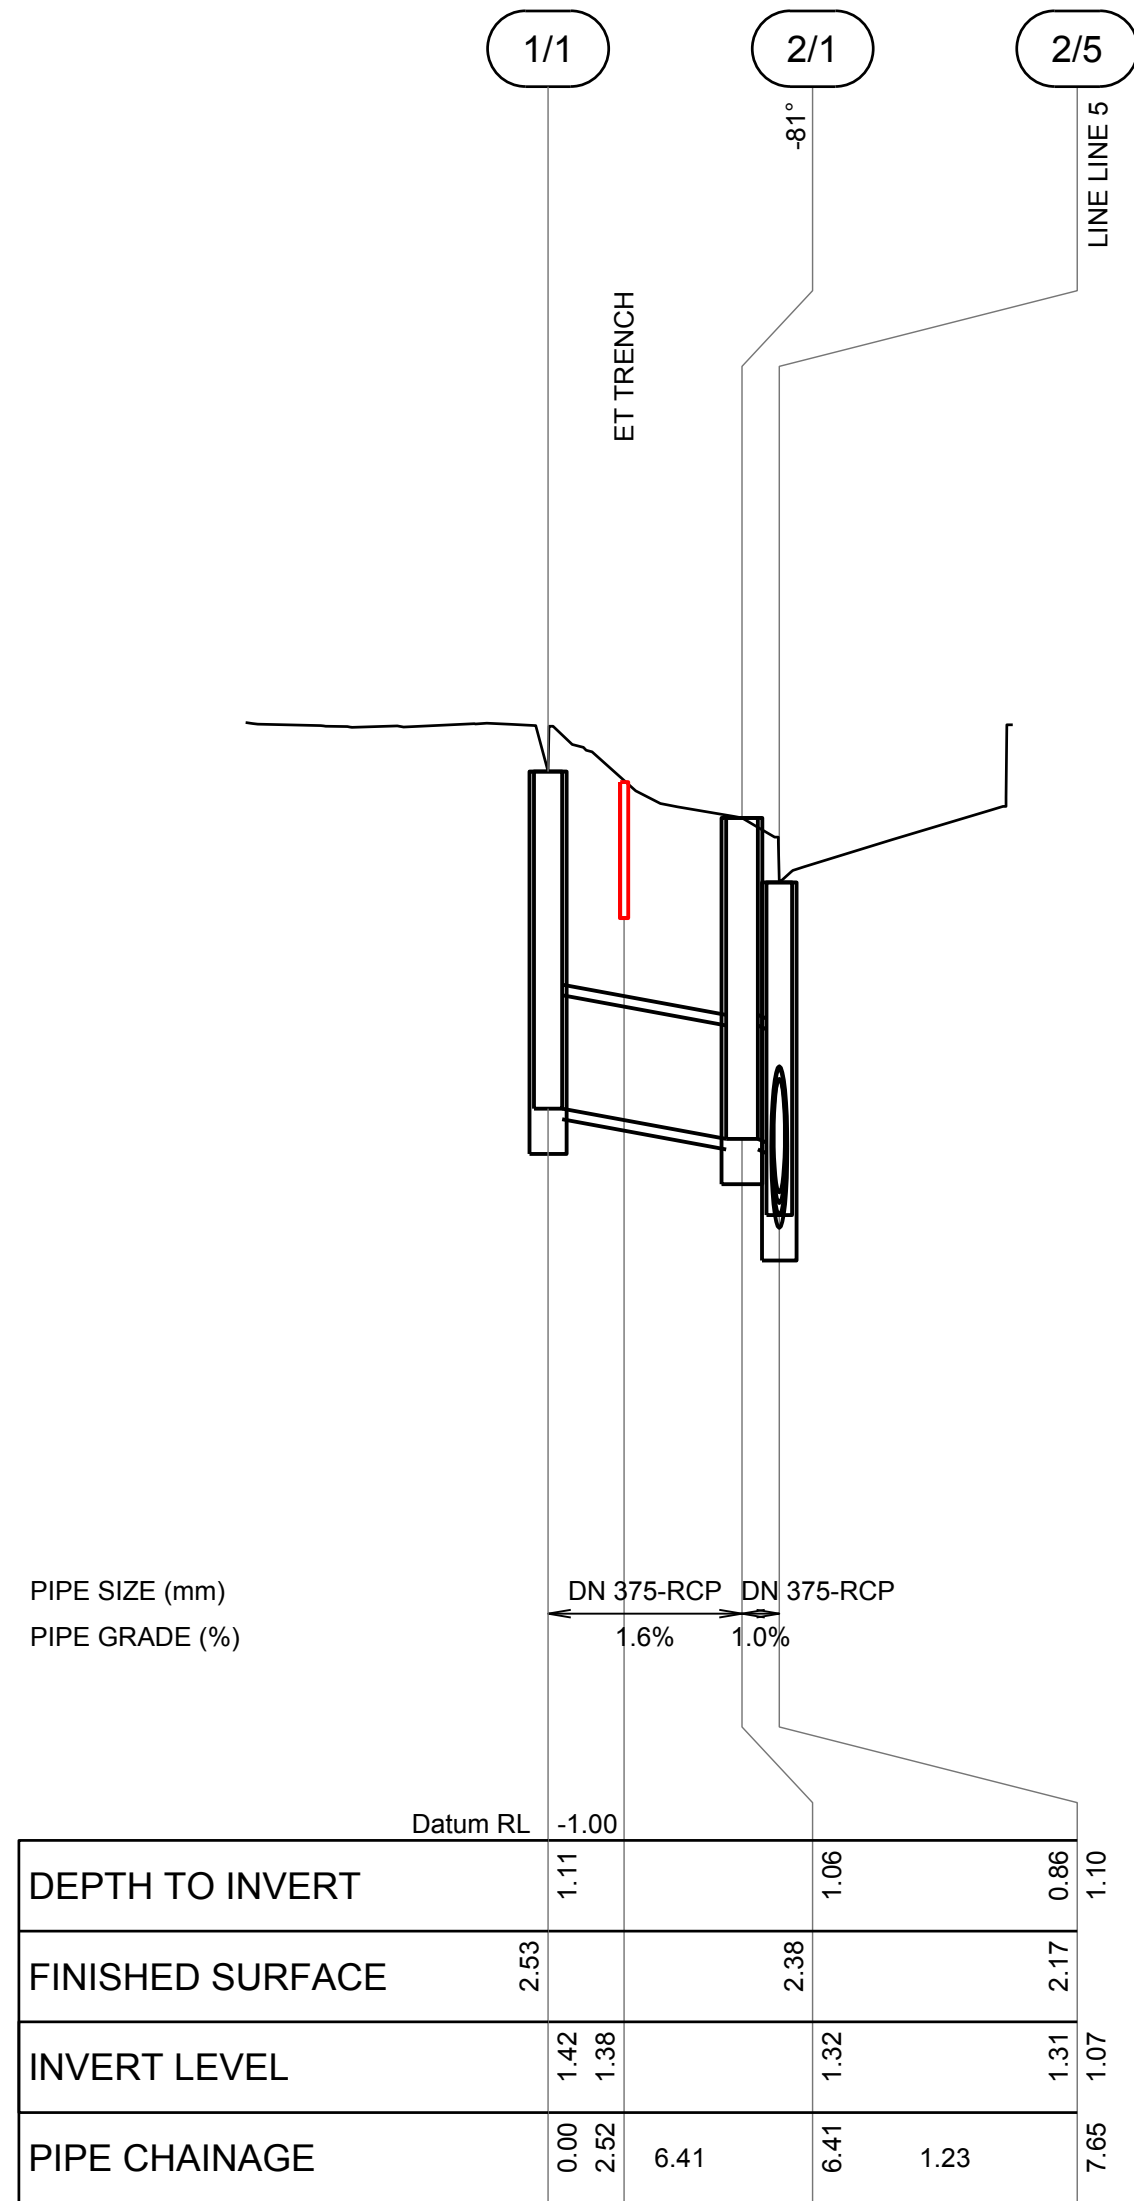


LINE 1

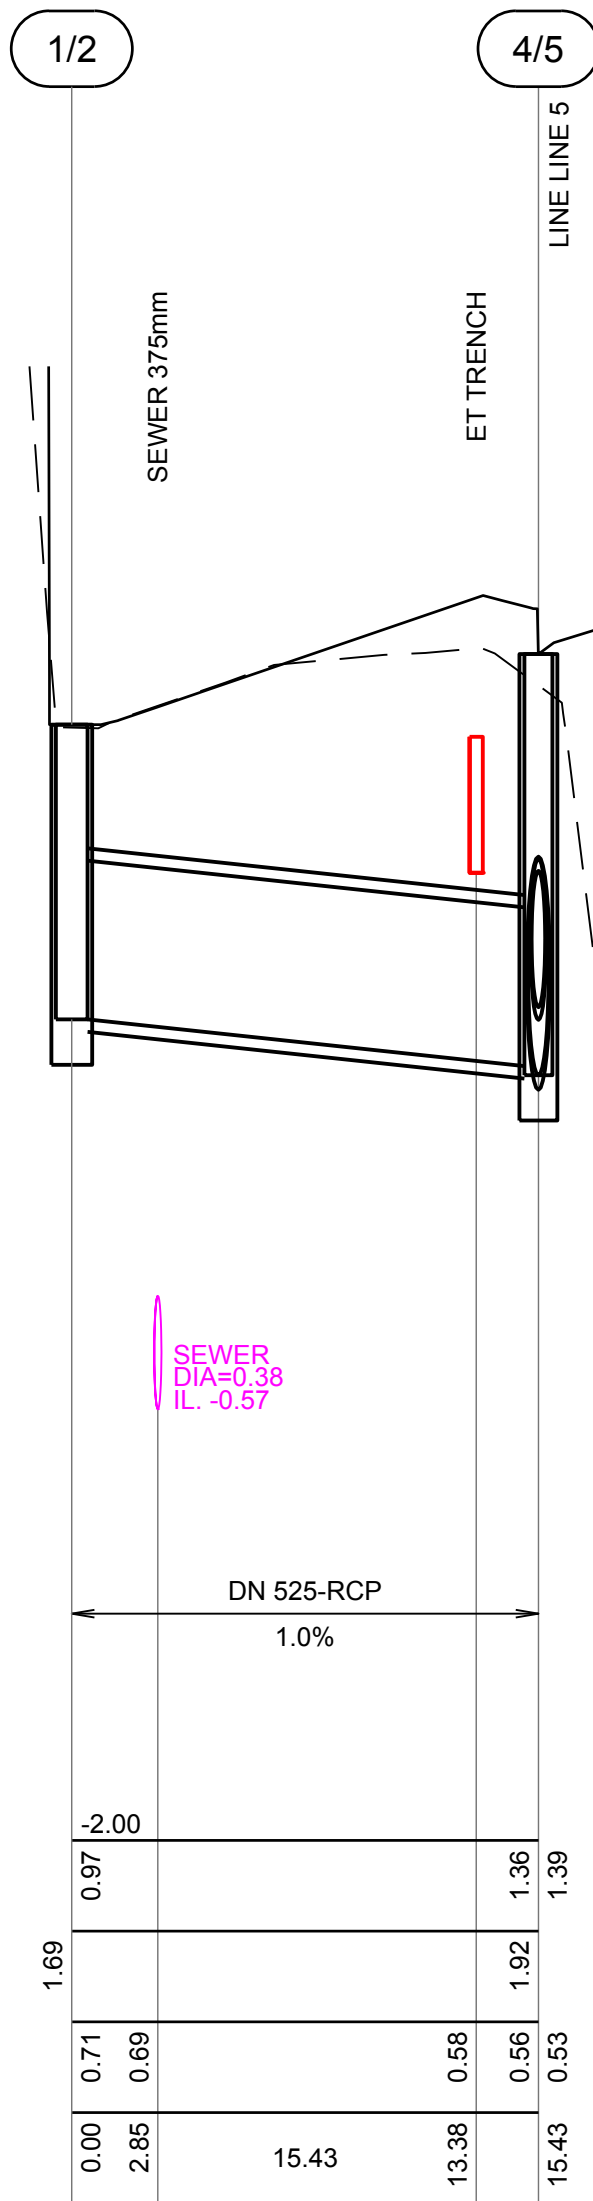

LINE 2

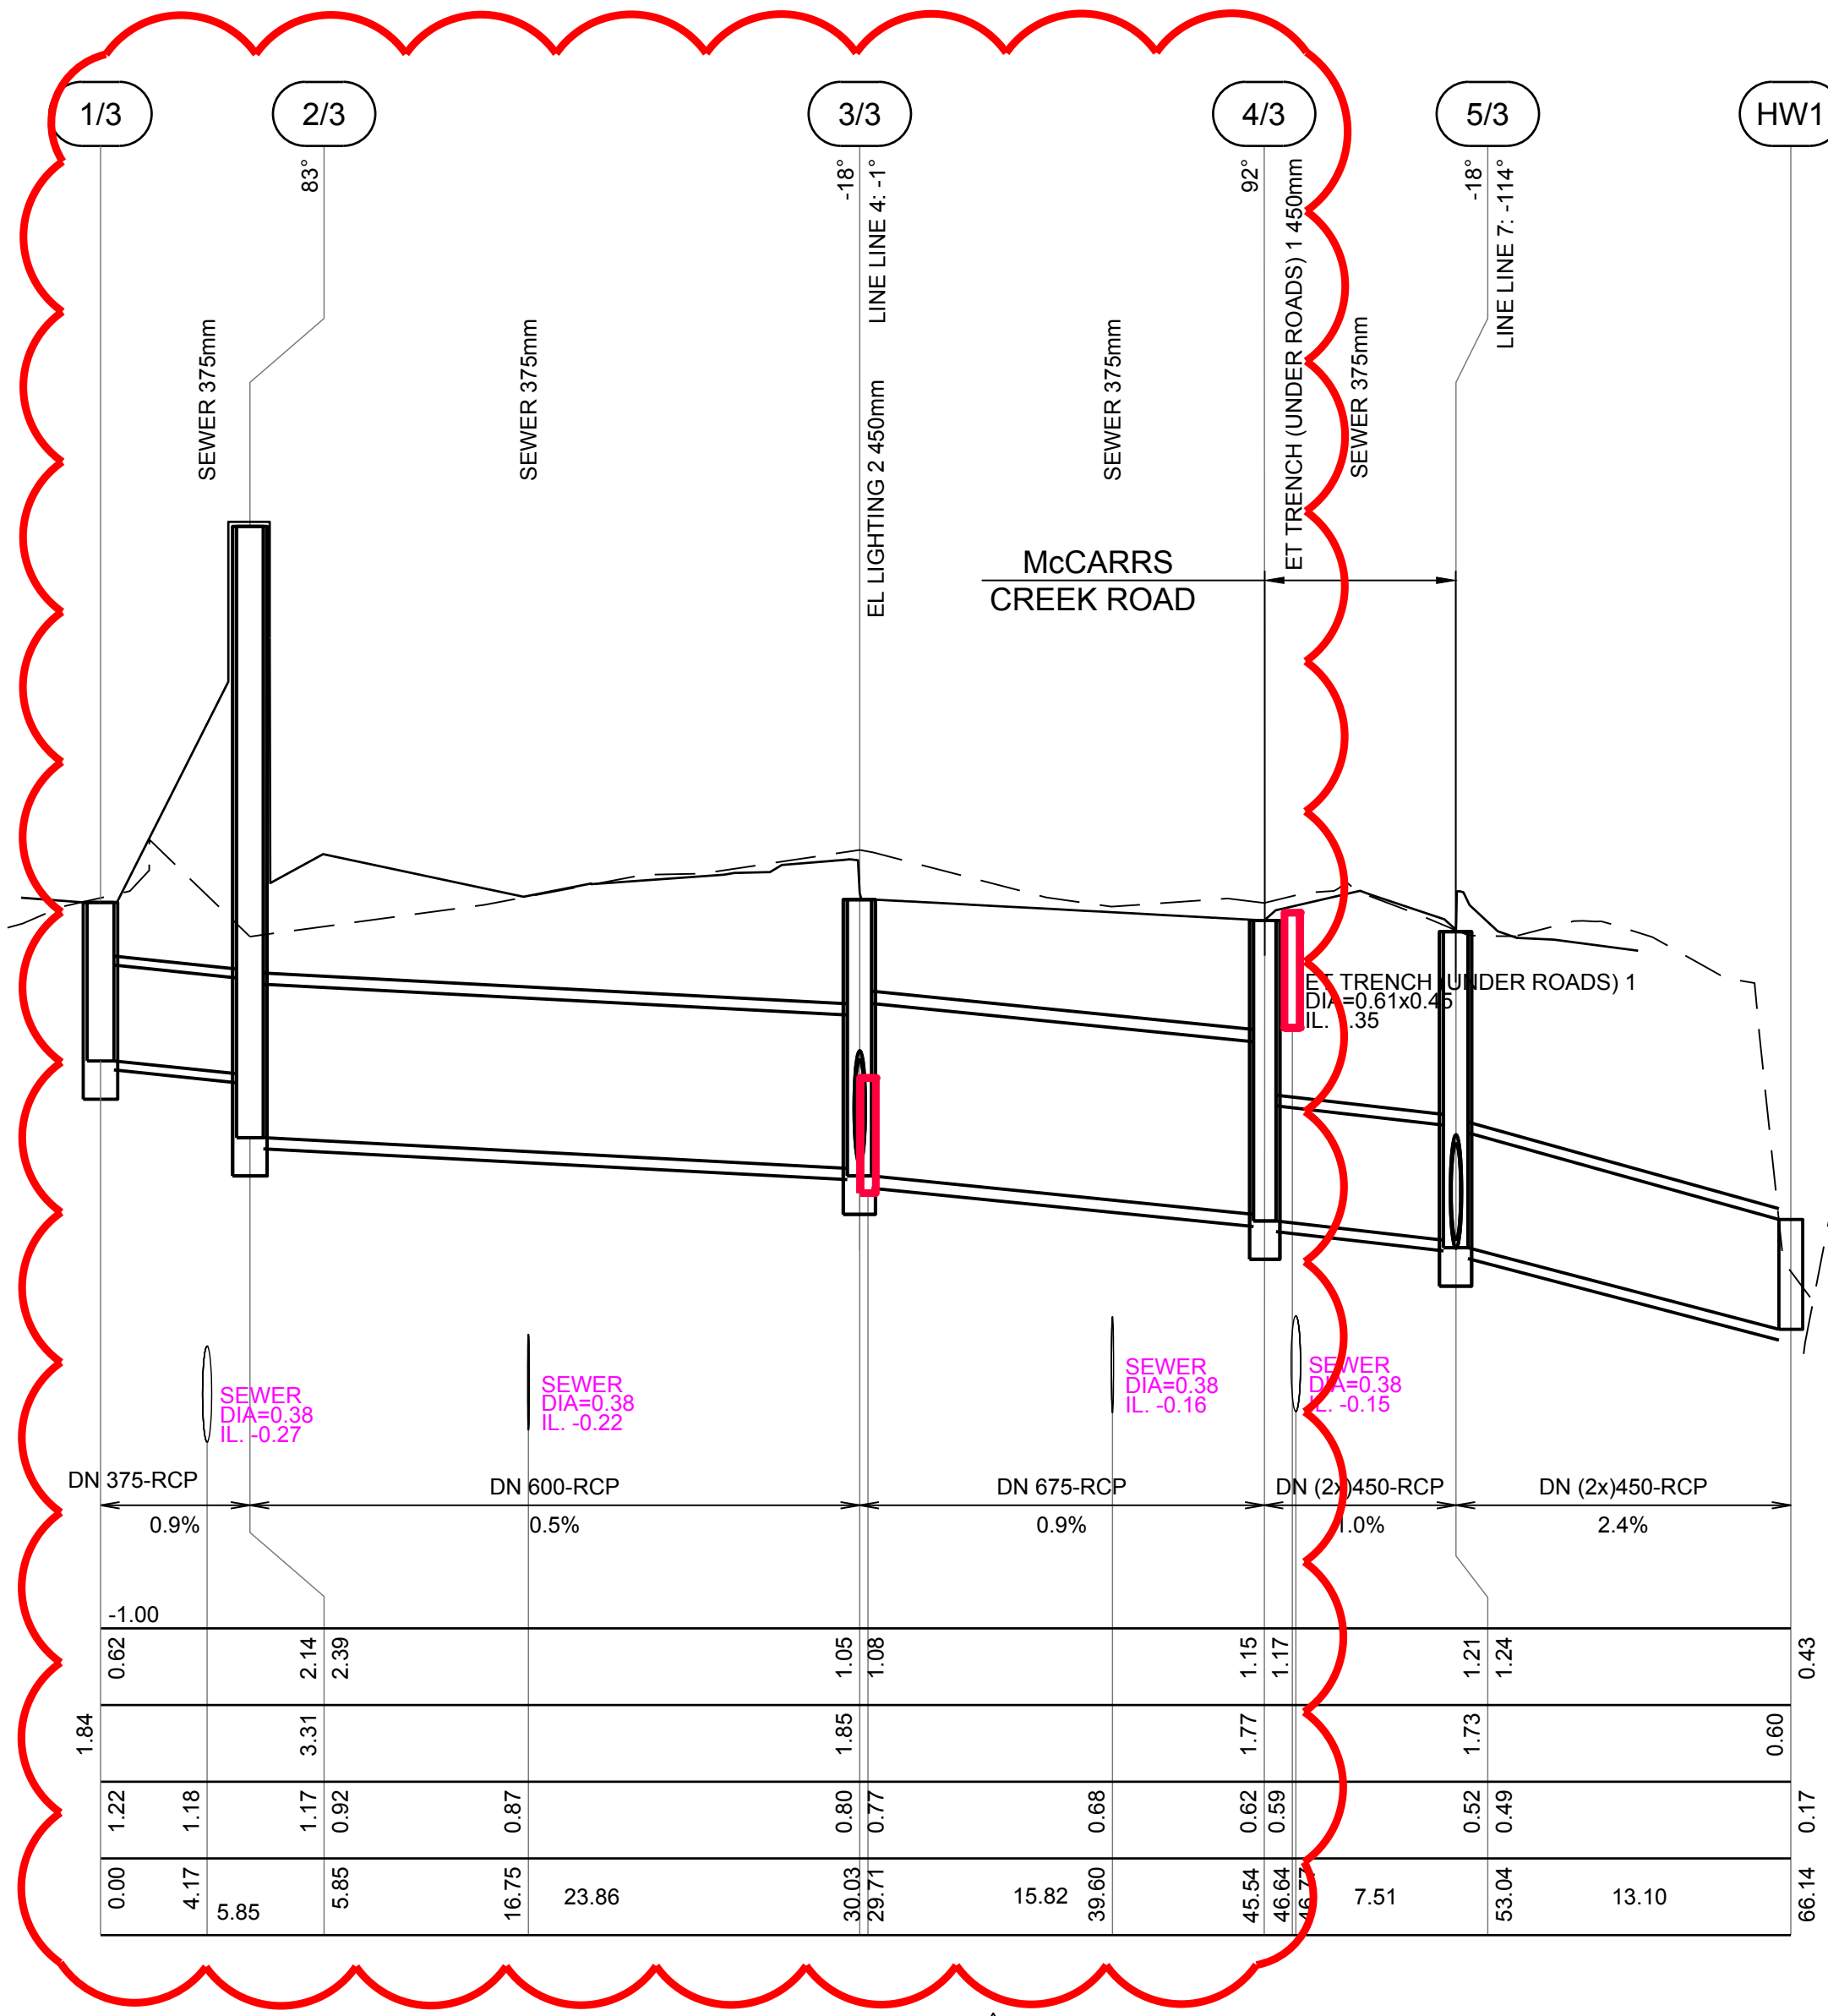

LONGITUDINAL SECTION LINE 3

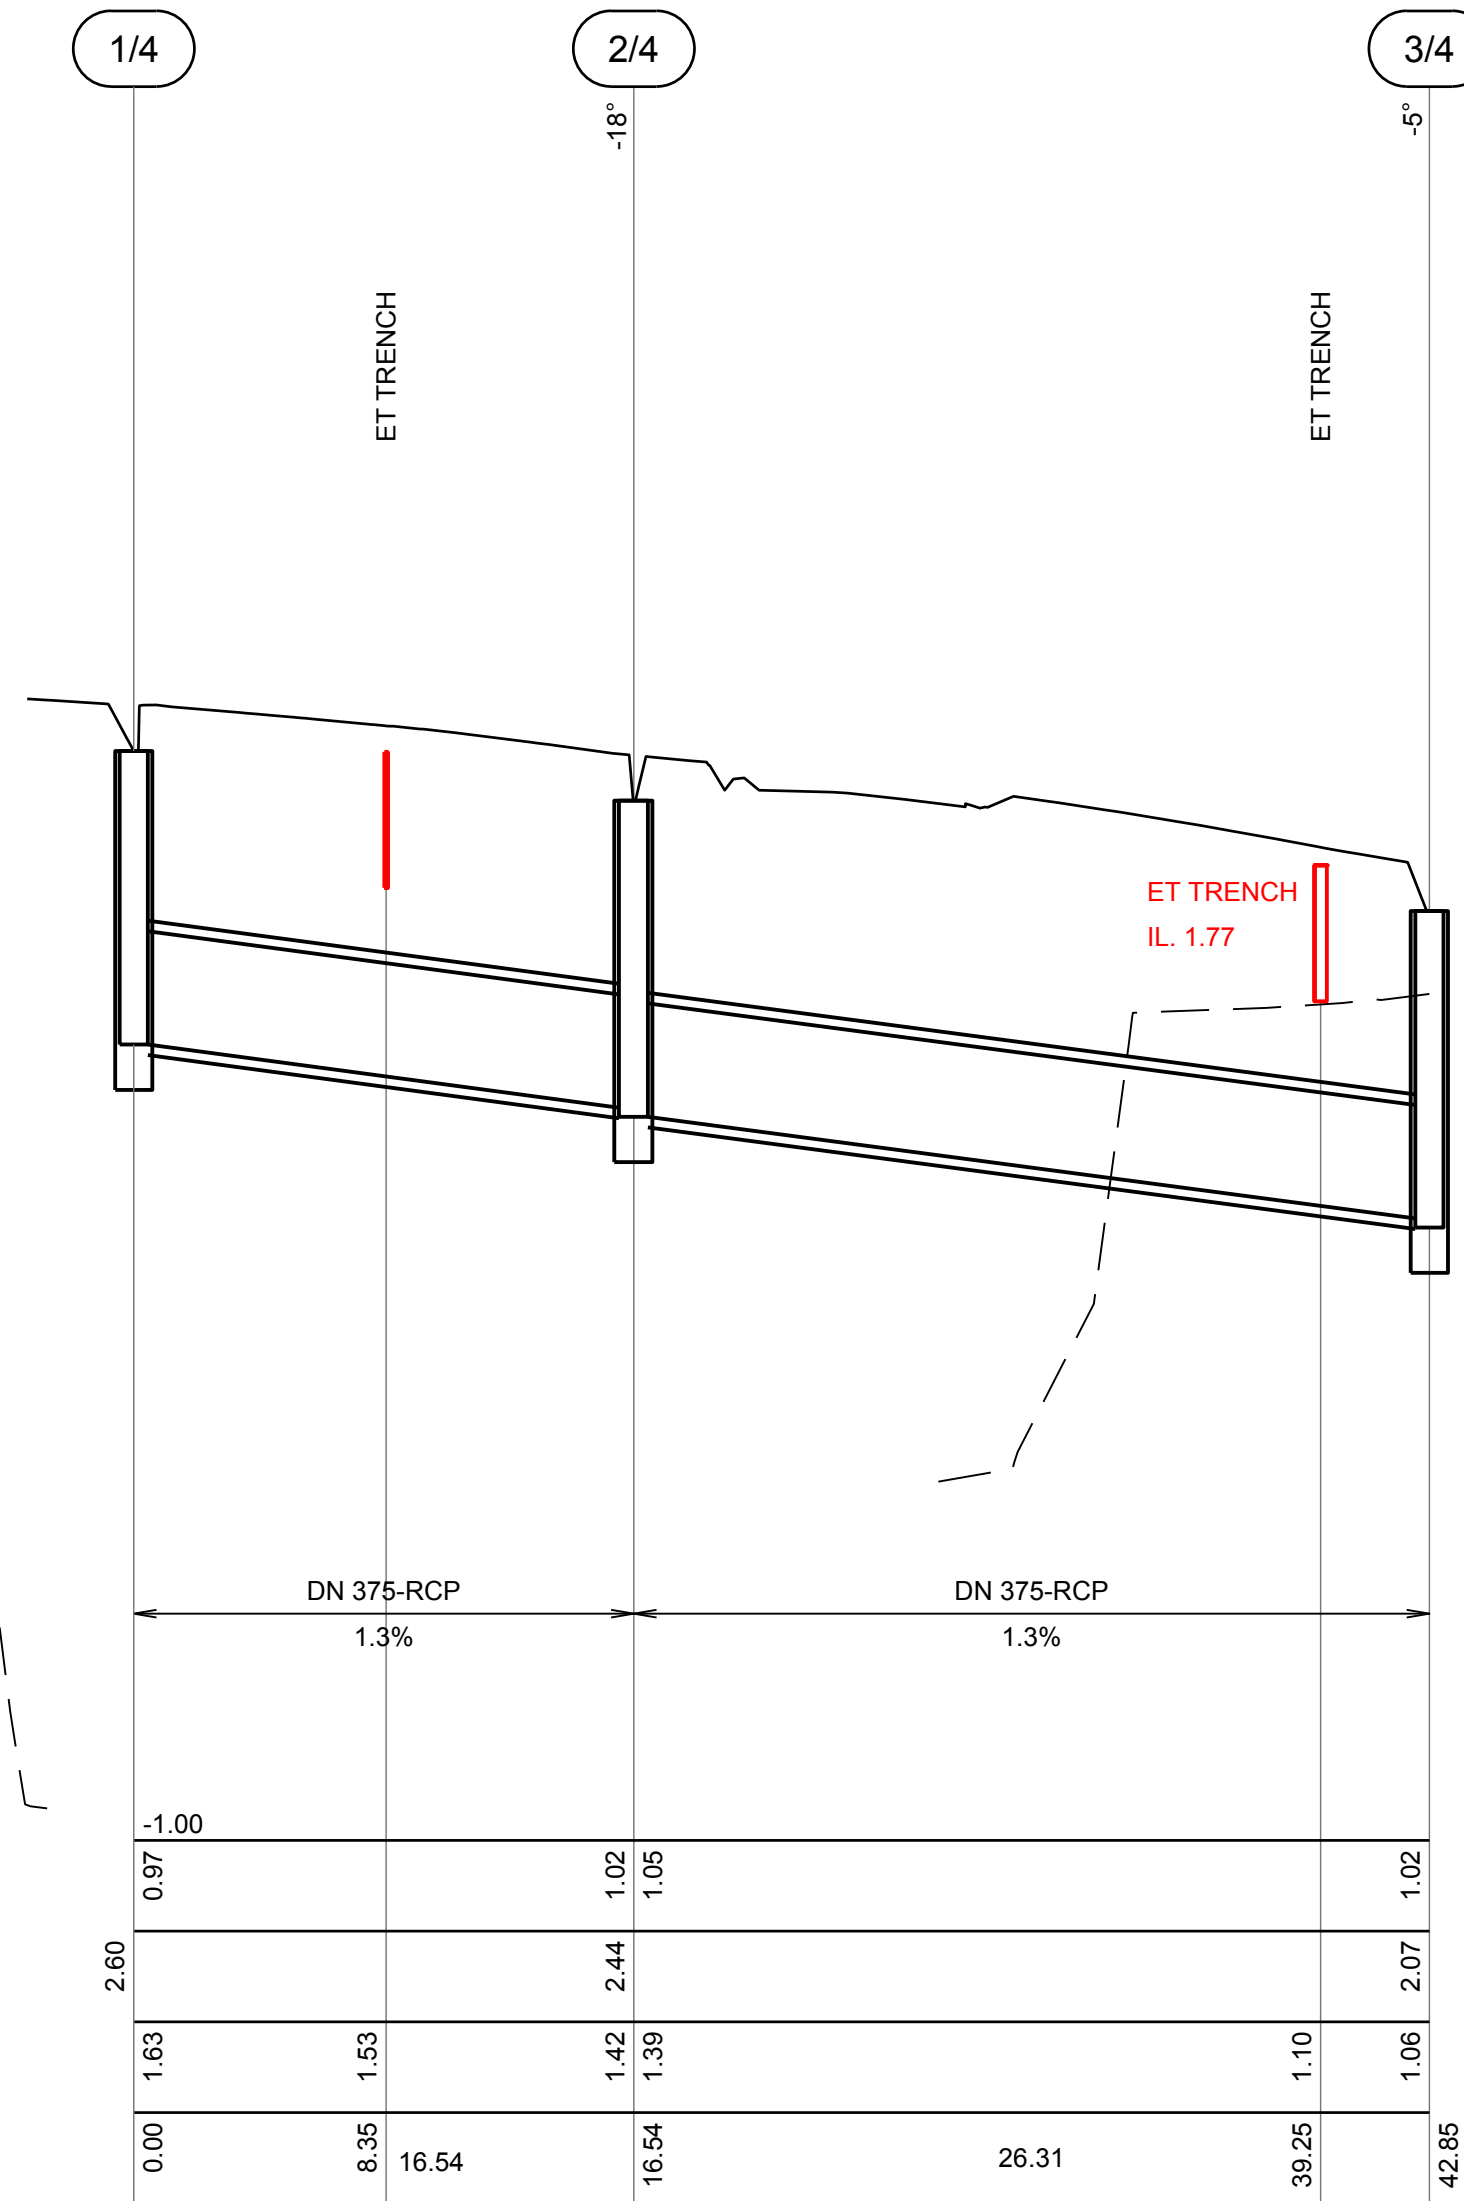


LONGITUDINAL SECTION LINE 4

FOR CONSTRUCTION

DO NOT SCALE FROM DRAWINGS. CHECK & VERIFY ALL DIMENSIONS & LEVELS BEFORE COMMENCEMENT OF ANY WORK.

THIS DRAWING IS NOT TO BE COPIED IN PART OR WHOLE WITHOUT WRITTEN PERMISSION FROM WARREN SMITH AND PARTNERS.

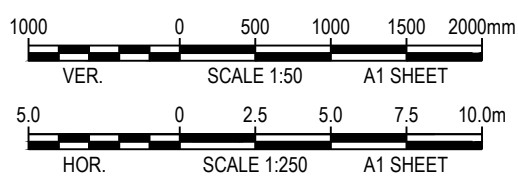

REVISION	AMENDMENT	DATE
A	80% DETAILED DESIGN ISSUE	14/10/16
B	STAGE 1 100% DETAILED DESIGN ISSUE	08/11/16
1	STAGE 1 CONSTRUCTION ISSUE (ROAD ONLY)	03/05/17
2	LINE 3 MODIFIED	18/08/17
3	STAGE 1 CONSTRUCTION ISSUE	28/11/17

REVISION	AMENDMENT	DATE

CLIENT

WARD

PROJECT

MCCARRS CREEK ROAD
REALIGNMENT STAGE 1
CNR MCCARRS CREEK AND
PITTSWATER ROADS, CHURCH POINT

PREPARED BY

Warren Smith & Partners Pty Ltd
1st Floor, 123 Clarence Street, Sydney 2000 NSW Australia
T 02 9299 1312 F 02 9290 1295 wsp@warrensmith.com.au
www.warrensmith.com.au ABN 36 300 430 126

CONSULTING ENGINEERS

Hydraulic Services Fire Protection Civil Engineering
Sydney Water Accredited Water Servicing Co-ordinator
Design Project Management - Building Plan Approvals

SERVING THE CONSTRUCTION INDUSTRY SINCE 1981.

TITLE

**STORMWATER DRAINAGE
LONGITUDINAL SECTIONS
SHEET 1 OF 2**

SCALE	AS SHOWN	DRAWN	J.C.	DESIGNED	C.S.	CHECKED	P.G.	APPROVED	M.C.
JOB No.	5325000	DRAWING No.	C7.21	ISSUE	3				
DATE	10/02/2017	PACKAGE STATUS	FOR CONSTRUCTION						




0.00	1.33	2.35	102.200
23.49			
23.49	1.14 1.07	2.17 1.10	1.03 1.10
19.64			
43.13	0.91 0.86	2.17 1.29	1.26 1.29
3.58			
46.70	0.84 0.81	2.14 1.32	1.29 1.32
5.62			
52.33	0.76 0.53	1.92 1.39	1.17 1.39
78.06 59	0.34		
80.92	0.24 0.21	1.69 1.47	1.44 1.47
85.56 50	0.17		
88.42	0.14 0.11	1.77 1.66	1.63 1.66
3.00			
		1.08	


0.00	0.48	1.66	-1.00
2.13	0.46		1.18
3.81			1.24
	0.45	1.69	

11.74	0.00	0.64	1.70	1.24
				1.20
				1.06
				-1.00

DO NOT SCALE FROM DRAWINGS. CHECK & VERIFY ALL DIMENSIONS & LEVELS BEFORE COMMENCEMENT OF ANY WORK.	 	REVISION	AMENDMENT	DATE	REVISION	AMENDMENT	DATE		CLIENT																														
		1	STAGE 1 CONSTRUCTION ISSUE (ROAD ONLY)	03/05/17																																			
		2	LINE 7 ADDED	18/08/17																																			
		3	STAGE 1 CONSTRUCTION ISSUE	28/11/17																																			
THIS DRAWING IS NOT TO BE COPIED IN PART OR WHOLE WITHOUT WRITTEN PERMISSION FROM WARREN SMITH AND PARTNERS.									PROJECT MCCARRS CREEK ROAD REALIGNMENT STAGE 1 CNR MCCARRS CREEK AND PITTWATER ROADS, CHURCH POINT																														
									PREPARED BY Warren Smith & Partners Pty Ltd 1st Floor, 123 Clarence Street, Sydney 2000 NSW Australia T 02 9299 1312 F 02 9290 1295 wsp@warrensmith.com.au www.warrensmith.com.au ABN 36 300 430 126 Lic No: QAC098810771 SERVING THE CONSTRUCTION INDUSTRY SINCE 1981.																														
									TITLE STORMWATER DRAINAGE LONGITUDINAL SECTIONS SHEET 2 OF 2 <table><tr><td>SCALE</td><td>DRAWN</td><td>DESIGNED</td><td>CHECKED</td><td>APPROVED</td></tr><tr><td>AS SHOWN</td><td>J.C.</td><td>C.S.</td><td>P.G.</td><td>M.C.</td></tr><tr><td colspan="2">JOB No.</td><td colspan="2">DRAWING No.</td><td>ISSUE</td></tr><tr><td colspan="2">5325000</td><td colspan="2">C7.22</td><td>3</td></tr><tr><td colspan="2">DATE</td><td colspan="3">PACKAGE STATUS</td></tr><tr><td colspan="2">10/02/2017</td><td colspan="3">FOR CONSTRUCTION</td></tr></table>	SCALE	DRAWN	DESIGNED	CHECKED	APPROVED	AS SHOWN	J.C.	C.S.	P.G.	M.C.	JOB No.		DRAWING No.		ISSUE	5325000		C7.22		3	DATE		PACKAGE STATUS			10/02/2017		FOR CONSTRUCTION		
SCALE	DRAWN	DESIGNED	CHECKED	APPROVED																																			
AS SHOWN	J.C.	C.S.	P.G.	M.C.																																			
JOB No.		DRAWING No.		ISSUE																																			
5325000		C7.22		3																																			
DATE		PACKAGE STATUS																																					
10/02/2017		FOR CONSTRUCTION																																					

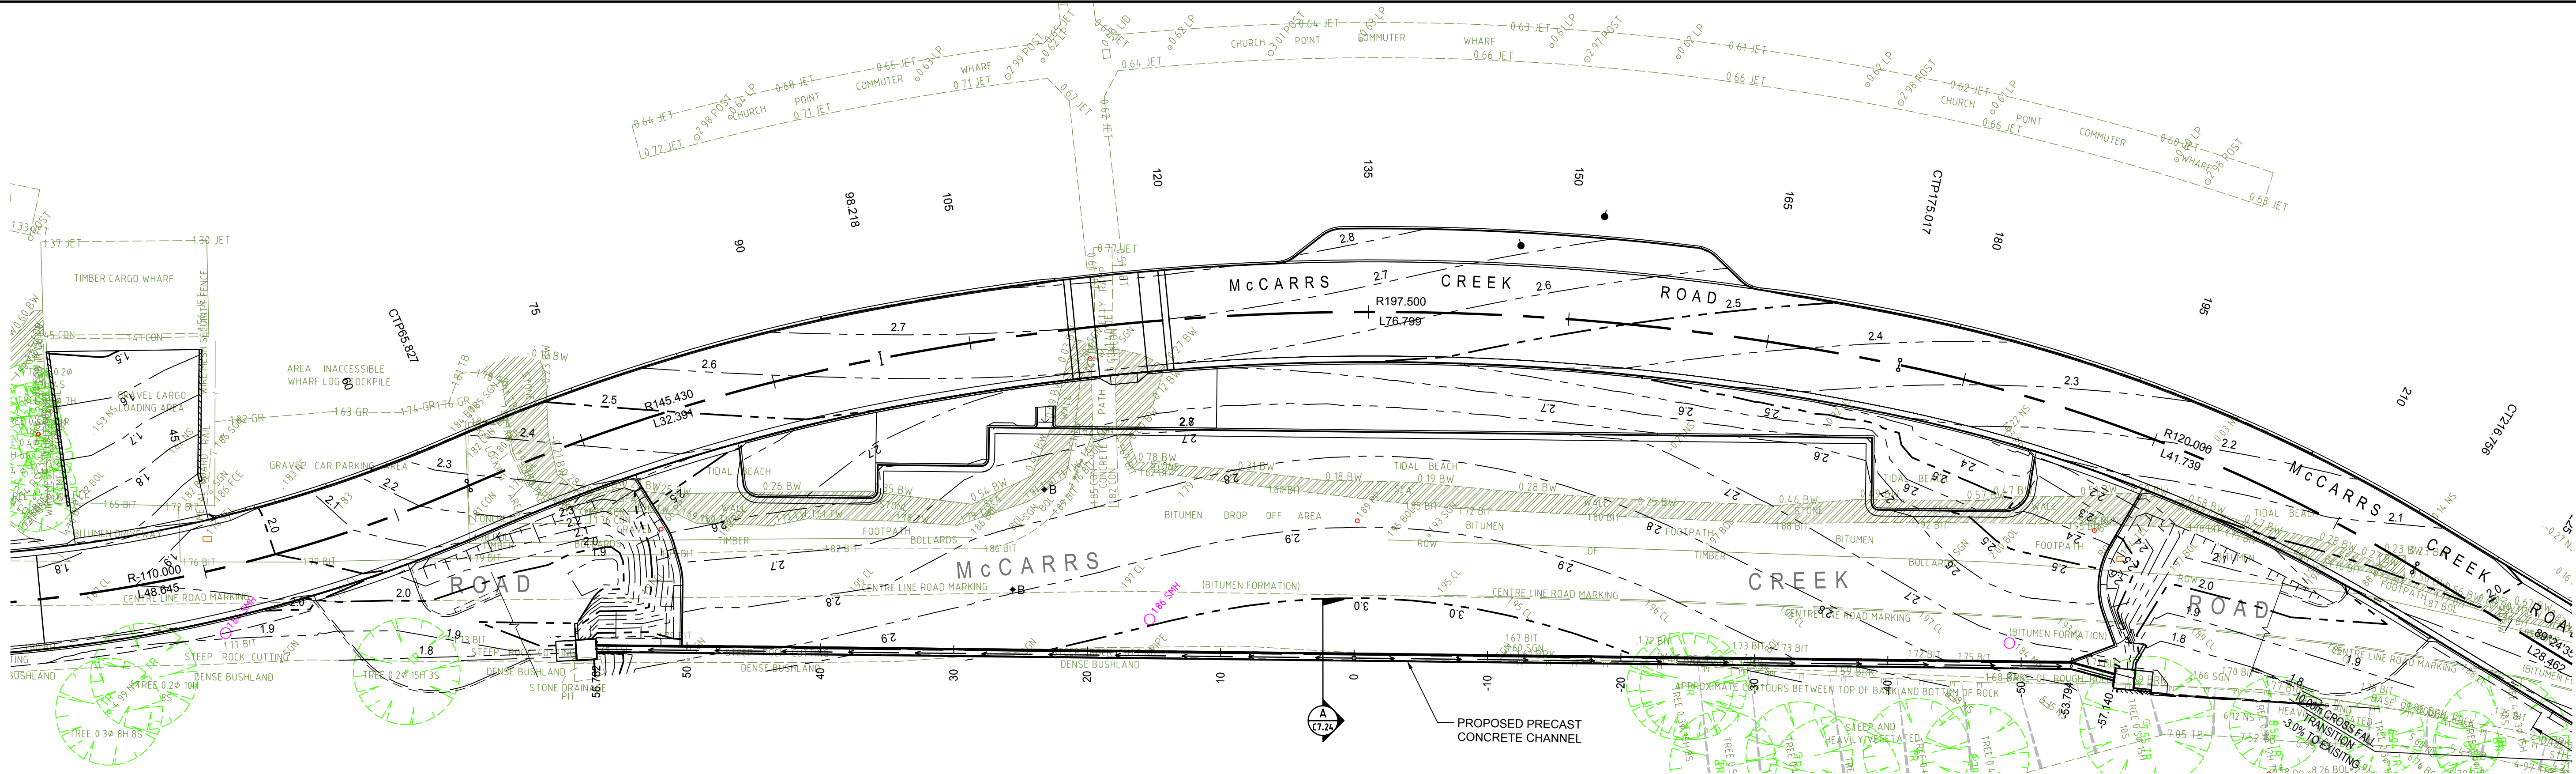


CONCRETE CHANNEL PLAN
SCALE 1:250

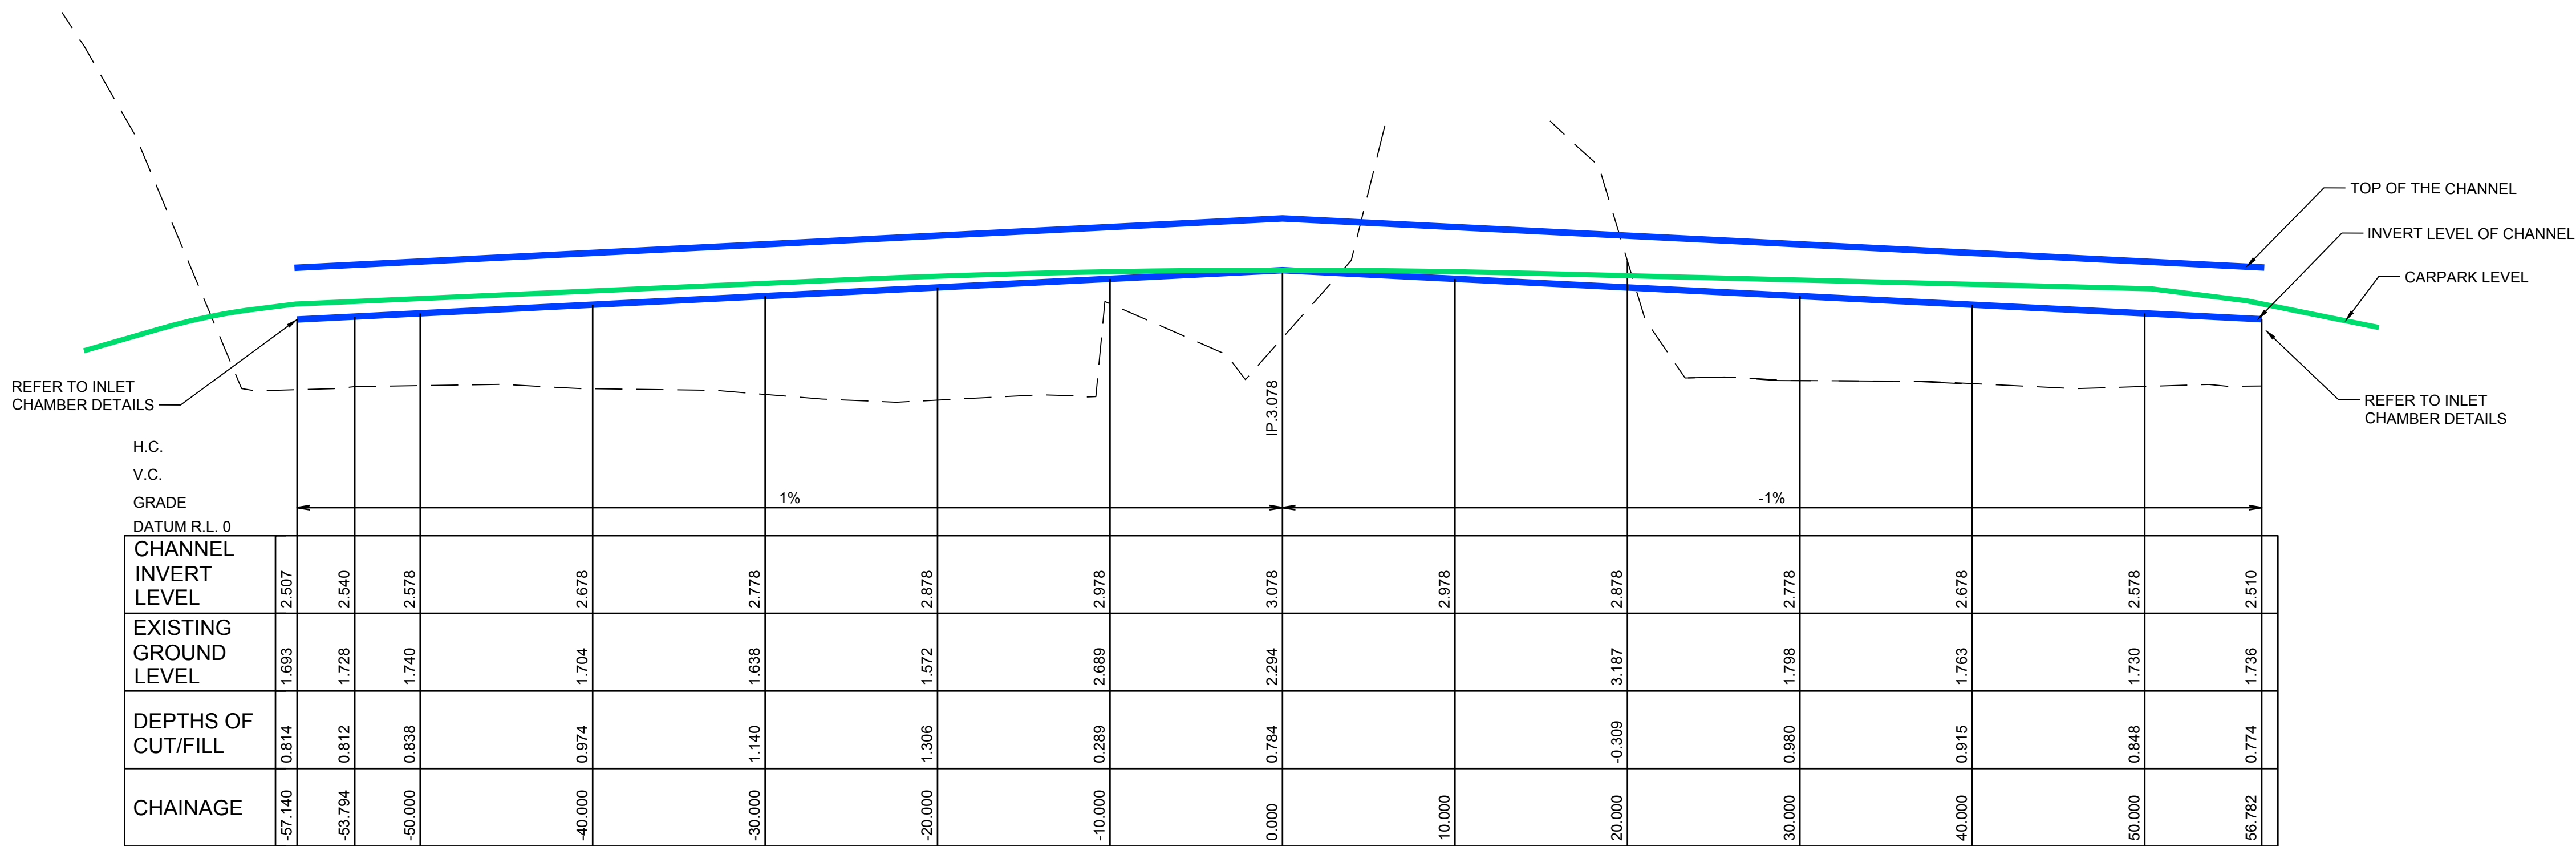

LONGITUDINAL SECTION OF CONCRETE CHANNEL
HORIZONTAL SCALE 1:250
VERTICAL SCALE 1:50

FOR CONSTRUCTION

WARREN SMITH & PARTNERS PTY LTD
1st Floor, 123 Clarence Street, Sydney 2000 NSW Australia
T 02 9299 1312 F 02 9290 1295 wsp@warrensmith.com.au
www.warrensmith.com.au ABN 36 300 430 126

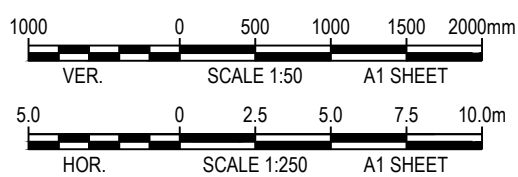

REVISION	AMENDMENT	DATE
A	STAGE 1 100% DETAILED DESIGN ISSUE	08/11/16
1	STAGE 1 CONSTRUCTION ISSUE (ROAD ONLY)	03/05/17
2	STAGE 1 CONSTRUCTION ISSUE	28/11/17

REVISION	AMENDMENT	DATE

CLIENT
WARD

PROJECT
MCCARRS CREEK ROAD
REALIGNMENT STAGE 1
CNR MCCARRS CREEK AND
PITTWATER ROADS, CHURCH POINT

PREPARED BY
Warren Smith & Partners


Warren Smith & Partners Pty Ltd
1st Floor, 123 Clarence Street, Sydney 2000 NSW Australia
T 02 9299 1312 F 02 9290 1295 wsp@warrensmith.com.au
www.warrensmith.com.au ABN 36 300 430 126

CONSULTING ENGINEERS
Hydraulic Services Fire Protection Civil Engineering
Sydney Water Accredited Water Servicing Co-ordinator
Design Project Management - Building Plan Approvals


SERVING THE CONSTRUCTION INDUSTRY SINCE 1981.

TITLE
**CONCRETE CHANNEL
CHAINAGE PLAN
LONGITUDINAL SECTIONS**

SCALE AS SHOWN	DRAWN J.C.	DESIGNED C.S.	CHECKED P.G.	APPROVED M.C.
JOB No. 5325000	DRAWING No. C7.23	ISSUE 2		
DATE 10/02/2017	PACKAGE STATUS FOR CONSTRUCTION			

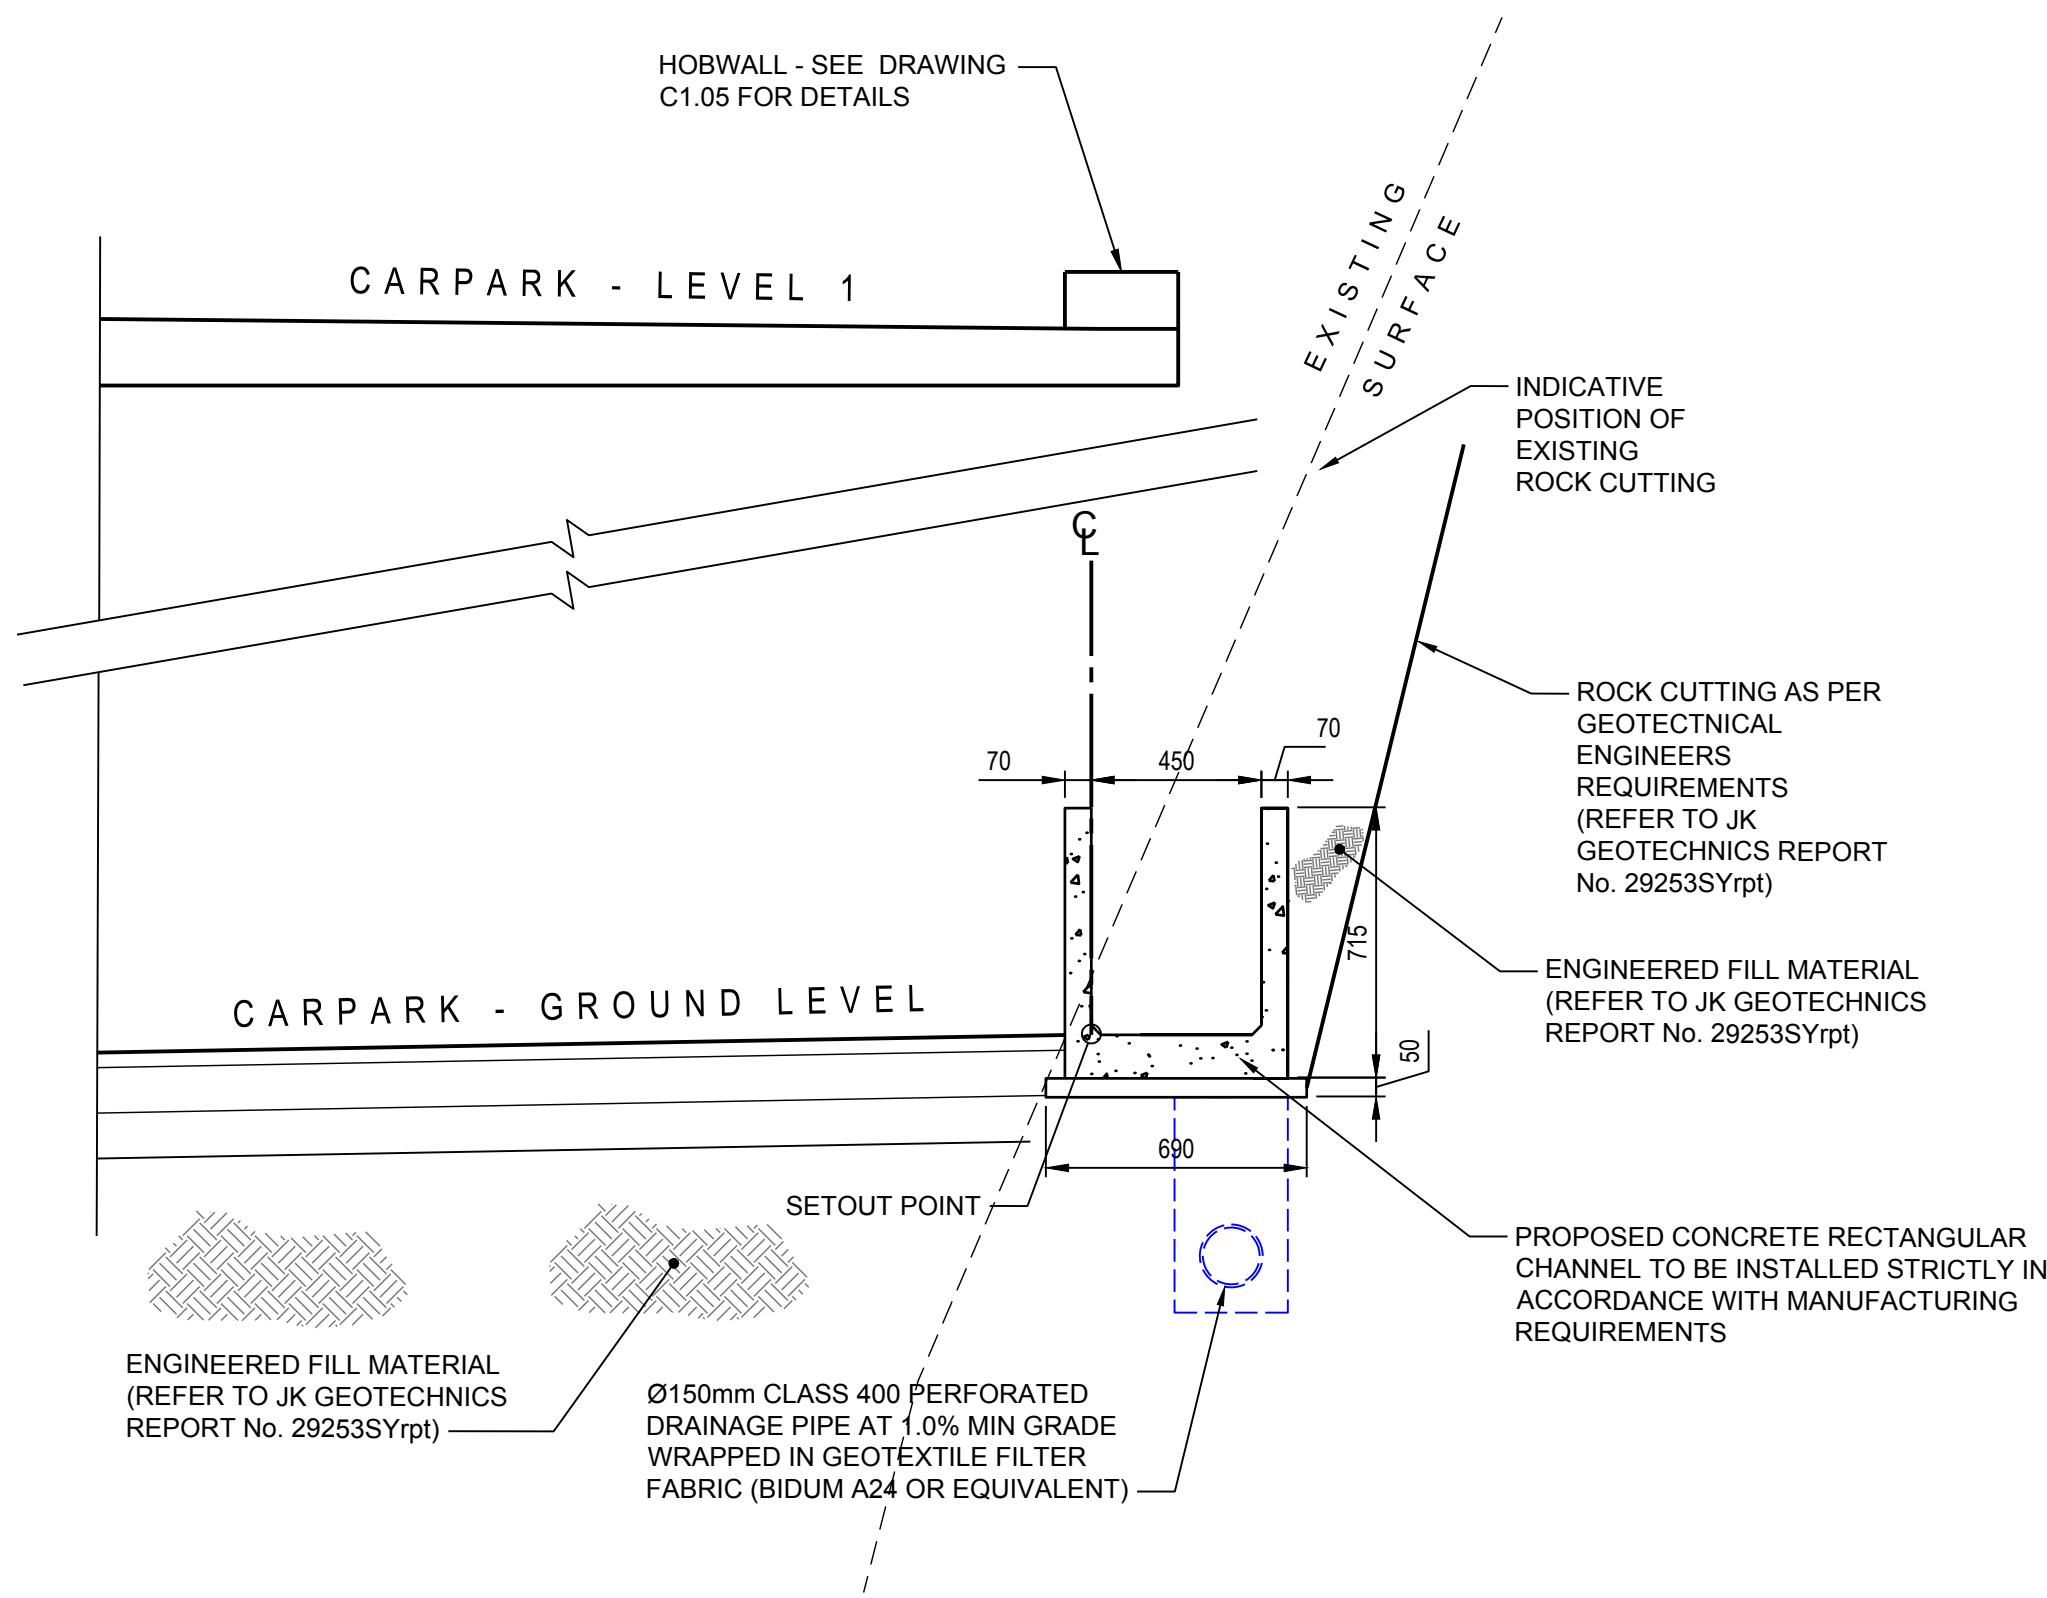


TYPICAL SECTION A-A
TYPICAL CAST IN-SITU
RECTANGULAR CONCRETE CHANNEL CH0.00
SCALE: 1:20

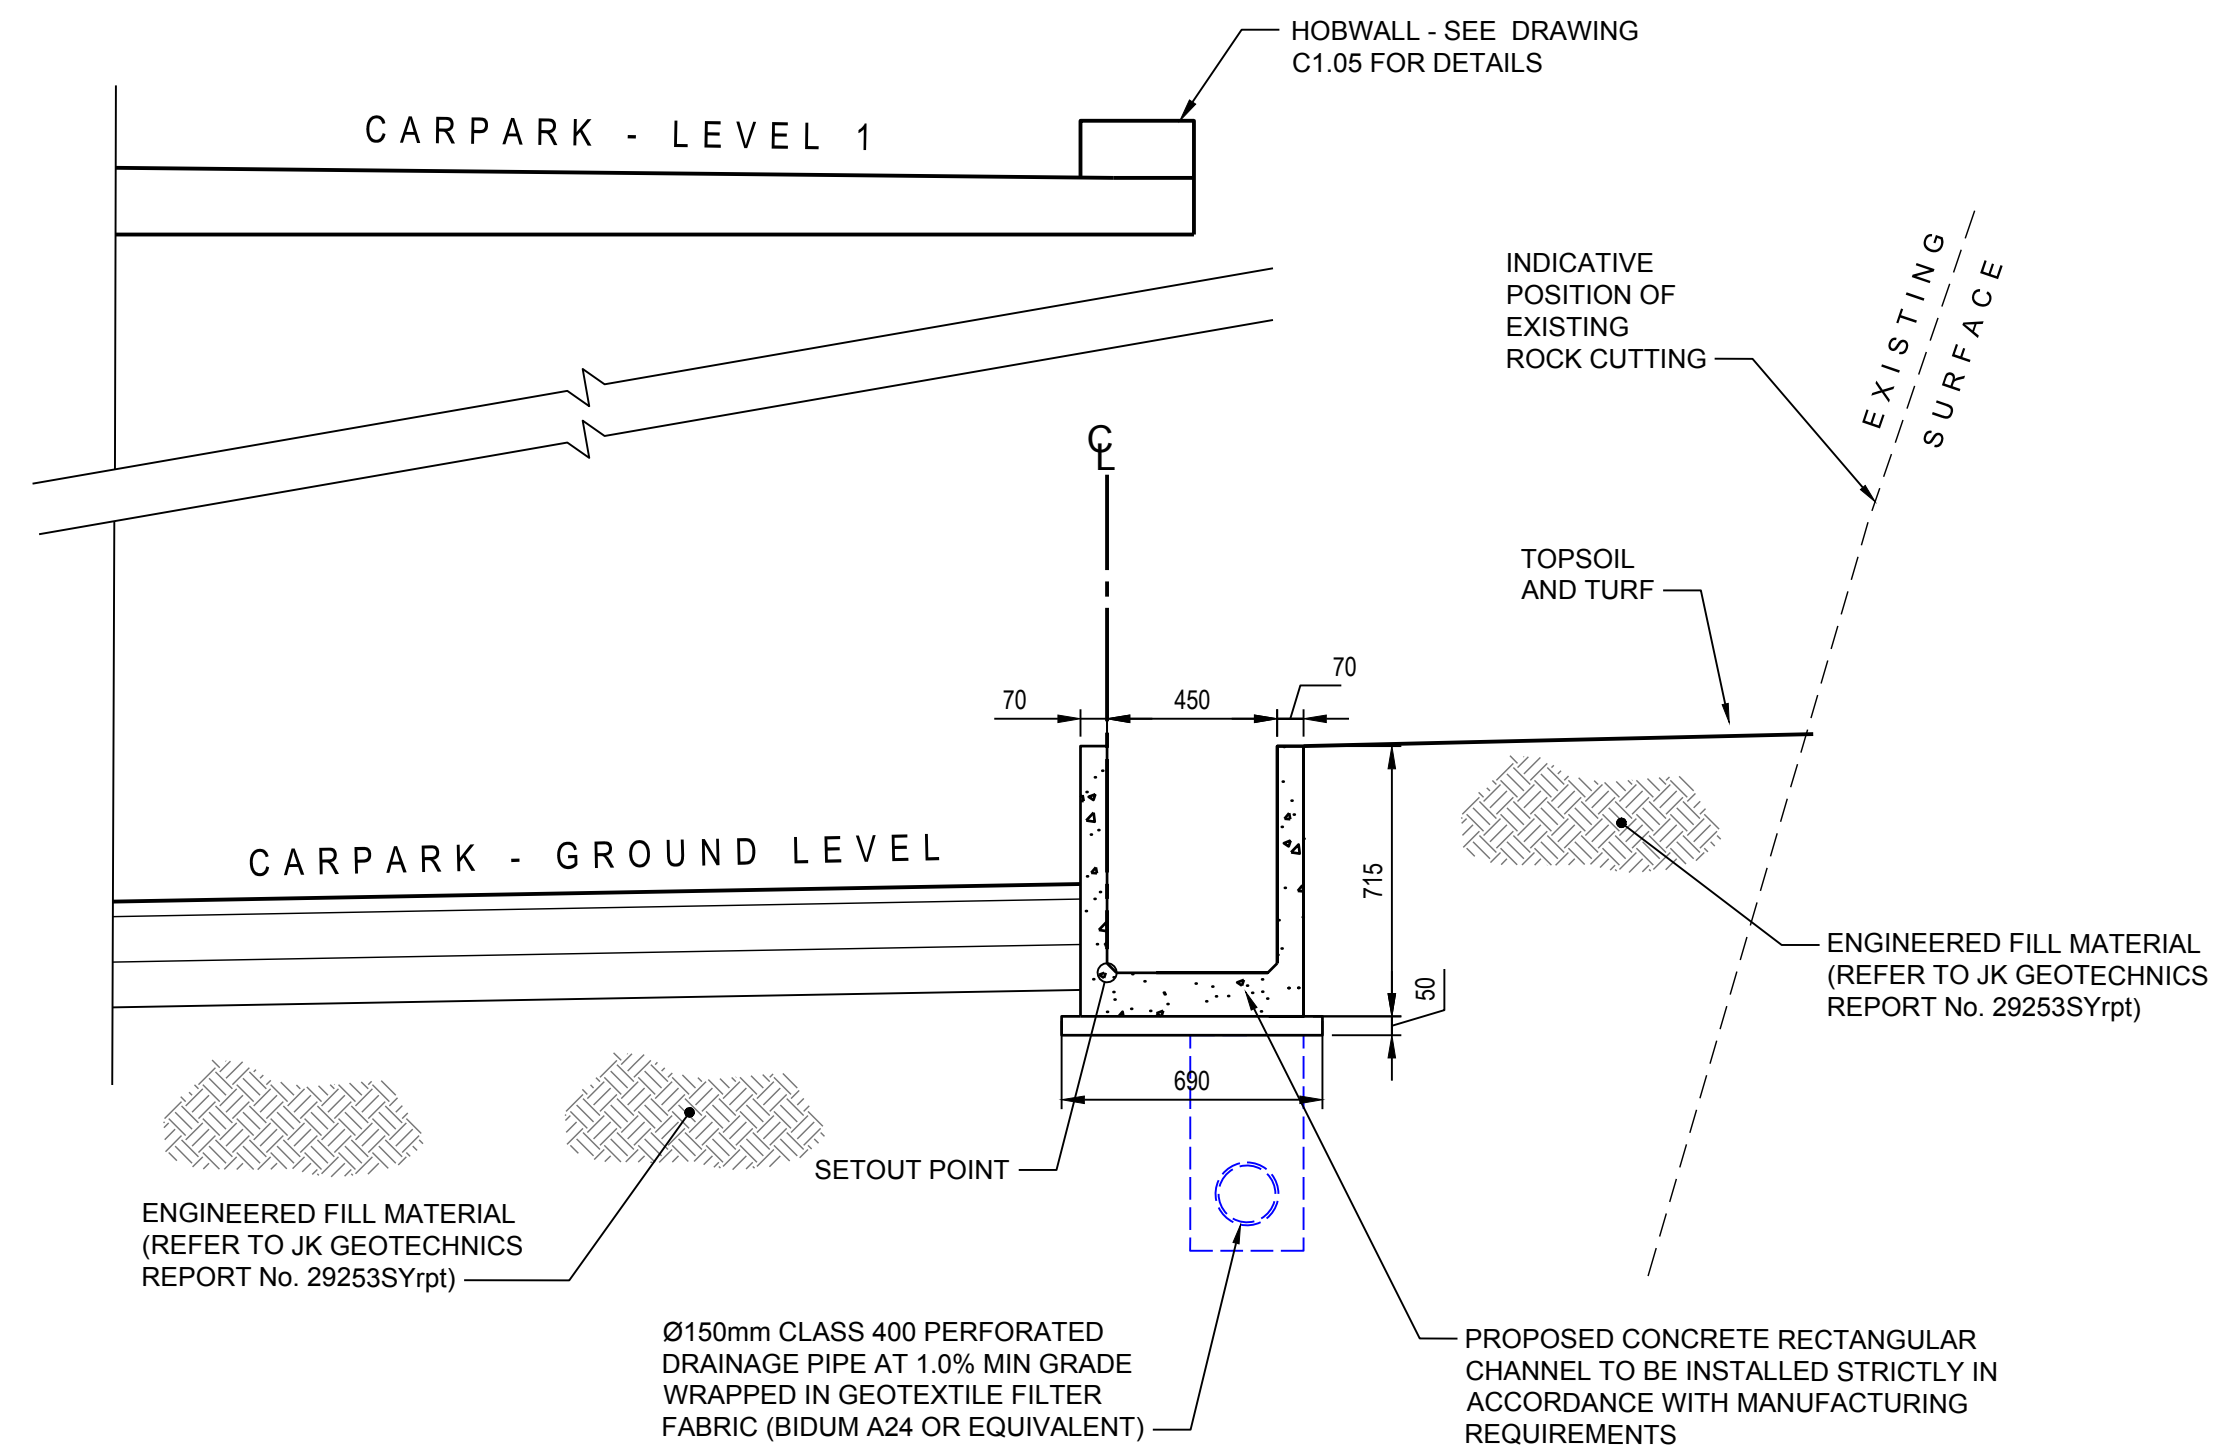

TYPICAL SECTION A-A
TYPICAL CAST IN-SITU
RECTANGULAR CONCRETE CHANNEL CH40.00
SCALE: 1:20

WARREN SMITH & PARTNERS PTY LTD
1st Floor, 123 Clarence Street, Sydney 2000 NSW Australia
T 02 9290 1312 F 02 9290 1295 wsp@warrensmith.com.au
www.warrensmith.com.au ABN 36 300 430 126
DATE: 28/11/17
JOB No: 5325000
DRAWING No: C7.24
ISSUE: 1
SCALE: 1:20
A1 SHEET

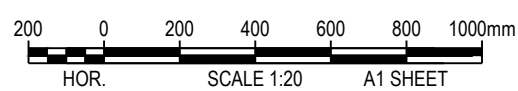

REVISION	AMENDMENT	DATE	REVISION	AMENDMENT	DATE
1	STAGE 1 CONSTRUCTION ISSUE	28/11/17			

WARD

PROJECT
MCCARRS CREEK ROAD
REALIGNMENT STAGE 1
CNR MCCARRS CREEK AND
PITTWATER ROADS, CHURCH POINT

PREPARED BY
Warren Smith & Partners
Warren Smith & Partners Pty Ltd
1st Floor, 123 Clarence Street, Sydney 2000 NSW Australia
T 02 9290 1312 F 02 9290 1295 wsp@warrensmith.com.au
www.warrensmith.com.au ABN 36 300 430 126

CONSULTING ENGINEERS
Hydraulic Services Fire Protection Civil Engineering
Sydney Water Accredited Water Servicing Co-ordinator
Design Project Management - Building Plan Approvals

SERVING THE CONSTRUCTION INDUSTRY SINCE 1981.

CONCRETE CHANNEL DETAILS				
SCALE AS SHOWN	DRAWN J.C.	DESIGNED C.S.	CHECKED P.G.	APPROVED M.C.
JOB No. 5325000		DRAWING No. C7.24		ISSUE 1
DATE 10/02/2017		PACKAGE STATUS FOR CONSTRUCTION		

STORMWATER

- esw EXISTING STORMWATER PIPE
- xesw EXISTING STORMWATER PIPE TO BE REMOVED
- Ø450 PIPE DIAMETER AND DIRECTION OF FLOW
- sw STORMWATER PIPE
- KERB INLET PIT (AT SAG)
- KERB INLET PIT (ON GRADE)
- 900 x 900 GRATED INLET PIT
- 900 x 900 JUNCTION PIT
- GD GRATED TRENCH DRAIN
- oVR STORMWATER PIPE VERTICAL RISE
- CONCRETE HEADWALL
- GROSS POLLUTANT TRAP

CIVIL WORKS

- INTEGRAL KERB AND GUTTER REFER PWC STD DRG STD-02 FOR DETAIL
- EDGE STRIP - REFER PITTPATER COUNCIL STD DRG STD-02 FOR DETAIL
- EDGE STRIP - REFER DRG C4.06 FOR DETAIL
- KERB ONLY - REFER PITTPATER COUNCIL STD DRG STD-02 FOR DETAIL
- ELSHOLZ KERB TYPE 1 - REFER DRG C4.06 FOR DETAIL
- ELSHOLZ KERB TYPE 2 - REFER DRG C4.06 FOR DETAIL
- VEHICULAR CROSSING - REFER PITTPATER COUNCIL STD DRG STD-01 FOR DETAIL
- RAMP
- KERB RAMP - REFER PITTPATER COUNCIL STD DRG STD-03 FOR DETAIL
- DISH DRAIN - REFER DETAIL ON DRG C4.11
- CONCRETE EDGE STRIP - REFER DETAIL ON DRG C4.11
- PERMEABLE KERB - REFER DETAIL ON DRG C4.11
- NEATLY MATCH TO EXISTING PAVEMENT LEVELS
- DEMOLISH EXISTING TREE AND REMOVE OFF SITE
- BOLLARD, REFER DWG C4.11 FOR DETAIL
- SIGN POST
- CONCRETE LINED CHANNEL - REFER DETAIL ON DRG C7.22
- RETAINING WALL

SURFACE TREATMENT





- PAVEMENT RESHEETING
- AC CONNECTION INTO EXISTING PAVEMENT - REFER PAVEMENT REINSTATEMENT DETAIL ON DRG. C4.11
- PAVEMENT TYPE 1 AC ROAD PAVEMENT FOR NEW ROAD CONSTRUCTION
- PAVEMENT TYPE 2 AC CARPARK PAVEMENT
- PAVEMENT TYPE 5 PWC STD DRIVEWAY - REFER STD DRG STD-01 FOR DETAIL
- PAVEMENT TYPE 7 PWC STD FOOTPATH - REFER STD DRG STD-04 FOR DETAIL
- PAVEMENT TYPE 8 COBBLESTONE PAVING
- LANDSCAPING (BY OTHERS)

UTILITIES


- CONCRETE ENCASUREMENT
- POTABLE WATER MAIN PIPE DIAMETER
- POTABLE WATER MAIN
- HYDRANT BEND
- FIRE HYDRANT
- STOP VALVE
- POTABLE WATER CONDUIT
- ELECTRICITY
- ELECTRICITY HIGH VOLTAGE
- ELECTRICITY LOW VOLTAGE
- SUB STATION
- LIGHT POLE
- POWER POLE
- ELECTRICITY AND TELECOMMUNICATIONS TRENCH

EXISTING SERVICES


- ee UNDERGROUND ELECTRICAL
- eehv UNDERGROUND ELECTRICAL HIGH VOLTAGE
- ee X UNDERGROUND ELECTRICAL TO BE REMOVED
- ee X OVER HEAD ELECTRICAL
- ee X OVER HEAD ELECTRICAL TO BE REMOVED
- ee 2.07 PP POWER POLE
- et TELECOMMUNICATIONS
- et X TELECOMMUNICATIONS TO BE REMOVED
- etfo OPTICAL FIBRE TELECOMMUNICATIONS
- 1.76 TEL TELECOM PIT
- es SEWER MAIN
- 194 SMH SEWER MAINTENANCE HOLE
- eg GAS MAIN
- ew WATERMAIN
- 2.59 HYD HYDRANT
- 2.12 WM WATER METER

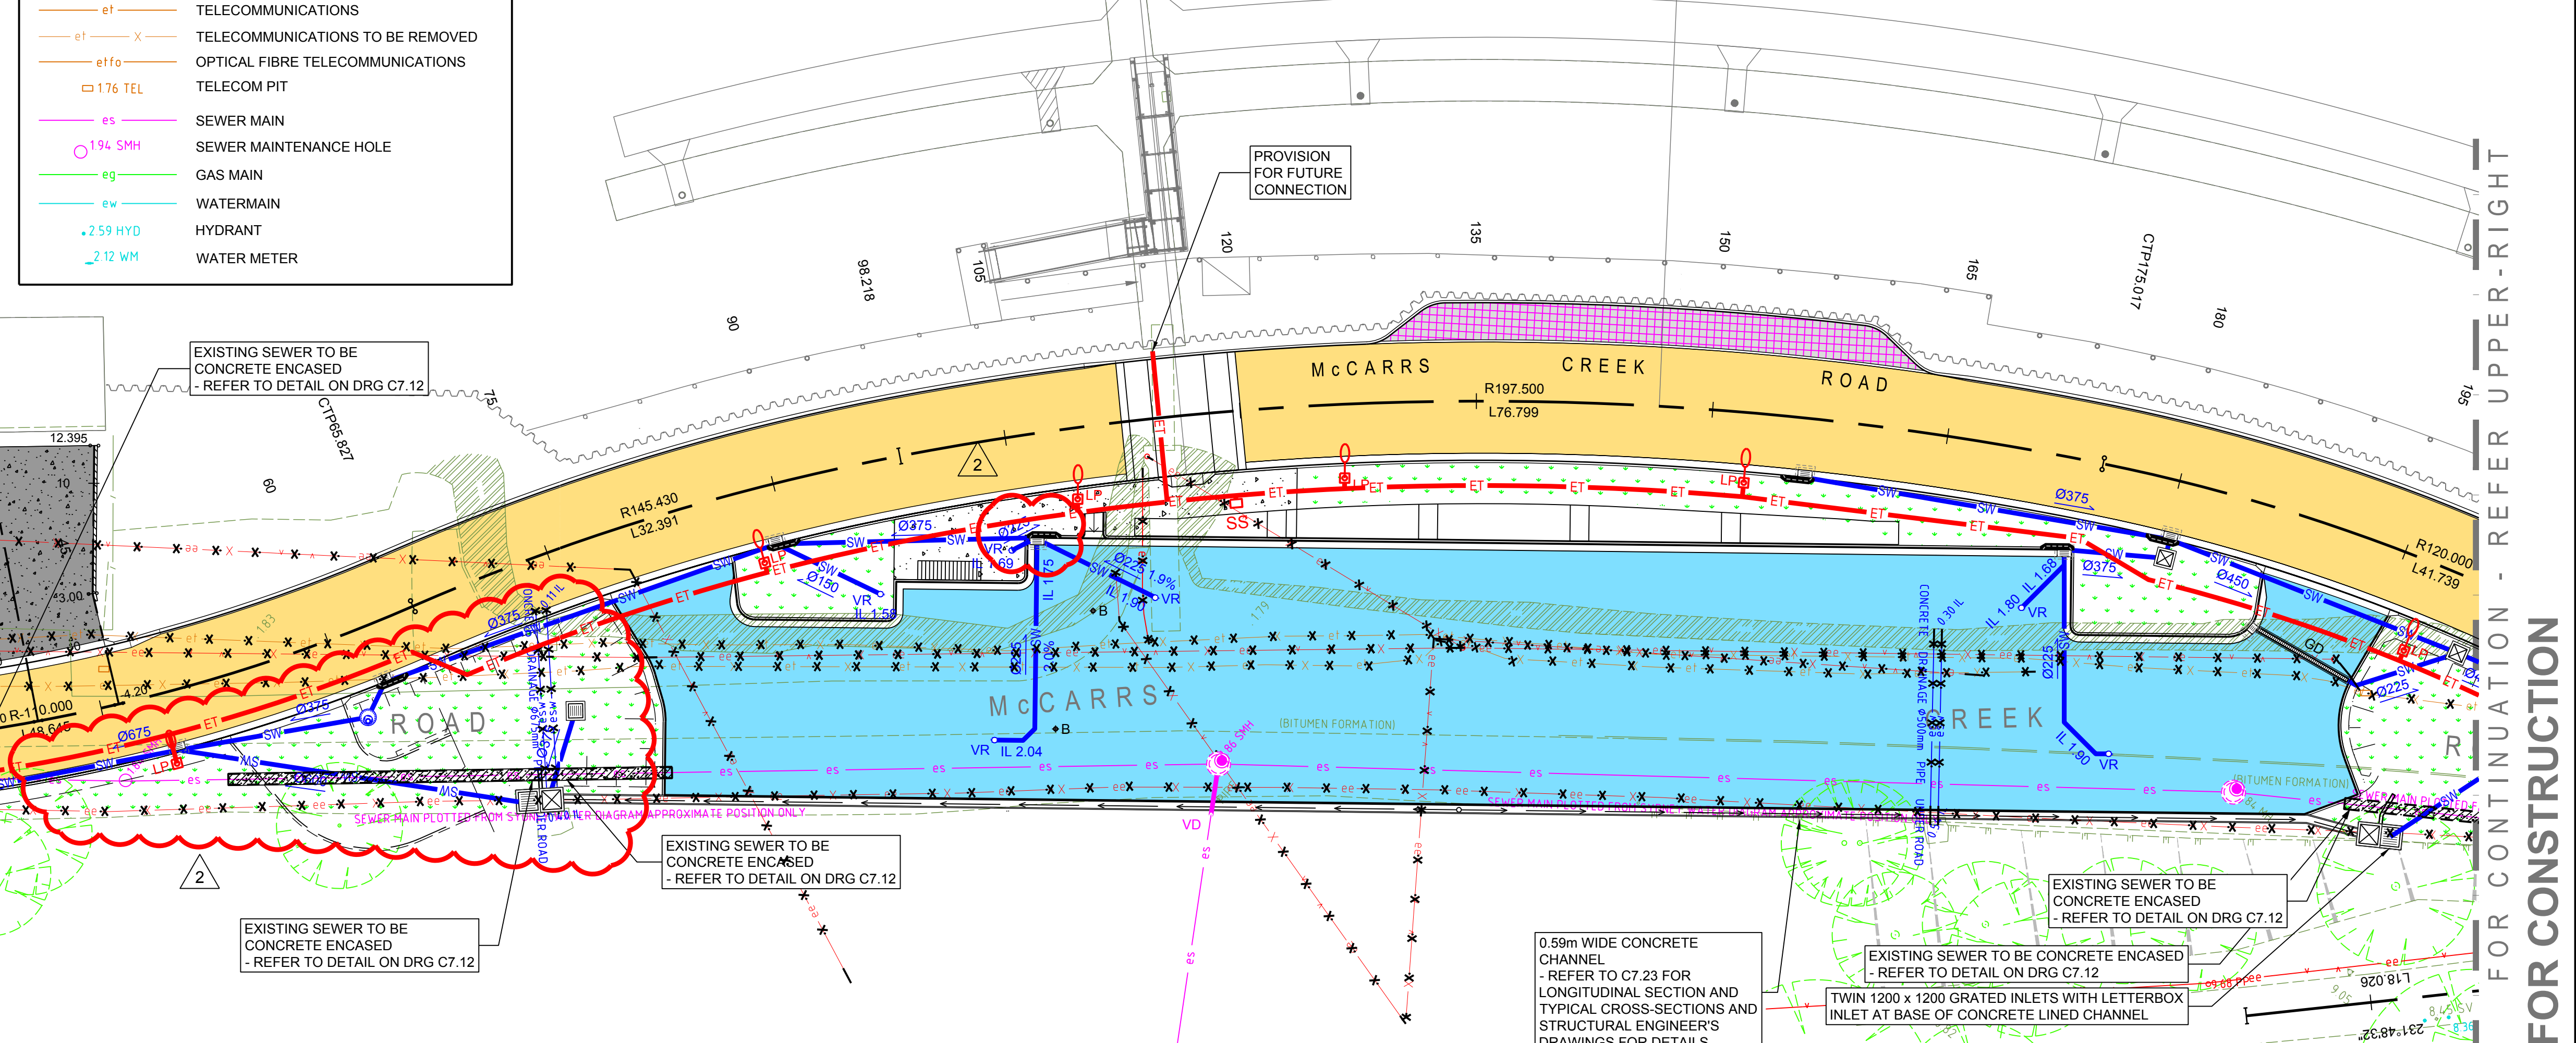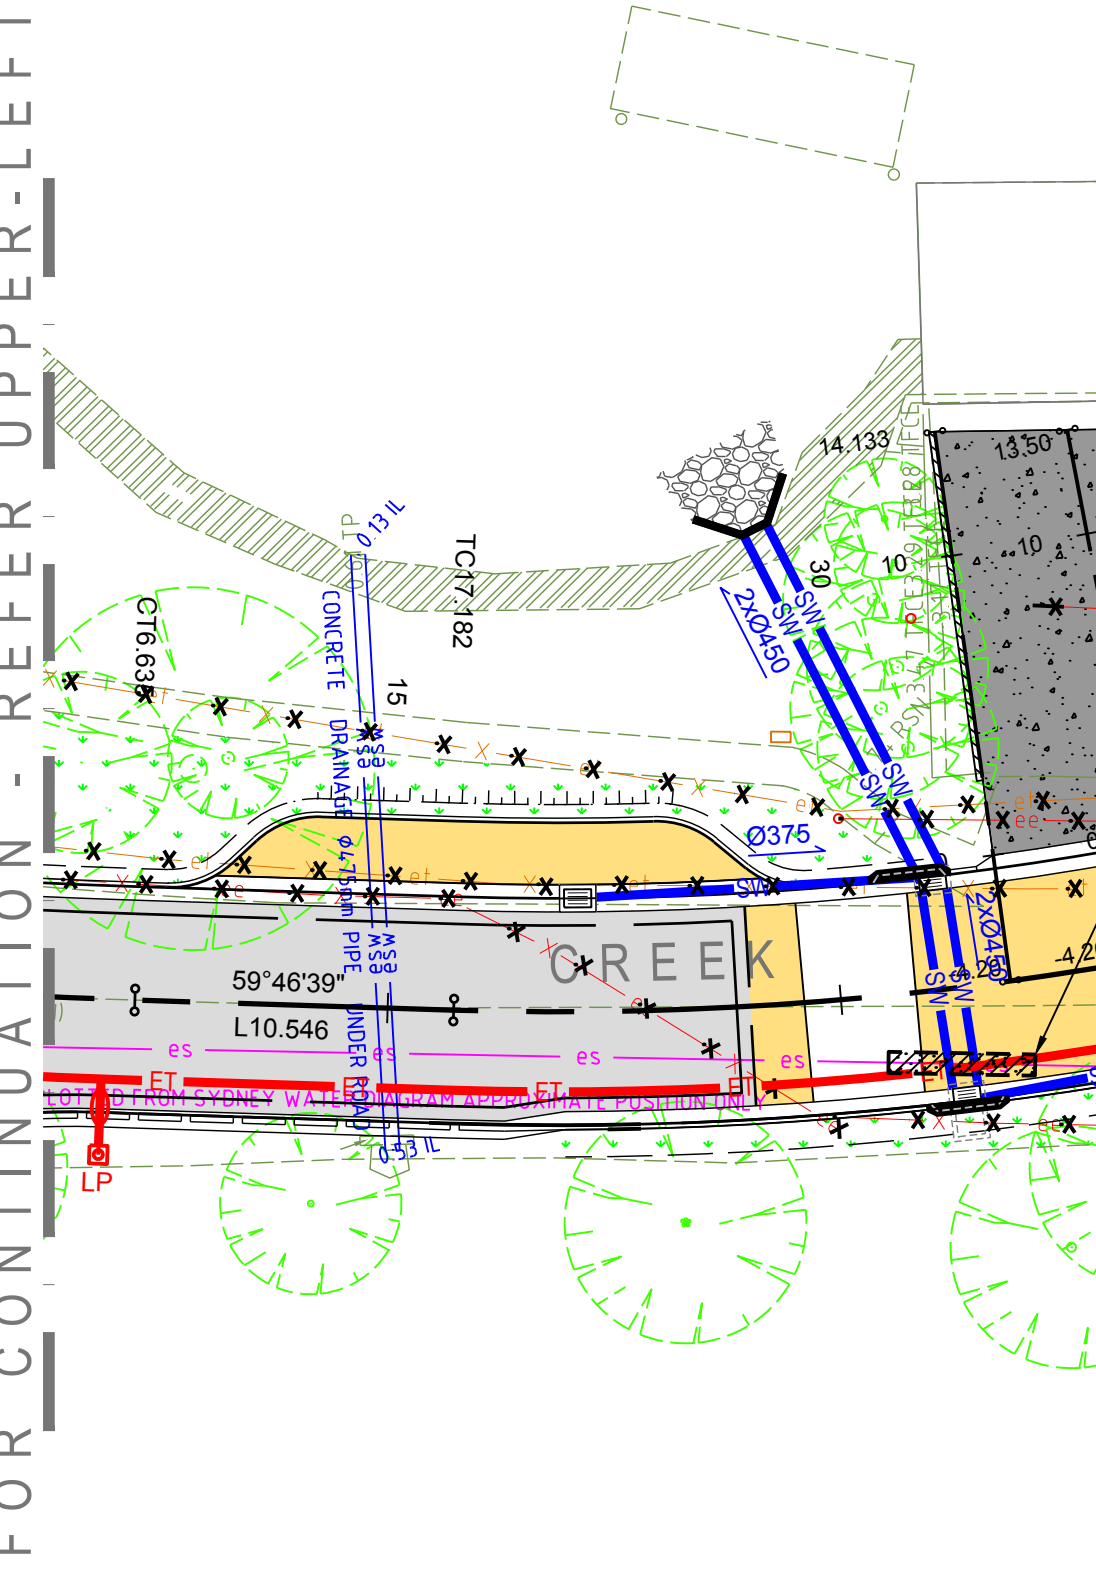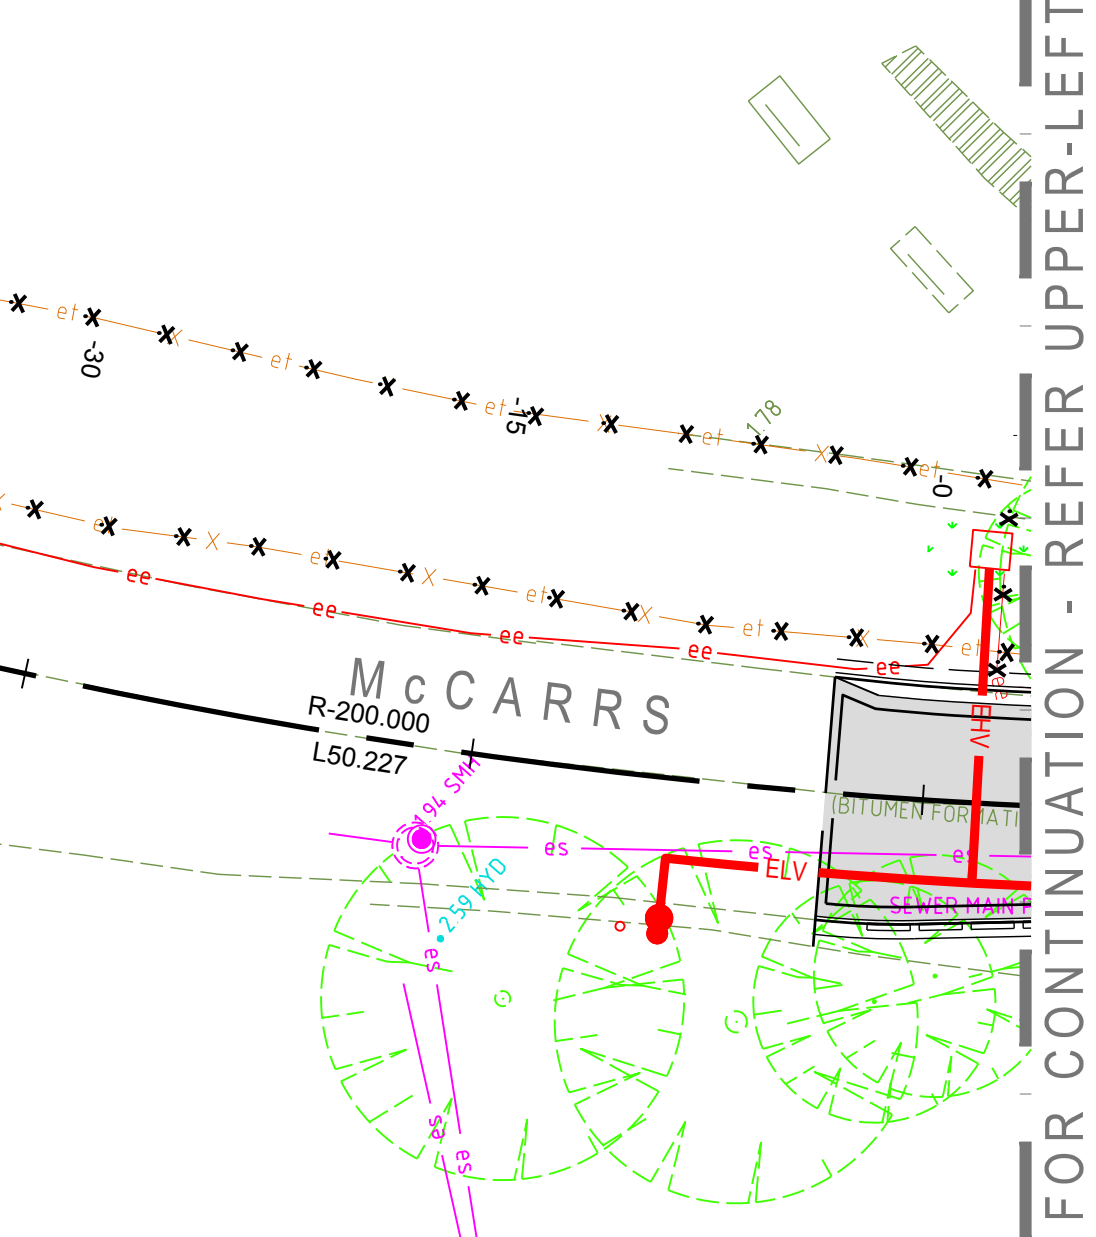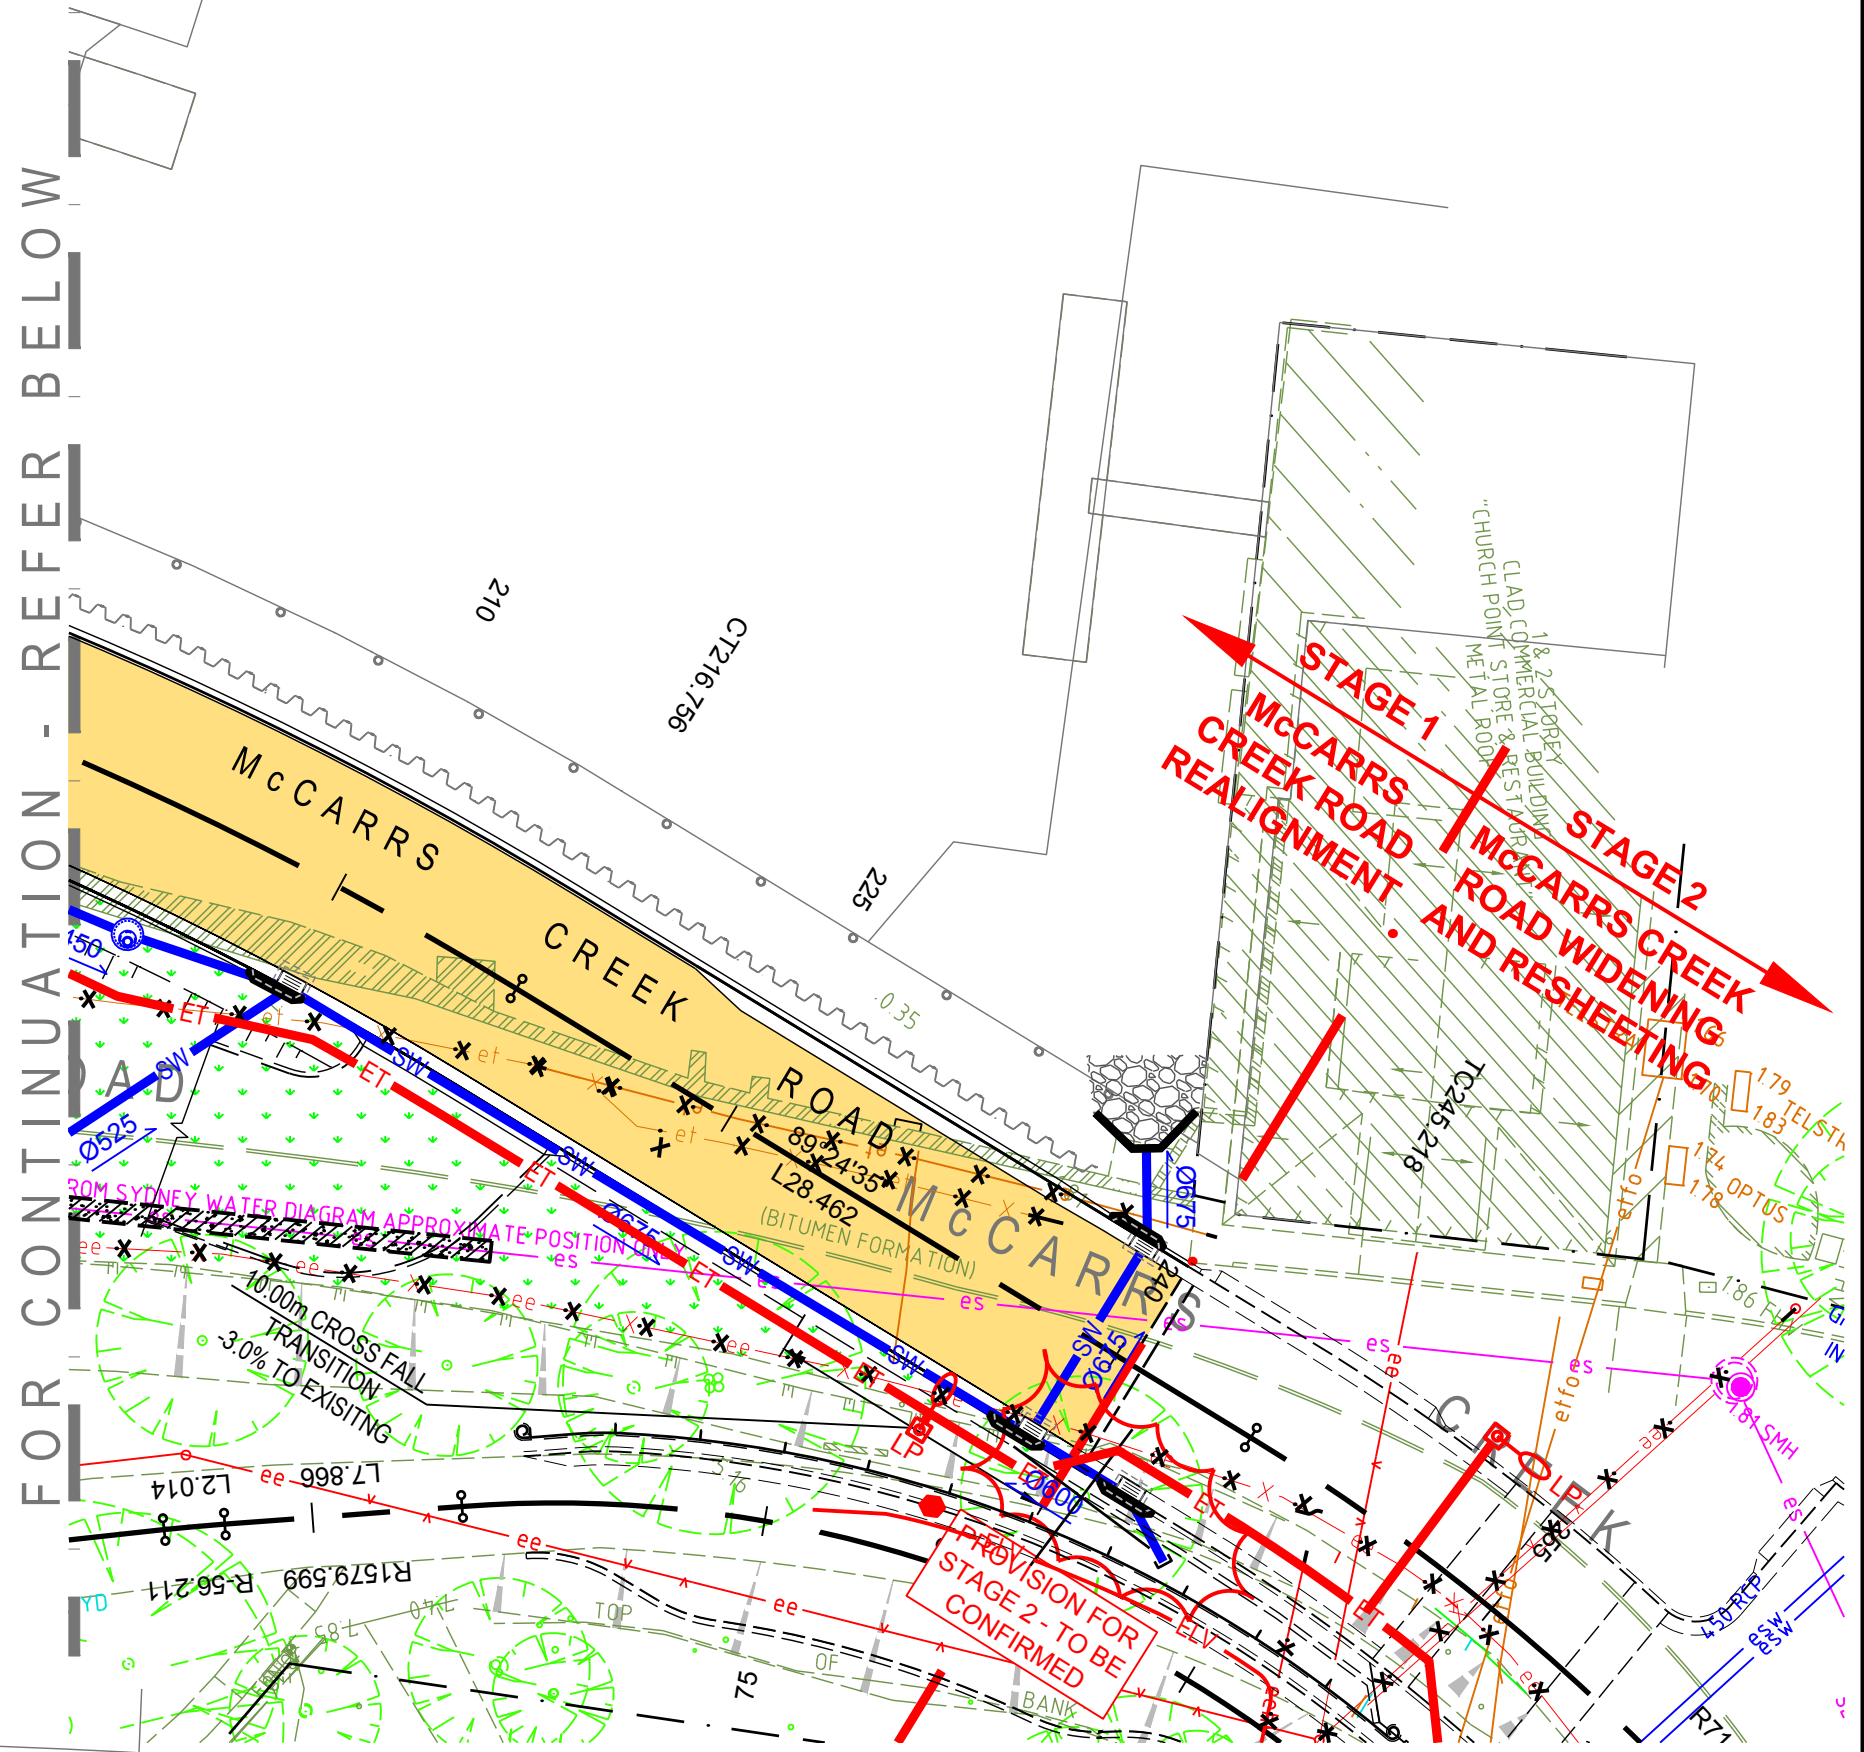

 NORTH	 SCALE 1:250 PLAN A1 SHEET	REVISION	AMENDMENT	DATE	REVISION	AMENDMENT	DATE	 WARD PROJECT MCCARRS CREEK ROAD REALIGNMENT STAGE 1 CNR MCCARRS CREEK AND PITTPATER ROADS, CHURCH POINT	CLIENT Warren Smith & Partners 1st Floor, 123 Clarence Street, Sydney 2000 NSW Australia T 02 9299 1312 F 02 9290 1295 wsp@warrensmith.com.au www.warrensmith.com.au ABN 36 300 430 126	PREPARED BY Warren Smith & Partners CONSULTING ENGINEERS Hydraulic Services Fire Protection Civil Engineering Sydney Water Accredited Water Servicing Co-ordinator Design Project Management - Building Plan Approvals SERVING THE CONSTRUCTION INDUSTRY SINCE 1981.	TITLE SERVICES COORDINATION PLAN
		1	STAGE 1 CONSTRUCTION ISSUE (ROAD ONLY)	03/05/17	2	STAGE 1 CONSTRUCTION ISSUE	28/11/17				

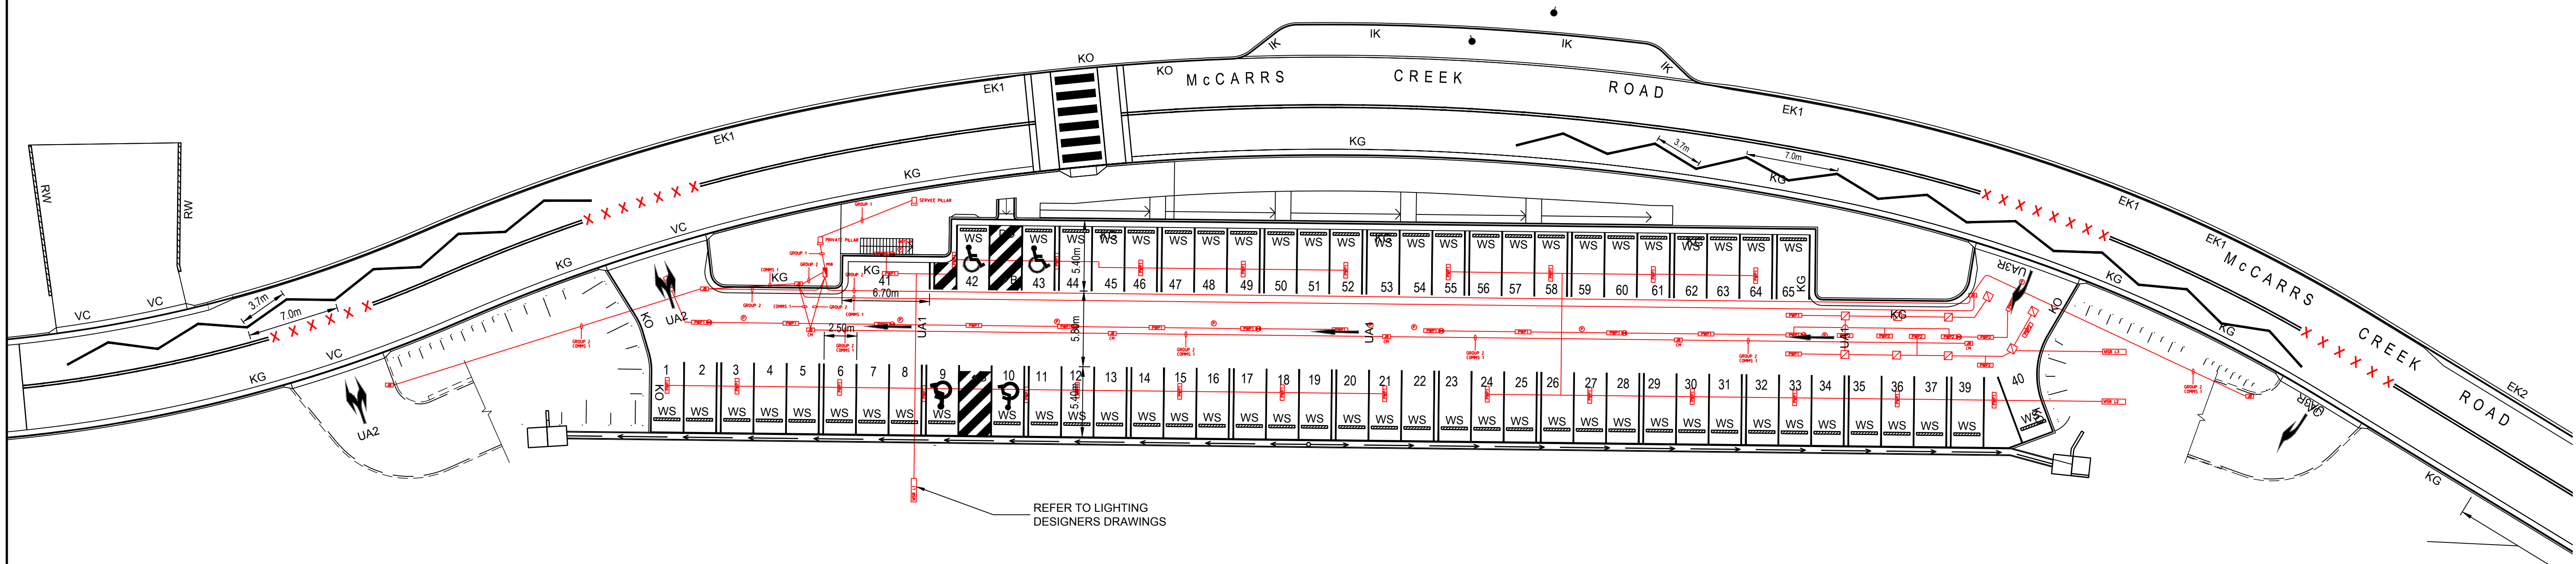

CARPARK GROUND LEVEL LIGHTING LAYOUT

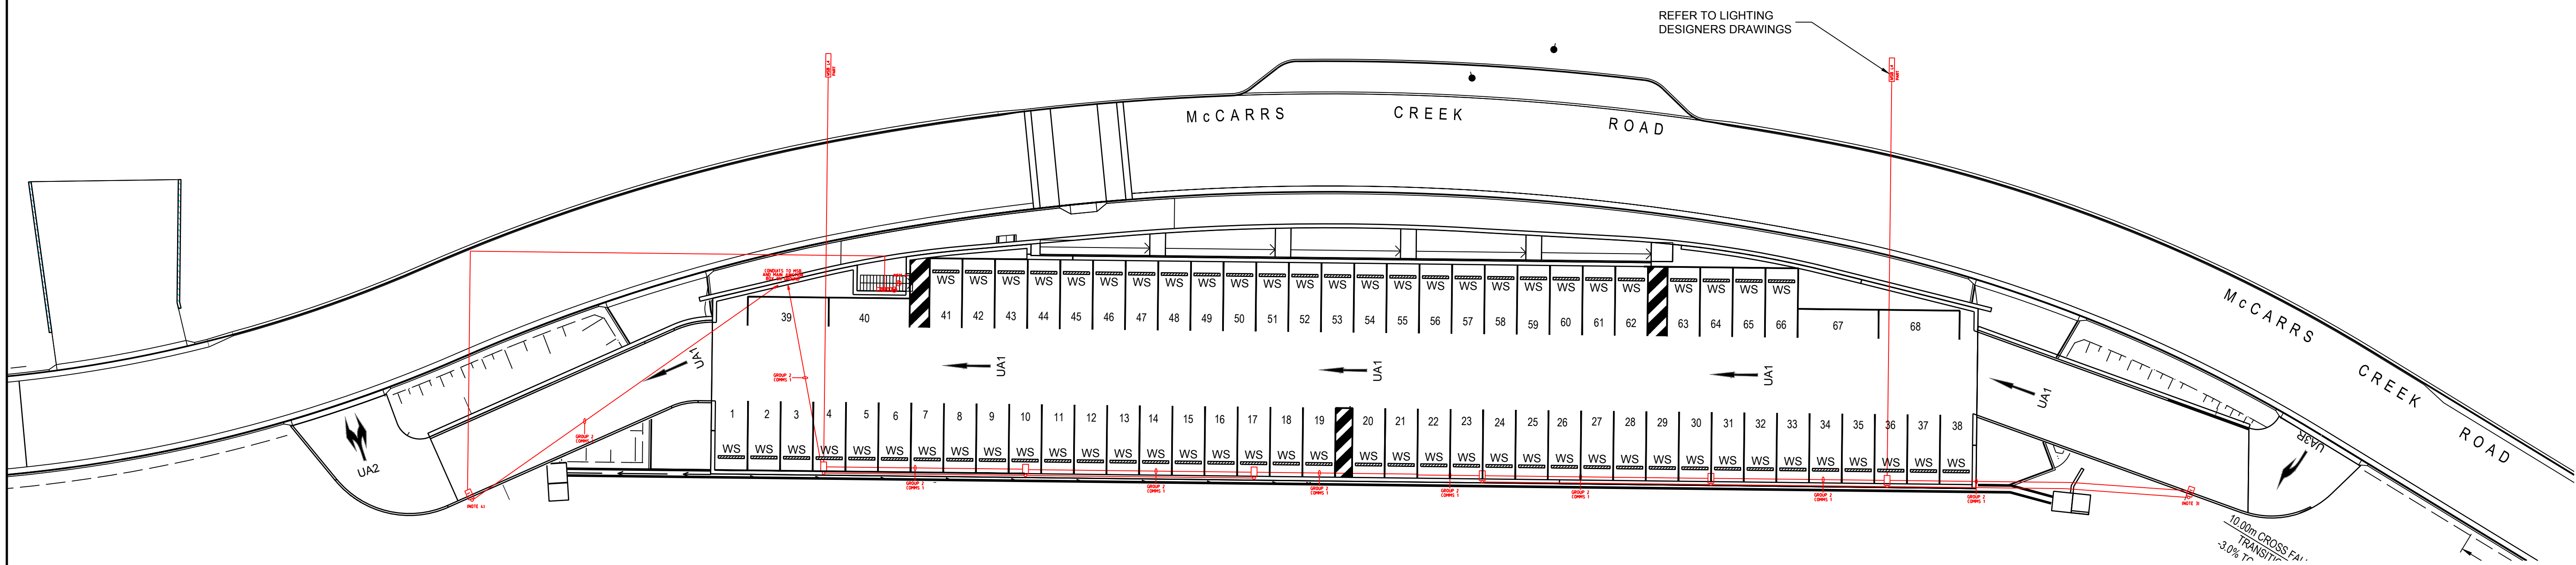


CARPARK UPPER LEVEL LIGHTING LAYOUT

NOTES


- 1. CONTRACTOR TO REFER TO LIGHTING DESIGNERS DRAWINGS FOR ALL LIGHTING DETAILS AND SETTING OUT.
- 2. POSITION OF LIGHT POLES AND RWO ON UPPER LEVEL TO BE COORDINATED ON SITE BY CONTRACTOR.

DO NOT SCALE FROM DRAWINGS. CHECK & VERIFY ALL DIMENSIONS & LEVELS BEFORE COMMENCEMENT OF ANY WORK.

THIS DRAWING IS NOT TO BE COPIED IN PART OR WHOLE WITHOUT WRITTEN PERMISSION FROM WARREN SMITH AND PARTNERS.

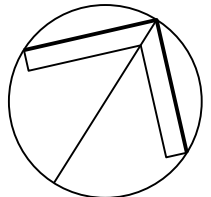

NORTH

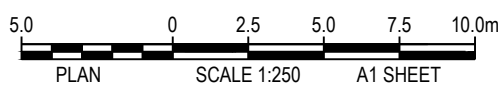

REVISION	AMENDMENT	DATE
A	80% DETAILED DESIGN ISSUE	14/10/16
1	ISSUE FOR CONSTRUCTION	14/11/17

REVISION	AMENDMENT	DATE

CLIENT
WARD

PROJECT
MCCARRS CREEK ROAD
REALIGNMENT STAGE 1
CNR MCCARRS CREEK AND
PITTSWATER ROADS, CHURCH POINT

PREPARED BY
Warren Smith & Partners

Warren Smith & Partners Pty Ltd
1st Floor, 123 Clarence Street, Sydney 2000 NSW Australia
T 02 9299 1312 F 02 9290 1295 wsp@warrensmith.com.au
www.warrensmith.com.au ABN 36 300 430 126



CONSULTING ENGINEERS
■ Hydraulic Services ■ Fire Protection ■ Civil Engineering
■ Sydney Water Accredited Water Servicing Co-ordinator
- Design Project Management - Building Plan Approvals

SERVING THE CONSTRUCTION INDUSTRY SINCE 1981.

TITLE
CARPARK LIGHTING COORDINATION PLAN

SCALE AS SHOWN	DRAWN M.C.Z.	DESIGNED P.G.	CHECKED P.G.	APPROVED M.C.
JOB No. 5325000		DRAWING No. C9.02		ISSUE 1
DATE 10/02/2017		PACKAGE STATUS FOR CONSTRUCTION		

FOR CONSTRUCTION

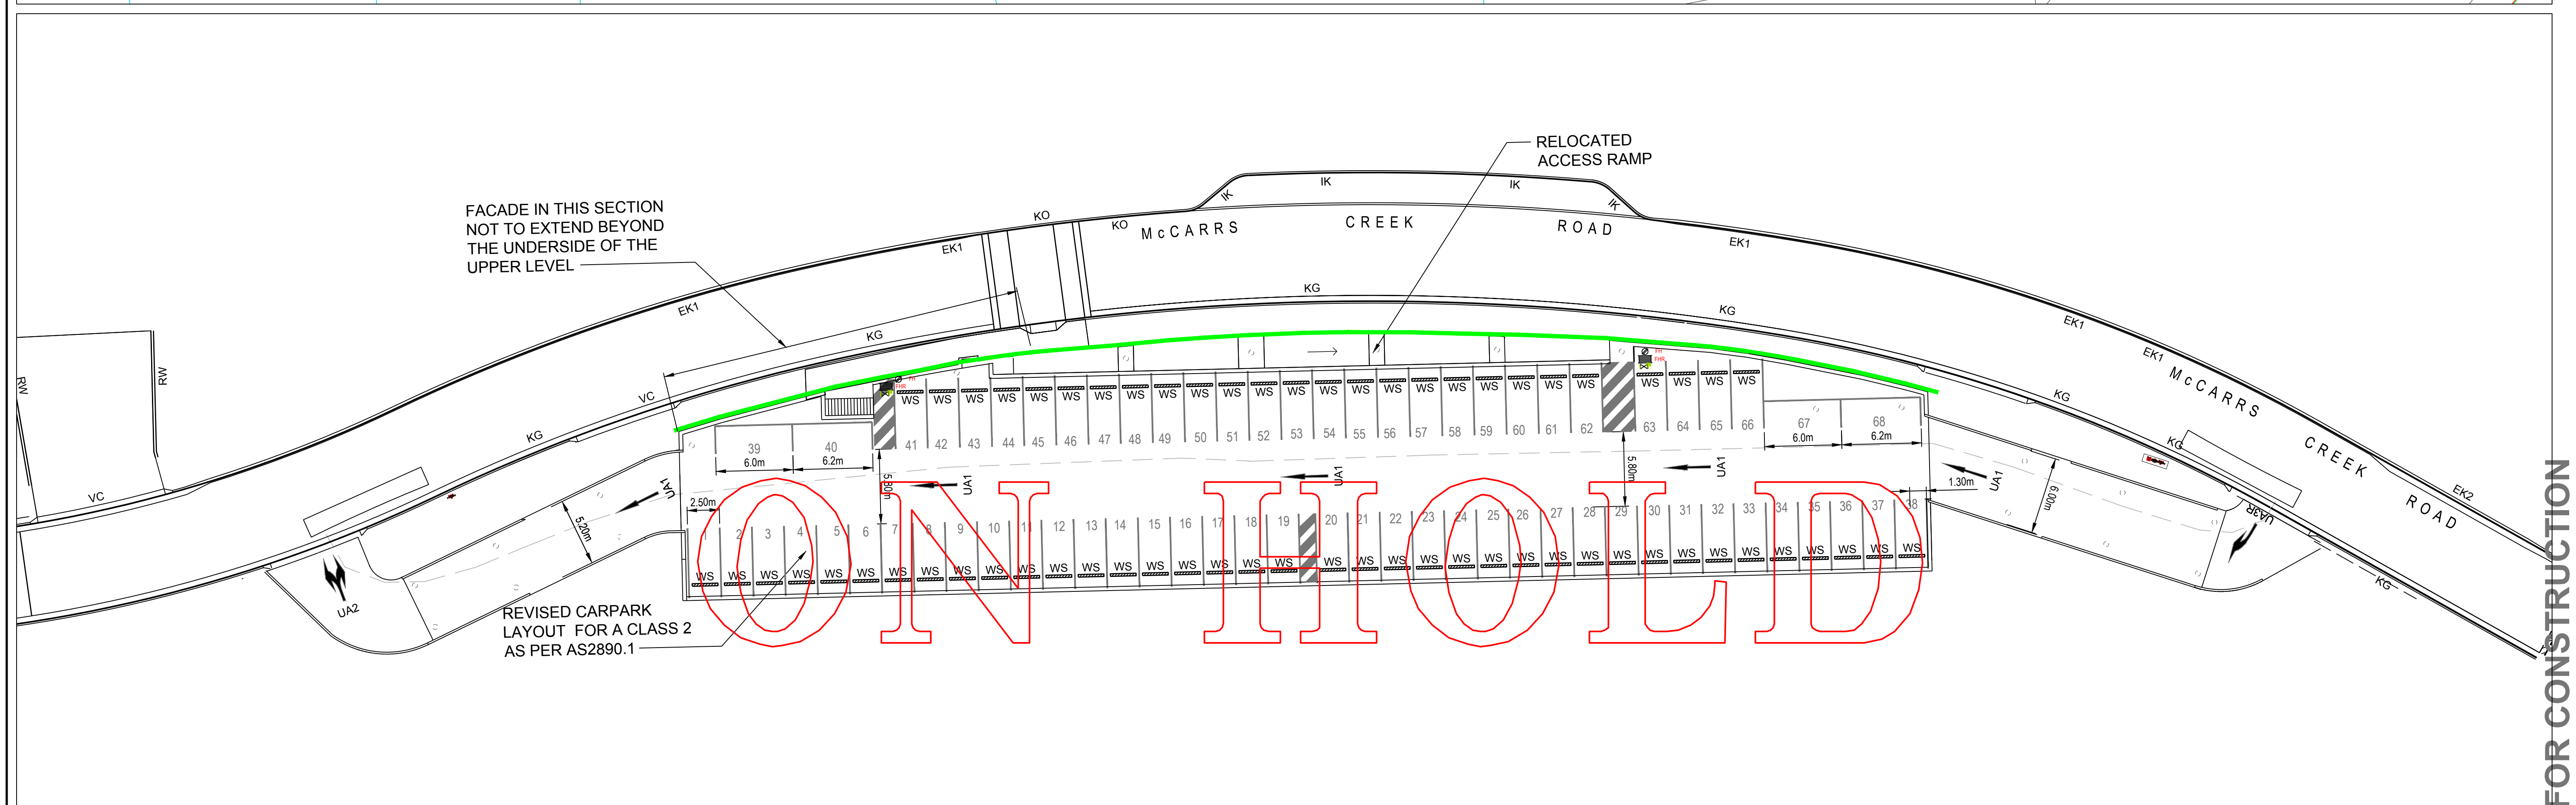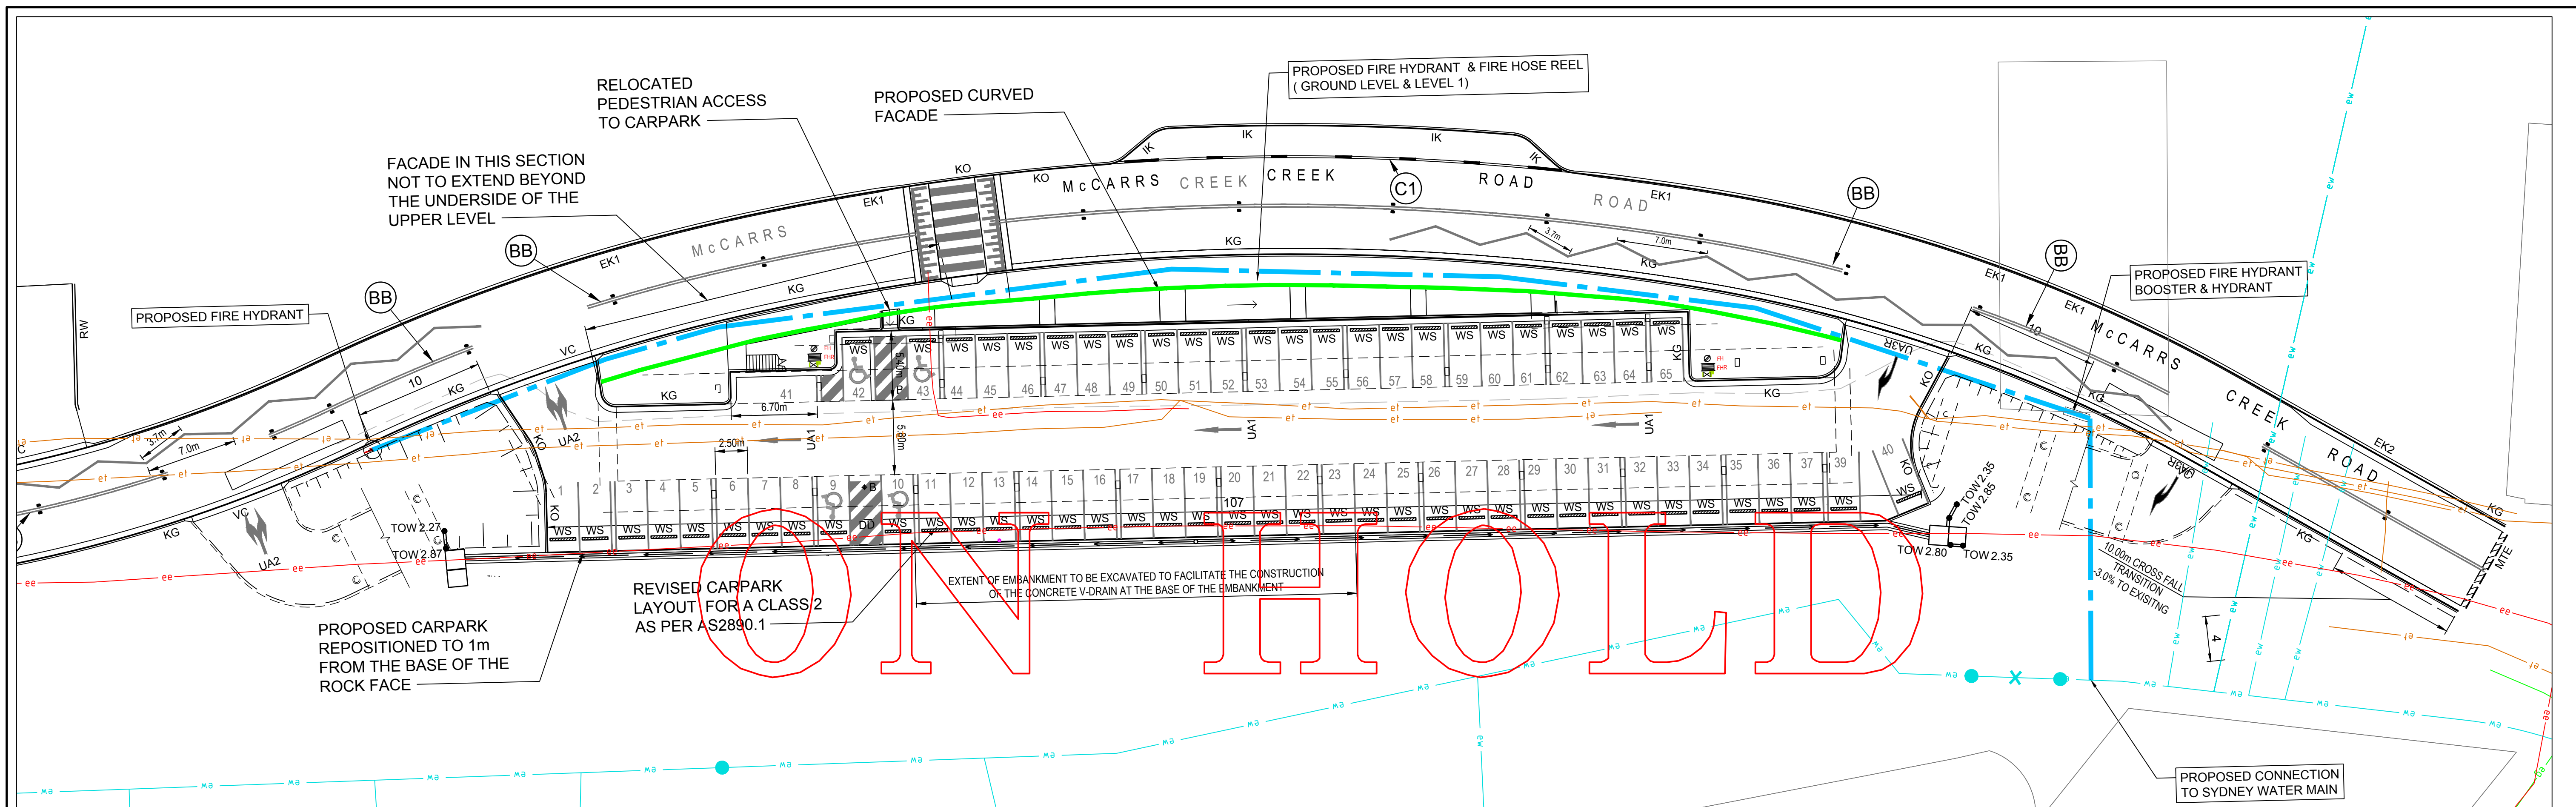

FOR CONSTRUCTION

DO NOT SCALE FROM
DRAWINGS, CHECK &
VERIFY ALL DIMENSIONS
& LEVELS BEFORE
COMMENCEMENT OF
ANY WORK.

THIS DRAWING IS NOT
TO BE COPIED IN PART
OR WHOLE WITHOUT
WRITTEN PERMISSION
FROM WARREN SMITH
AND PARTNERS.

REVISION	AMENDMENT	DATE	REVISION	AMENDMENT	DATE
1	ISSUE FOR CONSTRUCTION	28/11/17			

CLIENT **WARD**

PROJECT

MCCARRS CREEK ROAD
REALIGNMENT STAGE 1
CNR MCCARRS CREEK AND
PITTWATER ROADS, CHURCH POINT

PREPARED BY	
-------------	--



Warren Smith & Partners Pty Ltd
1st Floor, 123 Clarence Street, Sydney 2000 NSW Australia
T 02 9299 1312 F 02 9290 1295 wsp@warrensmith.com.au
www.warrensmith.com.au ABN 36 300 430 126

CONSULTING ENGINEERS

- Hydraulic Services ■ Fire Protection ■ Civil Engineering
- Sydney Water Accredited Water Servicing Co-ordinator
- Design Project Management - Building Plan Approvals

SERVING THE CONSTRUCTION INDUSTRY SINCE 1981.

TITLE	CARPARK FIRE SERVICE LAYOUT
-------	--

SCALE AS SHOWN	DRAWN J.C.	DESIGNED C.S.	CHECKED P.G.	APPROVED M.C.
JOB No. 5325000		DRAWING No. C9.03		ISSUE 1
DATE 10/02/2017		PACKAGE STATUS FOR CONSTRUCTION		