
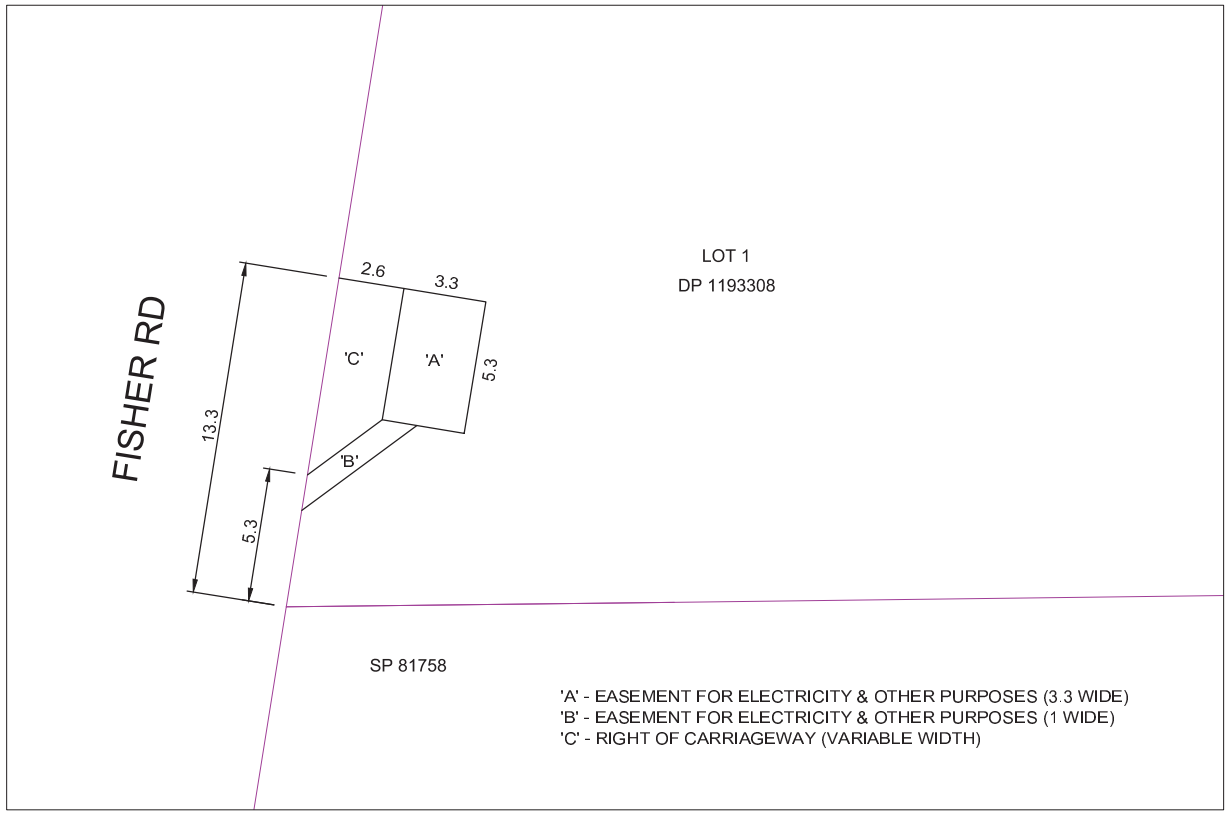


NOTES:

1. THE EASEMENT PLAN SHOWN IS A DRAFT ONLY. FINAL EASEMENT DIMENSIONS ARE TO BE DETERMINED BY A REGISTERED SURVEYOR FOLLOWING COMMISSIONING OF THE NEW ASSETS. REFER CLAUSE 2.2(c) OF THE DEED OF AGREEMENT FOR EASEMENTS.
2. THE SUBSTATION EASEMENT IS TO BE CENTERED AND ORIENTATED IN ACCORDANCE WITH THE AS-BUILT KIOSK LOCATION AND AUSGRID DWG 15172 SITE PLAN 'A'.
3. THE CABLE EASEMENT IS TO BE 1m WIDE AND CENTERED ON THE AS-BUILT TRENCH LOCATION.
4. THE RIGHT OF CARRIAGEWAY IS TO PROVIDE ACCESS TO THE KIOSK SUBTATION EASEMENT AND THE CABLE EASEMENT.

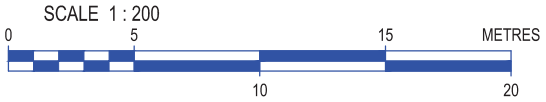

CAD DRAWING
DO NOT MANUALLY AMEND

AMENDMENTS

ASSOCIATED DRAWINGS

pomelo CONSULTING
Ph: 1300 119 255 Accreditation No. 3851
Email: client.service@pomeloconsulting.com.au
Post: PO Box 778, Bondi Junction NSW 1355

ASP REF.	DWG # 14034-EL-03

CERTIFICATION NUMBER

DESIGNED BY	KYM THOMAS
DRAWN BY	KYM THOMAS
CHECKED BY	
SUBMIT DATE	02/10/2014
LGA	WARRINGAH
MAP REF.	
AUSGRID REF.	FF62
PRJTRAK No.	XCY011940


##-##

DRAFT EASEMENT PLAN
SUBSTATION S.65137
36-48 KINGSWAY
DEE WHY

SIZE	AUSGRID PROJECT No.	SHEETS	AMD.
A3	SC06162	1 of 1	0

20130919

©

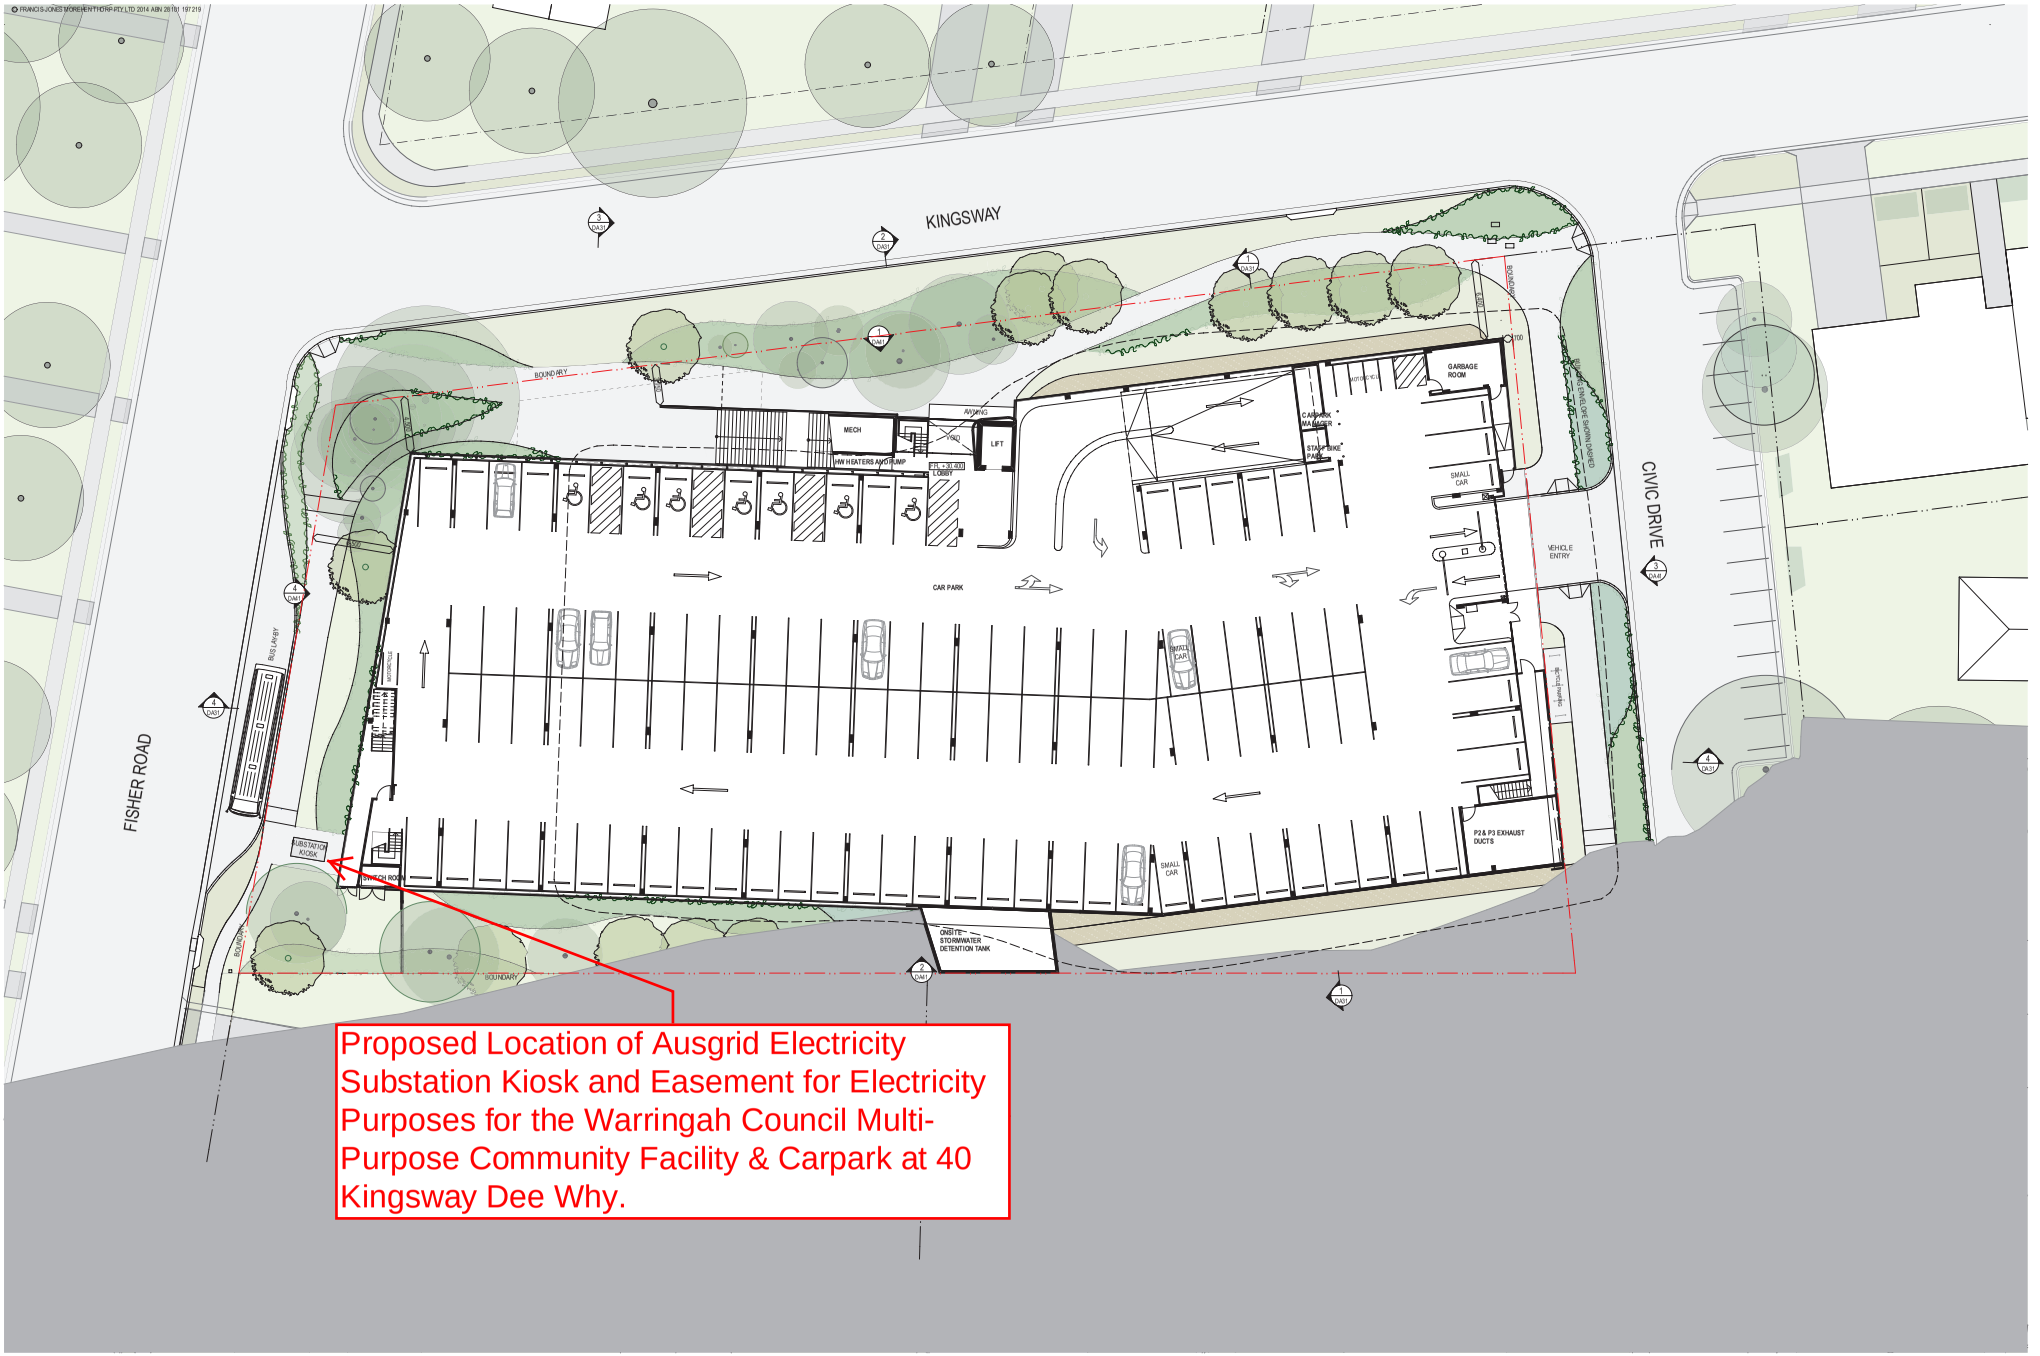

1 PLAN PARKING LEVEL 1
1:200

fjmt
francis-jones morehen thorp

PARKING LEVEL 1 PLAN

WARRINGAH COUNCIL - MULTI-PURPOSE COMMUNITY FACILITY & CAR PARK, DEE WHY

36-48 KINGSWAY, DEE WHY, 2099

LOTS 2-8 SEC 7 DP9125 & PART LOT 100 DP 1041823

1:200 @ A1

For Approval

28/03/2014

DA23