www.invarion.com

SEWER WORKS

STAGED WORKS

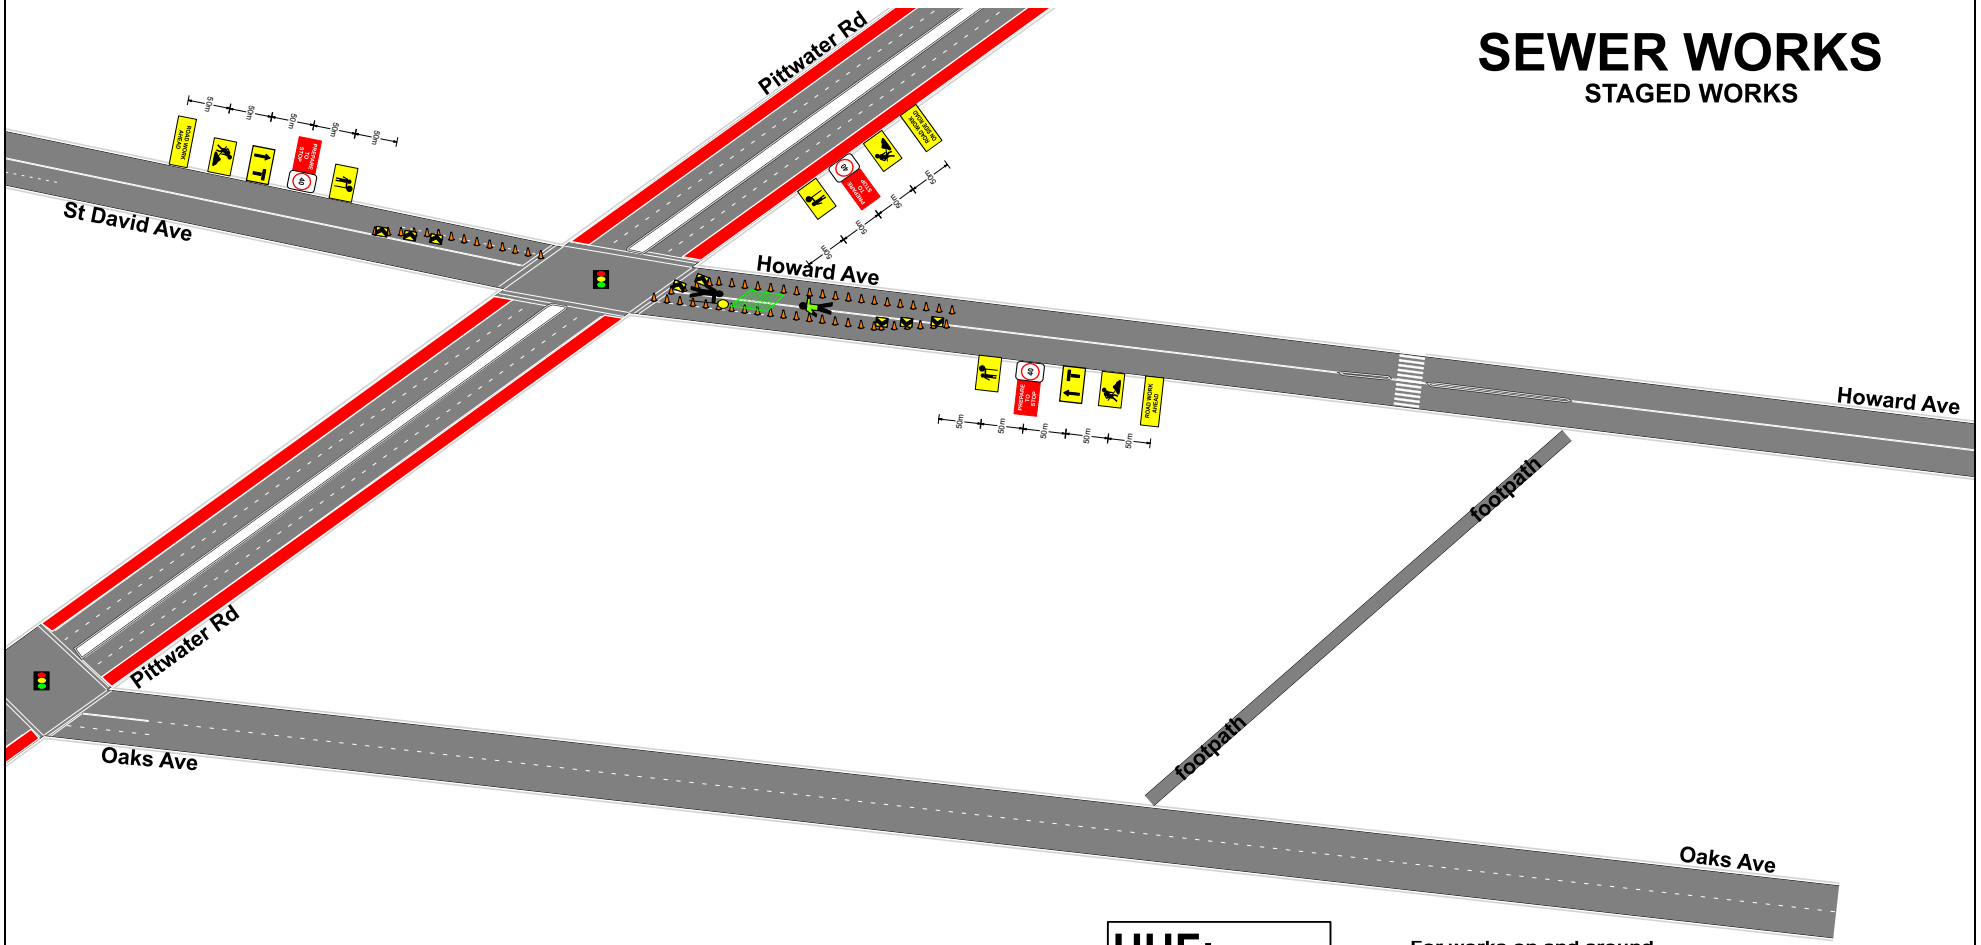

ST064A

Recommended Tapper Lenghts

Approximate Speed of Traffic km/h	Traffic control at the beginning of Taper	Lateral shift Taper	Merge Taper
45 or less	15	0	15
46 - 55	15	15	30
56 - 65	30	30	60
66 - 75	N/A	70	115
76 - 85	N/A	80	130
86 - 95	N/A	90	145
96 - 105	N/A	100	160
Greater Than 105	N/A	110	180

1x TRAFFIC CONTROLLER

1x TEAM LEADER

Legend

- Work Area
- Cone
- ATF

UHF:
RADIO CHANEL

Sign Locations may differ to what is represented on this traffic plan. This may be due to bus stops, driveways and other various permanent fixtures

For works on and around footpath a minimum width of 1.2m shall be maintained at all times for pedestrians to pass unhindered

---

Pedestrians shall not be directed onto roadway unless traffic controllers are used to control site and proper measures are put in place to conform with AS 1742.3

Name:_____
Location:_____
Modification:_____
_____
_____
_____
Certification:_____

PLATINUM TRAFFIC SERVICES
Ph: 1300 787 835
Fax: 1300 787 329

Time of works: Days / Nights
Location: Howard Avenue Dee Why N.S.W
Client: Stephen Todd
Plan Drawn by: T Whitehead Date: 15/4/16
Certification: 0026375717

Details:
This site specific TCP is based on RMS TCAWS Manual and is to be setup and packed up by qualified traffic controllers with current Introduction to Traffic Control at Roadworks (Yellow Card) any modifications made to this site specific TCP should made by qualified personel with current Select and Modify (Red Card) or Design and Audit (Orange Card) all modifications to be signed off on this TCP along with certification number. Plan shown is the property of Platinum Traffic. Works shown are to be performed by Platinum Personnel only.

Notes:

N