
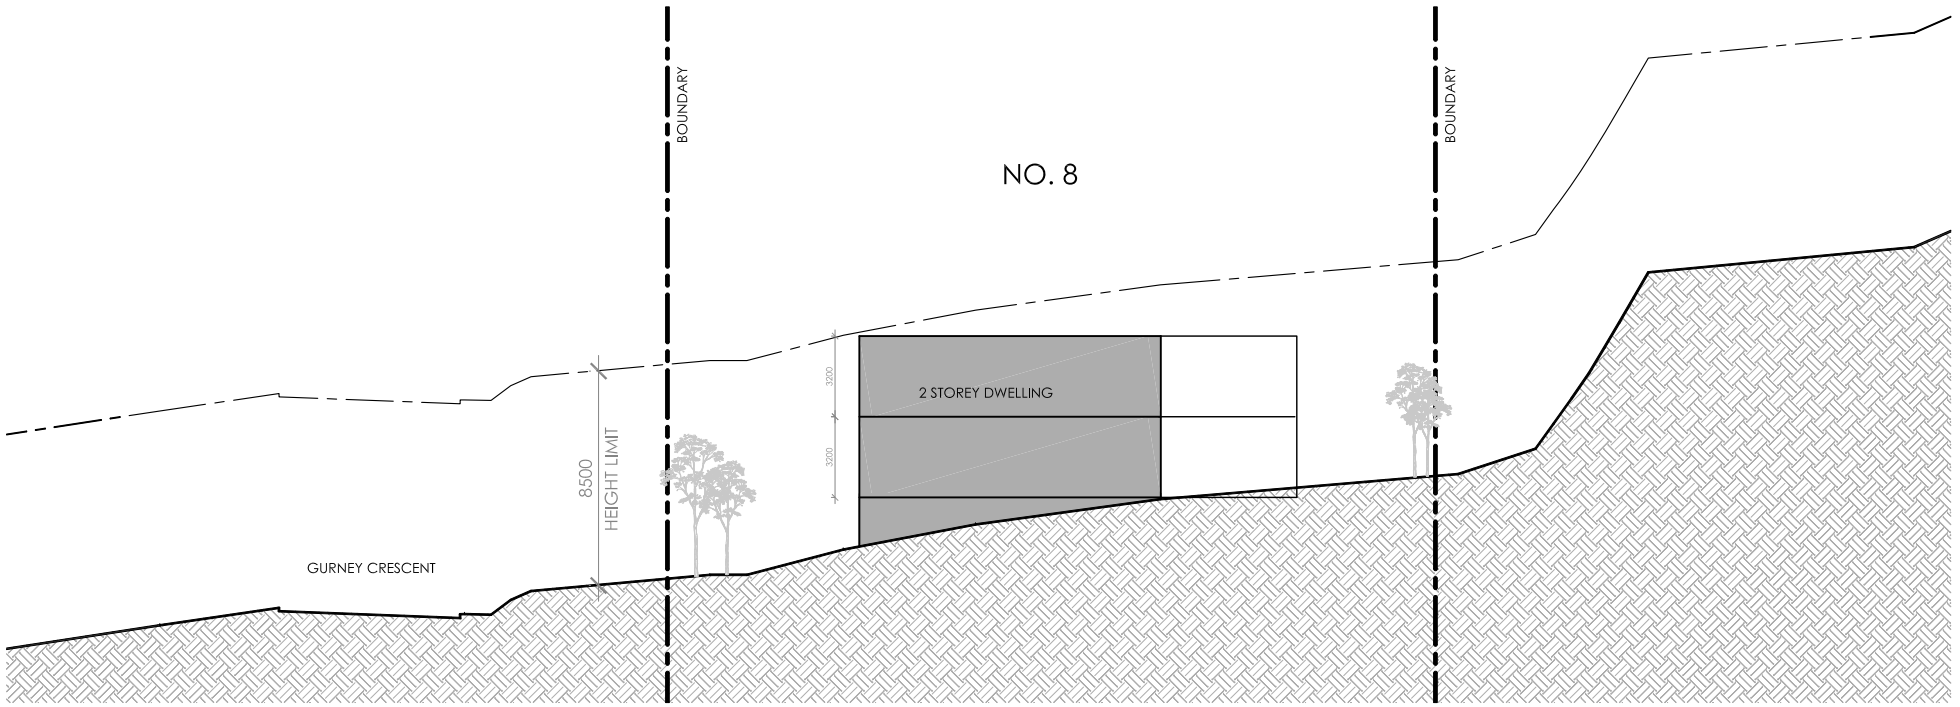


SECTION CC

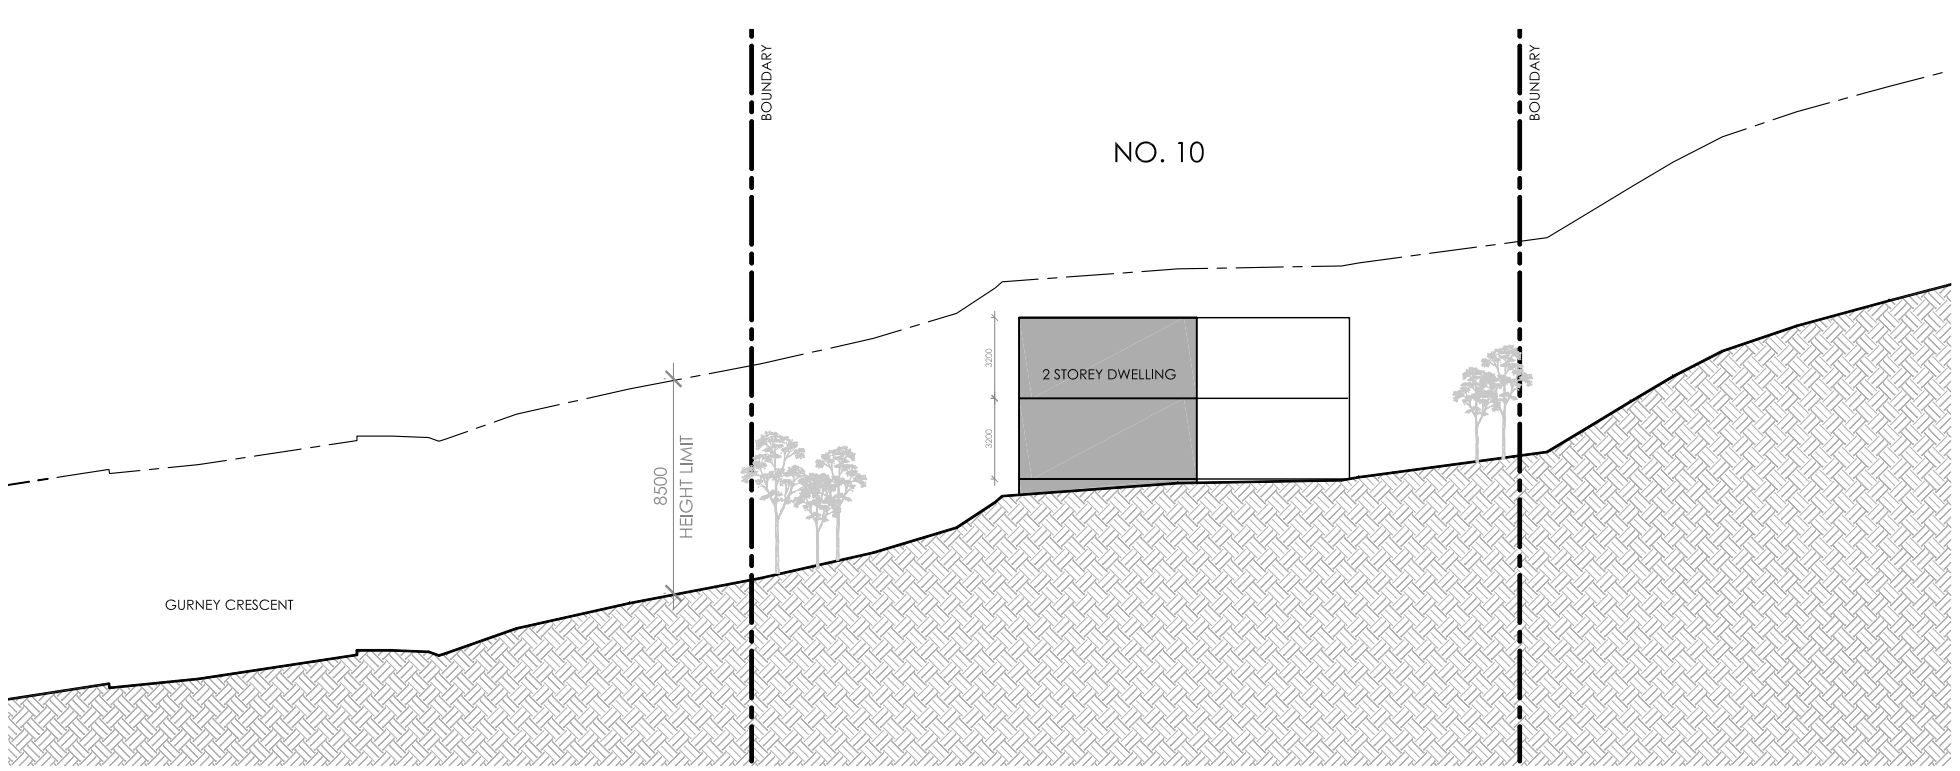

SECTION DD

IMPORTANT NOTES:
Do not scale from drawings, use figured dimensions only. Ensure that the drawings used carry the latest revision no. Read in conjunction with consultant engineers drawings - refer contract drawing list.

- All dimensions to be checked on site before commencement of work.
- All discrepancies to be brought to the attention of the Architect.
- Larger scale drawings and written dimensions take precedence.
- The Estuarine Planning Level is min 3.1m AHD. All levels to AHD.

This drawing is copyright and the property of the author, and must not be retained, copied or used without the express authority of Platform Architects Pty Ltd.

REV	DATE	DESCRIPTION	BY
A	14/05/19	PRELIMINARY	FB/BG

REVISION NOTES
-

CLIENT DETAILS
-

platform ARCHITECTS
Suite 503, 39 East Esplanade Manly 2095
p. 02 9976 6666 abn. 74602856157
nominated architect Blake Gough Reg No. 8280

PROJECT DETAILS
PLANNING PROPOSAL FOR REZONING

DRAWING TITLE
SECTIONS CC & DD

PROJECT
DHS

SCALE	STATUS	NUMBER	REVISION
1:300 @A3	PP	04	A