LEGEND

1. GLEN ST CULTURAL HUB CONCEPT - BY BREWSTER HORTH ARCHITECTS
2. NEW FOOTPATH - IMPROVING ACCESSIBILTY AROUND THE SITE AND CONNECTION TO GLEN ST, GLENROSE SHOPPING CENTRE, GLEN ST CULTURAL HUB AND DOG PARK/SHOWGROUND
3. POTENTIAL BUS PARKING/DROP OFF ZONE
4. BICYCLE RACKS
5. TWO-WAY CAR PARK - ADDITIONAL 16 CAR SPACES DUE TO REMOVAL OF GARDEN BEDS (150 CAR SPACES IN TOTAL)
6. 3x SENIOR SOCCER, 1x JUNIOR SOCCER, 1x RUGBY LEAGUE, 1x SENIOR AFL, 2x SENIOR CRICKET, 1x ATHLETIC TRACK
7. DISCUS AND SHOT PUT CIRCLE
8. 8x CRICKET PRACTICE NETS (INCLUDING 3x LONGER NETS)
9. 6x HARDCOURTS, 2x BASKETBALL/NETBALL COURTS (EXISTING)AND 4x NETBALL
10. CRICKET WICKET MOVED 2M EAST
11. HIGH JUMP AREA
12. EXISTING CLUBHOUSE BUILDINGS

ADDITIONAL BENCH SEATING

PROPOSED TREES

GROUPGSA

WARRINGAH COUNCIL

LIONEL WATTS RESERVE LANDSCAPE MASTERPLAN | REV E | 7TH of JULY 2016 | SCALE 1 : 500 @ A1

LEGEND

1. GLEN ST CULTURAL HUB CONCEPT - BY BREWSTER HORTH ARCHITECTS
2. NEW FOOTPATH - IMPROVING ACCESSIBILTY AROUND THE SITE AND CONNECTION TO GLEN ST, GLENROSE SHOPPING CENTRE, GLEN ST CULTURAL HUB AND DOG PARK/SHOWGROUND
3. POTENTIAL BUS PARKING/DROP OFF ZONE
4. BICYCLE RACKS
5. TWO-WAY CAR PARK - ADDITIONAL 16 CAR SPACES (150 CAR SPACES IN TOTAL)
6. 1x SENIOR CRICKET GROUND - 135 x 127m
7. DISCUS AND SHOT PUT CIRCLE
8. 8x CRICKET PRACTICE NETS (INCLUDING 3x LONGER NETS)
9. 6x HARDCOURTS 2x BASKETBALL/NETBALL COURTS (EXISTING)AND 4x NETBALL
10. 1x SENIOR CRICKET GROUND - 120 x 125m CRICKET WICKET MOVED 2M EAST FROM CURRENT LOCATION
11. HIGH JUMP AREA
12. ATHLETICS RUNNING TRACK - INCLUDING 100m SPRINT TRACK
13. EXISTING CLUBHOUSE BUILDINGS

ADDITIONAL BENCH SEATING

PROPOSED TREES

GROUPGSA

WARRINGAH COUNCIL

LIONEL WATTS RESERVE
SUMMER USE LANDSCAPE MASTERPLAN | REV E | 7TH of JULY 2016 | SCALE 1 : 500 @ A1

GROUPGSA

WARRINGAH COUNCIL

LIONEL WATTS RESERVE
WINTER USE LANDSCAPE MASTERPLAN | REV E | 7TH of JULY 2016 | SCALE 1 : 500 @ A1

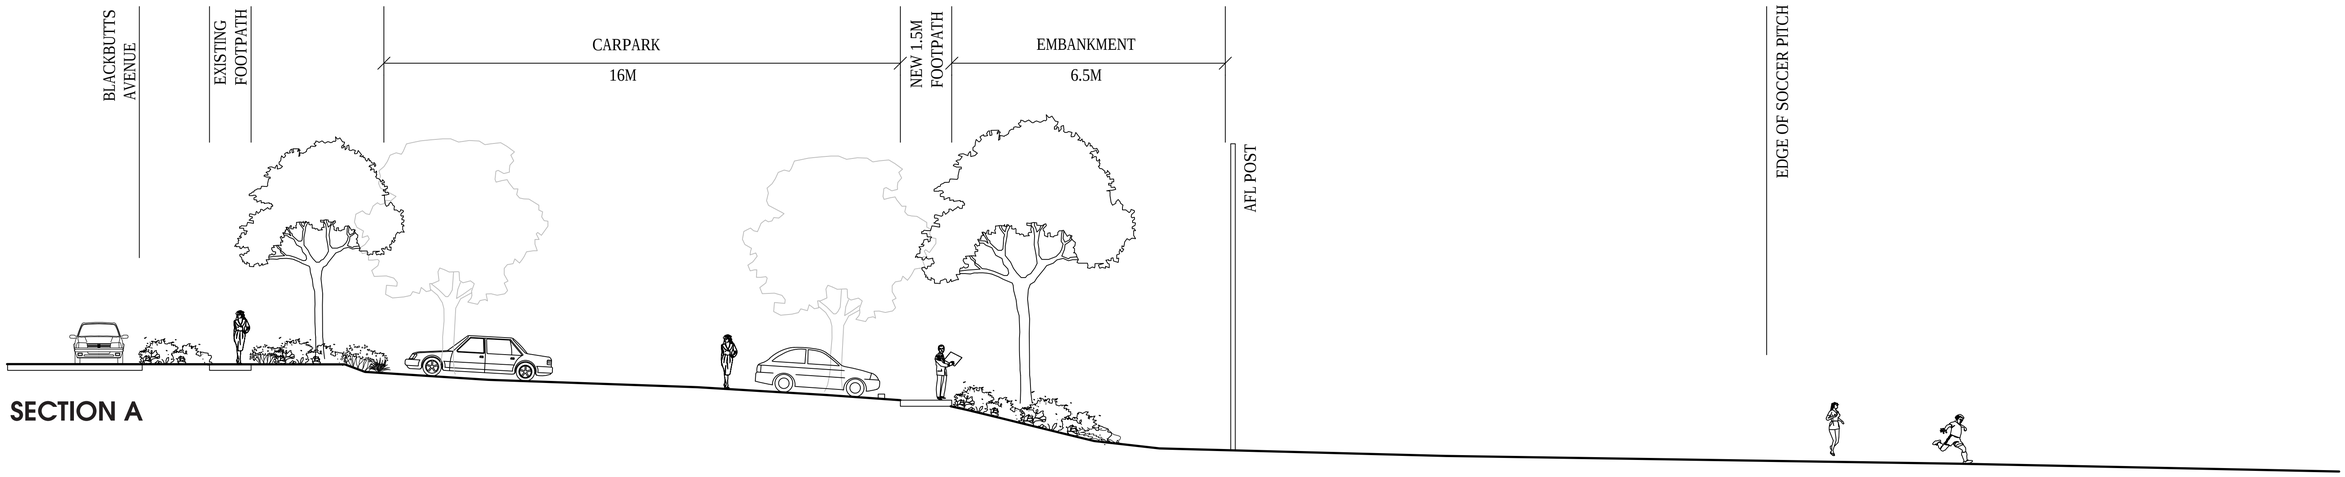

SECTION A

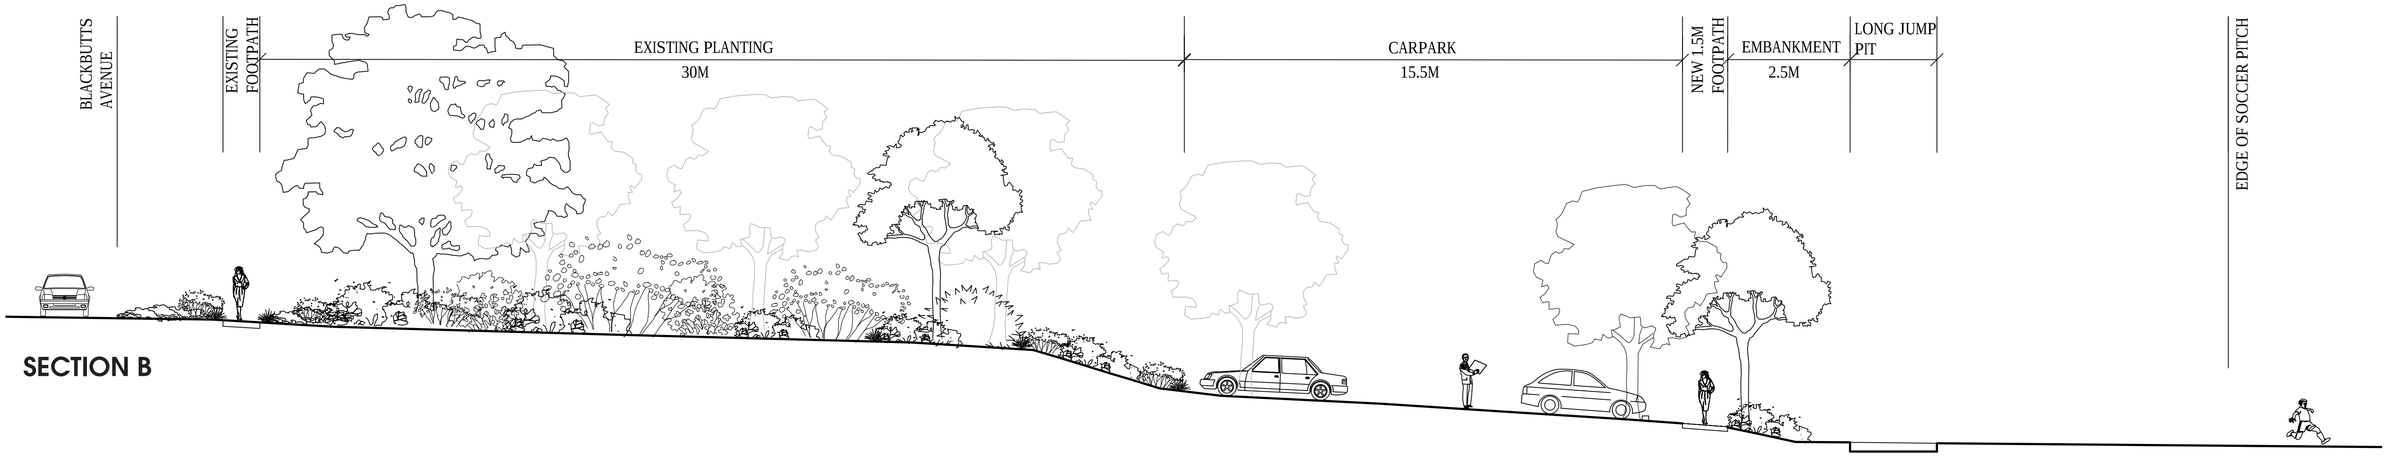

SECTION B

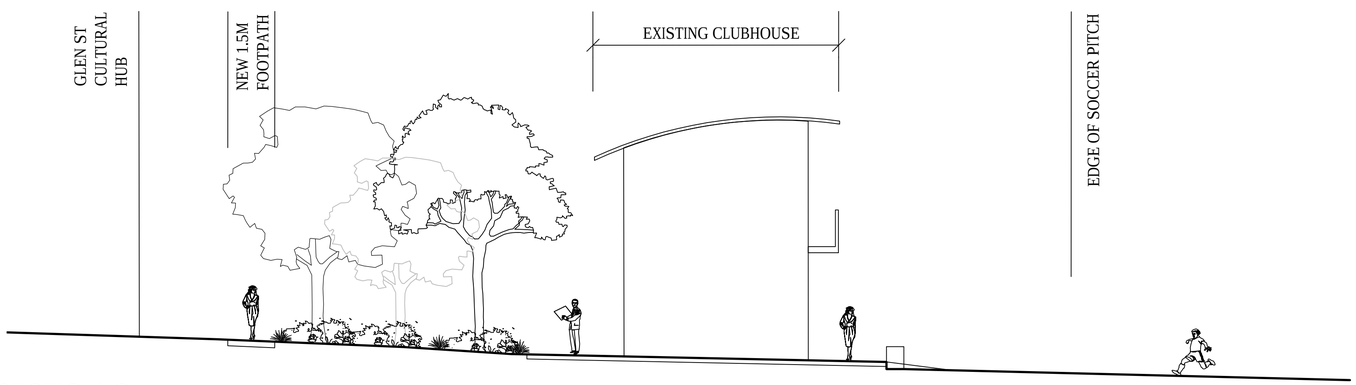

SECTION C

GROUPGSA

WARRINGAH COUNCIL

SECTIONS | REV E | 7TH of JULY 2016 | SCALE 1 : 100 @ A1