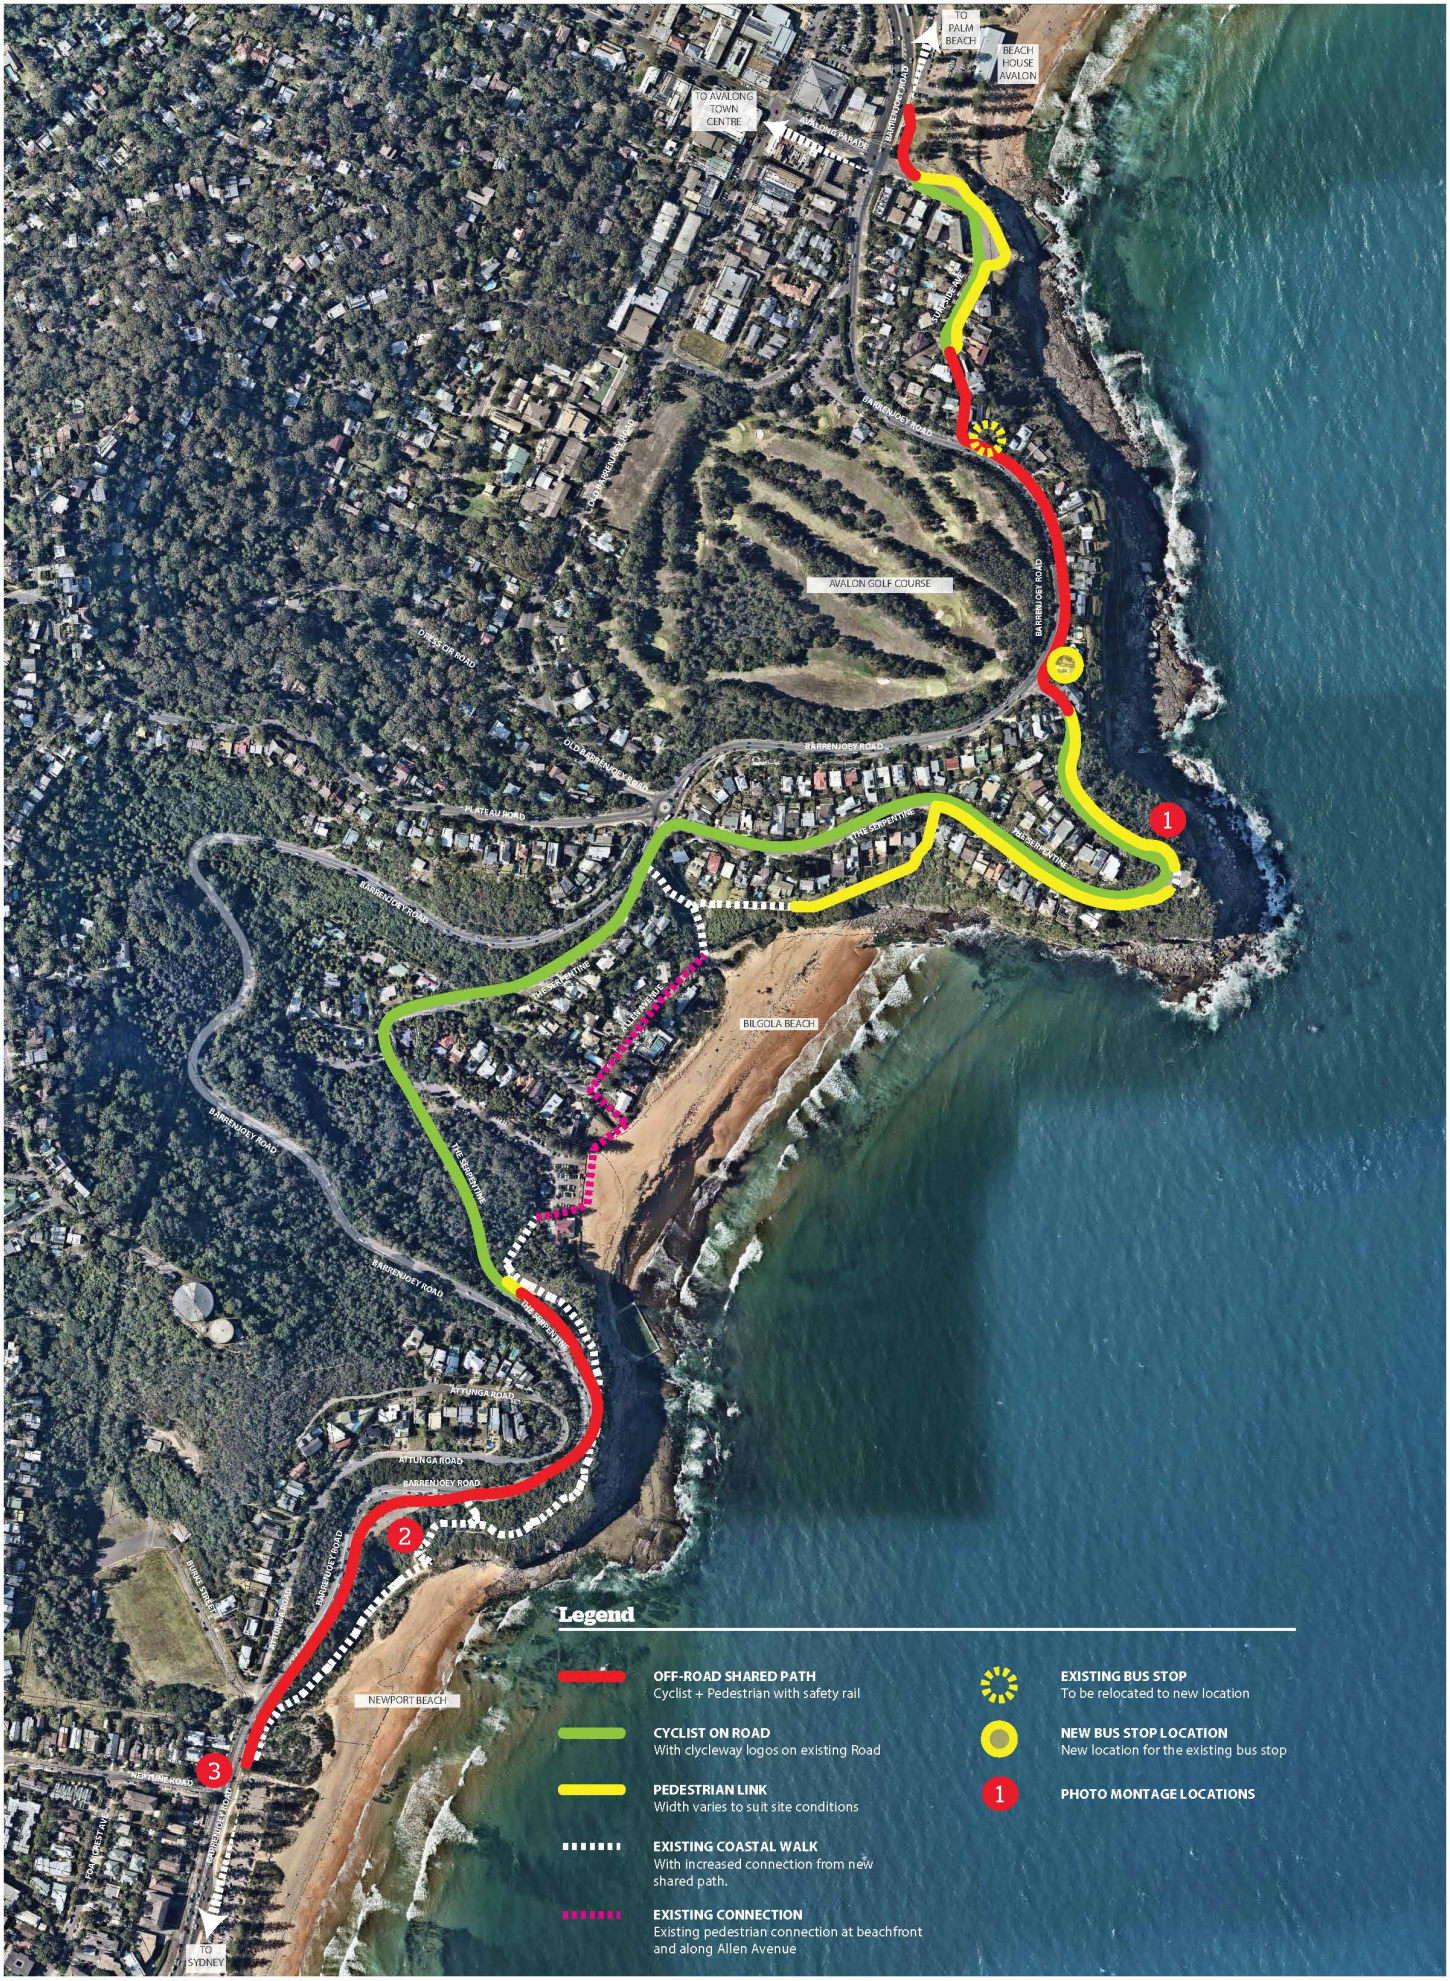

northern beaches council

Community Consultation Plan

NBC Newport to Avalon Shared Path

A3 PROJECT_DRG NO 0218-0497-00 D003 REV 01 DRWN KG CHKD JL APPROV JL DATE 08.10.2018

Tract