NOTES:

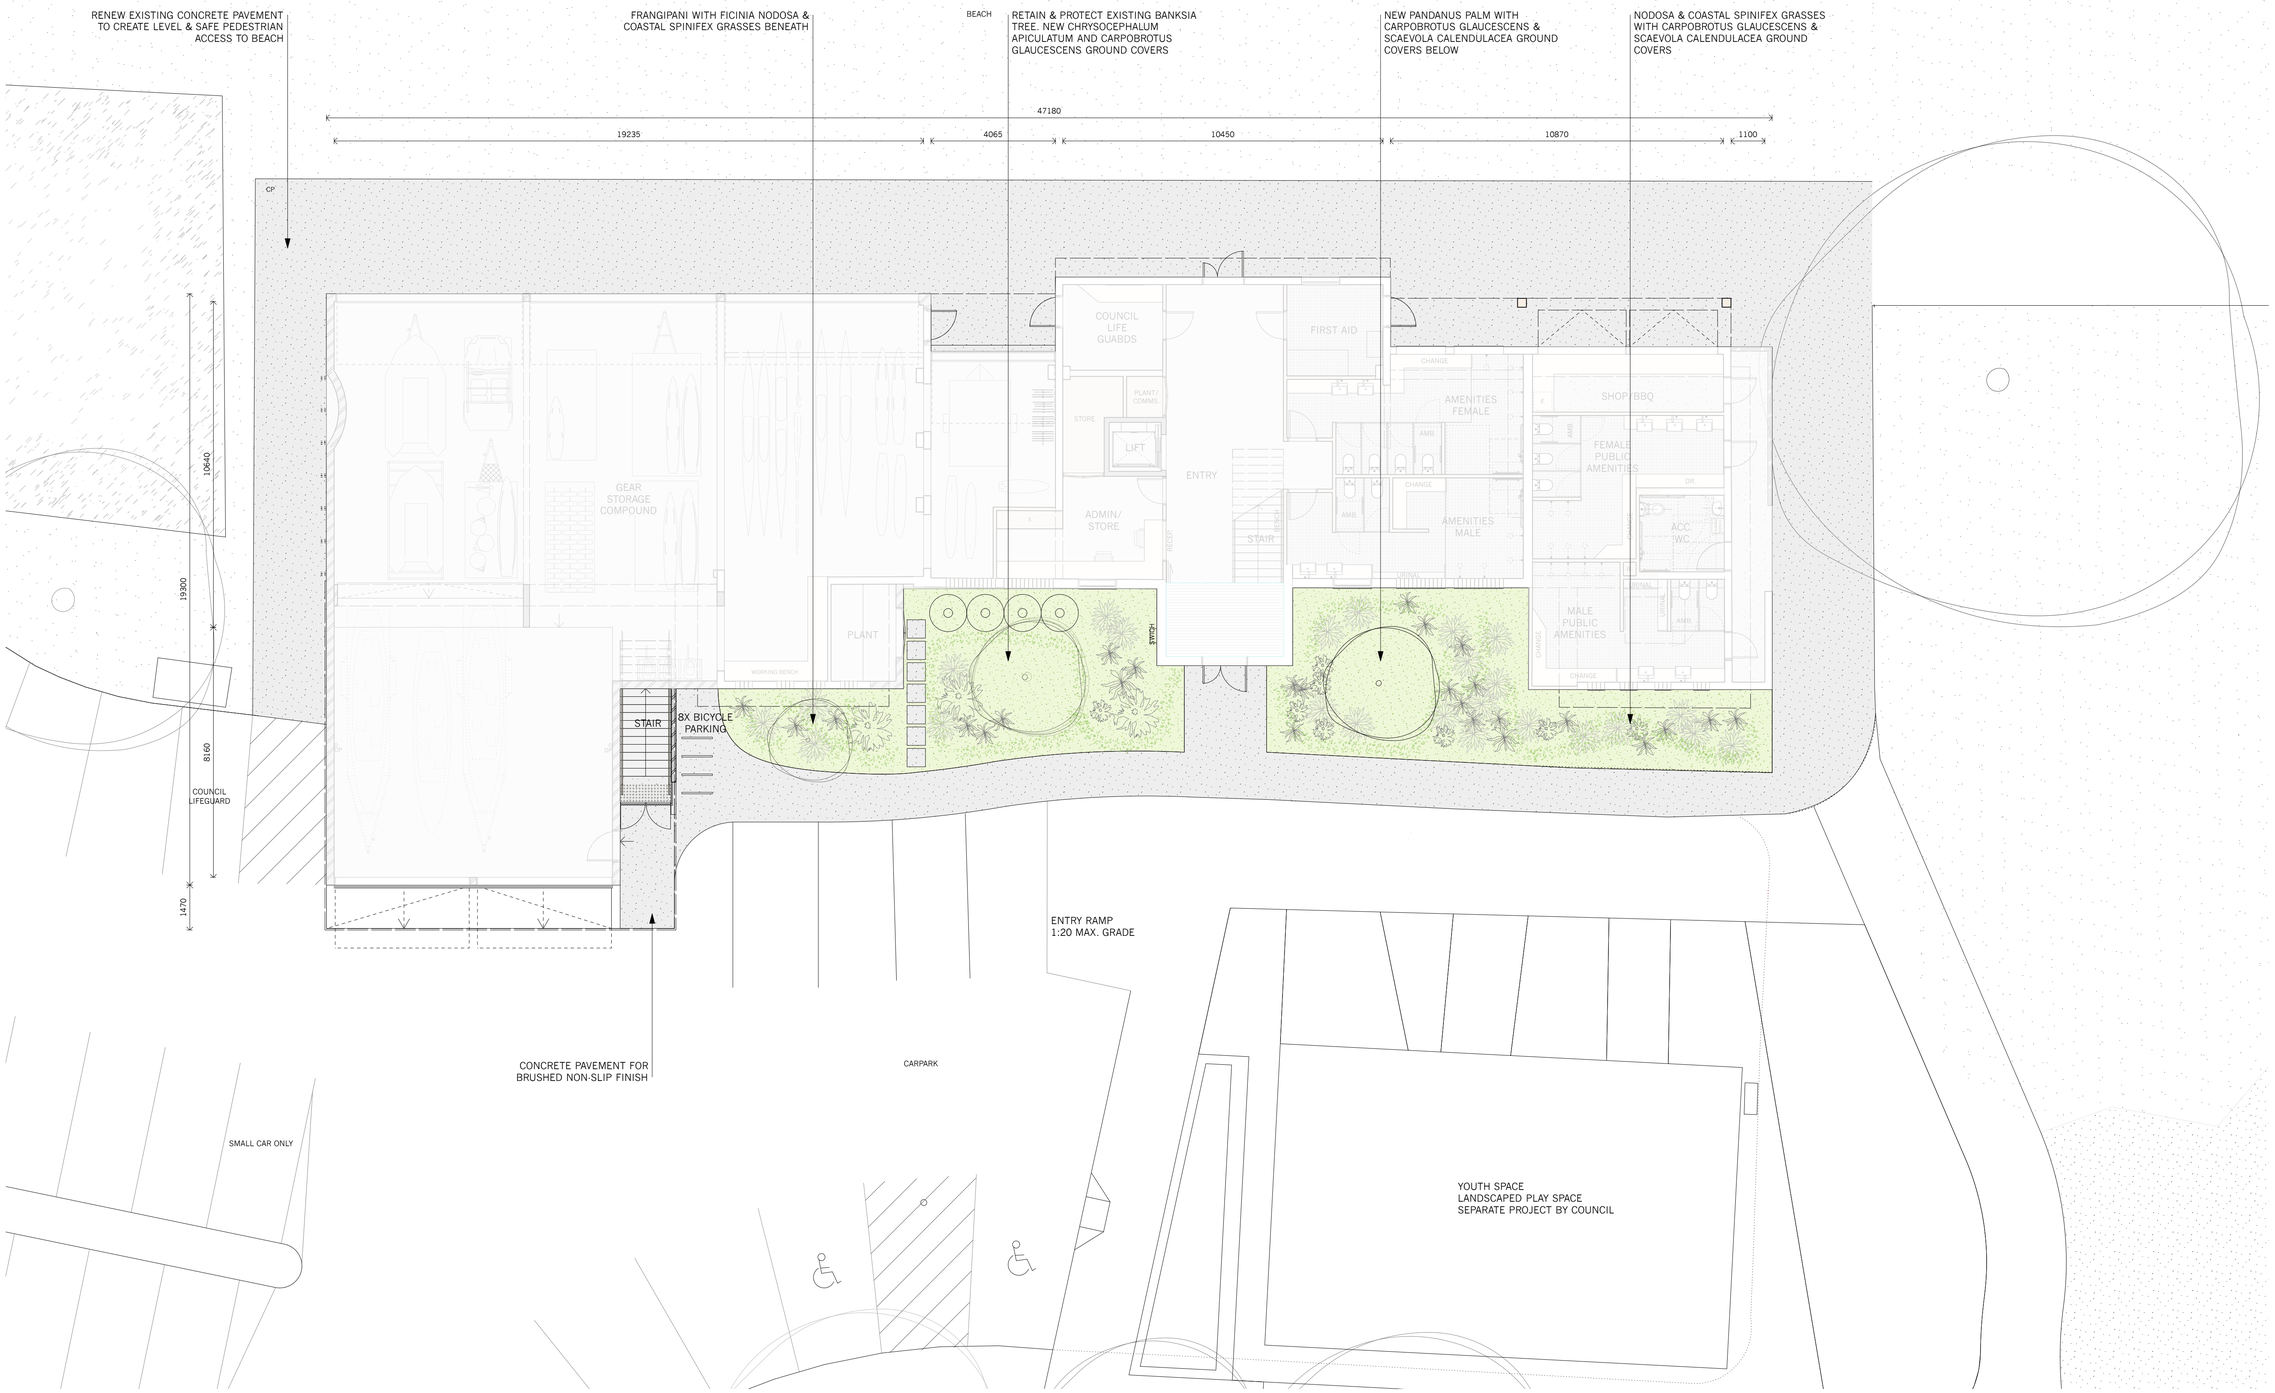

SCALE: 1:100 @ A1

0 1 2 5 10

ISSUE	DATE	REVISION

PROJECT

Alterations and Additions to Newport Surf Life Saving Club

LOT, DP

Lot 7094, DP 1059297 & Lot 1, DP 1139445

CLIENT

Northern Beaches Council

DWG

Proposed Landscape Plan

PROJECT #		DWG #	
NSC			018
SCALE @ A1	1:100	REVISION	
SCALE @ A3	1:200		
DRAWN	AS	DATE	2/9/20
CHKD	MR		

northern beaches council

NORTHERN BEACHES COUNCIL

W: www.northernbeaches.nsw.gov.au

P: 725 Pittwater Rd, Dee Why NSW 2099

T: (02) 9942 2111

ADRIANO PUPILLI ARCHITECTS

W: www.adrianopupilli.com.au

E: info@adrianopupilli.com.au

P: PO Box 770 Manly NSW 2095

T: (02) 9114 6300

NOTES:
DO NOT SCALE OFF DRAWINGS. USE DIMENSIONS.
A SURVEY IS REQUIRED TO ENSURE CORRECT RELATIONSHIP TO SITE BOUNDARIES.