
NOTES:

NEW EXTENSION FOOTPRINT

EXISTING BUILDING FOOTPRINT

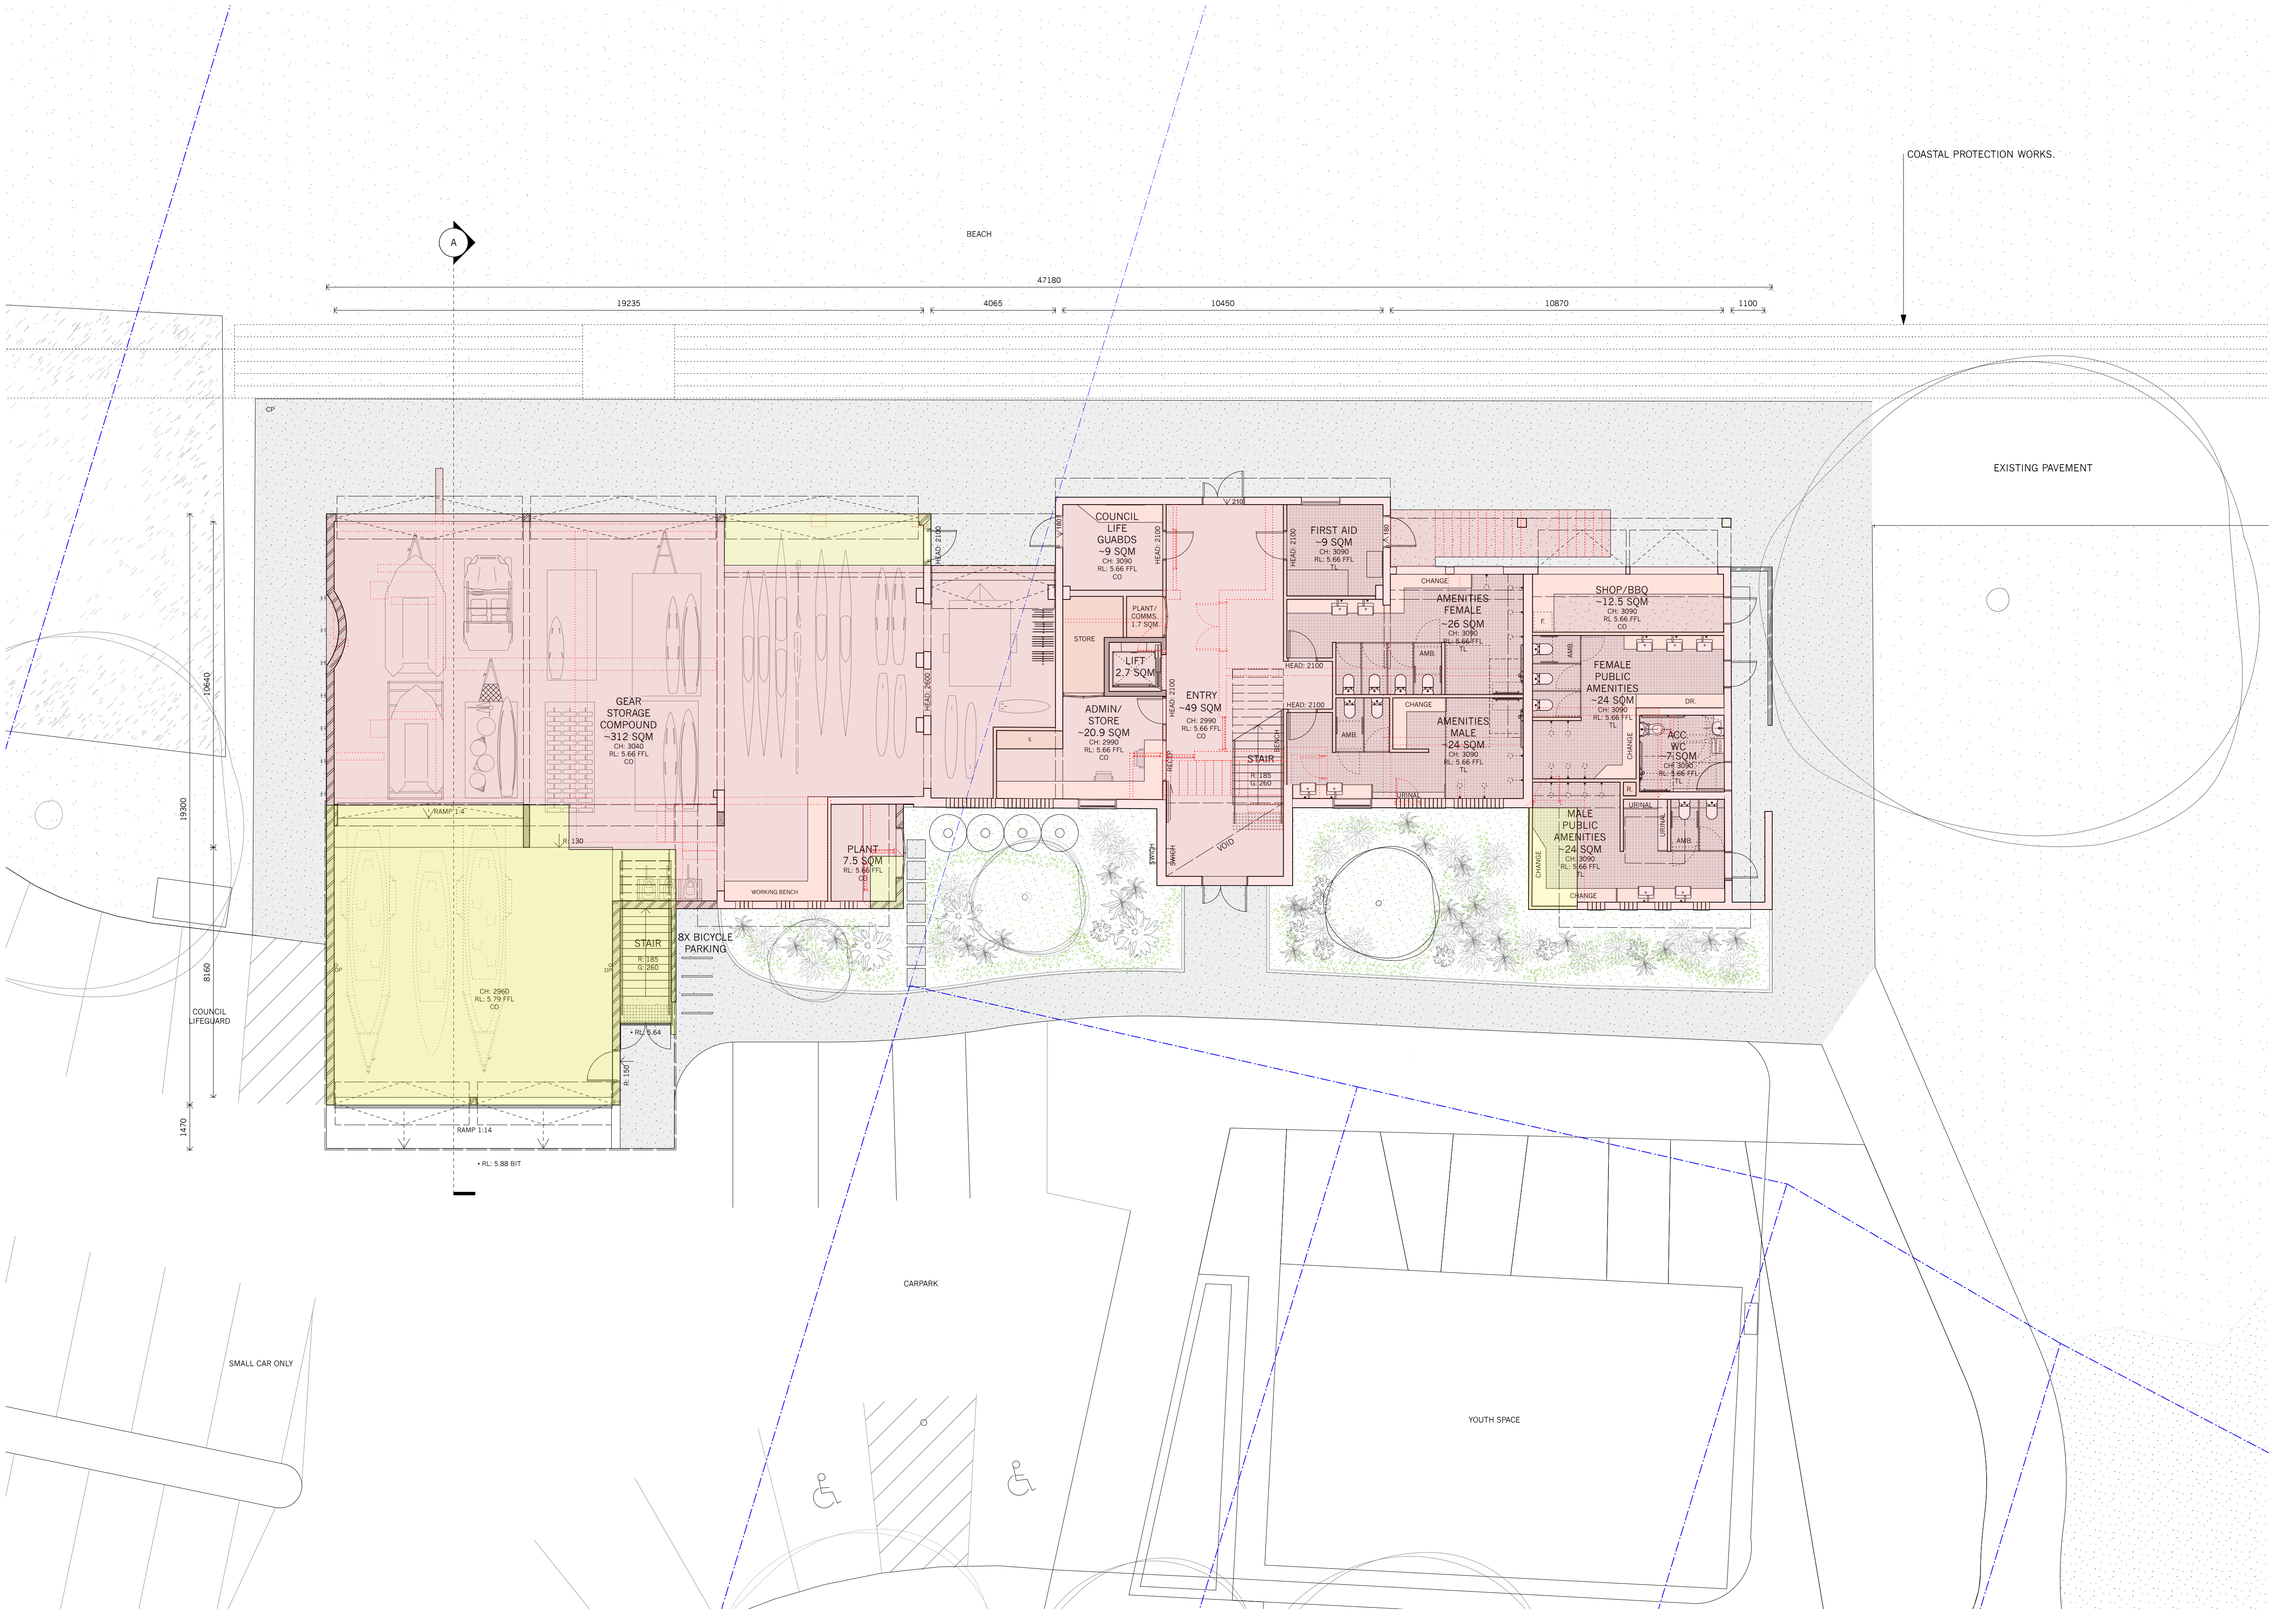

ISSUE	DATE	REVISION
A	2/9/20	FOR DEVELOPMENT APPLICATION

PROJECT

Alterations and Additions to Newport Surf Life Saving Club

LOT, DP

Lot 7094, DP 1059297 & Lot 1, DP 1139445

CLIENT

Northern Beaches Council

DWG

Proposed Ground Floor Plan

PROJECT #		DWG #	
NSC			SK1
SCALE @ A1	1:100	REVISION	A
SCALE @ A3	1:200		
DRAWN	AS	DATE	14/1/21
CHKD	MR		

northern beaches council

NORTHERN BEACHES COUNCIL

W: www.northernbeaches.nsw.gov.au

P: 725 Pittwater Rd, Dee Why NSW 2099

T: (02) 9942 2111

ADRIANO PUPILLI ARCHITECTS

W: www.adrianopupilli.com.au

E: info@adrianopupilli.com.au

P: PO Box 770 Manly NSW 2095

T: (02) 9114 6300


FOR DEVELOPMENT APPLICATION

NOTES:
DO NOT SCALE OFF DRAWINGS. USE DIMENSIONS.
A SURVEY IS REQUIRED TO ENSURE CORRECT RELATIONSHIP TO SITE BOUNDARIES.

NOTES:

NEW EXTENSION FOOTPRINT

EXISTING BUILDING FOOTPRINT

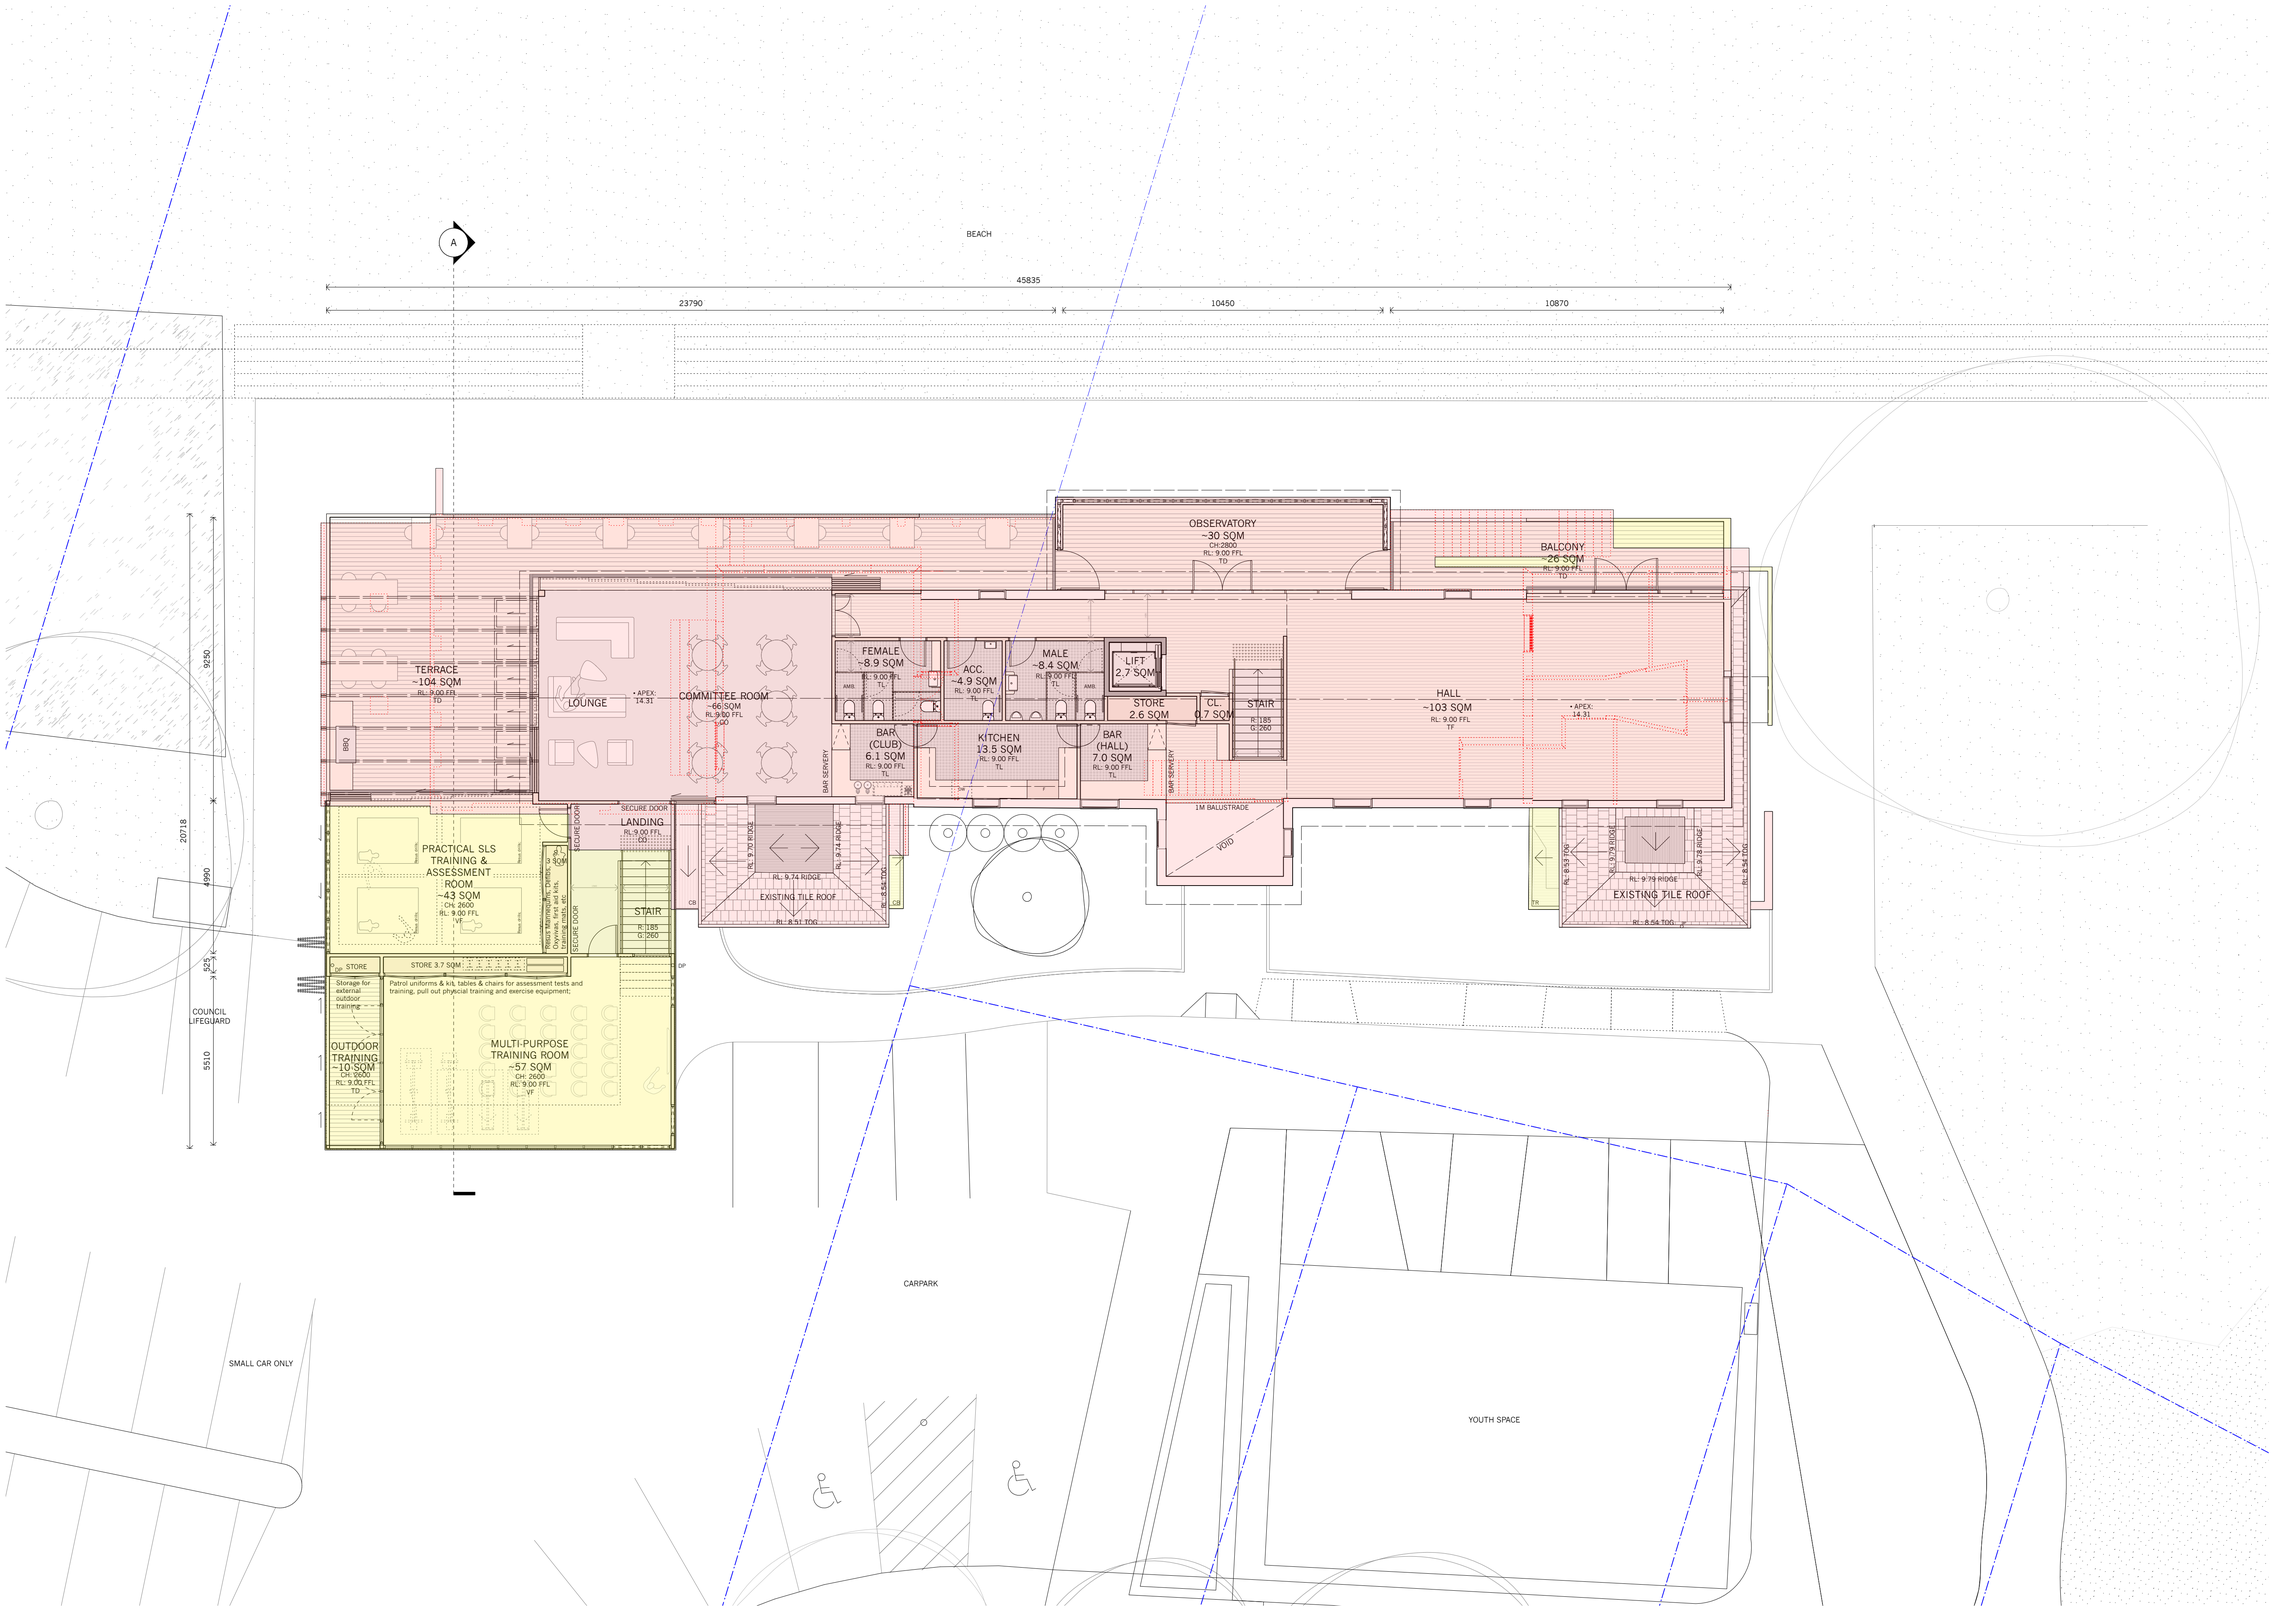

A 2/9/20 FOR DEVELOPMENT APPLICATION
ISSUE DATE REVISION

PROJECT

Alterations and Additions to Newport Surf Life Saving Club

LOT, DP

Lot 7094, DP 1059297 & Lot 1, DP 1139445

CLIENT

Northern Beaches Council

DWG

Proposed First Floor Plan

PROJECT #		DWG #	
NSC			SK2
SCALE @ A1	1:100	REVISION	A
SCALE @ A3	1:200		
DRAWN	AS	DATE	14/1/21
CHKD	MR		

NORTHERN BEACHES COUNCIL
W: www.northernbeaches.nsw.gov.au
P: 725 Pittwater Rd, Dee Why NSW 2099
T: (02) 9942 2111

ADRIANO PUPILLI ARCHITECTS
W: www.adrianopupilli.com.au
E: info@adrianopupilli.com.au
P: PO Box 770 Manly NSW 2095
T: (02) 9114 6300

FOR DEVELOPMENT APPLICATION

NOTES:
DO NOT SCALE OFF DRAWINGS. USE DIMENSIONS.
A SURVEY IS REQUIRED TO ENSURE CORRECT RELATIONSHIP TO SITE BOUNDARIES.