
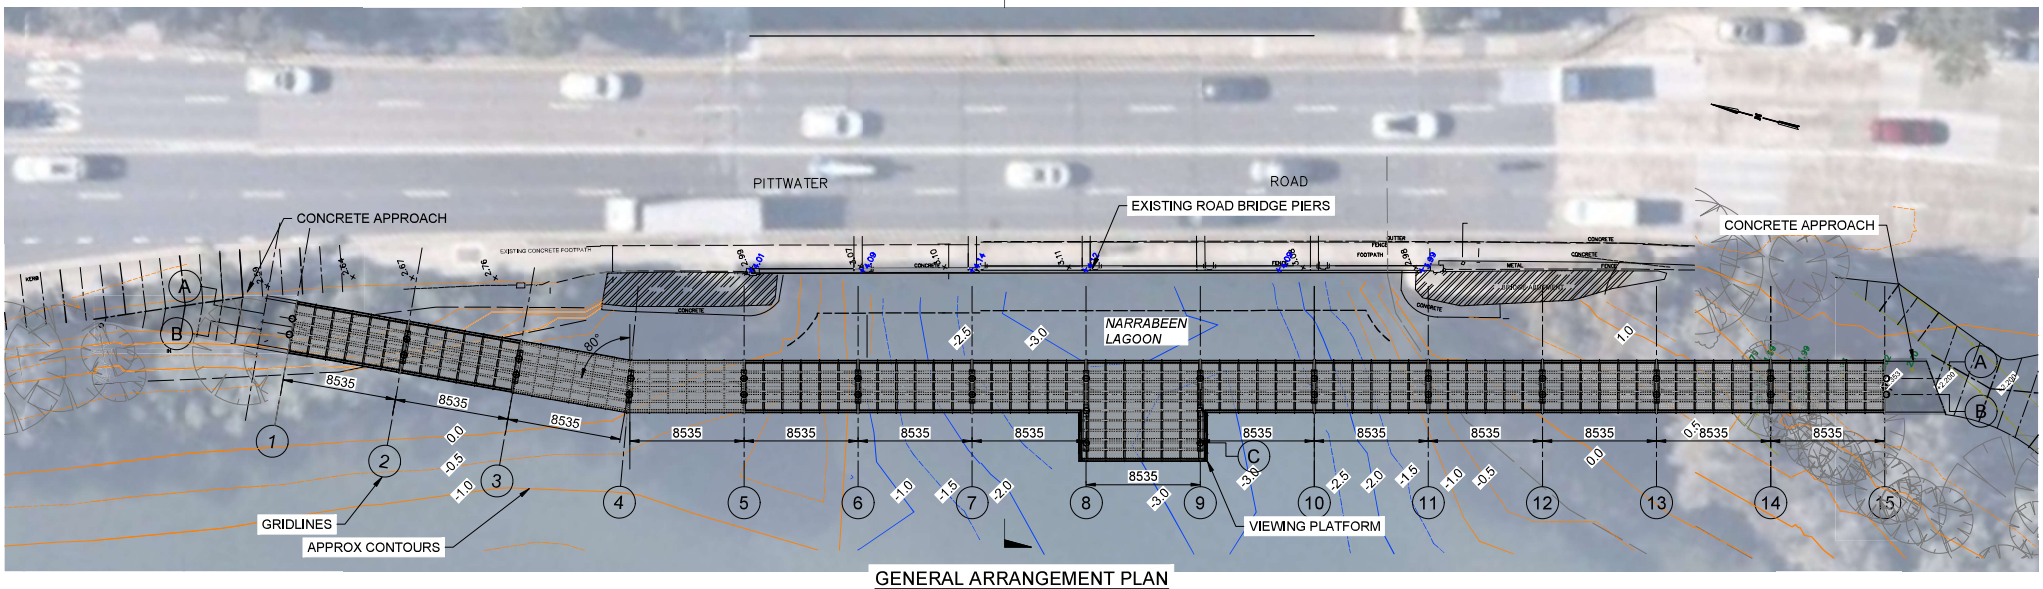


GENERAL ARRANGEMENT PLAN
1:200

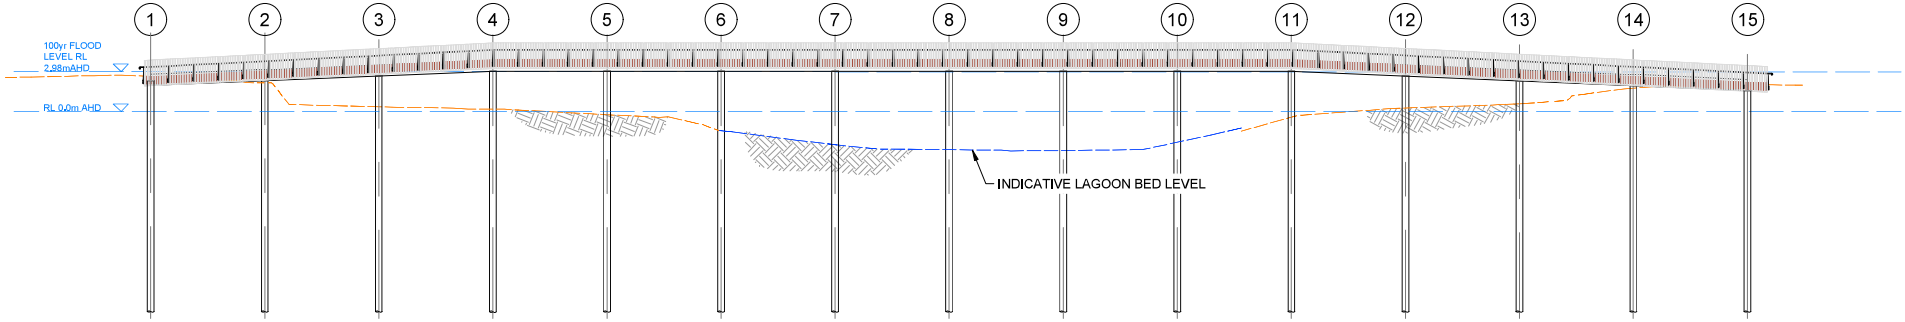

ELEVATION
1:200

FOR CONSTRUCTION

NOT FOR CONSTRUCTION UNLESS STATED

DRAWING NO	TITLE
REFERENCE DRAWINGS	

SMCMARINE

REV	DESCRIPTION	DATE
0	FOR CONSTRUCTION	16.09.2021

AW Maritime Pty Ltd
63/574 Plummer St, Port Melbourne VIC 3207
P: +61 3 8376 6322 www.awmaritime.com

DESIGNED	T WELLEMAN
APPROVED	R WILSON

WARNING
BEWARE OF SERVICES
THE LOCATION OF SERVICES (INCL. UNDERGROUND) ARE APPROXIMATE ONLY AND THEIR EXACT POSITION SHOULD BE PROVEN ON SITE. NO GUARANTEE IS GIVEN THAT ALL EXISTING SERVICES ARE SHOWN.

CLIENT	SMC MARINE
PROJECT	NARRABEEN LAGOON PEDESTRIAN BRIDGE
DRAWING	GENERAL ARRANGEMENT PLAN & ELEVATION

ORIG. SIZE	DRAWING No.	REVISION
A1	3563-S001	0