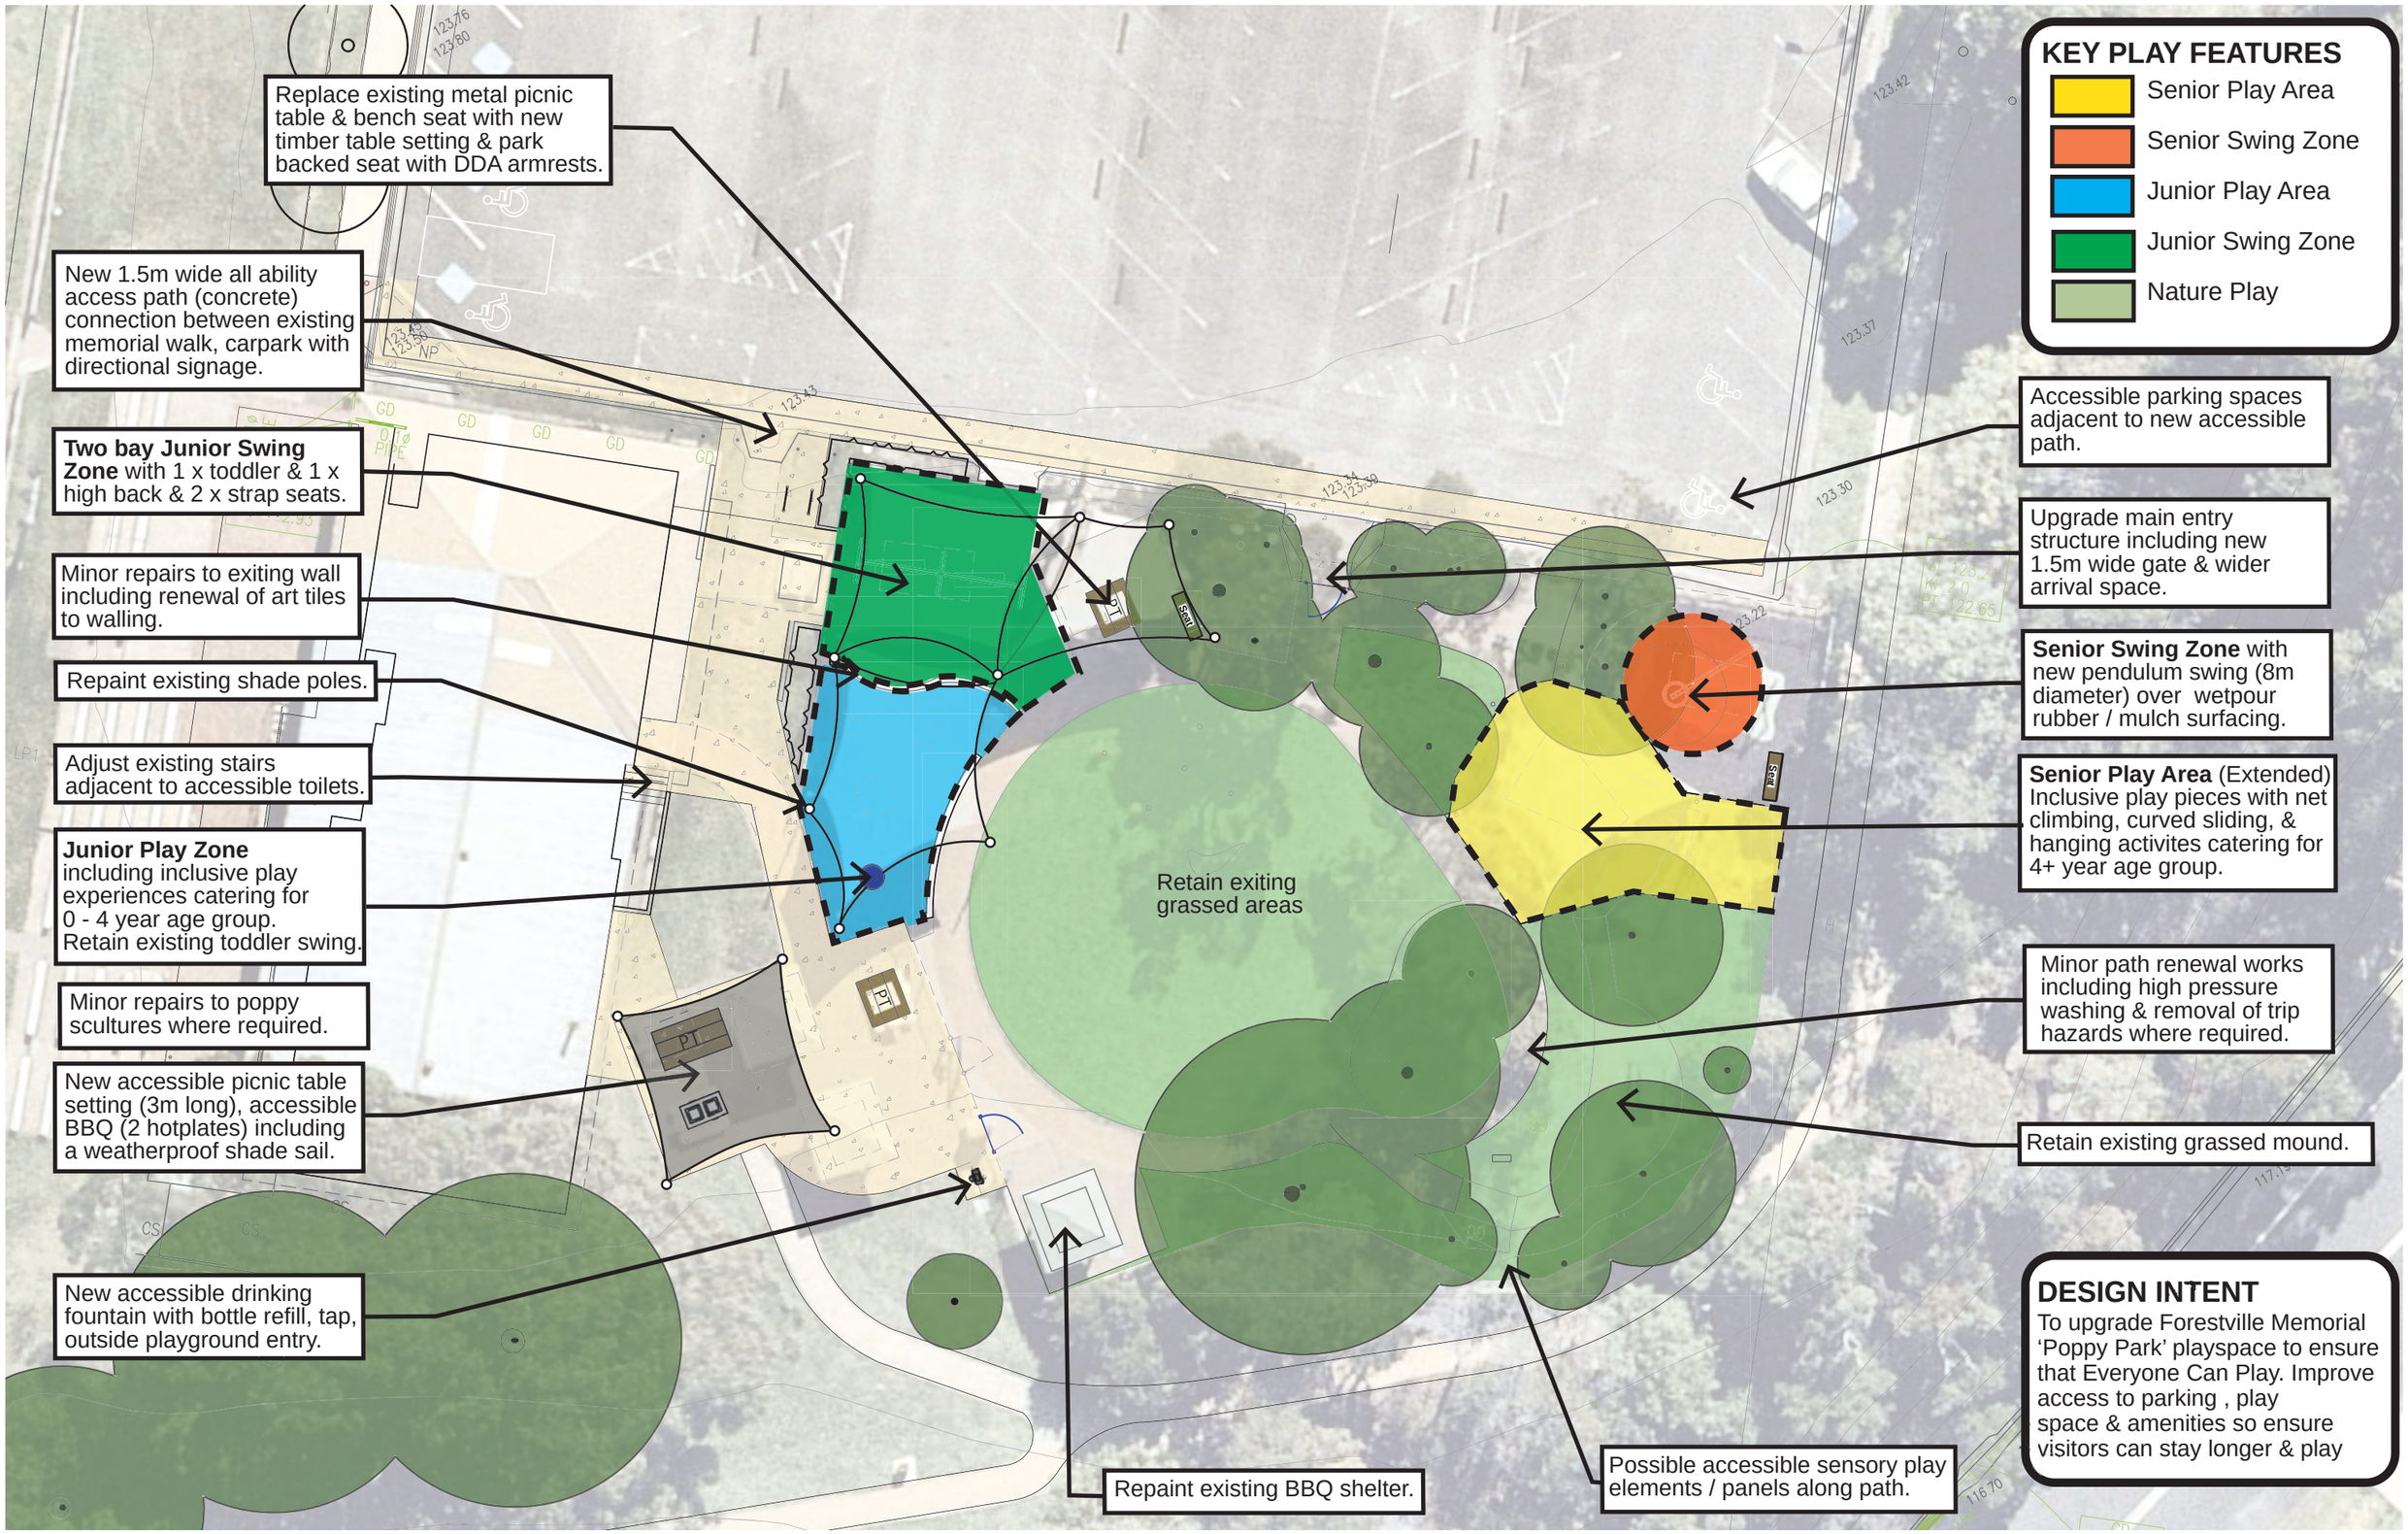

northern beaches council

FORESTVILLE MEMORIAL PLAYGROUND - 'POPPY PARK'

Draft Concept Plan

12 July 2022 Scale 1:250 @A3