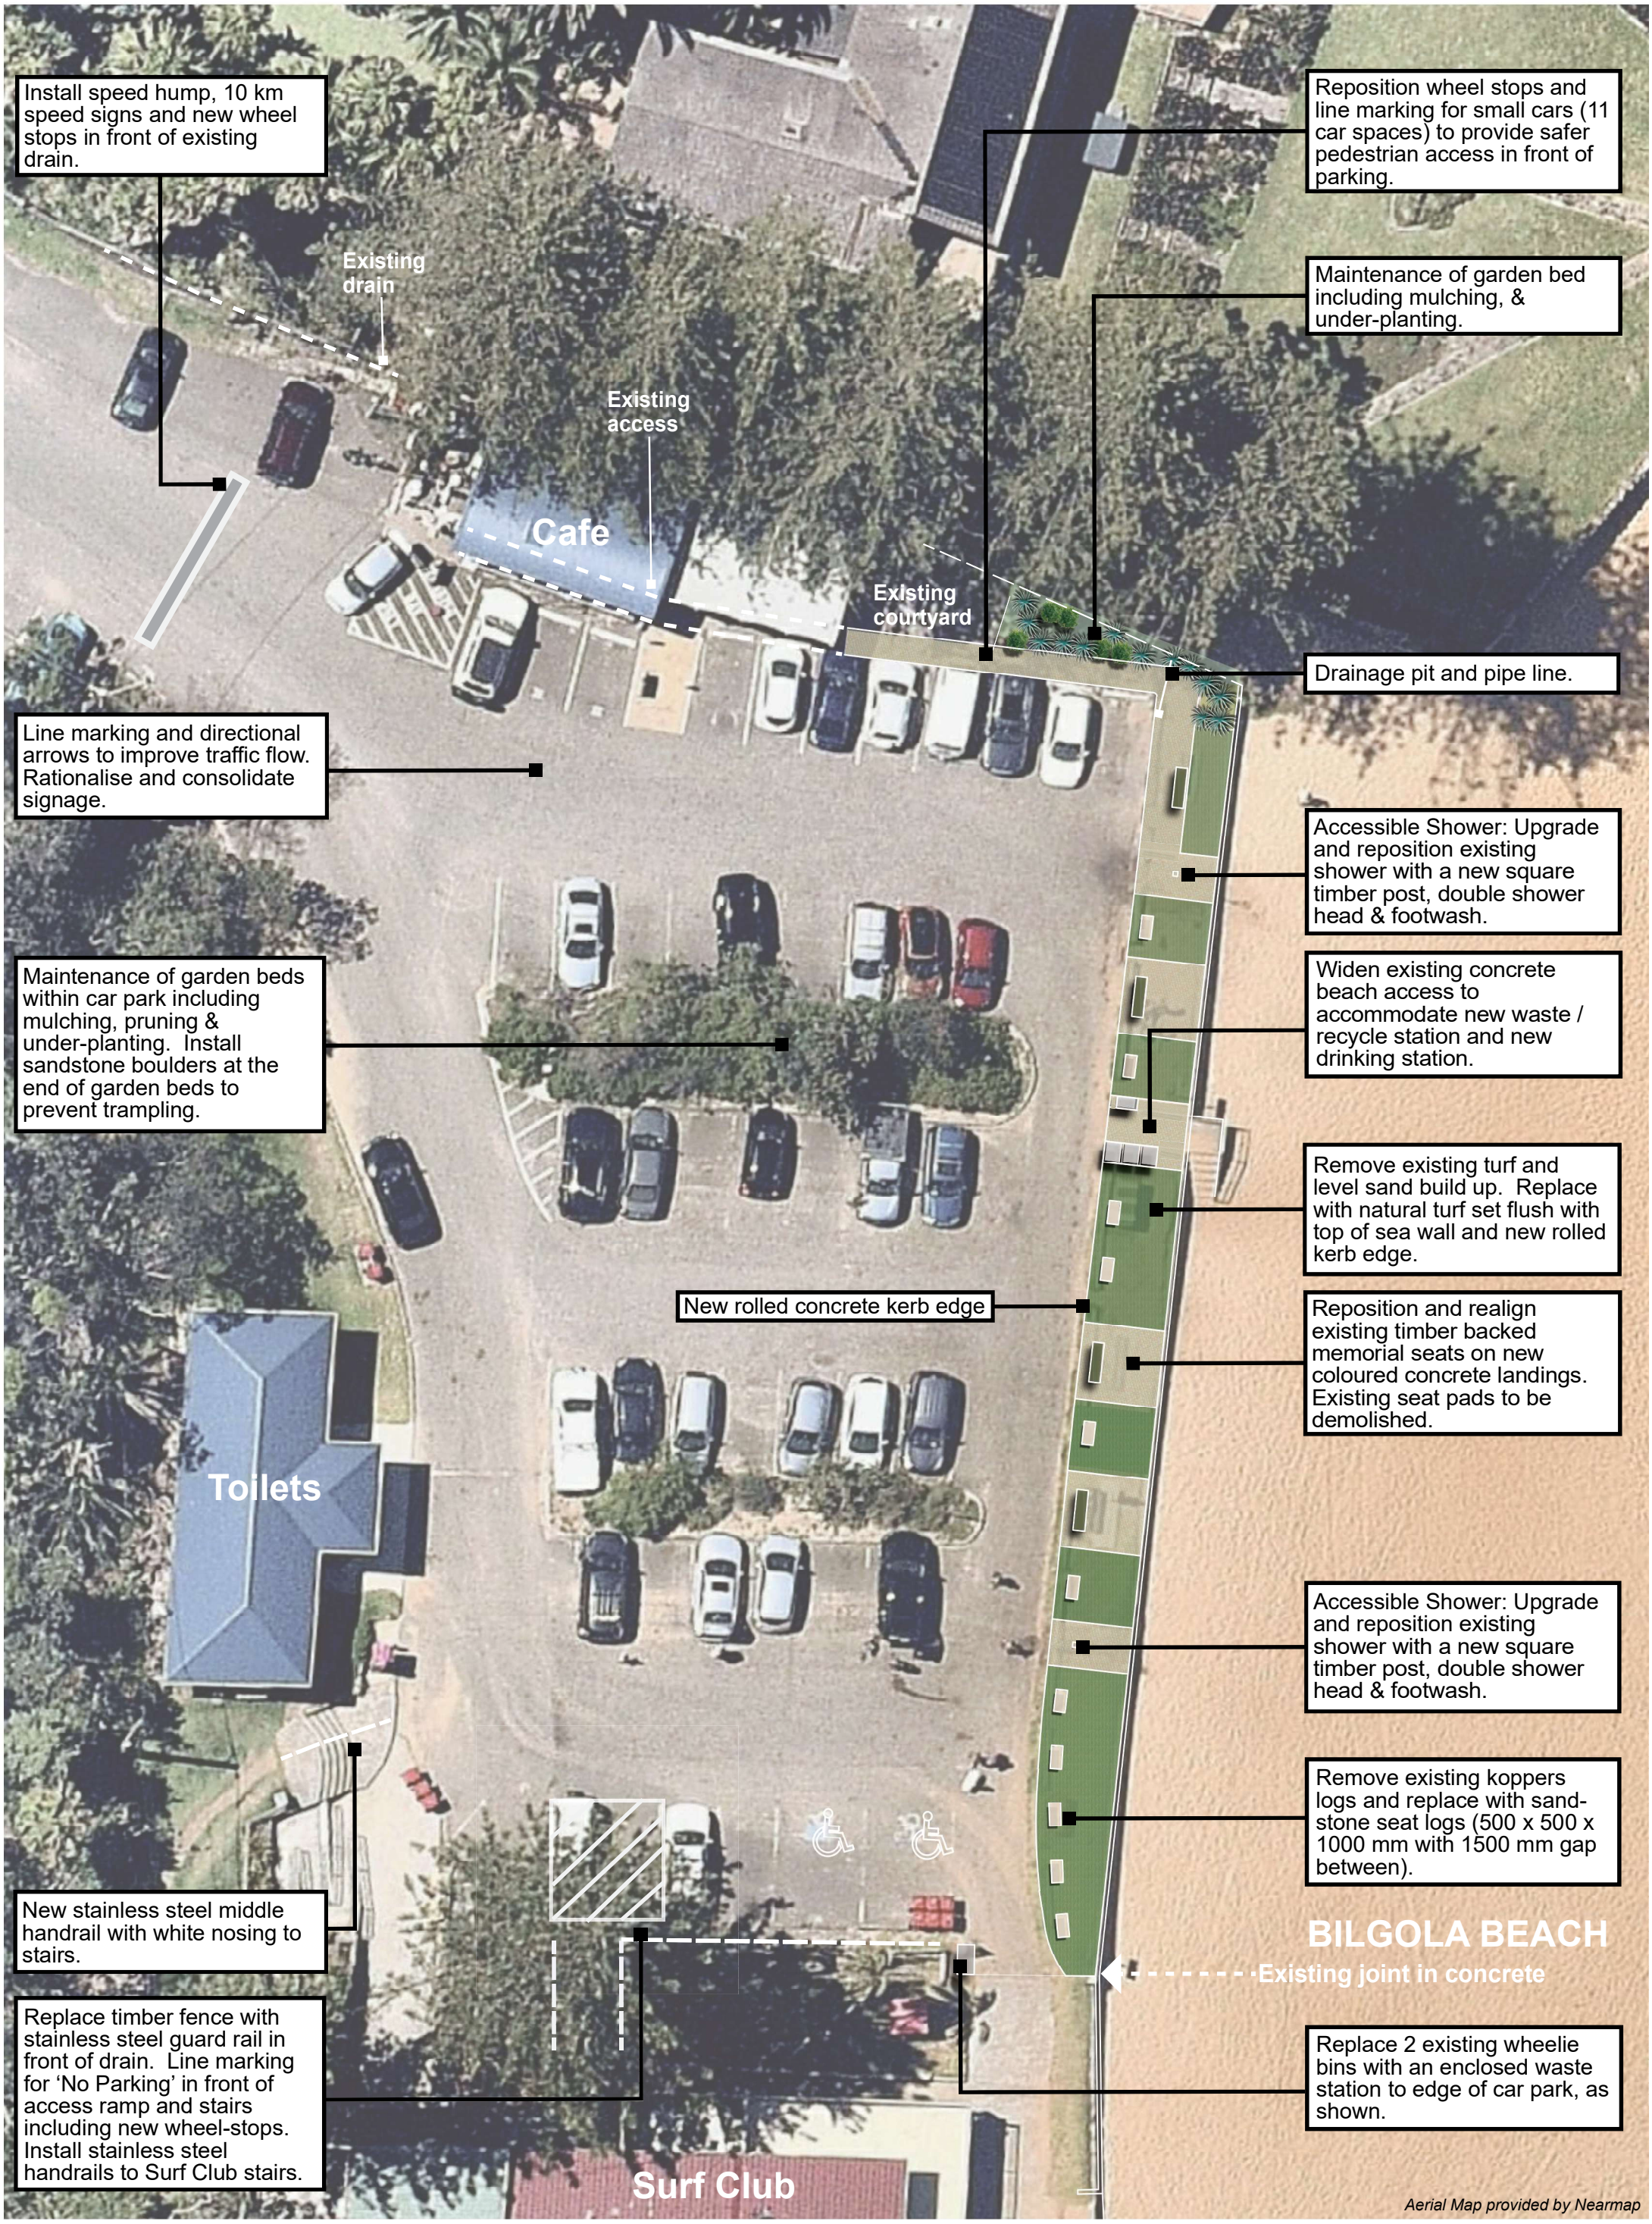

Bilgola Beach Upgrades

FINAL CONCEPT PLAN *September 2018* *1 : 250 @ A3*