RE-ZONING

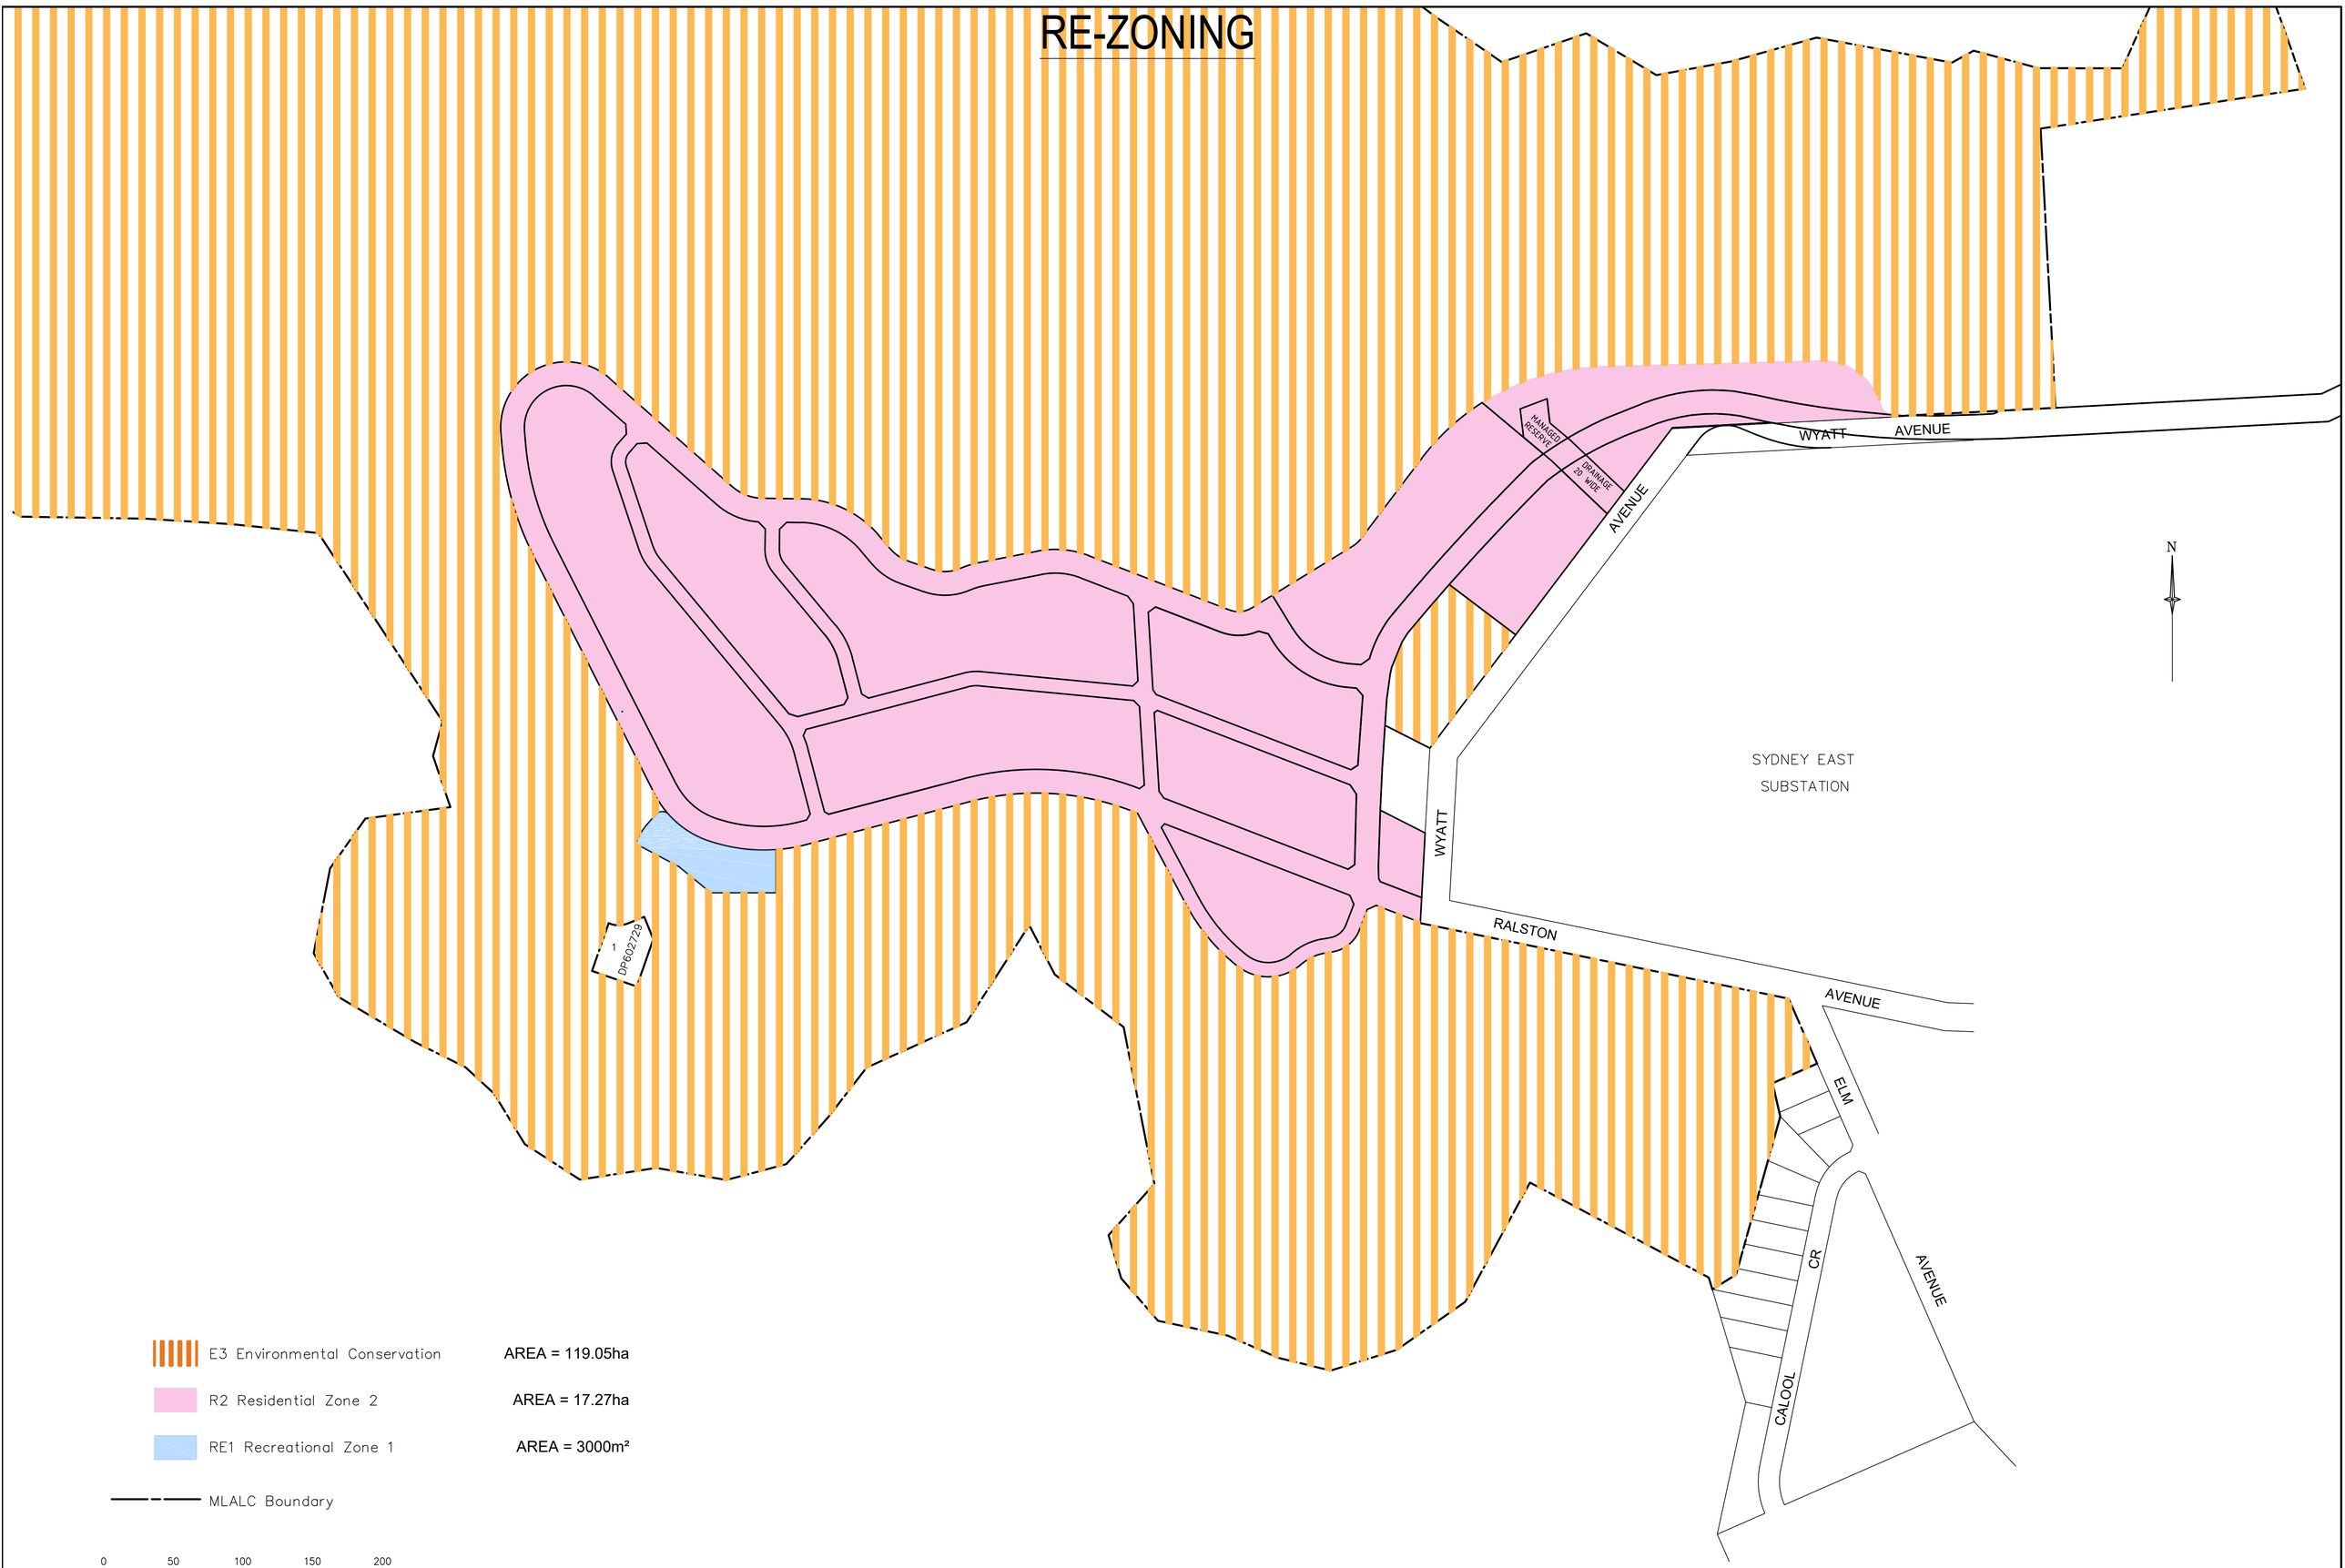

Revision	Date	Description	Reference
D	00/00/00	-	00
C	00/00/00	-	00
B	00/00/00	-	00
A	22/03/17	ZONES UPDATED	44376

THIS IS THE PLAN REFERRED TO IN MY LETTER DATED:

.....

Registered Surveyor NSW

LTS LOCKLEY
Registered Surveyors NSW
www.ltsl.com.au
Suite 1, Level 1
810 Pacific Highway
Gordon NSW 2072
Locked Bag 5
Gordon NSW 2072
P 1300 587 000
F 02 9499 7760

Client MCPL ON BEHALF OF METROPOLITAN LALC

Drawing title

PLAN OF PROPOSED REZONING FOR PROPOSED SUBDIVISION OF LOT 1 IN DP1139826 AND ROAD CLOSURES AT RALSTON AVENUE, BELROSE

datum	project number	reference number
AHD	30401	40097REZONE
site Area	scale	date of survey
	1:2000 @A1	15-08-2013
LGA	SHEET	
WARRINGAH	1 OF 1 SHEETS	